


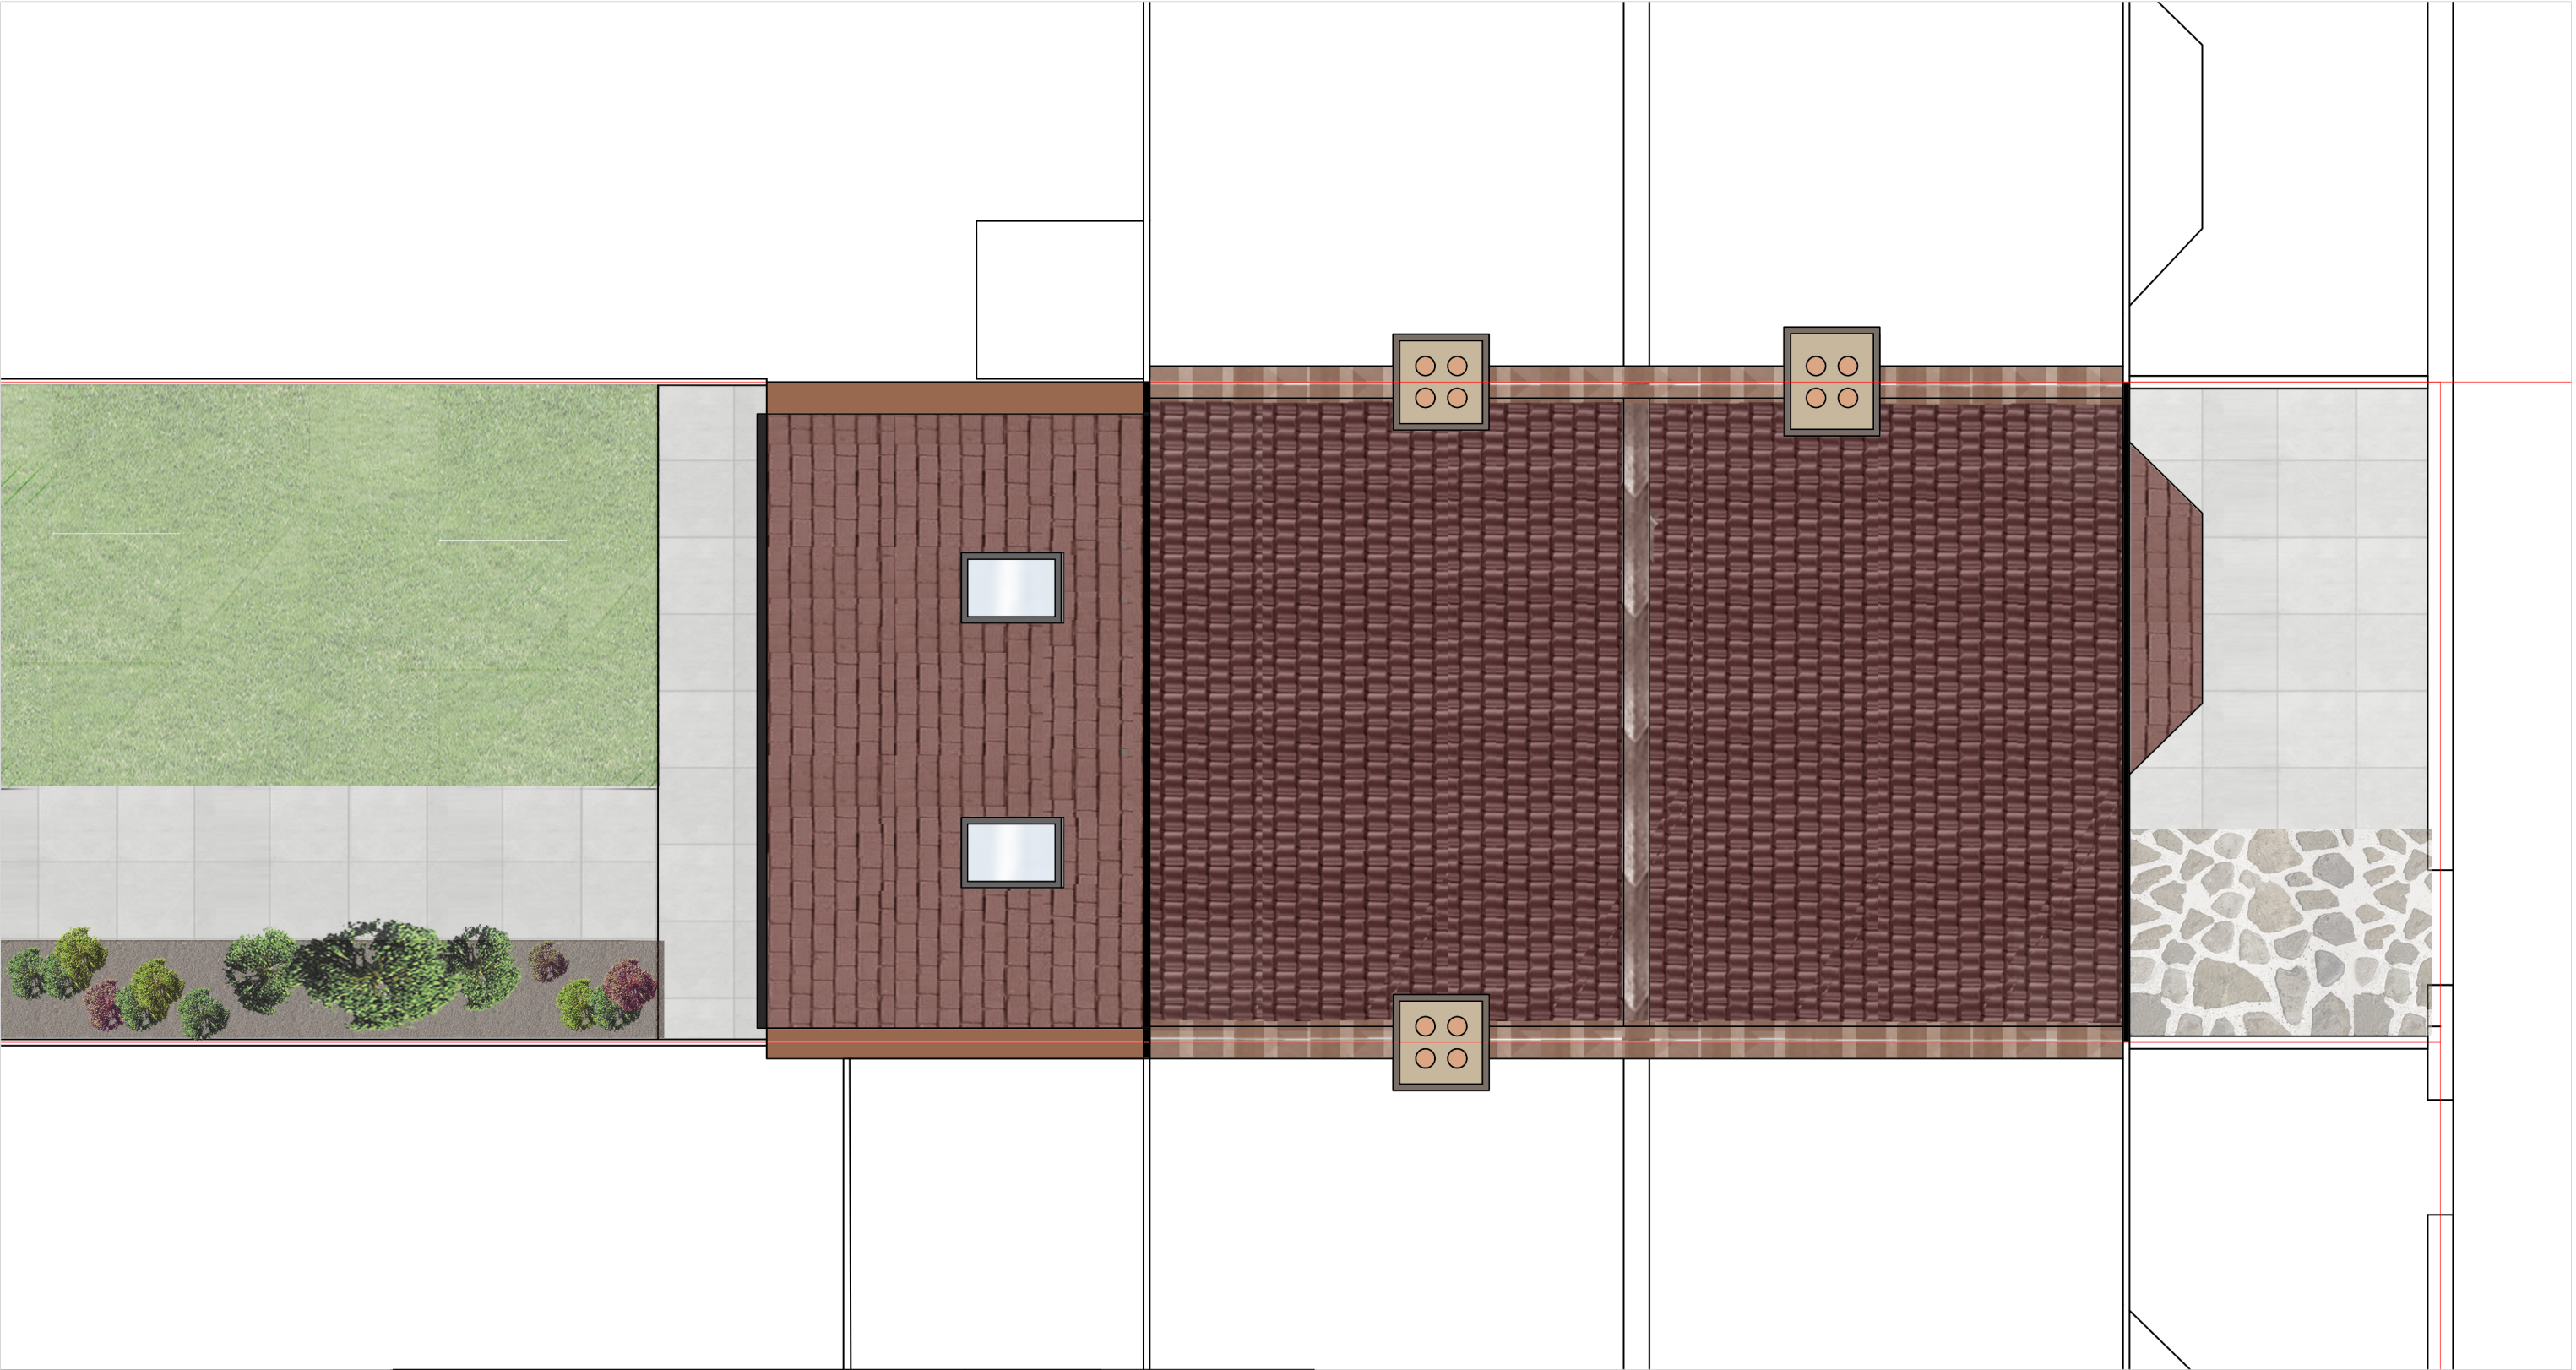

Location:
73 Sherringham Ave, N17 9RT

Client:
Miss Rebecca Deegan

Drawing Title:
Proposed Roof Plan

Drawing No.:
00024/P/04

Scale:
1:50 @ A3

Date:
29.06.2026

Revisions:



1:50
Scale Bar 0m 1 2 3 4 5

Proposed Roof Plan
Scale 1:50