



1 Do not scale this drawing. 2 For structural dimensions and details see Structural Engineers' drawings. 3 All dimensions to be checked on site prior to commencement of any works or preparation of any shop drawing. 4 All errors in co-ordinates, levels and dimensions, are to be reported to architects. 5 All temporary works to be responsibility of the contractor. 6 This drawing to be read in conjunction with all relevant Architect's drawings and specifications and with other Consultant's Information.


Rev	Date	Description
-----	------	-------------

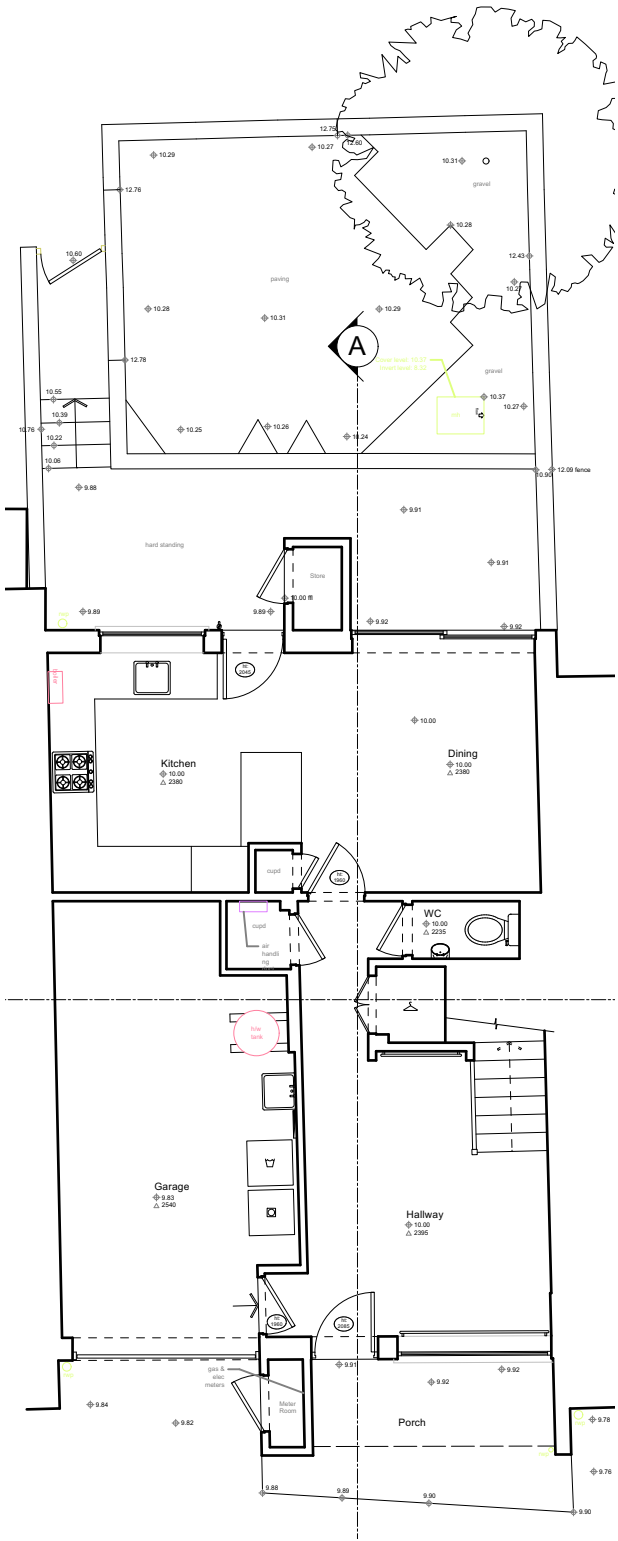


Ground Floor

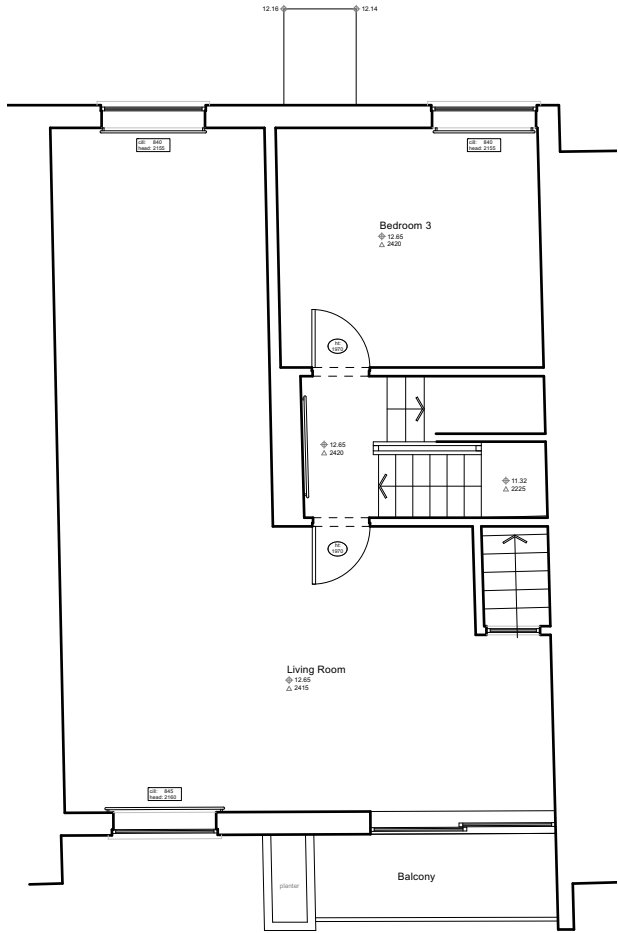

First Floor

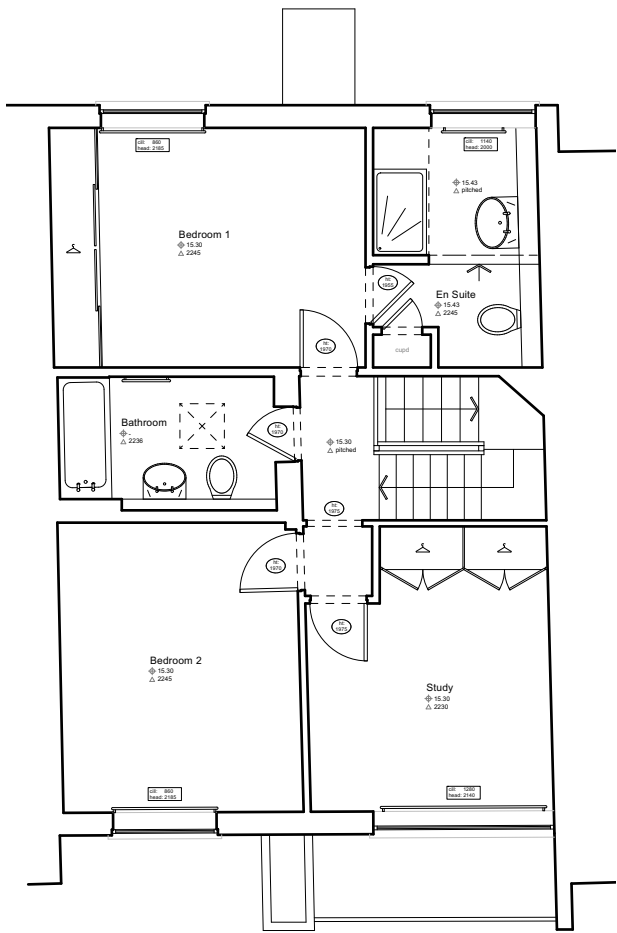

Second Floor

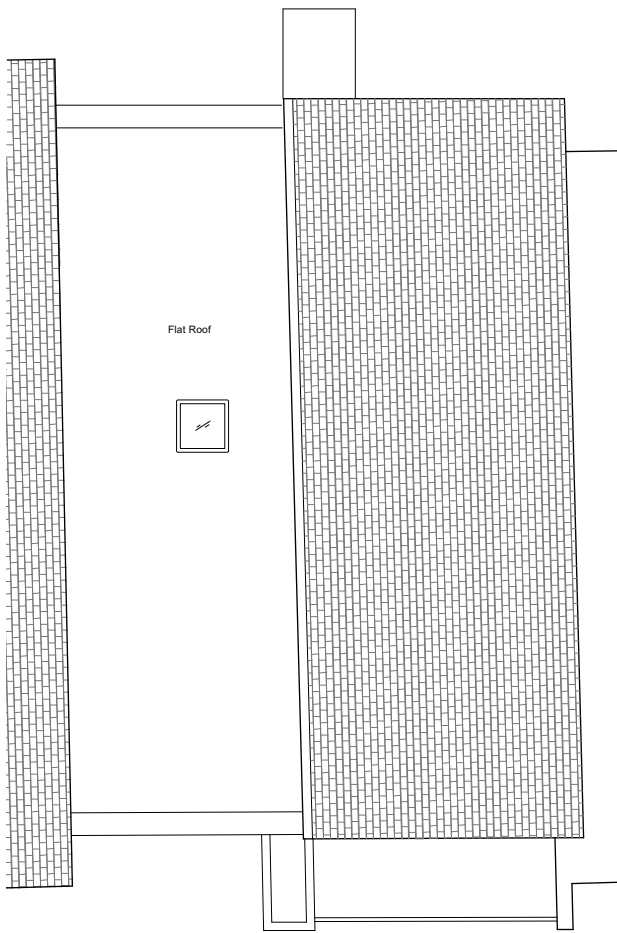

Roof Plan

Site Address 3 Bramalea Close, London N6 4QD
Project Alterations and Refurbishment
Drawing Title Existing Plans
Drawing No. D3_010
Status PERMISSIONS
Date 05/06/2026 Rev Scale 1 : 100 @ A3
0 1 2 3 4 5 M
OW·A RIBA Chartered Practice
5 Blenheim St, London W1
info@ow-a.co.uk | www.ow-a.co.uk