



- General notes:**
- All dimensions are in millimetres unless otherwise stated.
 - The drawings are for the purpose of architectural intent, they are not construction documents do not scale from the drawings for the purpose of construction.
 - All critical dimensions to be verified in field before commencing any work and any discrepancies reported to designer immediately.
 - This drawing should be read in conjunction with contract documents, project working drawings, specifications and all consultants/specialist/ engineer's drawings, details and specifications.
 - Existing buildings, structures and features are indicative and drawn for illustration purpose only. To be verified on site.
 - All works to be carried out in accordance with british standards and current building regulations.

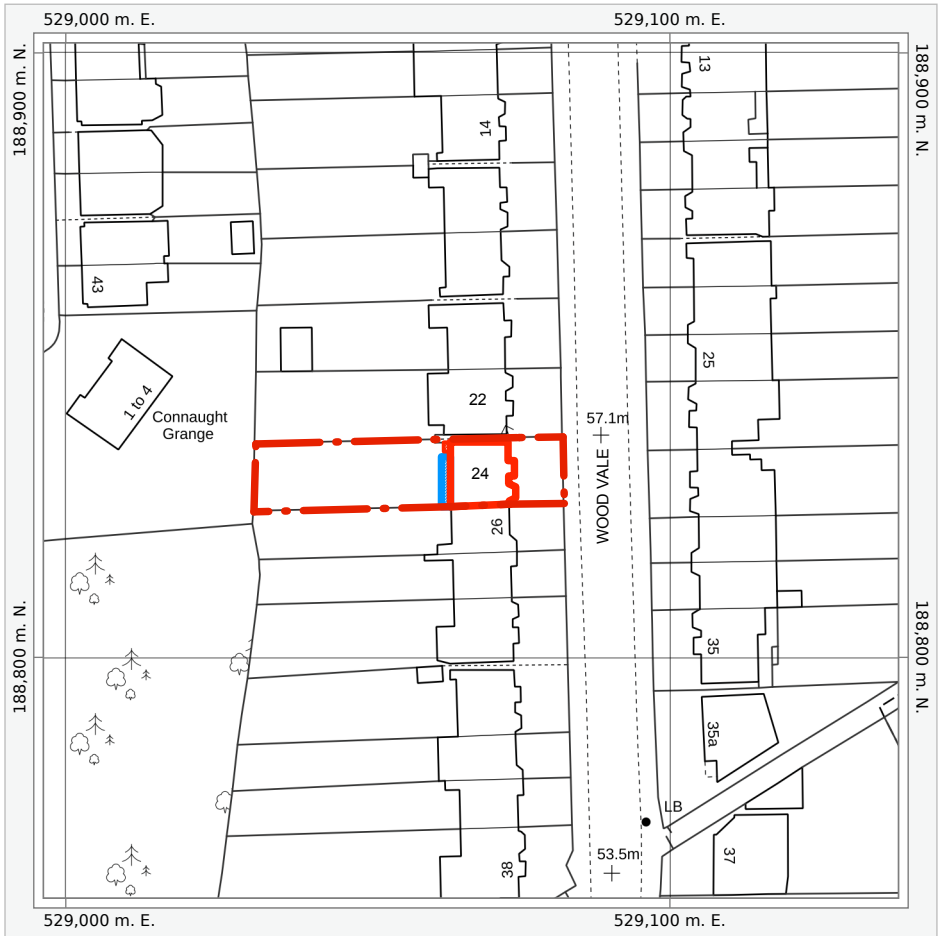


Site Location Plan
Scale: 1:1250

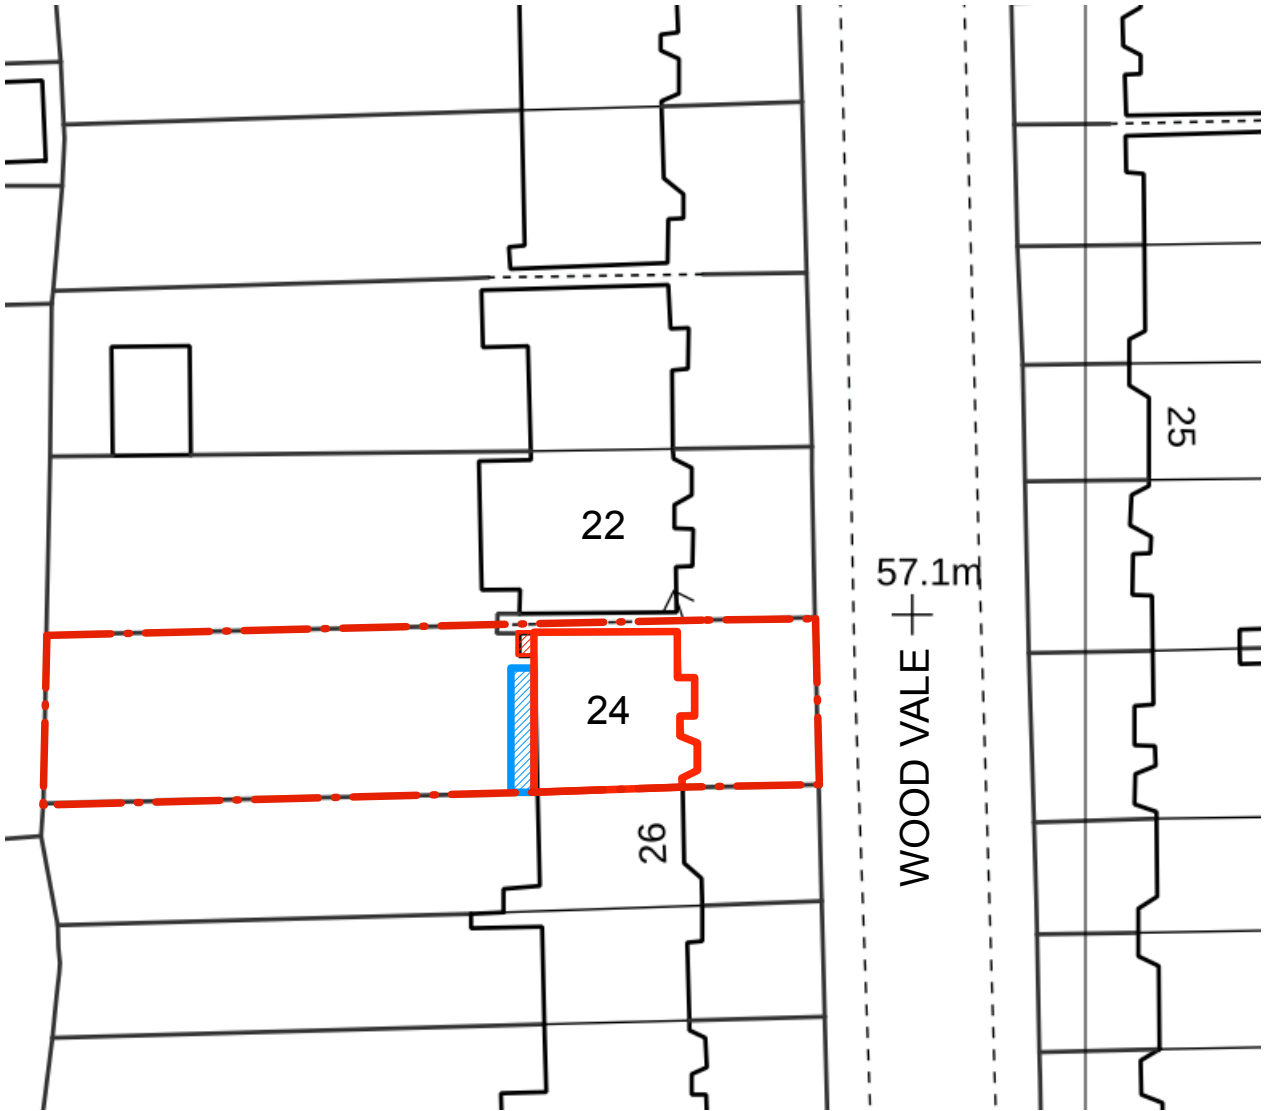


Block Plan
Scale: 1:500

PLANNING

Rev	Date	Description
A	16/03/26	DRAFT PRE-APPLICATION SUBMISSION
B	02/05/26	PLANNING SUBMISSION

 

- General notes:**
- All dimensions are in millimetres unless otherwise stated.
 - The drawings are for the purpose of architectural intent, they are not construction documents do not scale from the drawings for the purpose of construction.
 - All critical dimensions to be verified in field before commencing any work and any discrepancies reported to designer immediately.
 - This drawing should be read in conjunction with contract documents, project working drawings, specifications and all consultants/specialist/ engineer's drawings, details and specifications.
 - Existing buildings, structures and features are indicative and drawn for illustration purpose only. To be verified on site.
 - All works to be carried out in accordance with british standards and current building regulations.

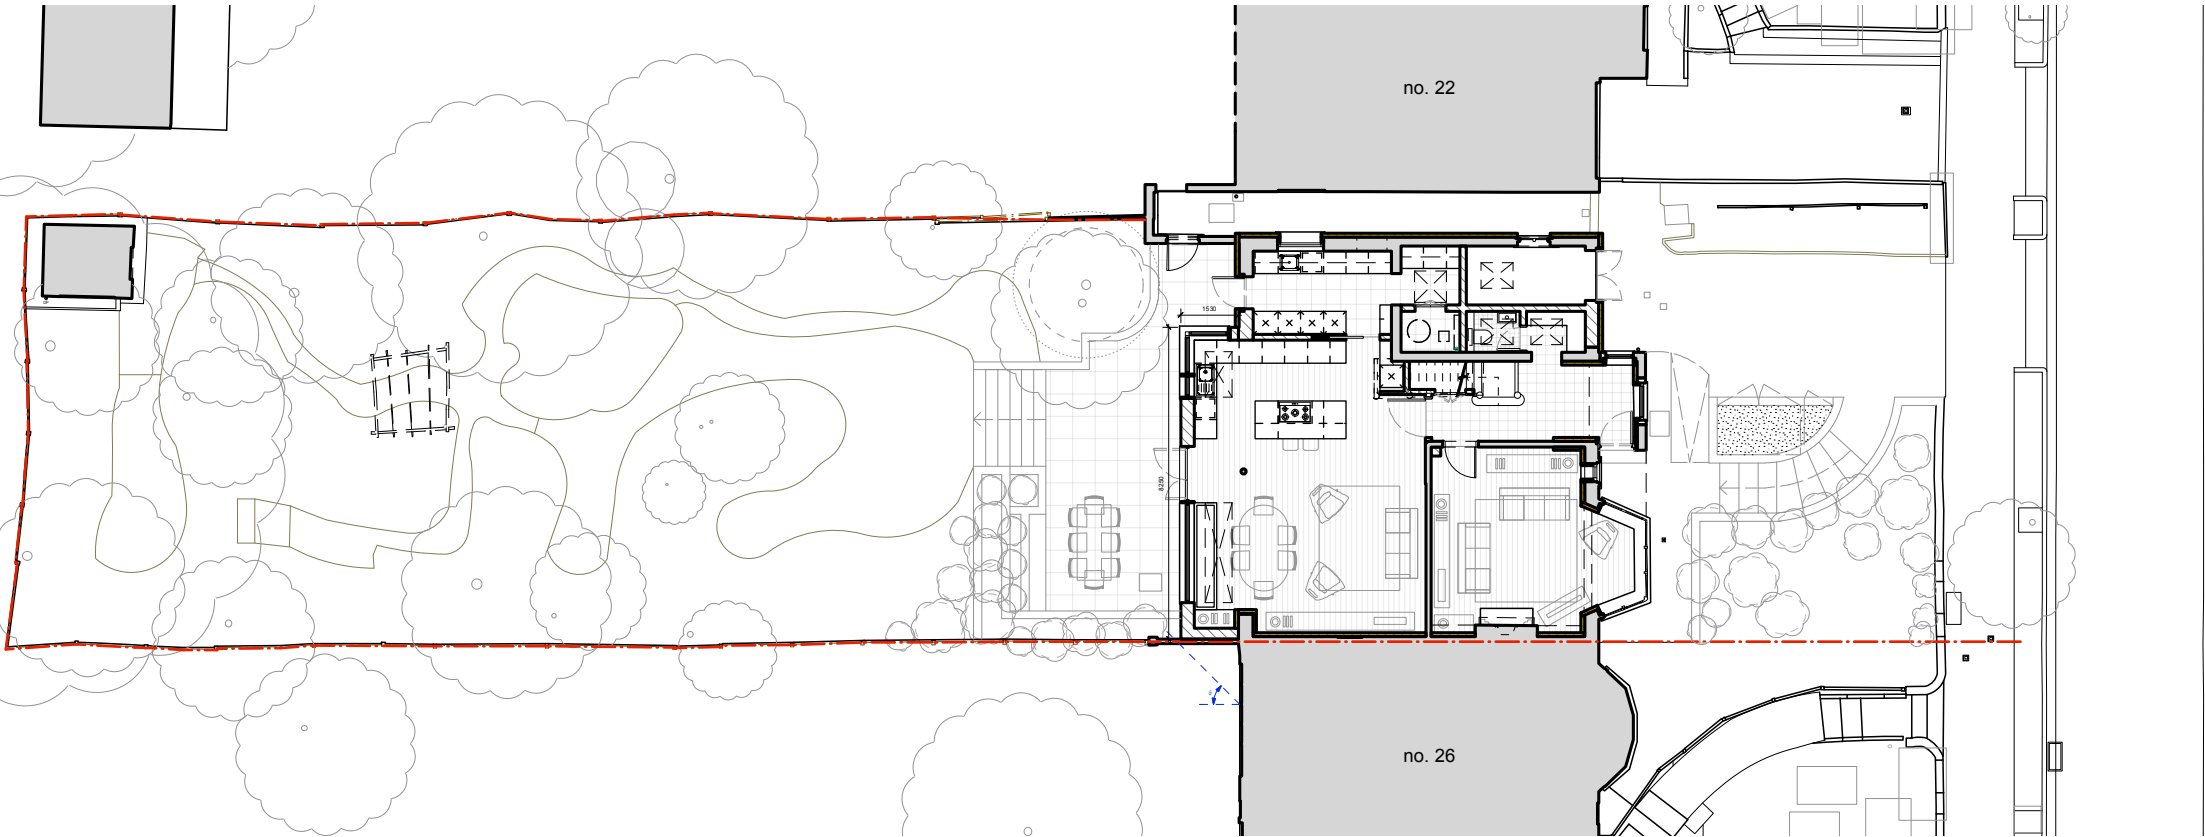

PLANNING



Rev	Date	Description
A	16/03/26	DRAFT PRE-APPLICATION SUBMISSION
B	02/05/26	PLANNING SUBMISSION


m. +44(0) 7817 897 814
info@enbeearchitectureanddesign.com
www.enbeearchitectureanddesign.com

enbee architecture + design
62 Ferndene Rd, London SE24 0AB

24 WOOD VALE, N10 3DP

PROPOSED SITE PLAN

DATE: MARCH '26 SCALE: REF DRG @A3 JOB NO:257 DRG NO: 257-22


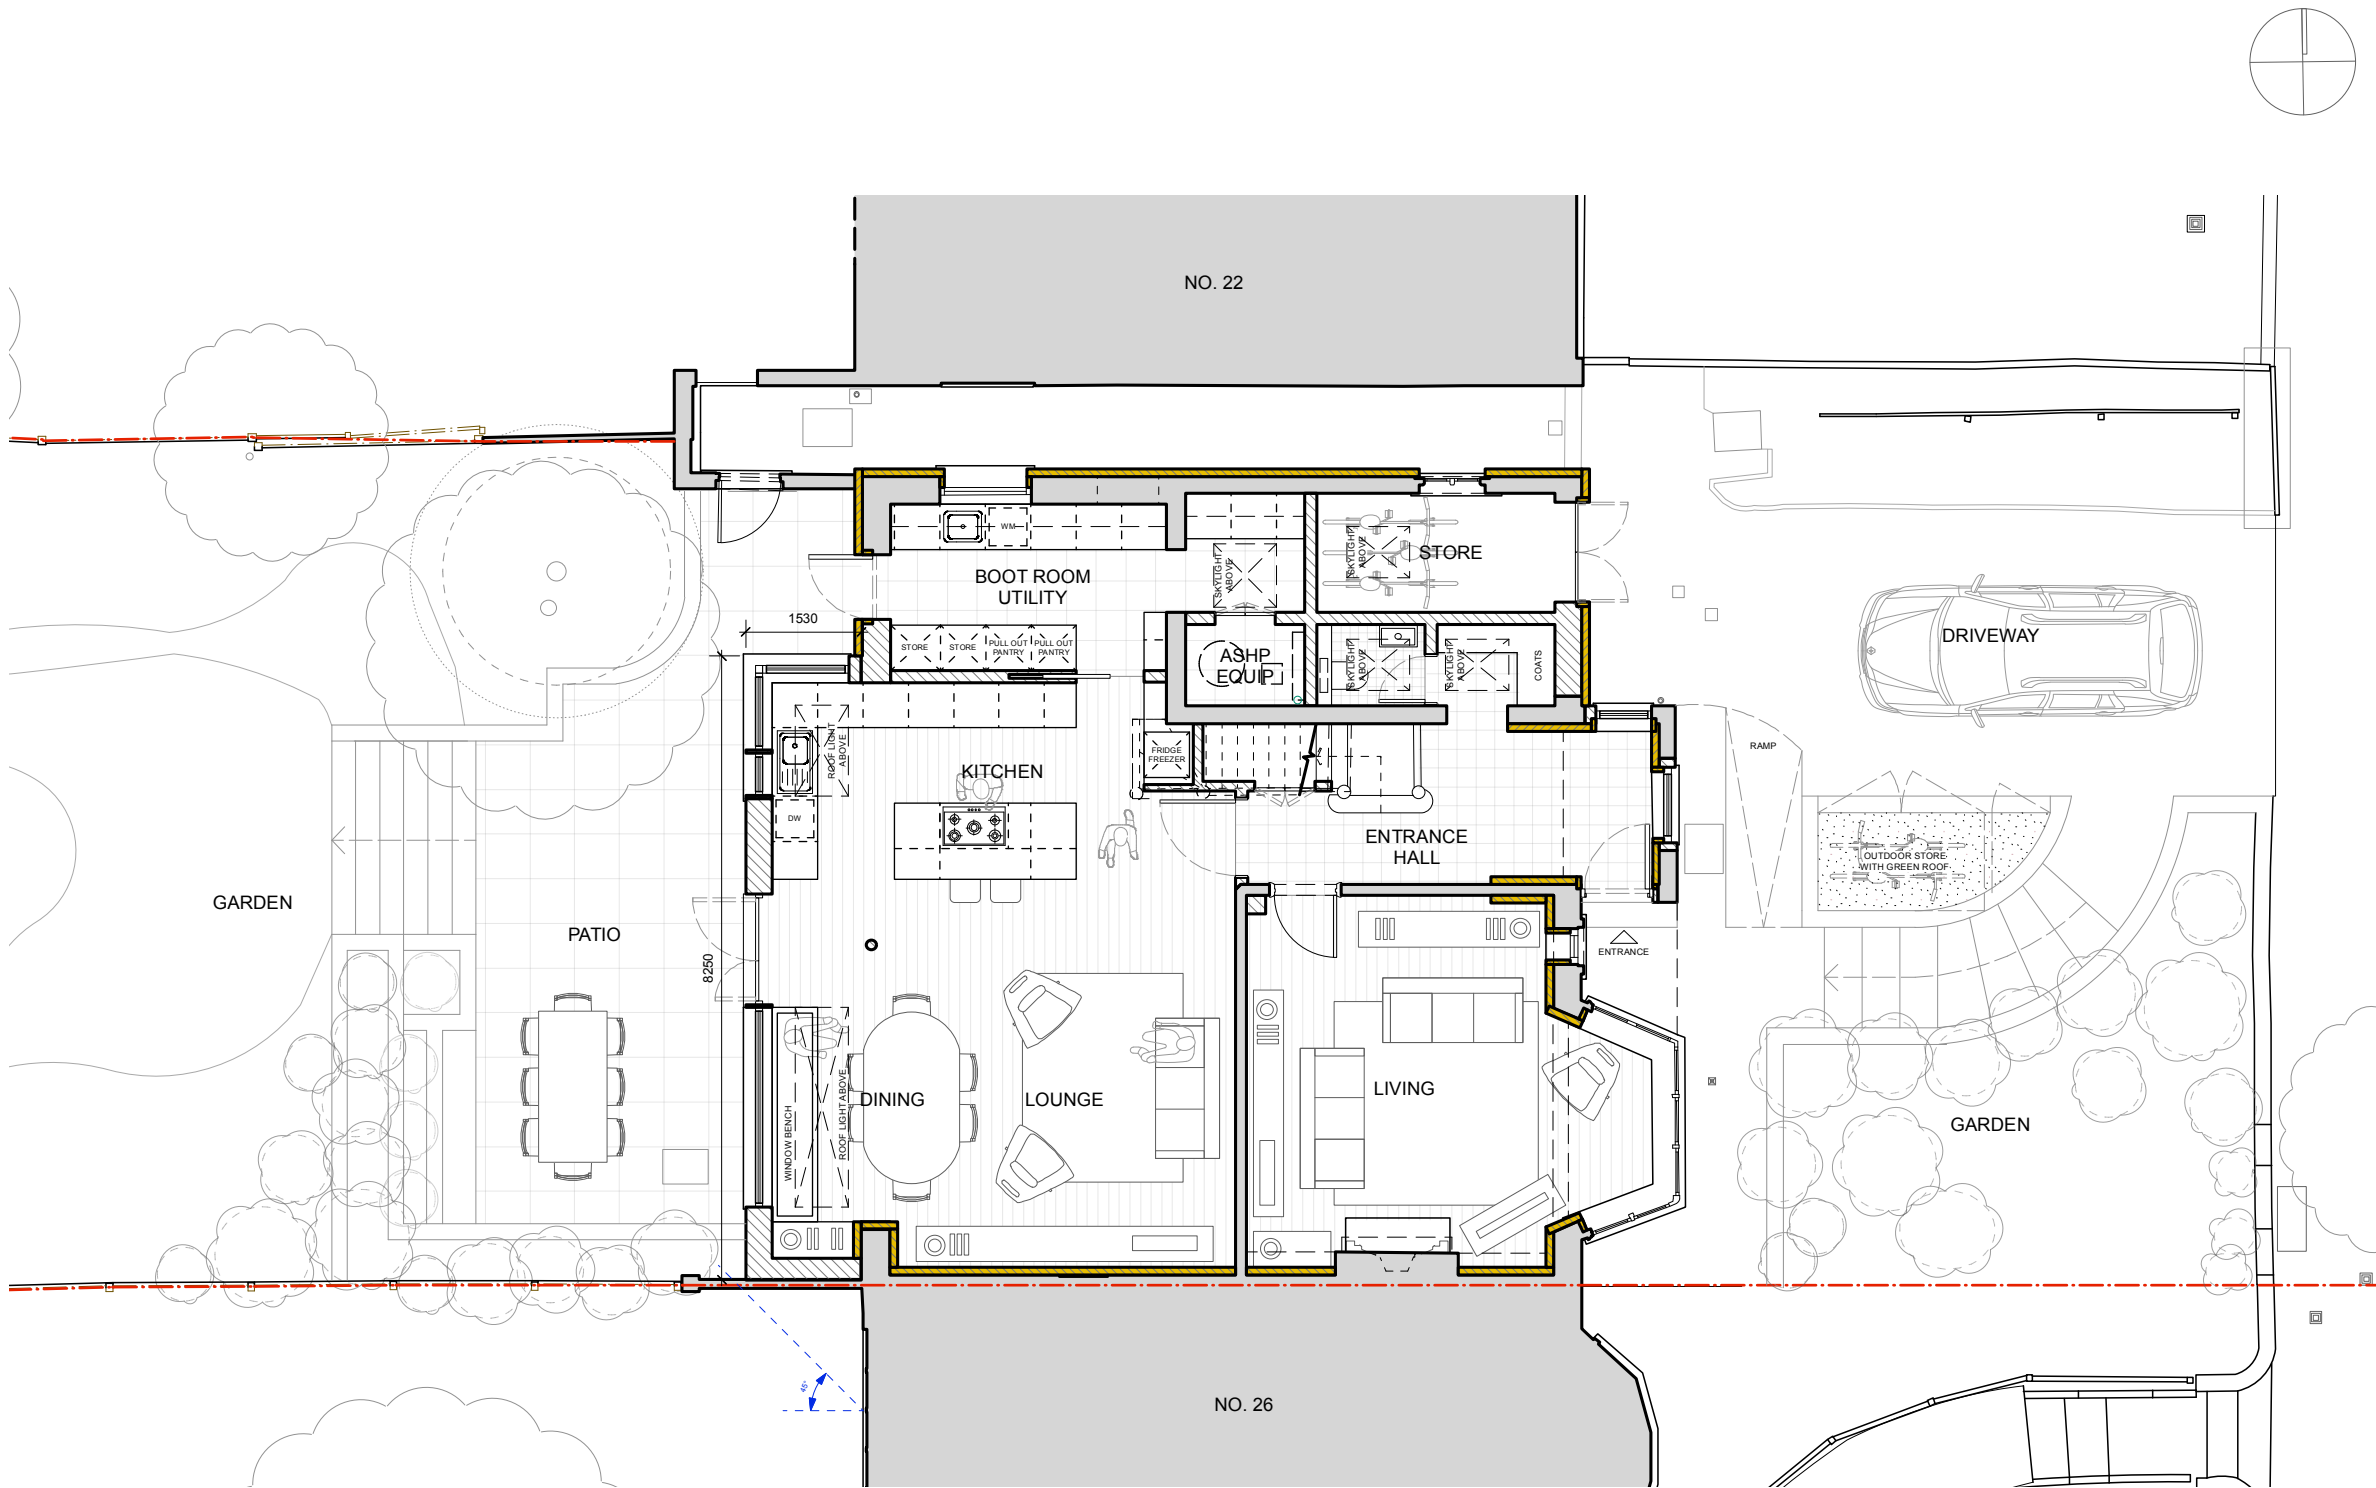


- General notes:**
- All dimensions are in millimetres unless otherwise stated.
 - The drawings are for the purpose of architectural intent, they are not construction documents do not scale from the drawings for the purpose of construction.
 - All critical dimensions to be verified in field before commencing any work and any discrepancies reported to designer immediately.
 - This drawing should be read in conjunction with contract documents, project working drawings, specifications and all consultants/specialist/ engineer's drawings, details and specifications.
 - Existing buildings, structures and features are indicative and drawn for illustration purpose only. To be verified on site.
 - All works to be carried out in accordance with british standards and current building regulations.

-  Existing
-  Proposed
-  External and Internal Wall Insulation
-  Green Roof

PLANNING

Rev	Date	Description
A	16/03/26	DRAFT PRE-APPLICATION SUBMISSION
B	02/05/26	PLANNING SUBMISSION

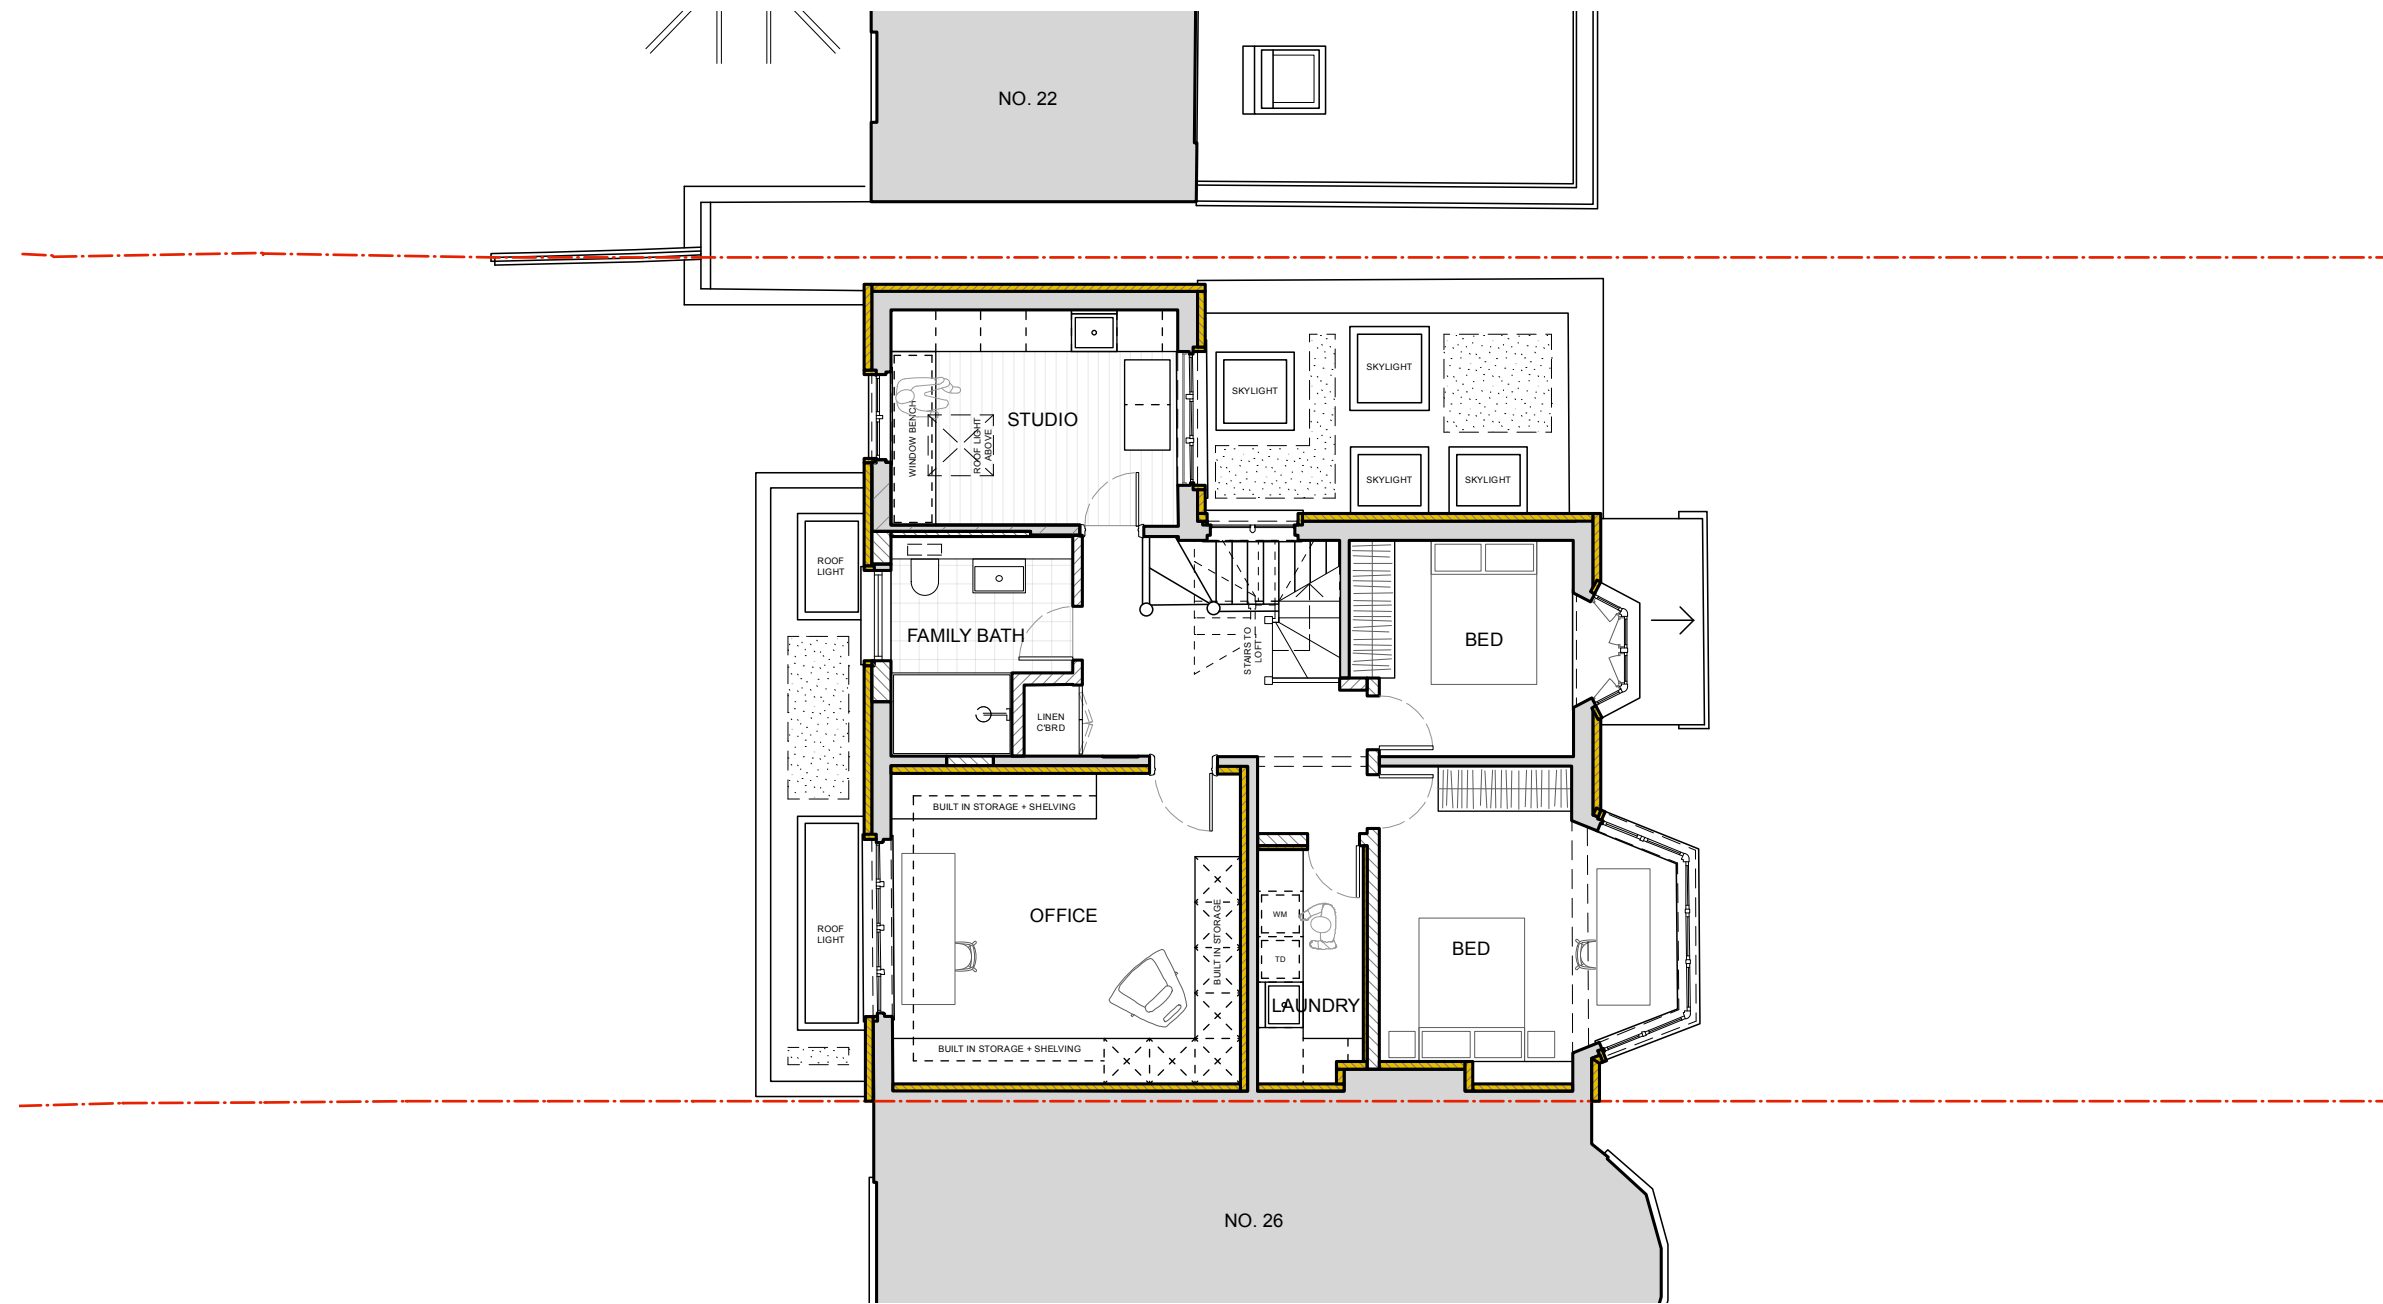 

- General notes:**
- All dimensions are in millimetres unless otherwise stated.
 - The drawings are for the purpose of architectural intent. they are not construction documents do not scale from the drawings for the purpose of construction.
 - All critical dimensions to be verified in field before commencing any work and any discrepancies reported to designer immediately.
 - This drawing should be read in conjunction with contract documents, project working drawings, specifications and all consultants/specialist/ engineer's drawings, details and specifications.
 - Existing buildings, structures and features are indicative and drawn for illustration purpose only. To be verified on site.
 - All works to be carried out in accordance with british standards and current building regulations.

- Existing
- Proposed
- External and Internal Wall Insulation
- Green Roof

PLANNING






Rev	Date	Description
A	16/03/26	DRAFT PRE-APPLICATION SUBMISSION
B	02/05/26	PLANNING SUBMISSION

m. +44(0) 7817 897 814
info@enbeearchitectureanddesign.com
www.enbeearchitectureanddesign.com

enbee architecture + design
62 Ferndene Rd, London SE24 0AB

24 WOOD VALE, N10 3DP
PROPOSED FIRST FLOOR PLAN

DATE: MARCH '26 SCALE: REF DRG @A3 JOB NO:257 DRG NO: 257-24

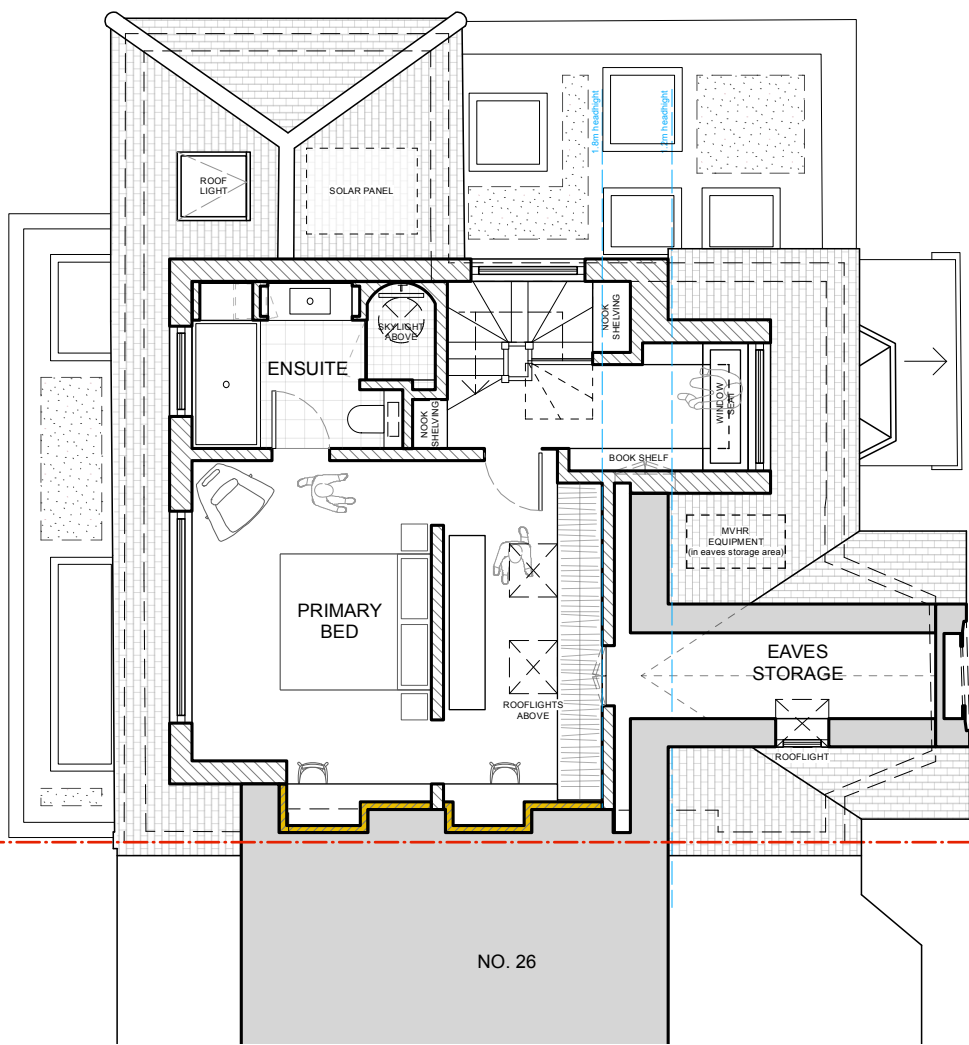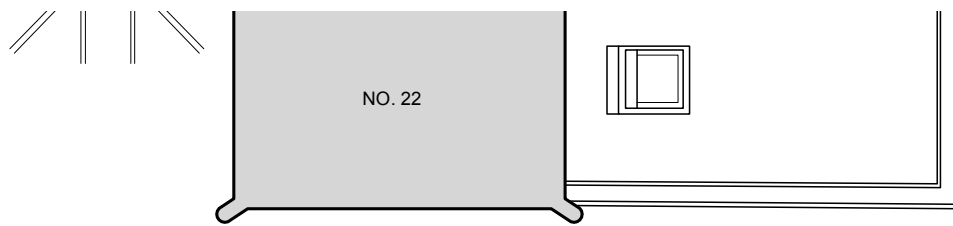 

NO. 22

PRIMARY BED

ENSUITE

EAVES STORAGE

NO. 26



- General notes:**
- All dimensions are in millimetres unless otherwise stated.
 - The drawings are for the purpose of architectural intent, they are not construction documents do not scale from the drawings for the purpose of construction.
 - All critical dimensions to be verified in field before commencing any work and any discrepancies reported to designer immediately.
 - This drawing should be read in conjunction with contract documents, project working drawings, specifications and all consultants/specialist/ engineer's drawings, details and specifications.
 - Existing buildings, structures and features are indicative and drawn for illustration purpose only. To be verified on site.
 - All works to be carried out in accordance with british standards and current building regulations.

- Existing
- Proposed
- External and Internal Wall Insulation
- Green Roof

PLANNING



Rev	Date	Description
A	16/03/26	DRAFT PRE-APPLICATION SUBMISSION
B	02/05/26	PLANNING SUBMISSION



m. +44(0) 7817 897 814
info@enbeearchitectureanddesign.com
www.enbeearchitectureanddesign.com

enbee architecture + design
62 Ferndene Rd, London SE24 0AB

24 WOOD VALE, N10 3DP

PROPOSED LOFT FLOOR PLAN

DATE: MARCH '26 SCALE: REF DRG @A3 JOB NO:257 DRG NO: 257-25

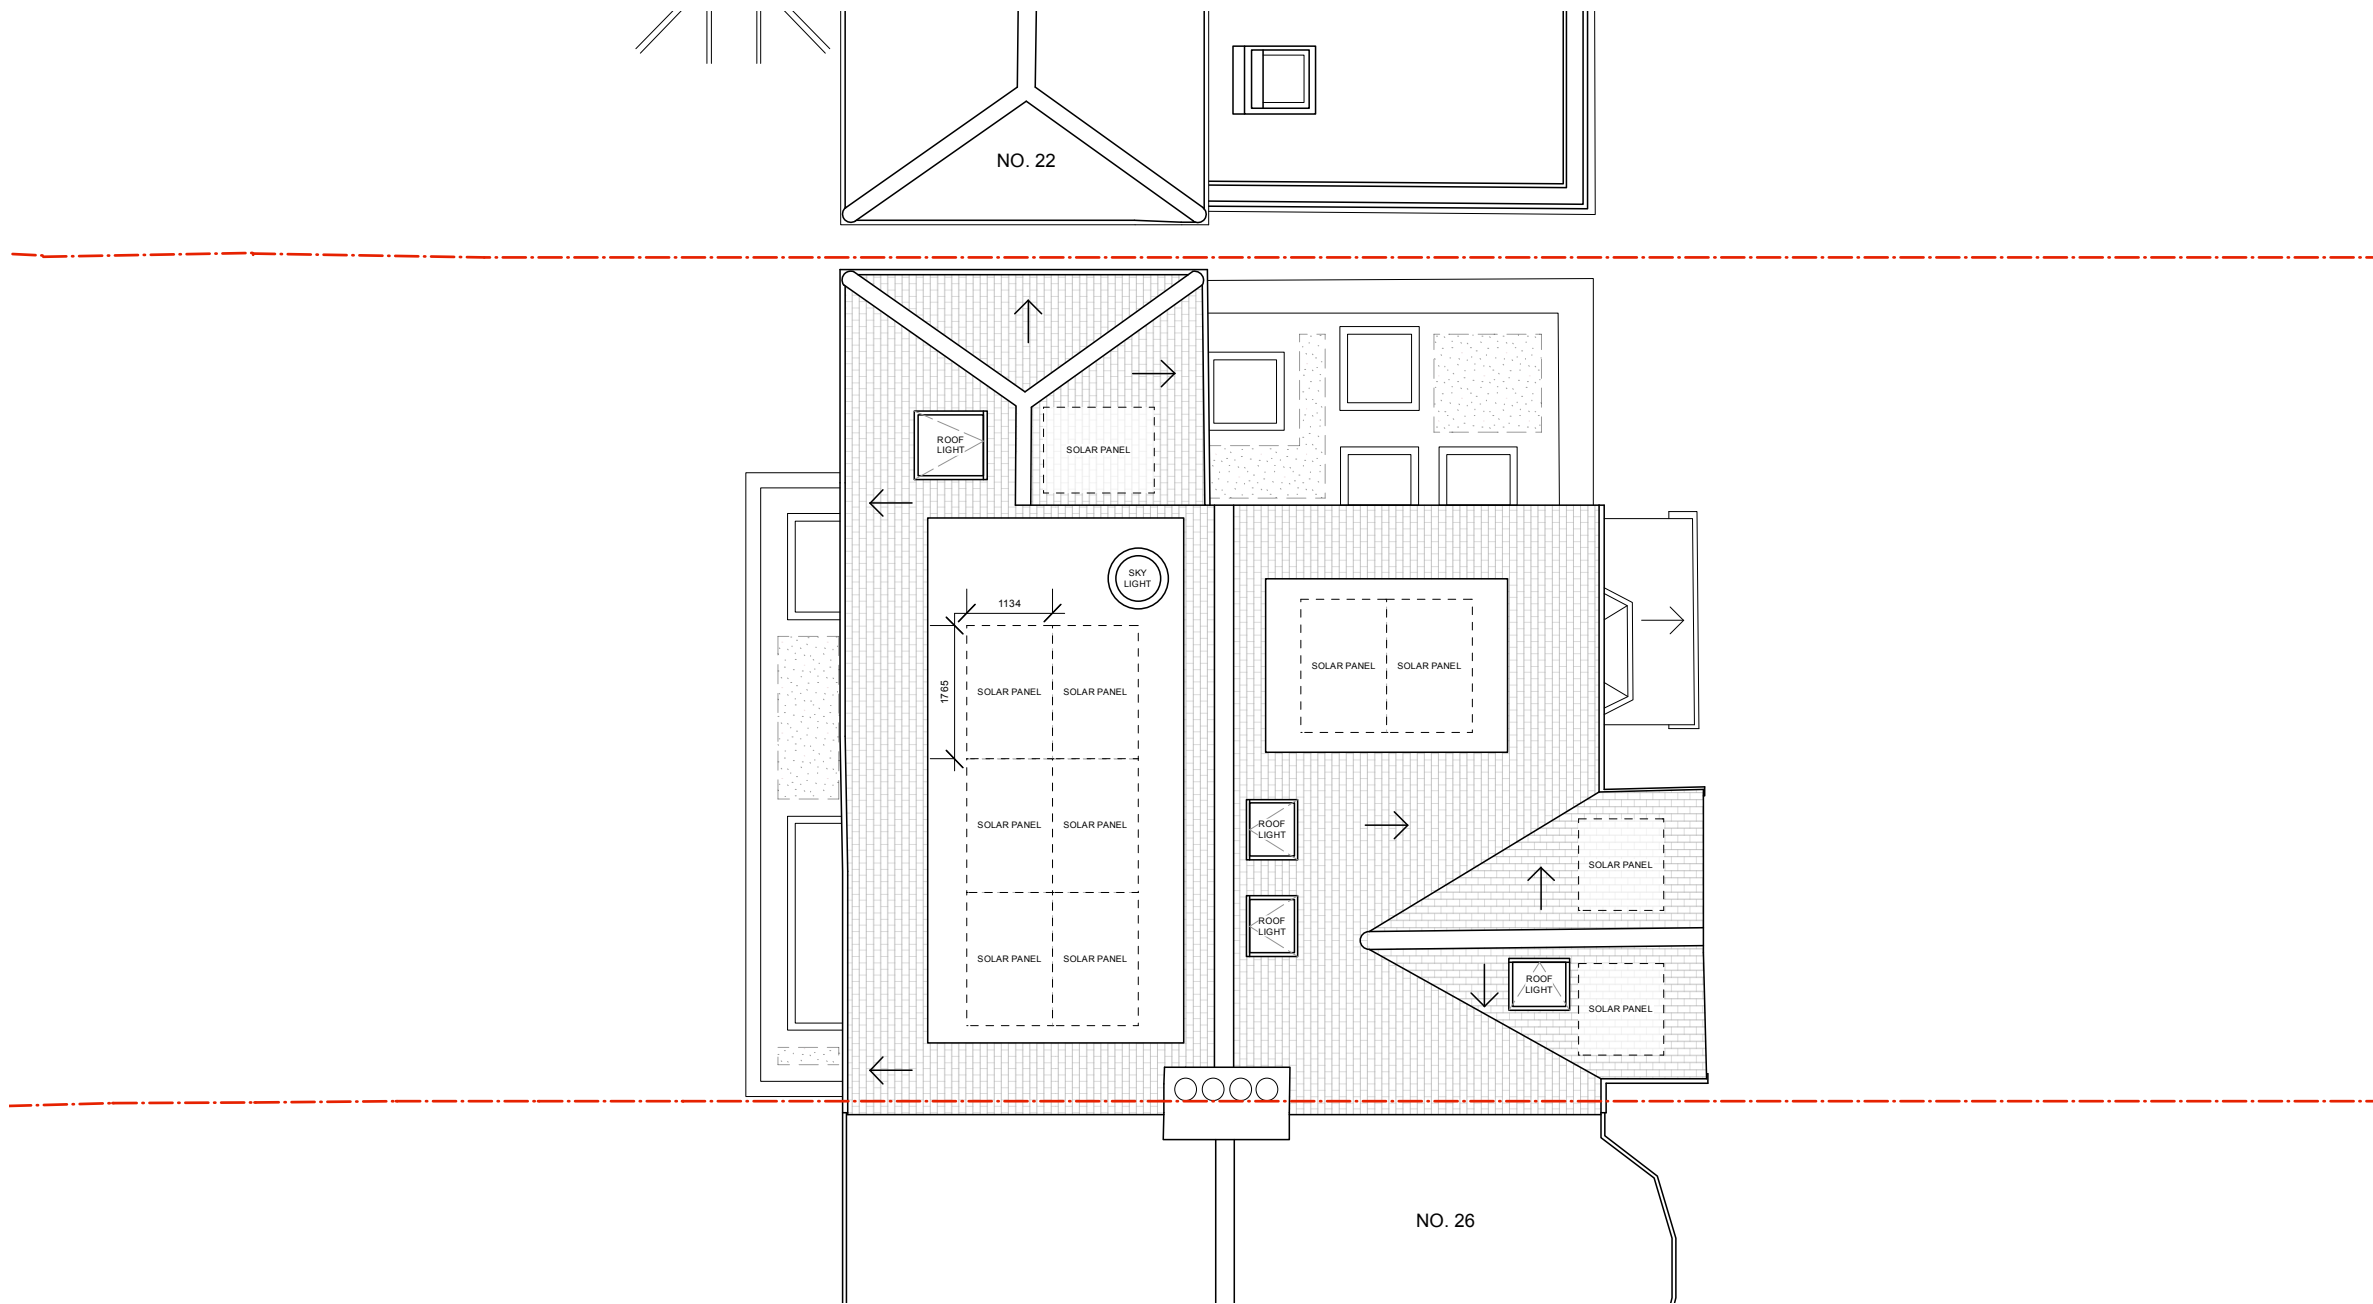 

General notes:

- All dimensions are in millimetres unless otherwise stated.
- The drawings are for the purpose of architectural intent, they are not construction documents do not scale from the drawings for the purpose of construction.
- All critical dimensions to be verified in field before commencing any work and any discrepancies reported to designer immediately.
- This drawing should be read in conjunction with contract documents, project working drawings, specifications and all consultants/specialist/ engineer's drawings, details and specifications.
- Existing buildings, structures and features are indicative and drawn for illustration purpose only. To be verified on site.
- All works to be carried out in accordance with british standards and current building regulations.

- Existing
- Proposed
- External and Internal Wall Insulation
- Green Roof

PLANNING



Rev	Date	Description
A	16/03/26	DRAFT PRE-APPLICATION SUBMISSION
B	02/05/26	PLANNING SUBMISSION

m. +44(0) 7817 897 814
info@enbeearchitectureanddesign.com
www.enbeearchitectureanddesign.com

enbee architecture + design
62 Ferndene Rd, London SE24 0AB

24 WOOD VALE, N10 3DP

PROPOSED ROOF PLAN

DATE: MARCH '26 SCALE: REF DRG @A3 JOB NO:257 DRG NO: 257-26



General notes:

- All dimensions are in millimetres unless otherwise stated.
- The drawings are for the purpose of architectural intent, they are not construction documents do not scale from the drawings for the purpose of construction.
- All critical dimensions to be verified in field before commencing any work and any discrepancies reported to designer immediately.
- This drawing should be read in conjunction with contract documents, project working drawings, specifications and all consultants/specialist/ engineer's drawings, details and specifications.
- Existing buildings, structures and features are indicative and drawn for illustration purpose only. To be verified on site.
- All works to be carried out in accordance with british standards and current building regulations.

- ① Brick retained
- ② EWI with render finish
- ③ Tile finish
- ④ All windows upgraded
- ⑤ New front dormer with tile finish similar to existing appearance
- ⑥ Solar panels
- ⑦ Brick quoins reinstated

PLANNING



Rev	Date	Description
A	16/03/26	DRAFT PRE-APPLICATION SUBMISSION
B	02/05/26	PLANNING SUBMISSION
C	06/07/26	PLANNING REVISION, BRICK QUOINS ADDED

m. +44(0) 7817 897 814
info@enbeearchitectureanddesign.com
www.enbeearchitectureanddesign.com

enbee architecture + design
62 Ferndene Rd, London SE24 0AB

24 WOOD VALE, N10 3DP

PROPOSED FRONT ELEVATION

DATE: MARCH '26 SCALE: REF DRG @A3 JOB NO: 257 DRG NO: 257-27



General notes:

- All dimensions are in millimetres unless otherwise stated.
- The drawings are for the purpose of architectural intent. they are not construction documents do not scale from the drawings for the purpose of construction.
- All critical dimensions to be verified in field before commencing any work and any discrepancies reported to designer immediately.
- This drawing should be read in conjunction with contract documents, project working drawings, specifications and all consultants/specialist/ engineer's drawings, details and specifications.
- Existing buildings, structures and features are indicative and drawn for illustration purpose only. To be verified on site.
- All works to be carried out in accordance with british standards and current building regulations.

- ① EWI with render finish
- ② New rear dormer with patterned tile finish
- ③ Tile finish
- ④ All windows upgraded
- ⑤ Masonry plinth
- ⑥ Timber cladding in Brimstone Ash or similar, thermally modified (for longevity)
- ⑦ New timber windows and doors to extension
- ⑧ New solar panels

PLANNING



Rev	Date	Description
A	16/03/26	DRAFT PRE-APPLICATION SUBMISSION
B	02/05/26	PLANNING SUBMISSION

m. +44(0) 7817 897 814
info@enbeearchitectureanddesign.com
www.enbeearchitectureanddesign.com

enbee architecture + design
62 Ferndene Rd, London SE24 0AB

24 WOOD VALE, N10 3DP
PROPOSED REAR ELEVATION

DATE: MARCH '26 SCALE: REF DRG @A3 JOB NO:257 DRG NO: 257-28




General notes:

- All dimensions are in millimetres unless otherwise stated.
- The drawings are for the purpose of architectural intent, they are not construction documents do not scale from the drawings for the purpose of construction.
- All critical dimensions to be verified in field before commencing any work and any discrepancies reported to designer immediately.
- This drawing should be read in conjunction with contract documents, project working drawings, specifications and all consultants/specialist/ engineer's drawings, details and specifications.
- Existing buildings, structures and features are indicative and drawn for illustration purpose only. To be verified on site.
- All works to be carried out in accordance with british standards and current building regulations.

- ① Brick retained
- ② EWI with render finish
- ③ All windows upgraded
- ④ New front dormer with tile finish similar to existing appearance
- ⑤ Solar panels
- ⑥ Tile finish
- ⑦ New timber window in bricked up opening
- ⑧ New timber windows
- ⑨ New rear dormer with patterned tile finish
- ⑩ Brick quoins reinstated

PLANNING

Rev	Date	Description
A	16/03/26	DRAFT PRE-APPLICATION SUBMISSION
B	02/05/26	PLANNING SUBMISSION
C	06/07/26	PLANNING REVISION, BRICK QUOINS ADDED

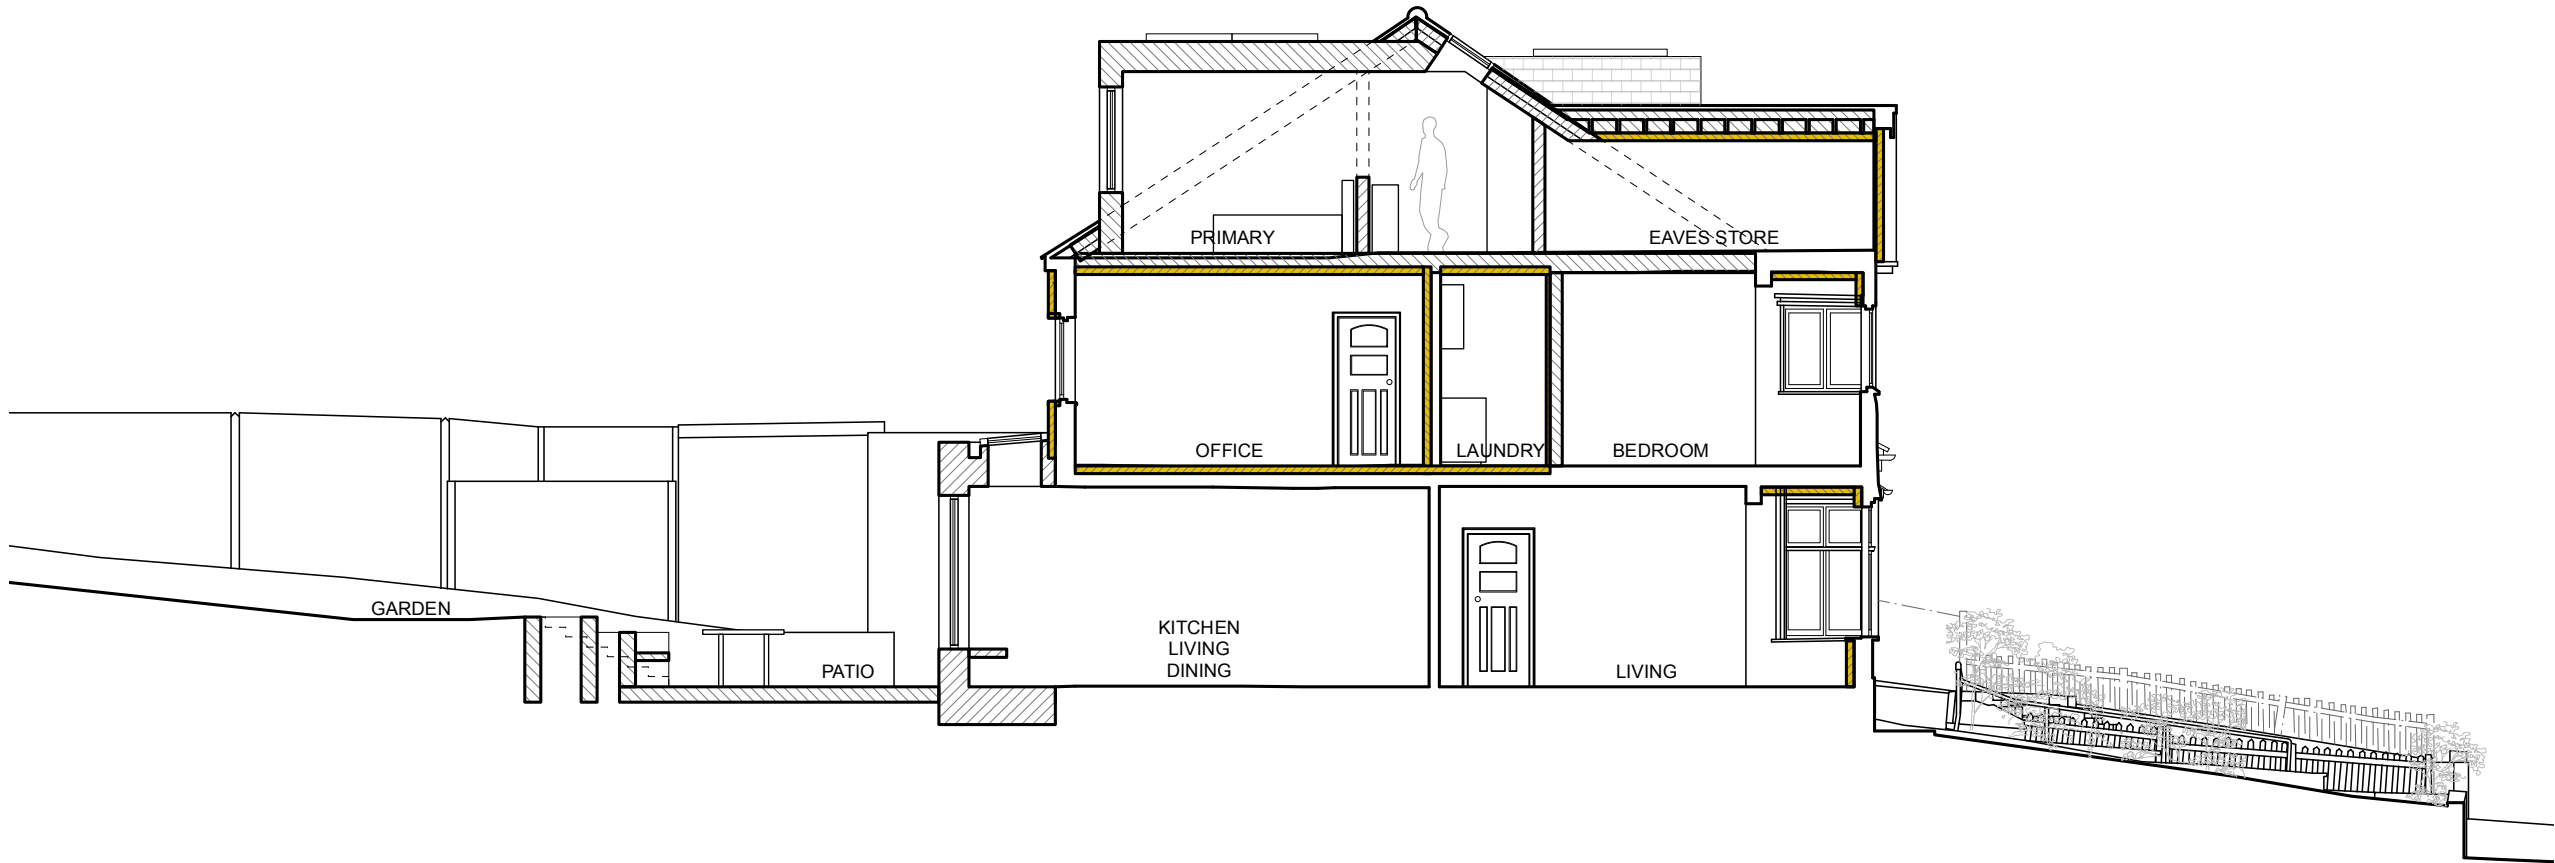

- General notes:**
- All dimensions are in millimetres unless otherwise stated.
 - The drawings are for the purpose of architectural intent, they are not construction documents do not scale from the drawings for the purpose of construction.
 - All critical dimensions to be verified in field before commencing any work and any discrepancies reported to designer immediately.
 - This drawing should be read in conjunction with contract documents, project working drawings, specifications and all consultants/specialist/ engineer's drawings, details and specifications.
 - Existing buildings, structures and features are indicative and drawn for illustration purpose only. To be verified on site.
 - All works to be carried out in accordance with british standards and current building regulations.



Existing




Proposed



External and Internal
Wall Insulation

PLANNING

Rev	Date	Description
A	16/03/26	DRAFT PRE-APPLICATION SUBMISSION
B	02/05/26	PLANNING SUBMISSION

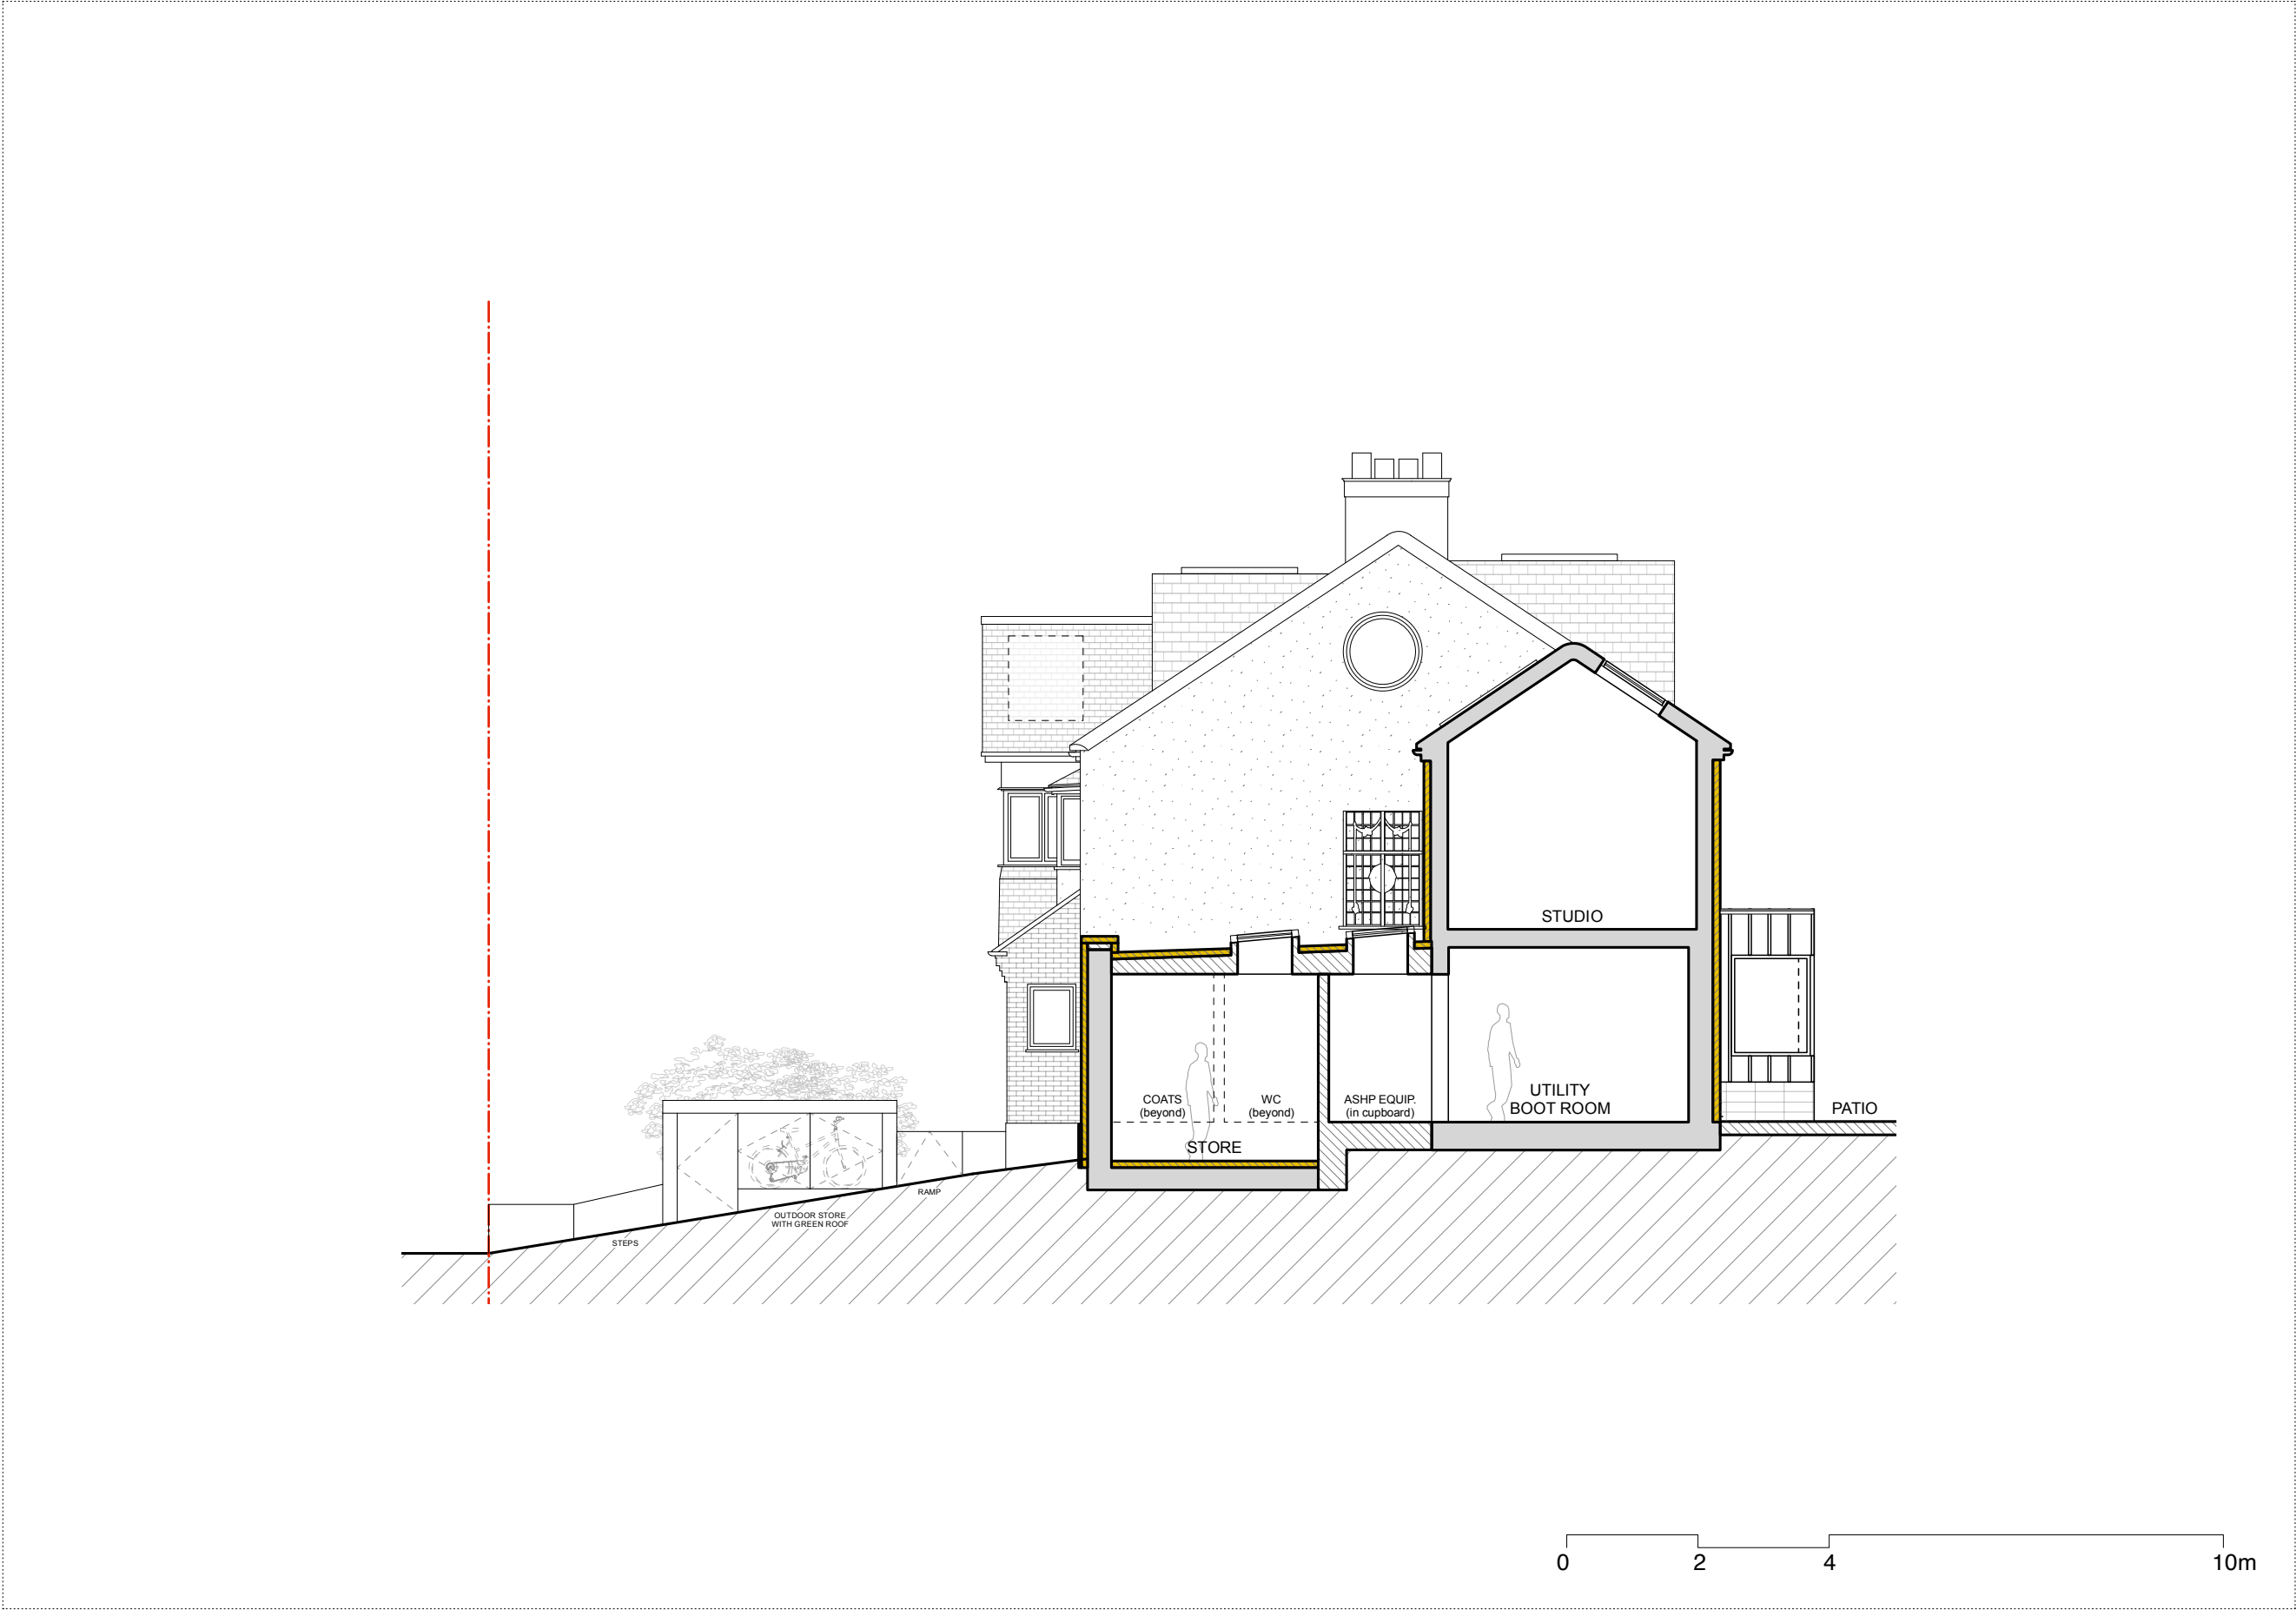

- General notes:**
- All dimensions are in millimetres unless otherwise stated.
 - The drawings are for the purpose of architectural intent, they are not construction documents do not scale from the drawings for the purpose of construction.
 - All critical dimensions to be verified in field before commencing any work and any discrepancies reported to designer immediately.
 - This drawing should be read in conjunction with contract documents, project working drawings, specifications and all consultants/specialist/ engineer's drawings, details and specifications.
 - Existing buildings, structures and features are indicative and drawn for illustration purpose only. To be verified on site.
 - All works to be carried out in accordance with british standards and current building regulations.



Existing



Proposed



External and Internal
Wall Insulation

PLANNING

Rev	Date	Description
B	02/05/26	PLANNING SUBMISSION