

GENERAL NOTES


- A. Do not scale from this drawing. Check all dimensions and conditions on site.
As Existing drawings are based on survey information supplied/produced by the client.
- B. Drawings issued for planning purposes only.

KEY:


- Indicates Site Boundary
- Indicates existing building fabric
- Indicates new building fabric



1 EXISTING REAR ELEVATION
1:100 @ A1

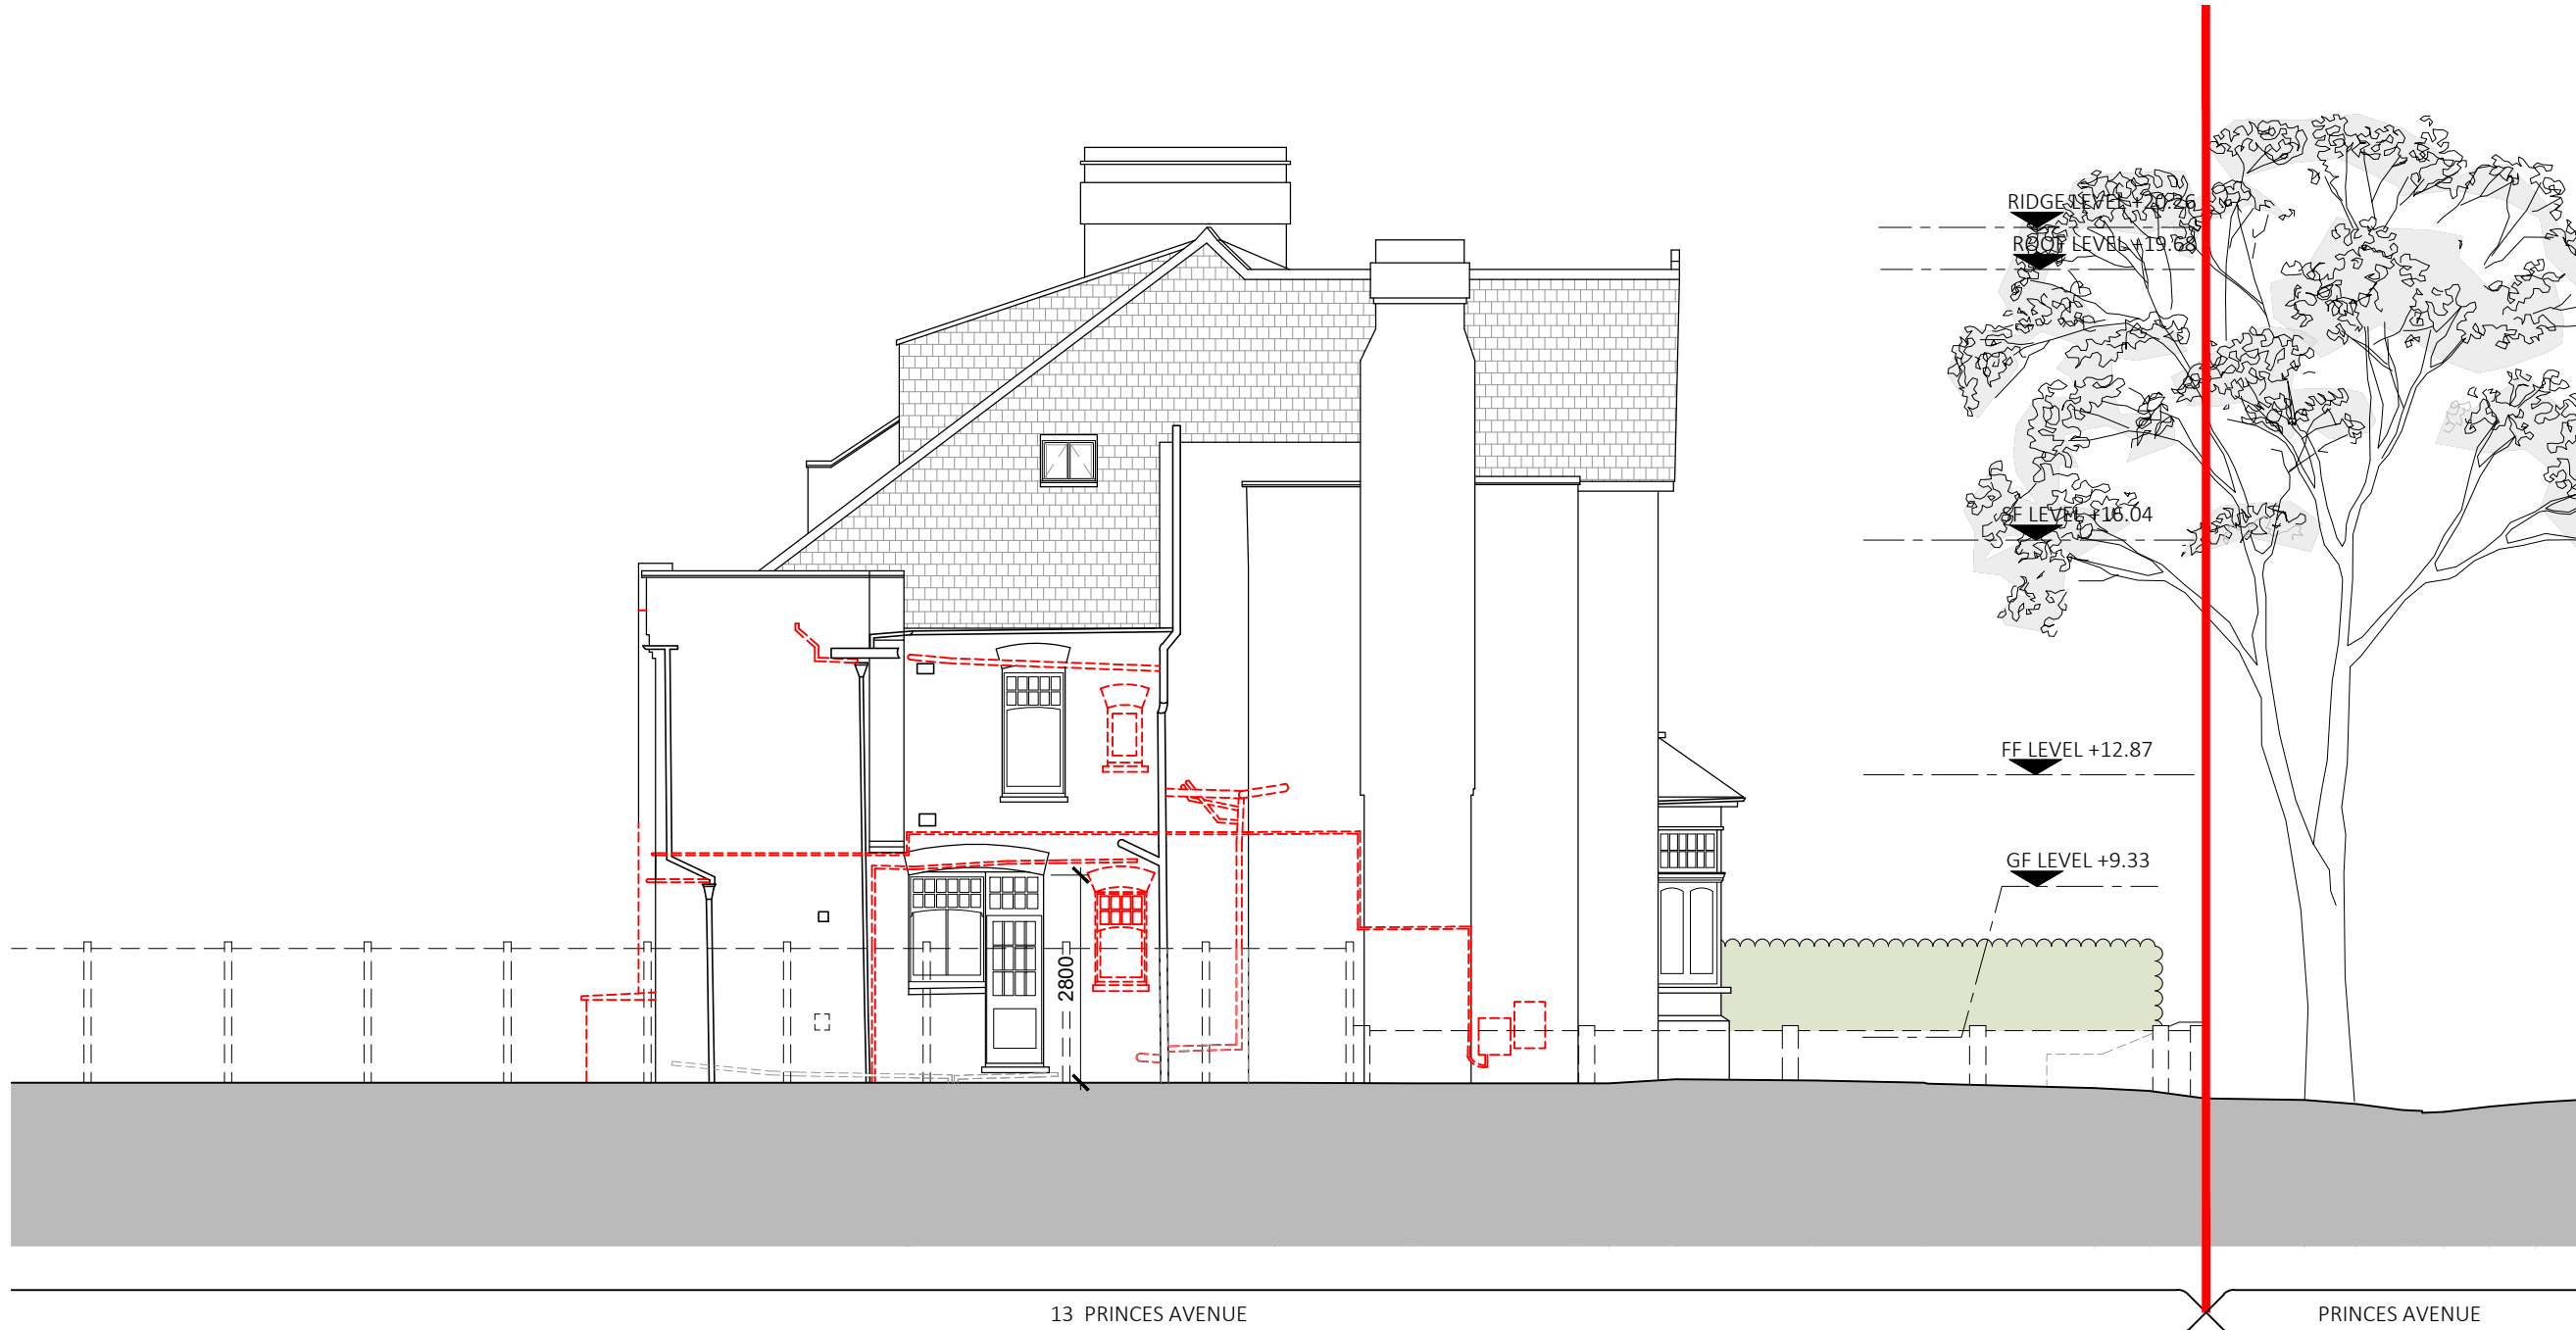

3 EXISTING SIDE ELEVATION
1:100 @ A1

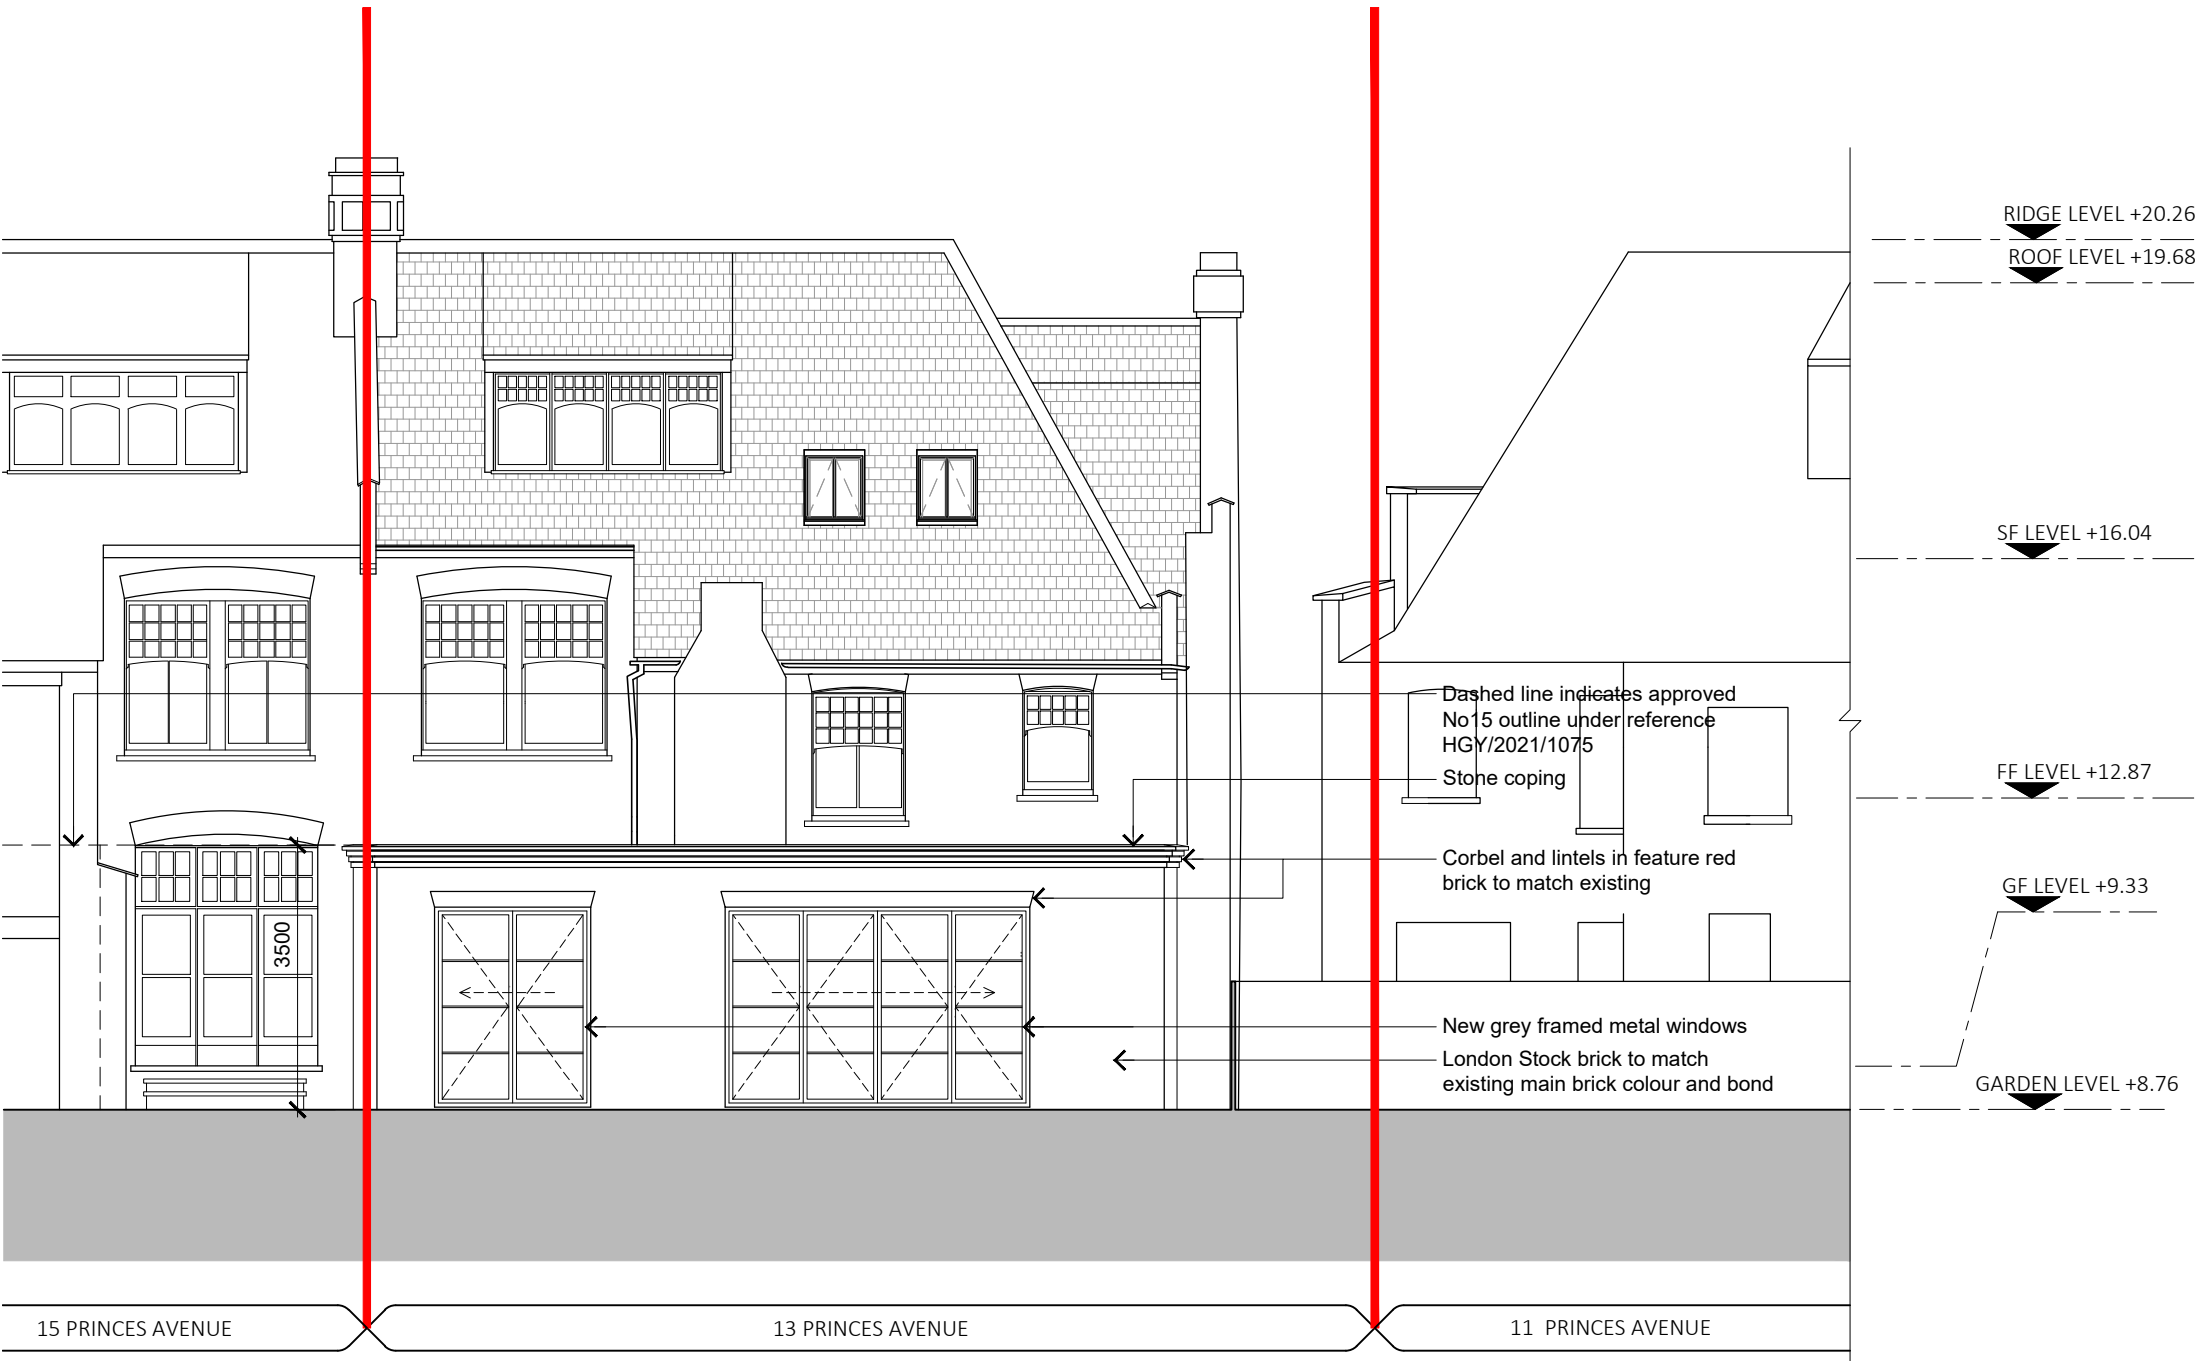

2 PROPOSED REAR ELEVATION
1:100 @ A1



4 PROPOSED SIDE ELEVATION
1:100 @ A1

P05	01/07/2026	YB	LG	Windows to extension revised and quoins removed as per Conservation Officer's comments. Issued for Planning
P04	09.04.2026	BD	LG	Dimension added, Issued for Planning

stage

PLANNING



**MDLR
Architects**

So little Yard
London, SE17 3QA
t: +44 (0)20 7703 0124
e: info@mdlr-architects.co.uk
www.mdlr-architects.co.uk

client

project name

13 Princes Avenue, Muswell Hill, London N10 3LS

drawing title

Existing and Proposed Rear & Side Elevations

scale

A3 (Published for Work Stage 3)

scale

1:100@A1 (1:200@A3)

PROJECT	ORIGINATOR	FUNCTION	SPATIAL	TYPE	ROLE	NUMBER	REV
25064	MA	PL	XX	DR	A	030	P05