



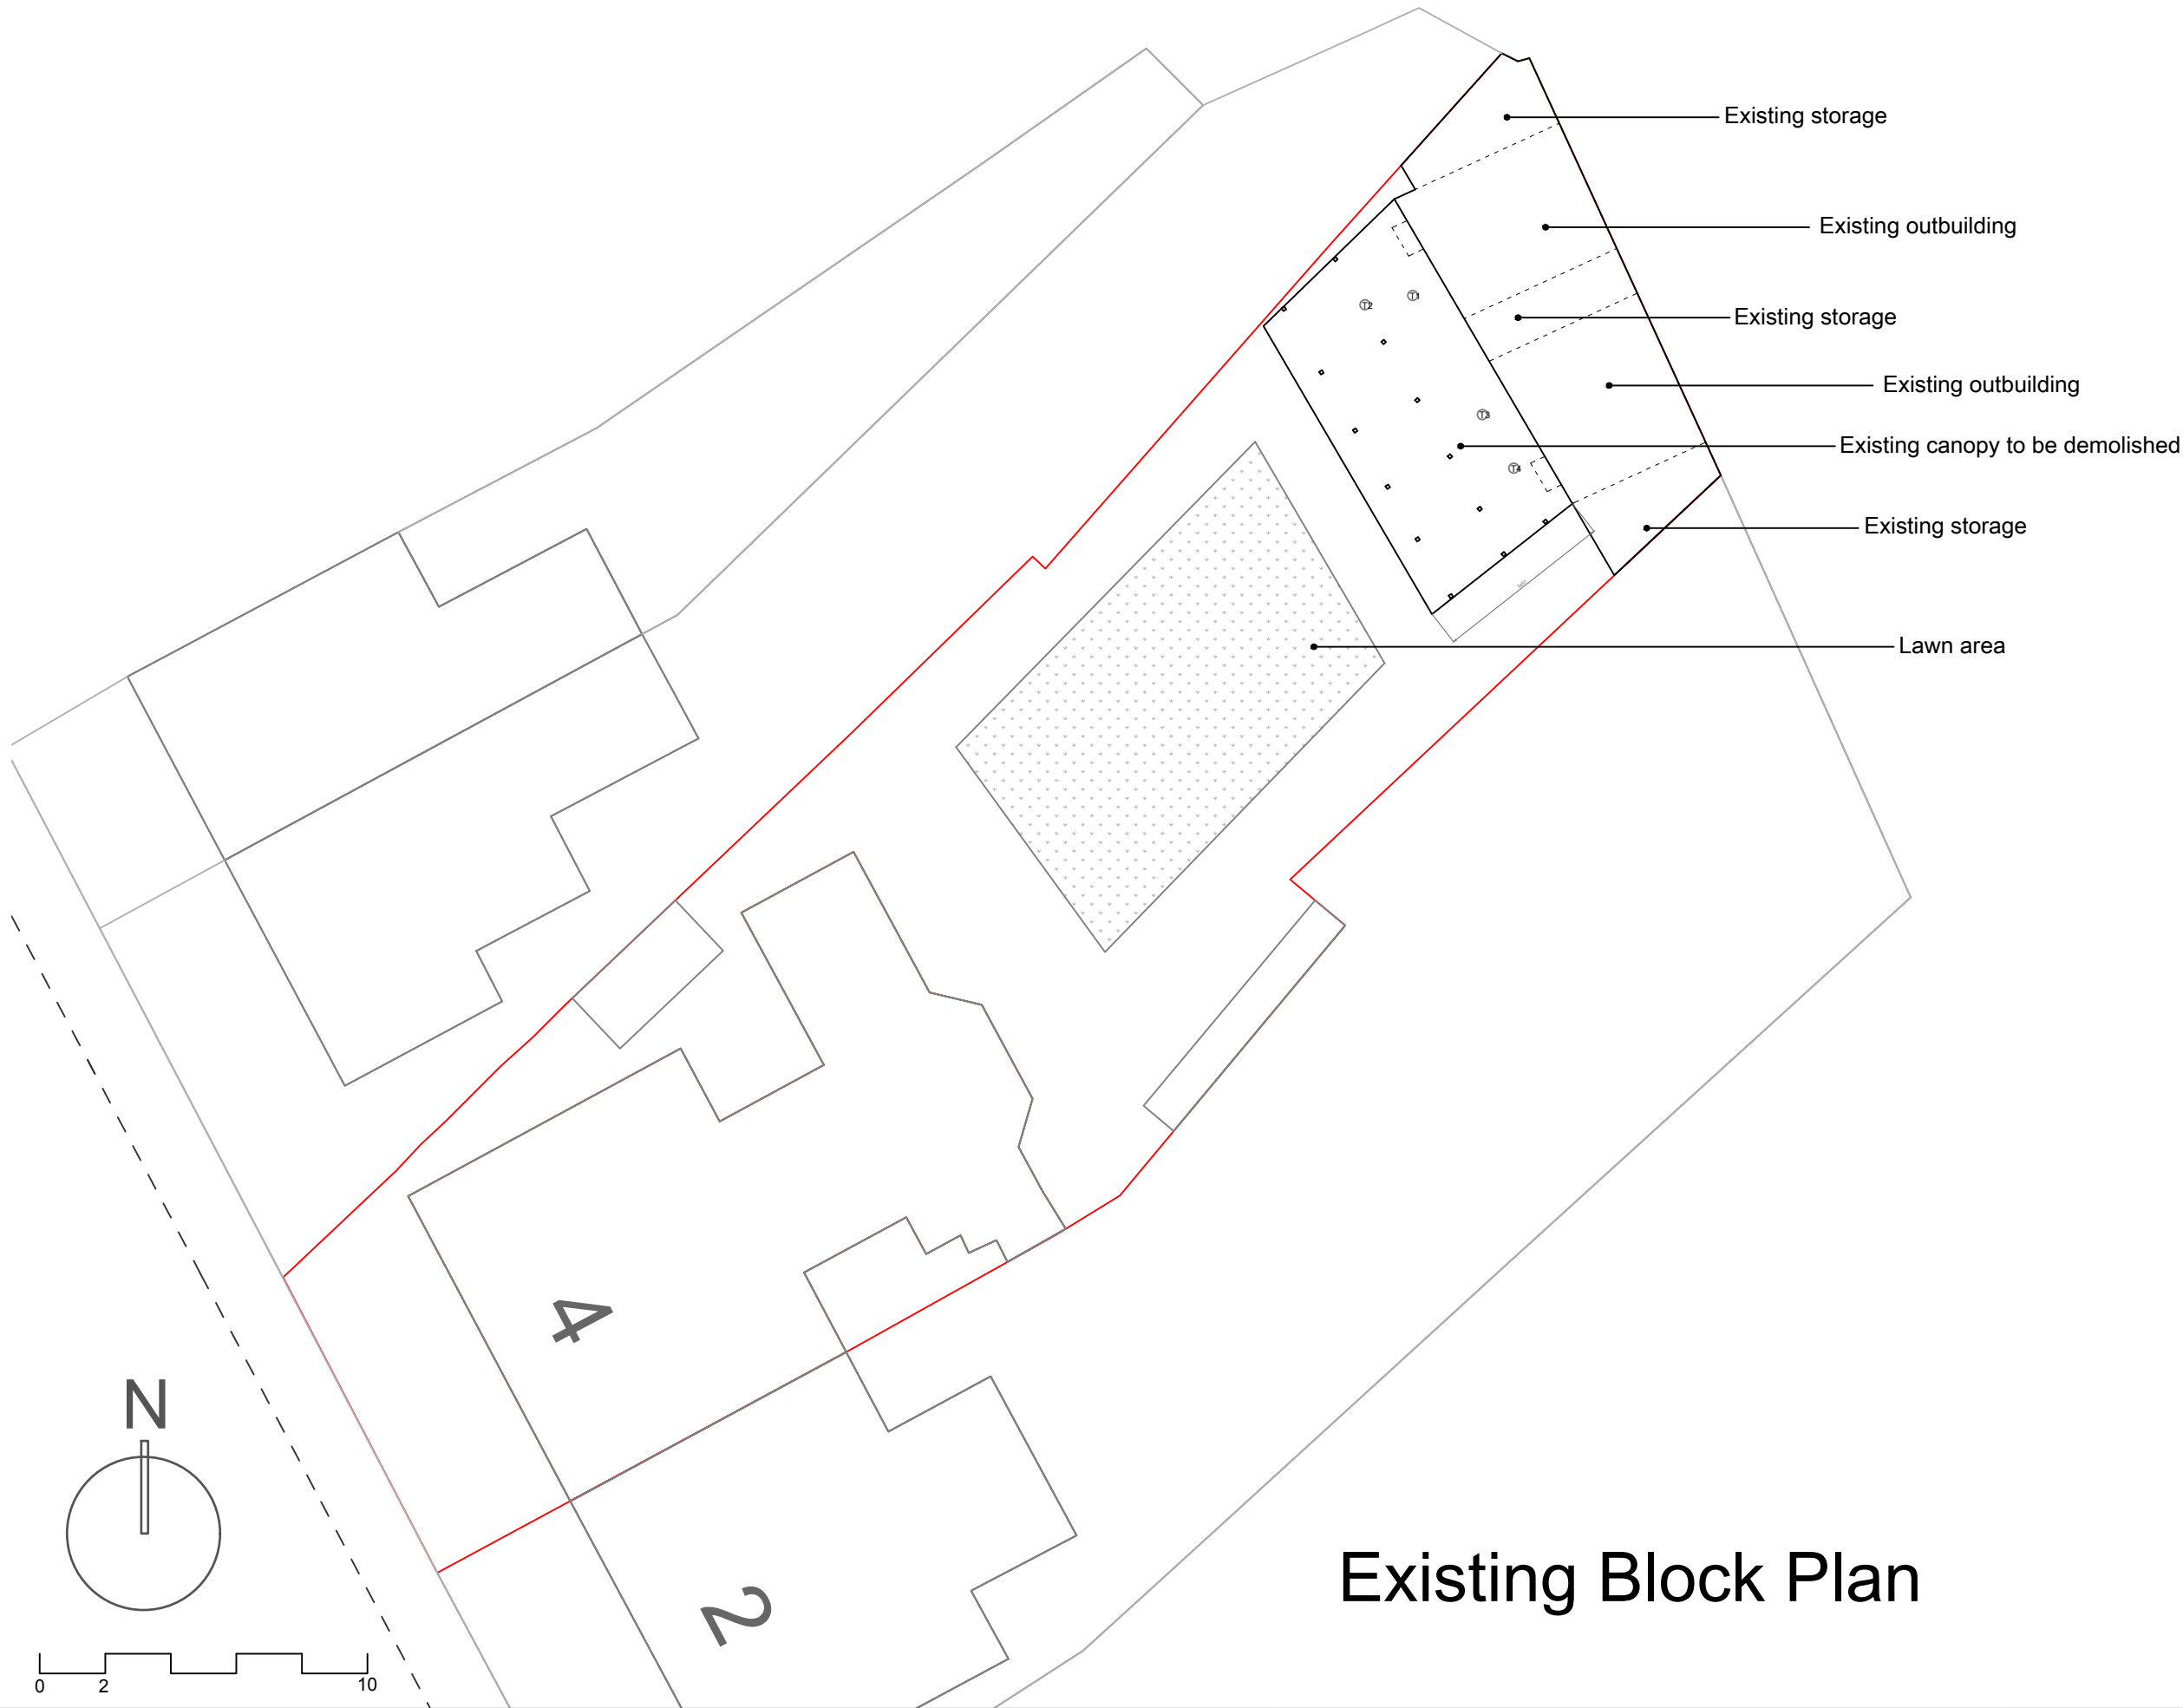

NOTES:

Drawings for planning purposes only, not construction. Any dimensions shown are subject to site surveys and all measurements are to be checked on site prior to any construction or manufacture. All dimensions are in millimetres unless stated otherwise. No dimensions to be scaled from the drawings. Specific details are subject to further design development.

Address	Description	Client	Survey date	Date	Scale	Size	Drawn by	Check by	Version	Rev	Drawing No
4 WOMERSLEY ROAD, N8 9AE, LONDON	Canopy replacement and additional skylights to outbuildings	Modassir Qamar Ali	16.03.2026	20.03.2026	1:200	A3	AL	AL	-	-	BP 01

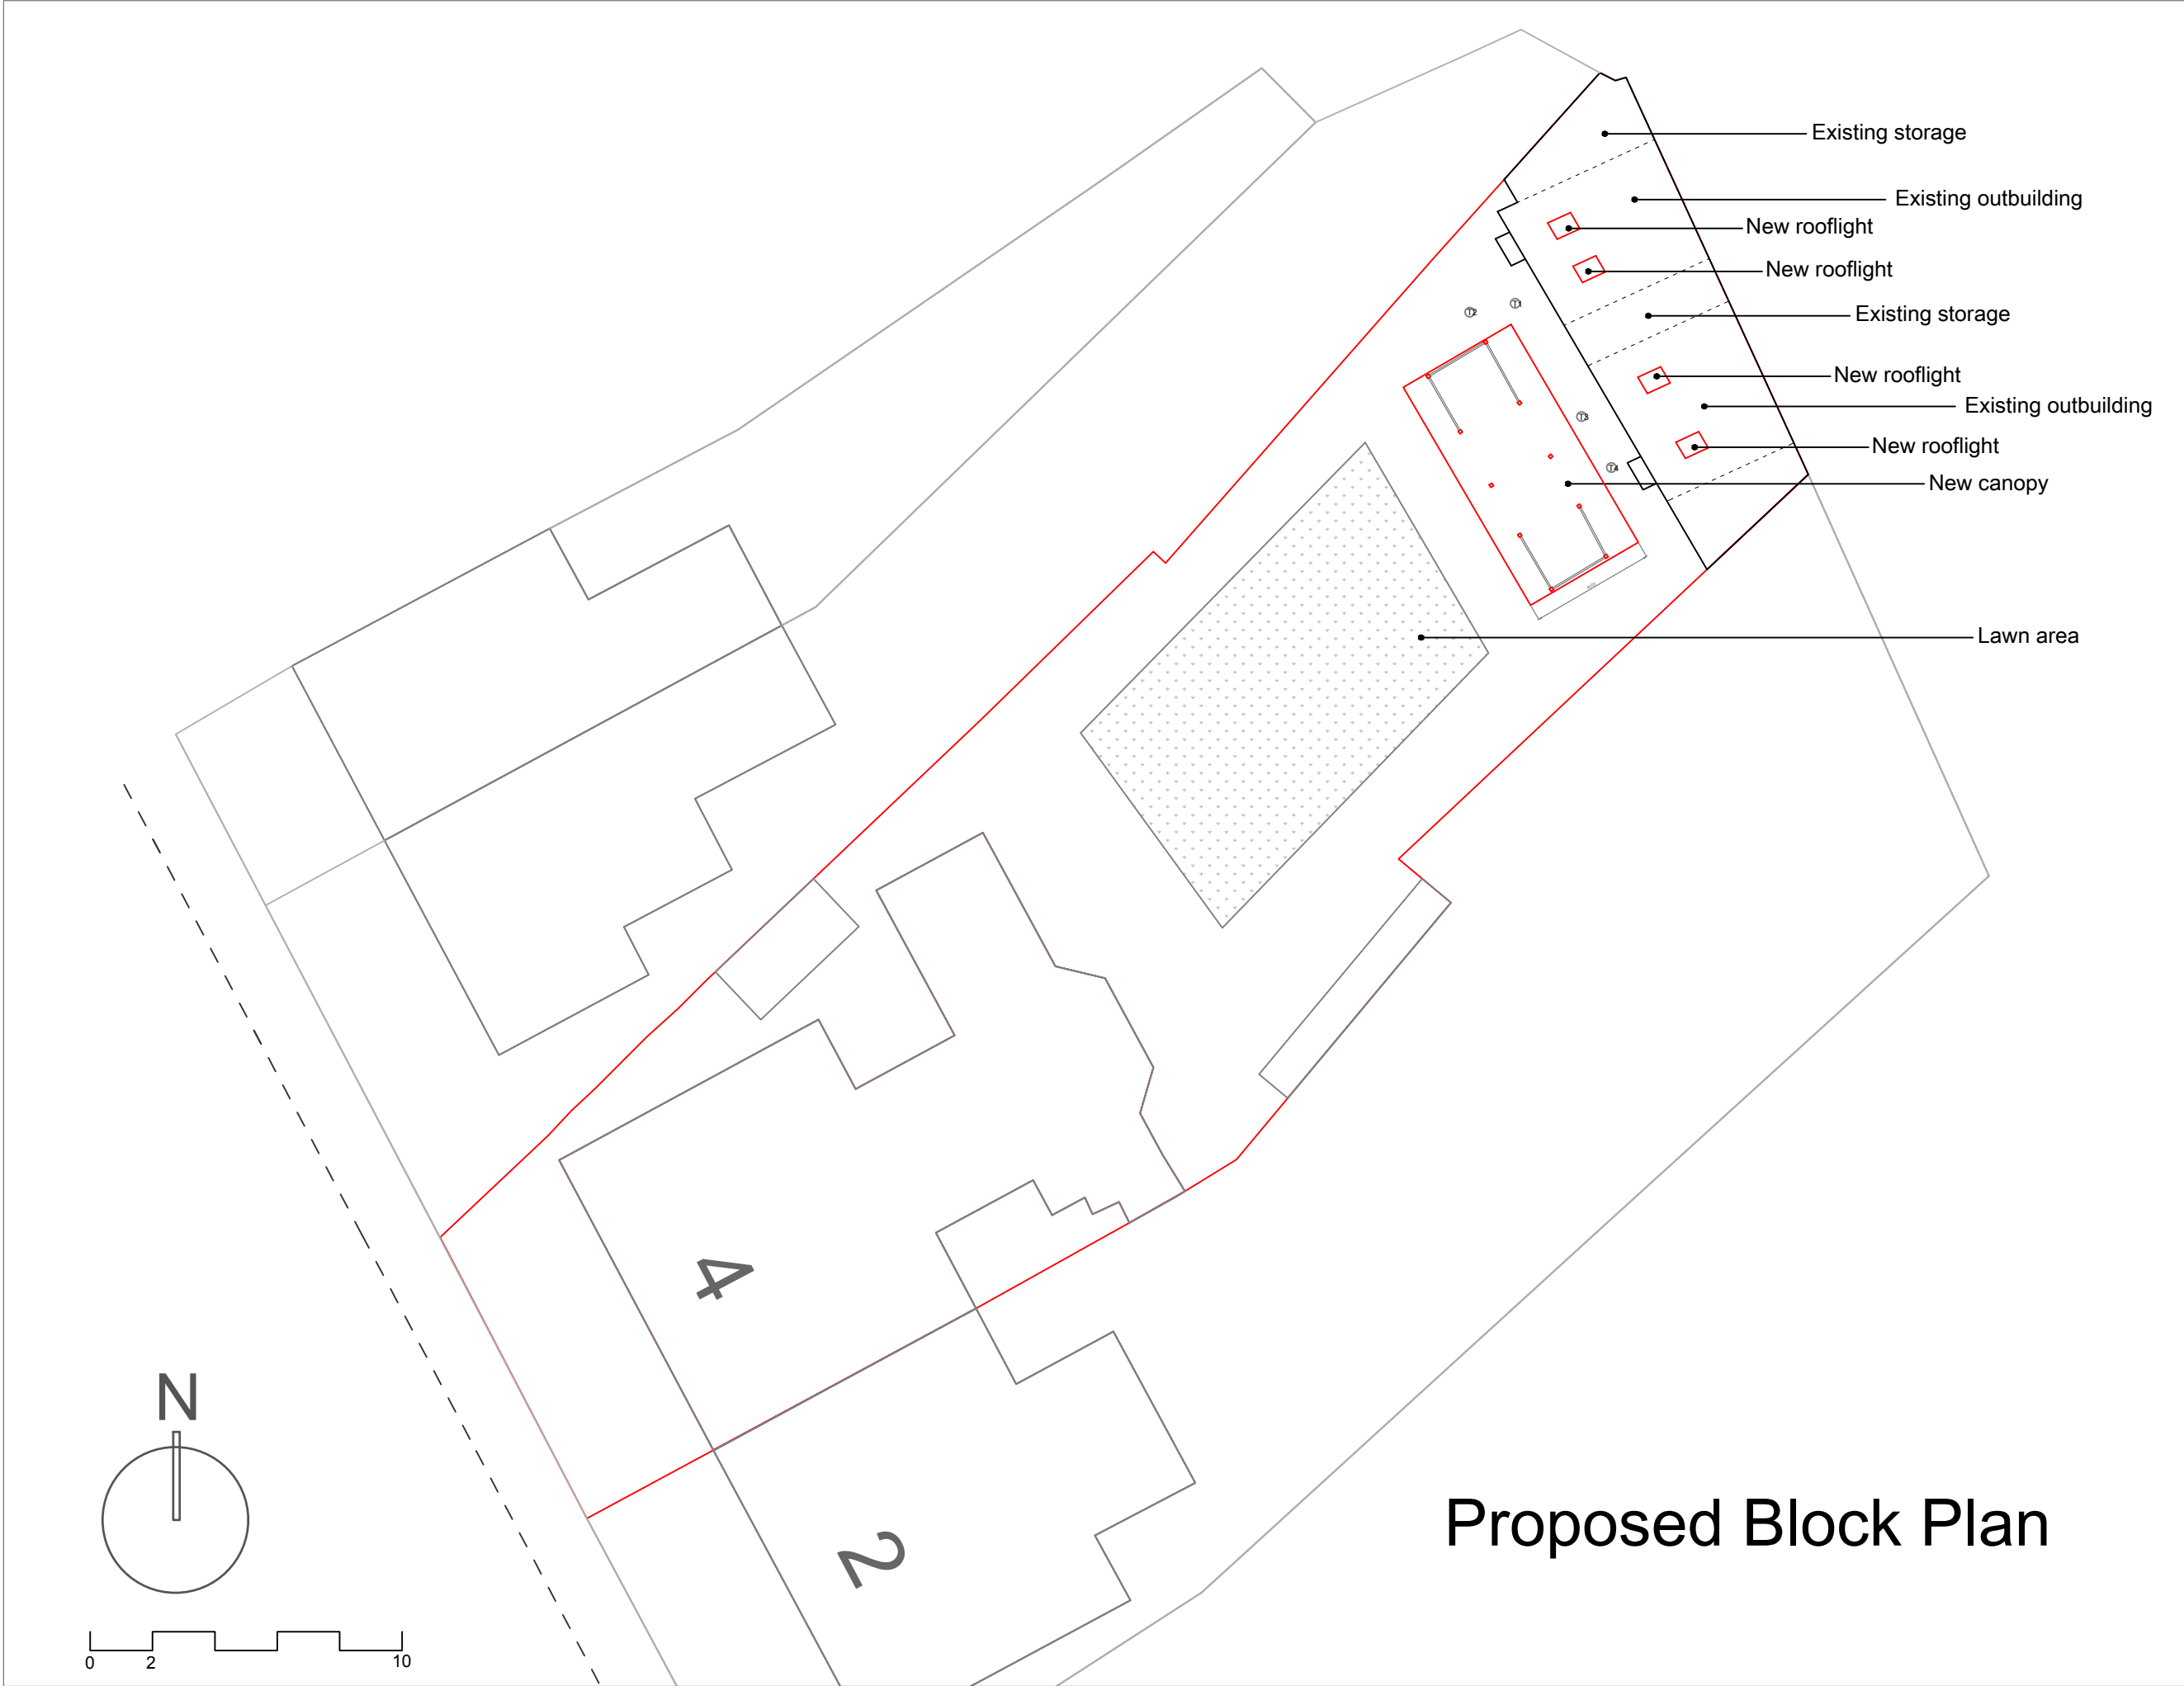

NOTES:

Drawings for planning purposes only, not construction. Any dimensions shown are subject to site surveys and all measurements are to be checked on site prior to any construction or manufacture. All dimensions are in millimetres unless stated otherwise. No dimensions to be scaled from the drawings. Specific details are subject to further design development.


Address	Description	Client	Survey date	Date	Scale	Size	Drawn by	Check by	Version	Rev	Drawing No
4 WOMERSLEY ROAD, N8 9AE, LONDON	Canopy replacement and additional skylights to outbuildings	Modassir Qamar Ali	16.03.2026	20.03.2026	1:200	A3	AL	AL	-	-	BP 02



NOTES:

Drawings for planning purposes only, not construction. Any dimensions shown are subject to site surveys and all measurements are to be checked on site prior to any construction or manufacture. All dimensions are in millimetres unless stated otherwise. No dimensions to be scaled from the drawings. Specific details are subject to further design development.


Address	Description	Client	Survey date	Date	Scale	Size	Drawn by	Check by	Version	Rev	Drawing No
4 WOMERSLEY ROAD, N8 9AE, LONDON	Canopy replacement and additional skylights to outbuildings	Modassir Qamar Ali	16.03.2026	20.03.2026	1:100	A3	AL	AL	-	-	01

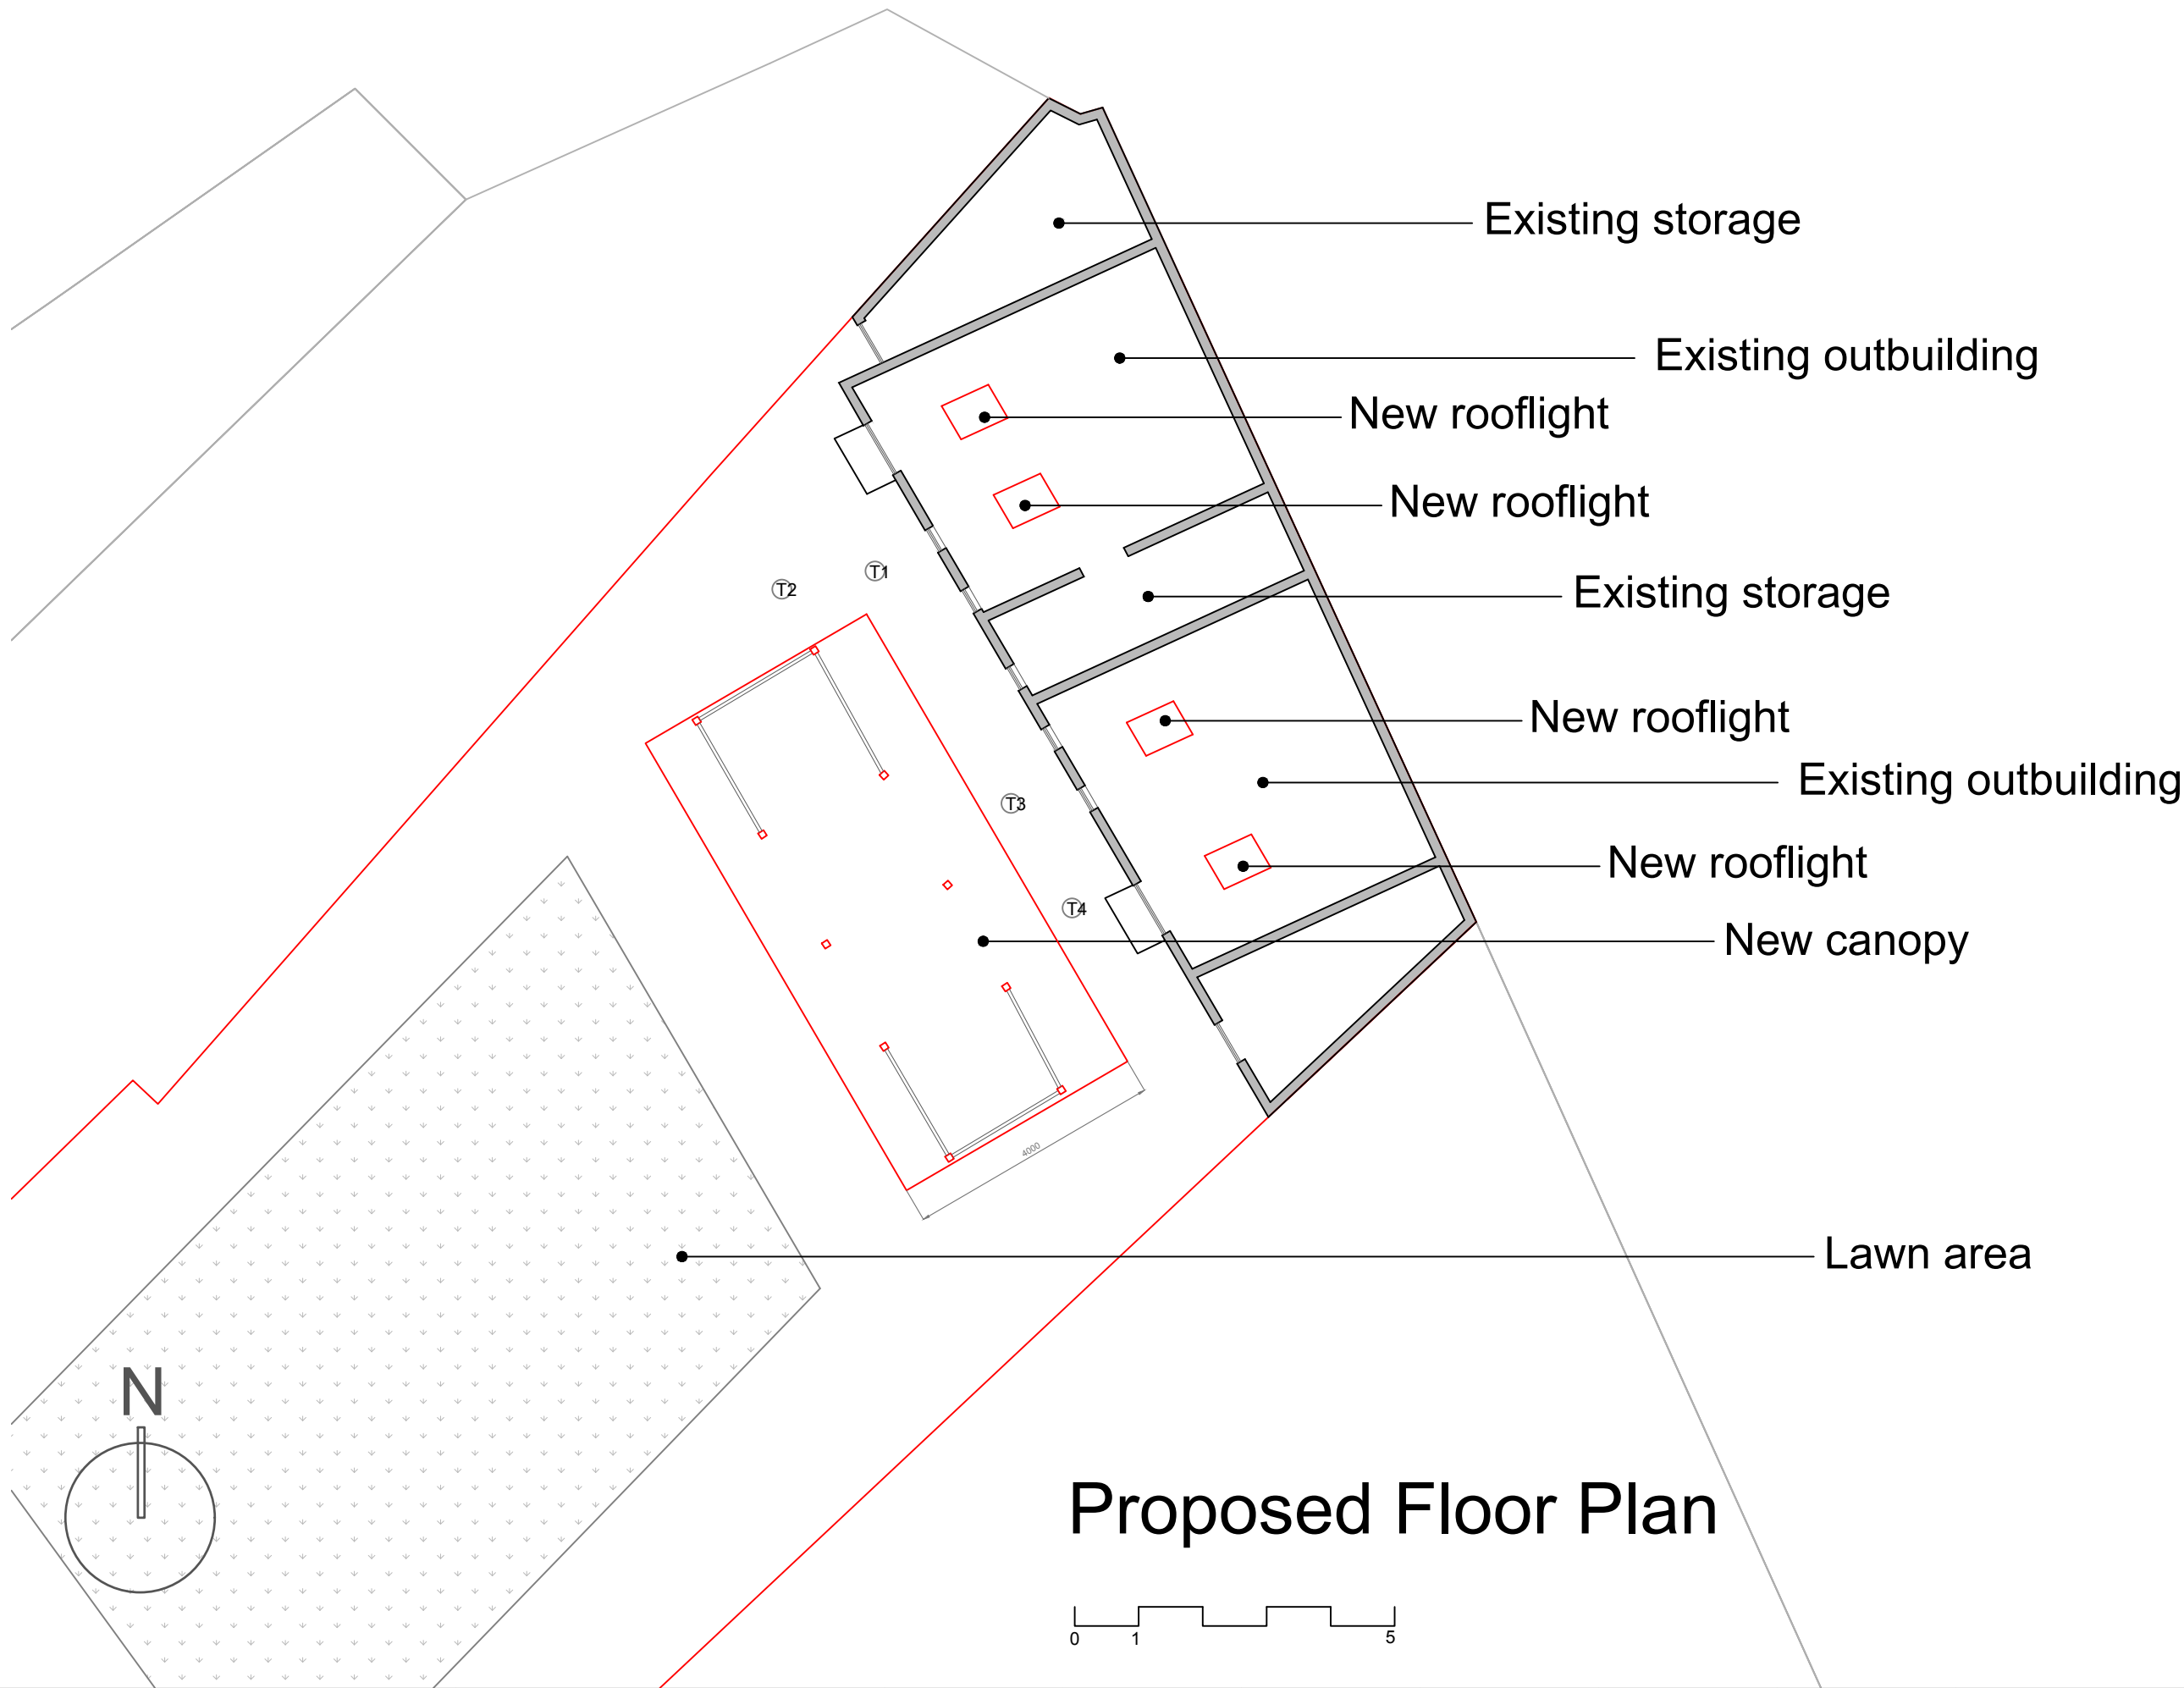


NOTES:

Drawings for planning purposes only, not construction. Any dimensions shown are subject to site surveys and all measurements are to be checked on site prior to any construction or manufacture. All dimensions are in millimetres unless stated otherwise. No dimensions to be scaled from the drawings. Specific details are subject to further design development.

Address	Description	Client	Survey date	Date	Scale	Size	Drawn by	Check by	Version	Rev	Drawing No
4 WOMERSLEY ROAD, N8 9AE, LONDON	Canopy replacement and additional skylights to outbuildings	Modassir Qamar Ali	16.03.2026	20.03.2026	1:100	A3	AL	AL	-	-	02

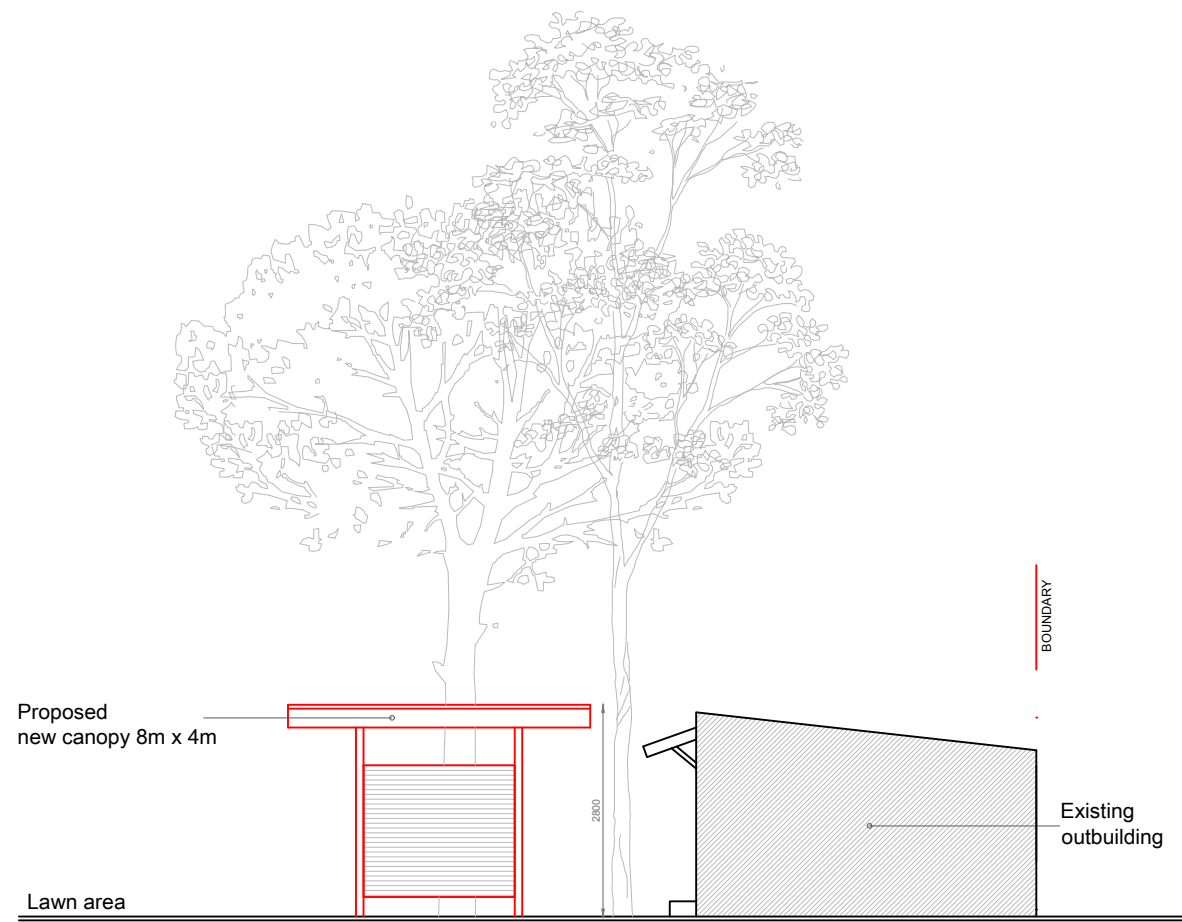


Proposed South-East Elevation

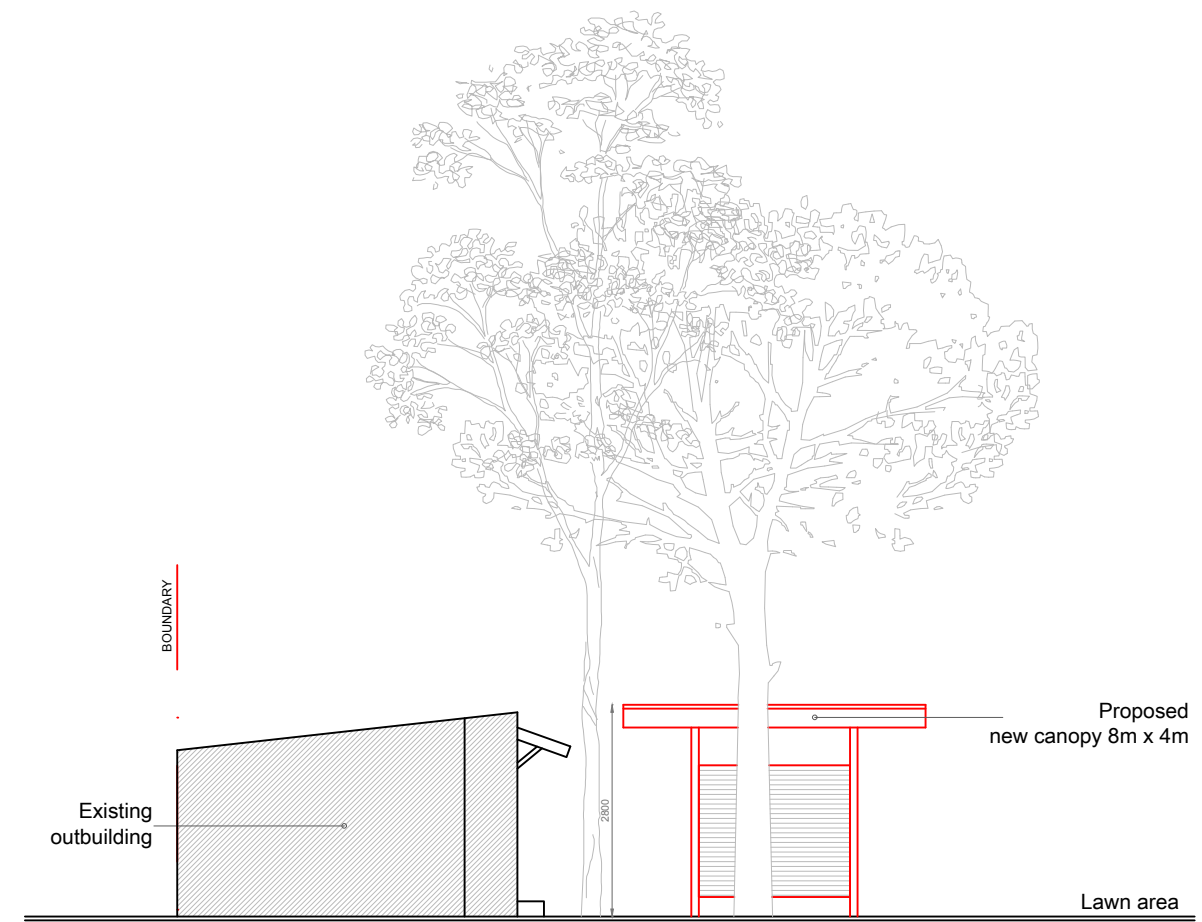

Proposed North-West Elevation



Proposed South-West Elevation

 

NOTES:

Drawings for planning purposes only, not construction. Any dimensions shown are subject to site surveys and all measurements are to be checked on site prior to any construction or manufacture. All dimensions are in millimetres unless stated otherwise. No dimensions to be scaled from the drawings. Specific details are subject to further design development.

Address	Description	Client	Survey date	Date	Scale	Size	Drawn by	Check by	Version	Rev	Drawing No
4 WOMERSLEY ROAD, N8 9AE, LONDON	Canopy replacement and additional skylights to outbuildings	Modassir Qamar Ali	16.03.2026	20.03.2026	1:100	A3	AL	AL	-	-	03