

The Garden Studio
13 Creswick Road
London W3 9HG

22 Greenfield Drive
London
N2 9AF

Project No.	BC/652
Scale	1:50 @ A3
Drawn by	IK
Checked	

Revision	Date	Description

Existing Rear Elevation

Drawing No.

E001





22 Greenfield Drive
London
N2 9AF

Project No.	BC/652
Scale	1:50 @ A3
Drawn by	IK
Checked	


[illegible]

Existing West Elevation

Drawing No.

E002



 

The Garden Studio
13 Creswick Road
London W3 9HG

22 Greenfield Drive
London
N2 9AF


Project No.	BC/652
Scale	1:50 @ A3
Drawn by	IK
Checked	


Revision	Date	Description

Existing East Elevation

Drawing No.

E003

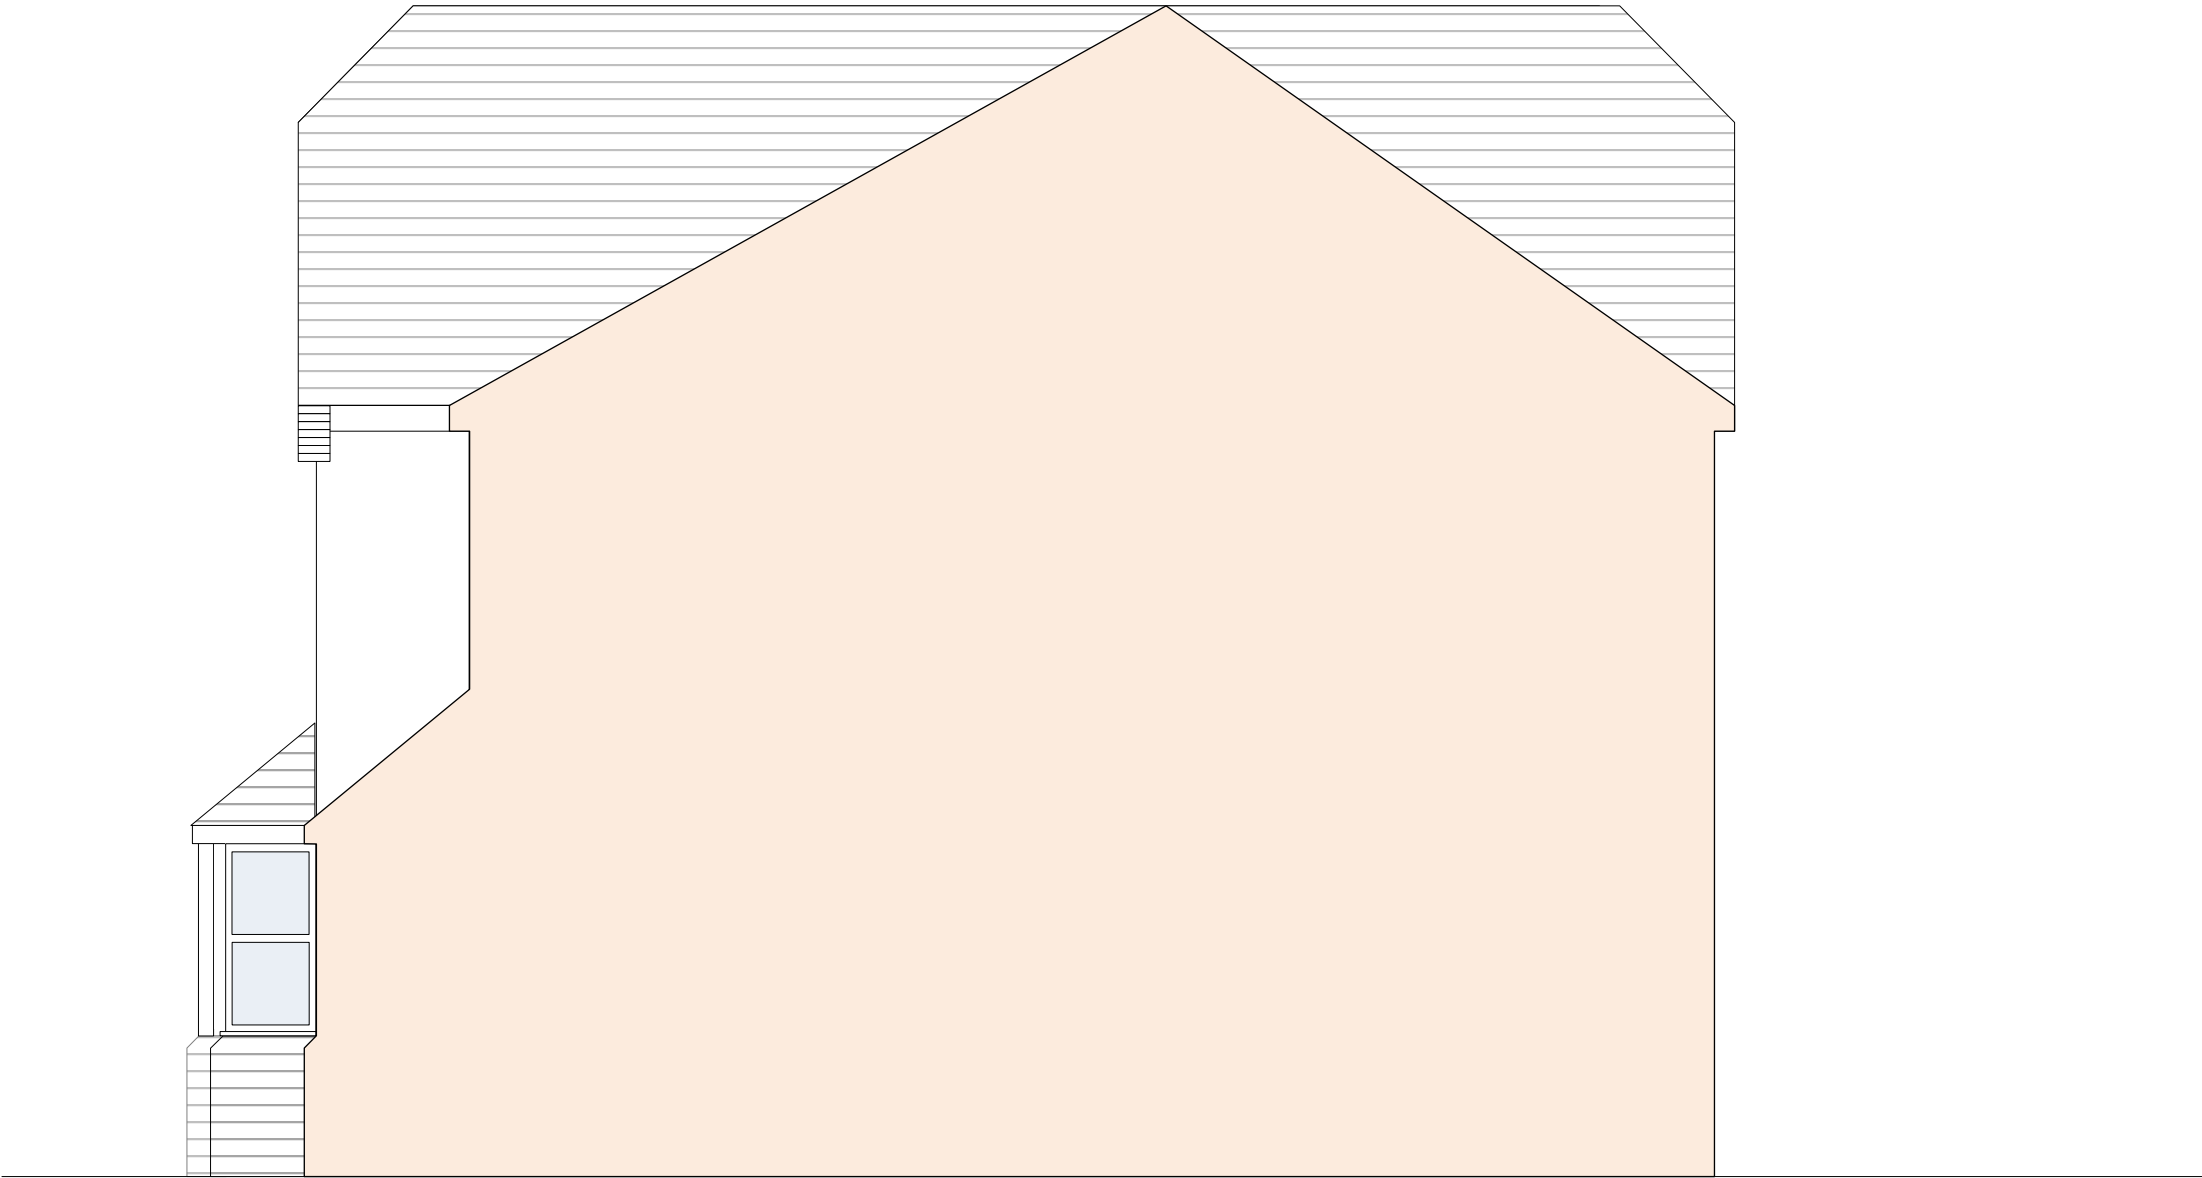

 

The Garden Studio
13 Creswick Road
London W3 9HG

22 Greenfield Drive
London
N2 9AF


Project No.	BC/652
Scale	1:50 @ A3
Drawn by	IK
Checked	


Revision	Date	Description

Existing Ground Floor Plan

Drawing No.

E004

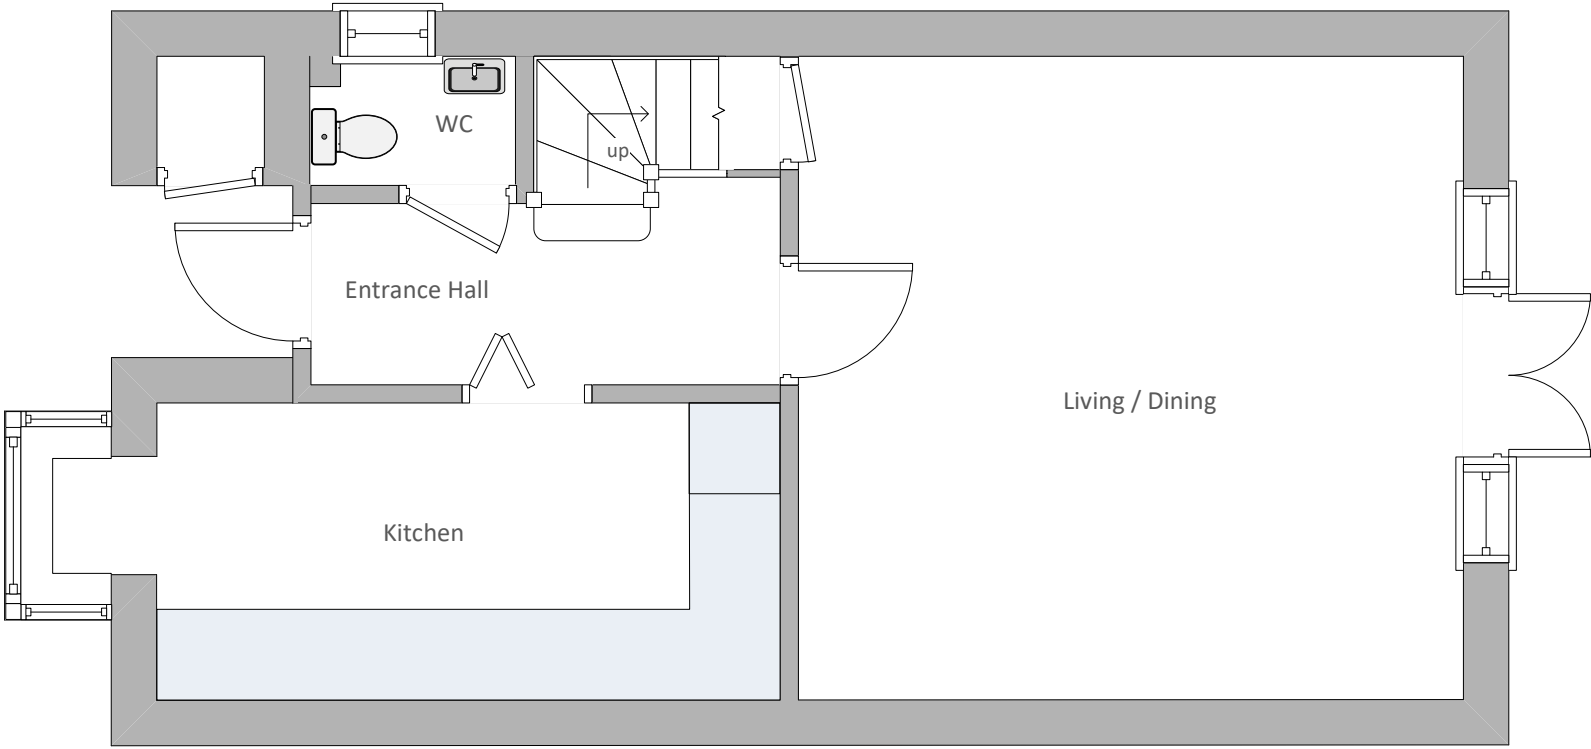

 

The Garden Studio
13 Creswick Road
London W3 9HG

22 Greenfield Drive
London
N2 9AF


Project No.	BC/652
Scale	1:50 @ A3
Drawn by	IK
Checked	


Revision	Date	Description

Existing First Floor Plan

Drawing No.

E005

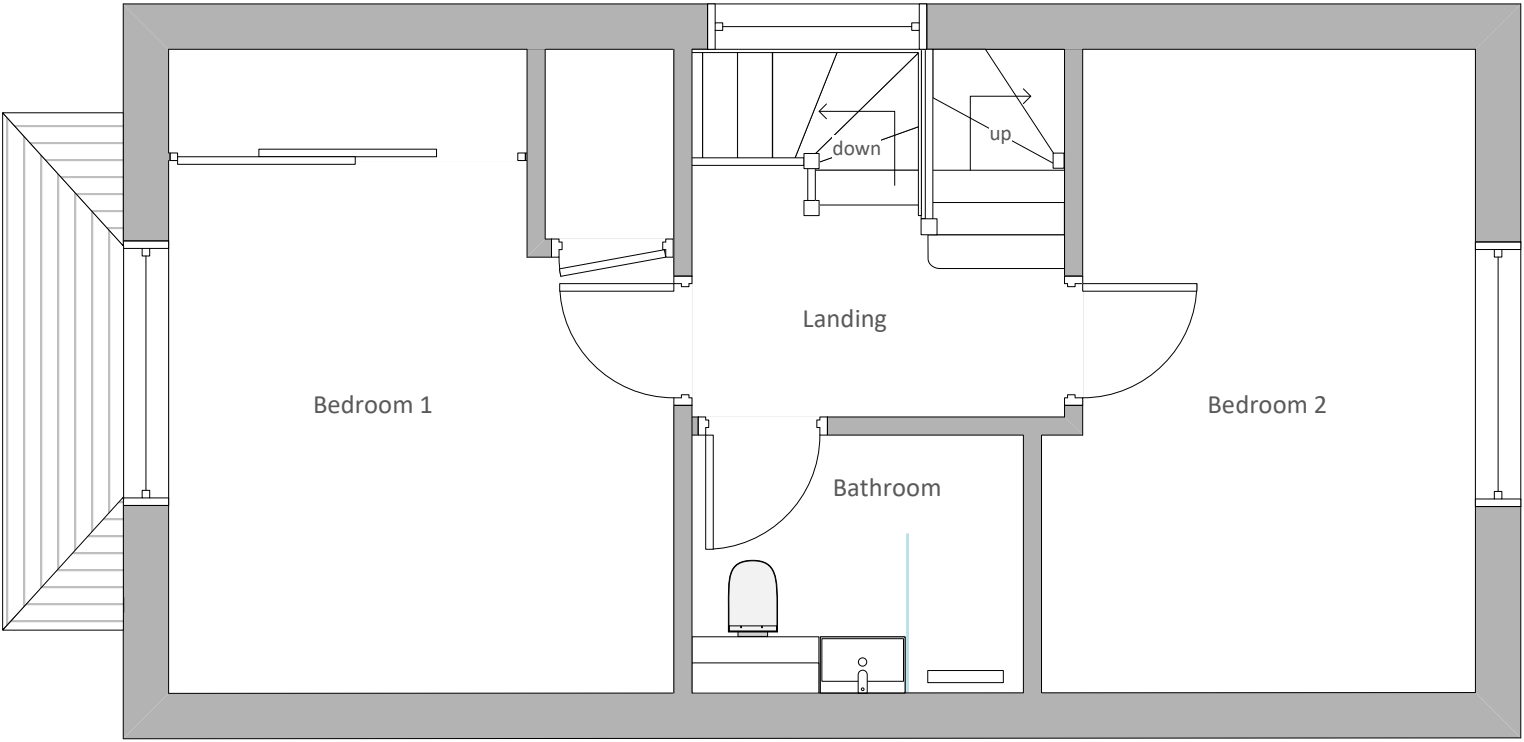

 

The Garden Studio
13 Creswick Road
London W3 9HG

22 Greenfield Drive
London
N2 9AF


Project No.	BC/652
Scale	1:50 @ A3
Drawn by	IK
Checked	

Revision	Date	Description

Existing Roof Plan

Drawing No.

E006

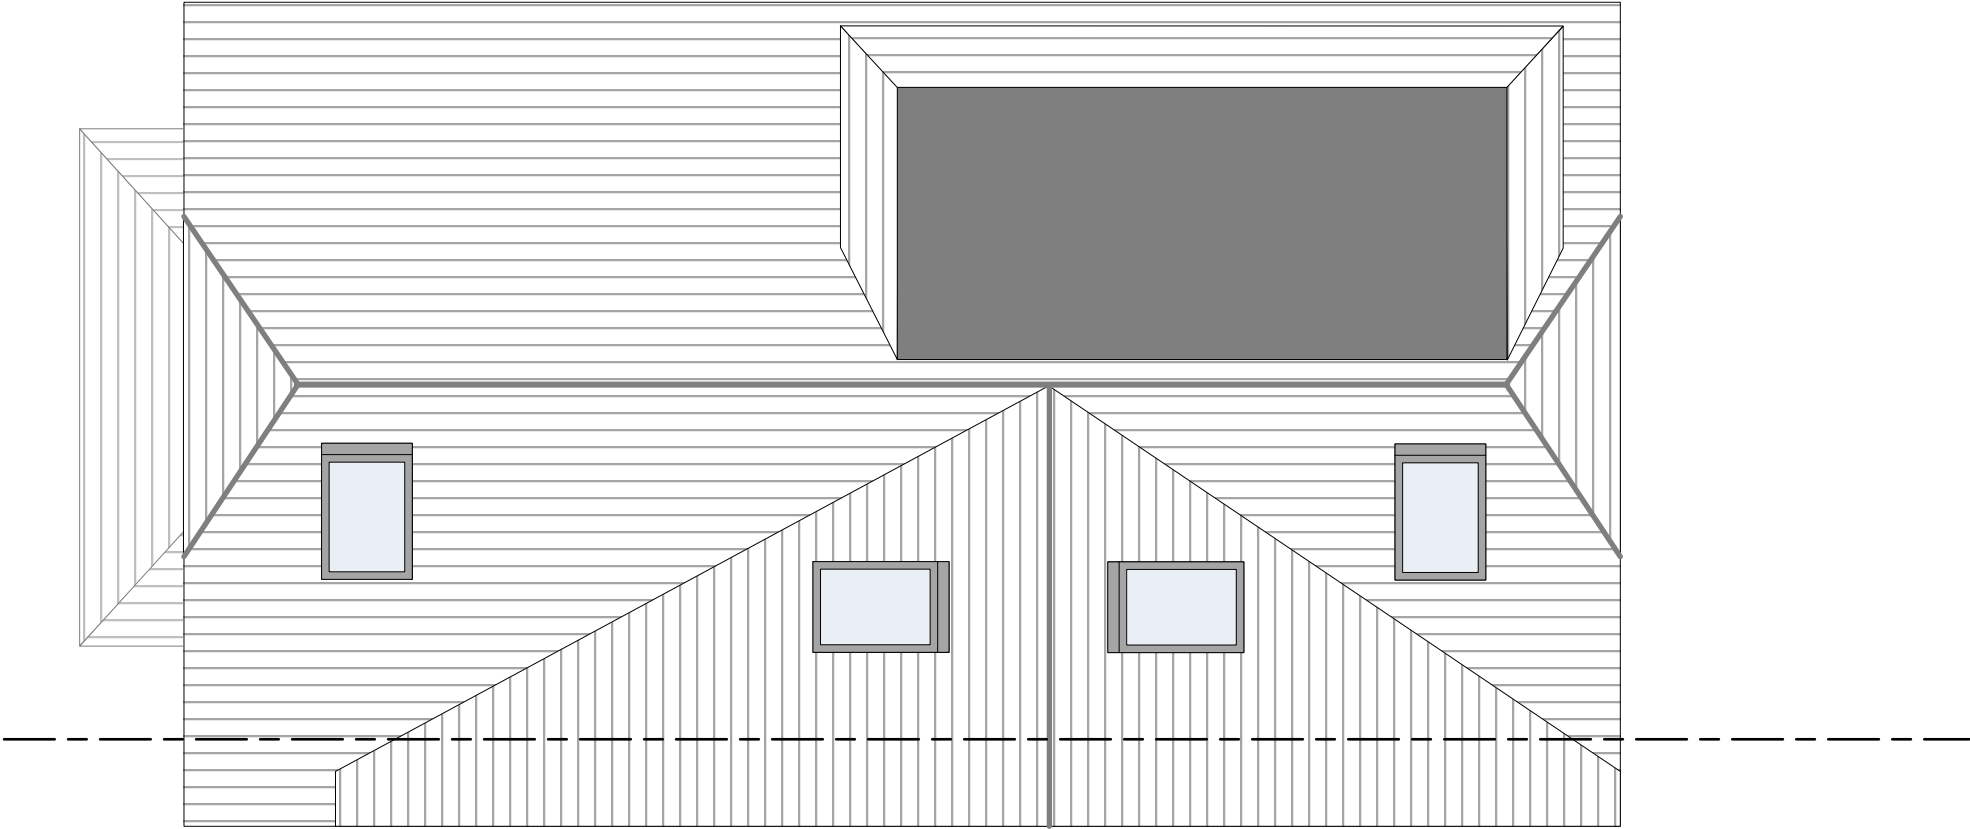



The Garden Studio
13 Creswick Road
London W3 9HG

22 Greenfield Drive
London
N2 9AF


Project No.	BC/652
Scale	1:50 @ A3
Drawn by	IK
Checked	


[illegible]

Proposed Rear Elevation

Drawing No.

E007

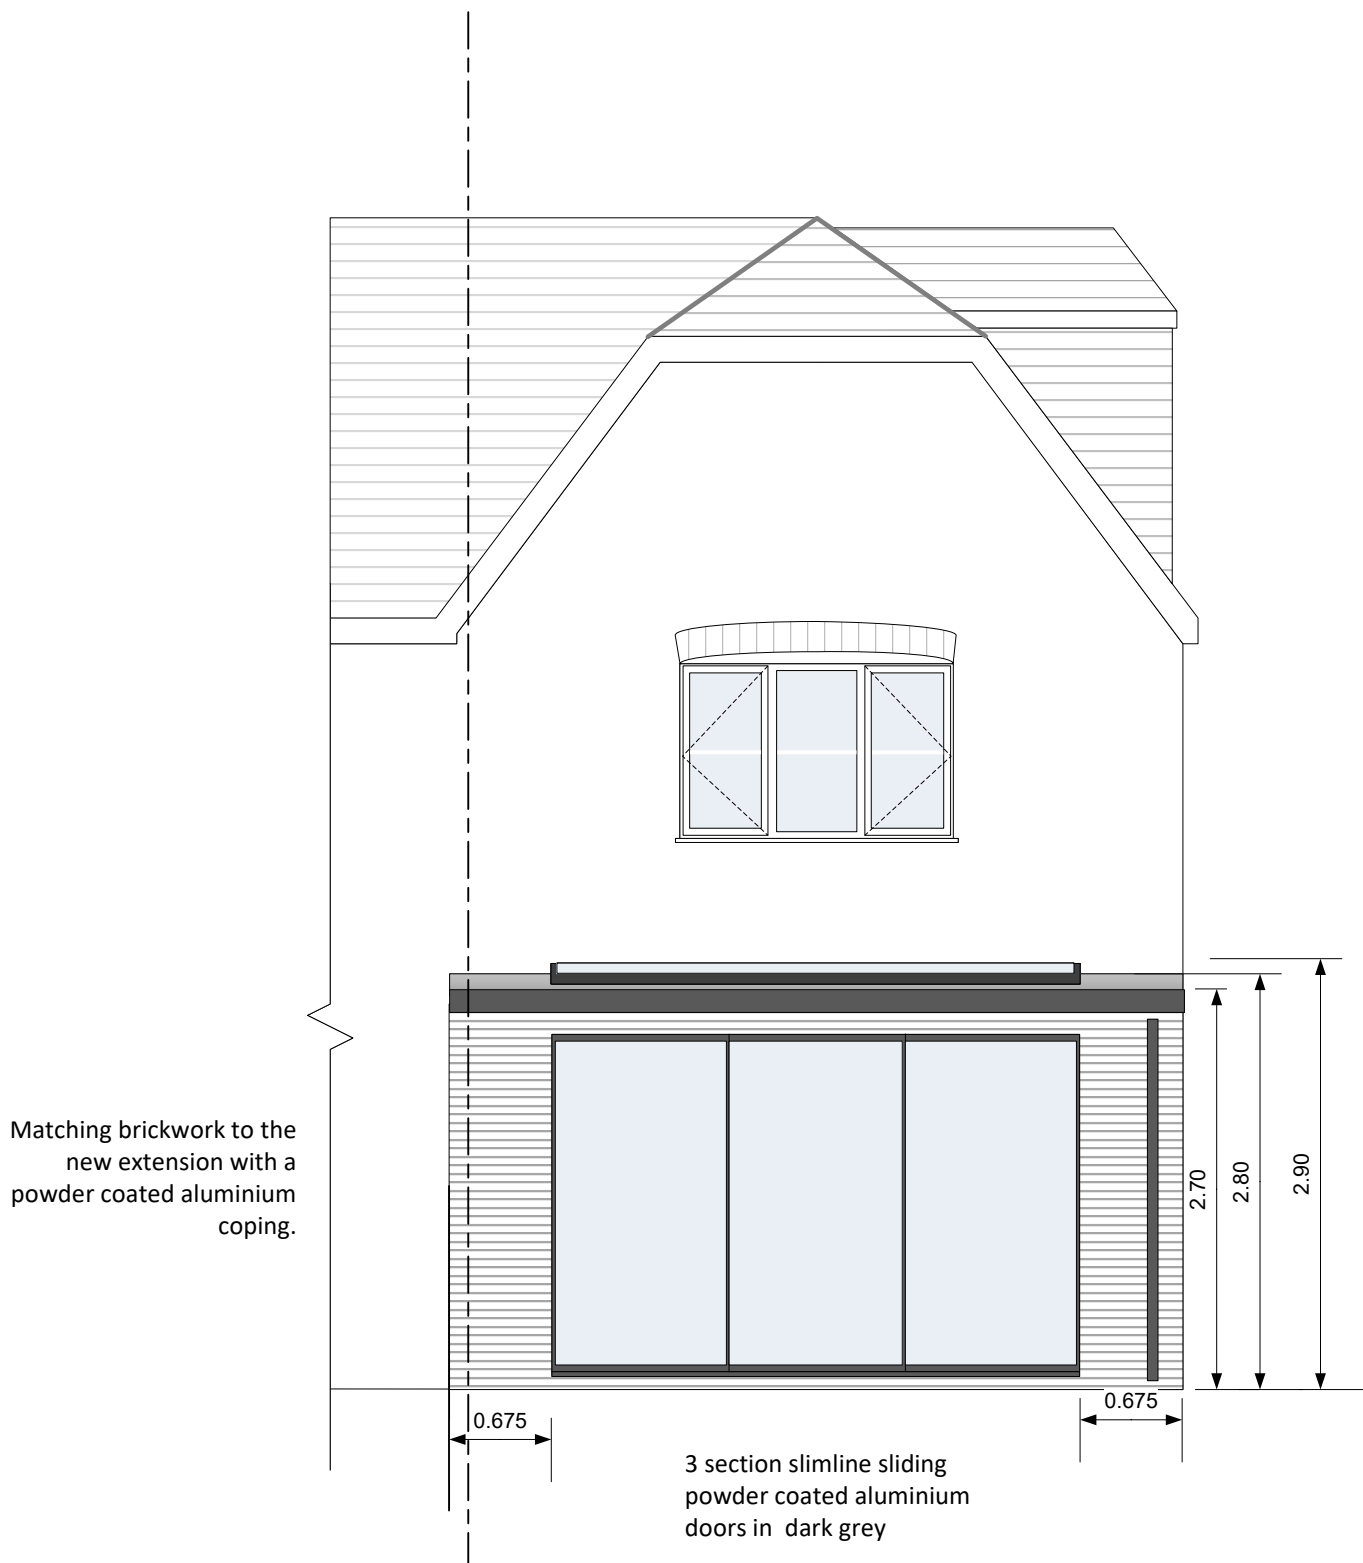

 

The Garden Studio
13 Creswick Road
London W3 9HG

22 Greenfield Drive
London
N2 9AF


Project No.	BC/652
Scale	1:50 @ A3
Drawn by	IK
Checked	


Revision	Date	Description

Proposed West Elevation

Drawing No.

E008

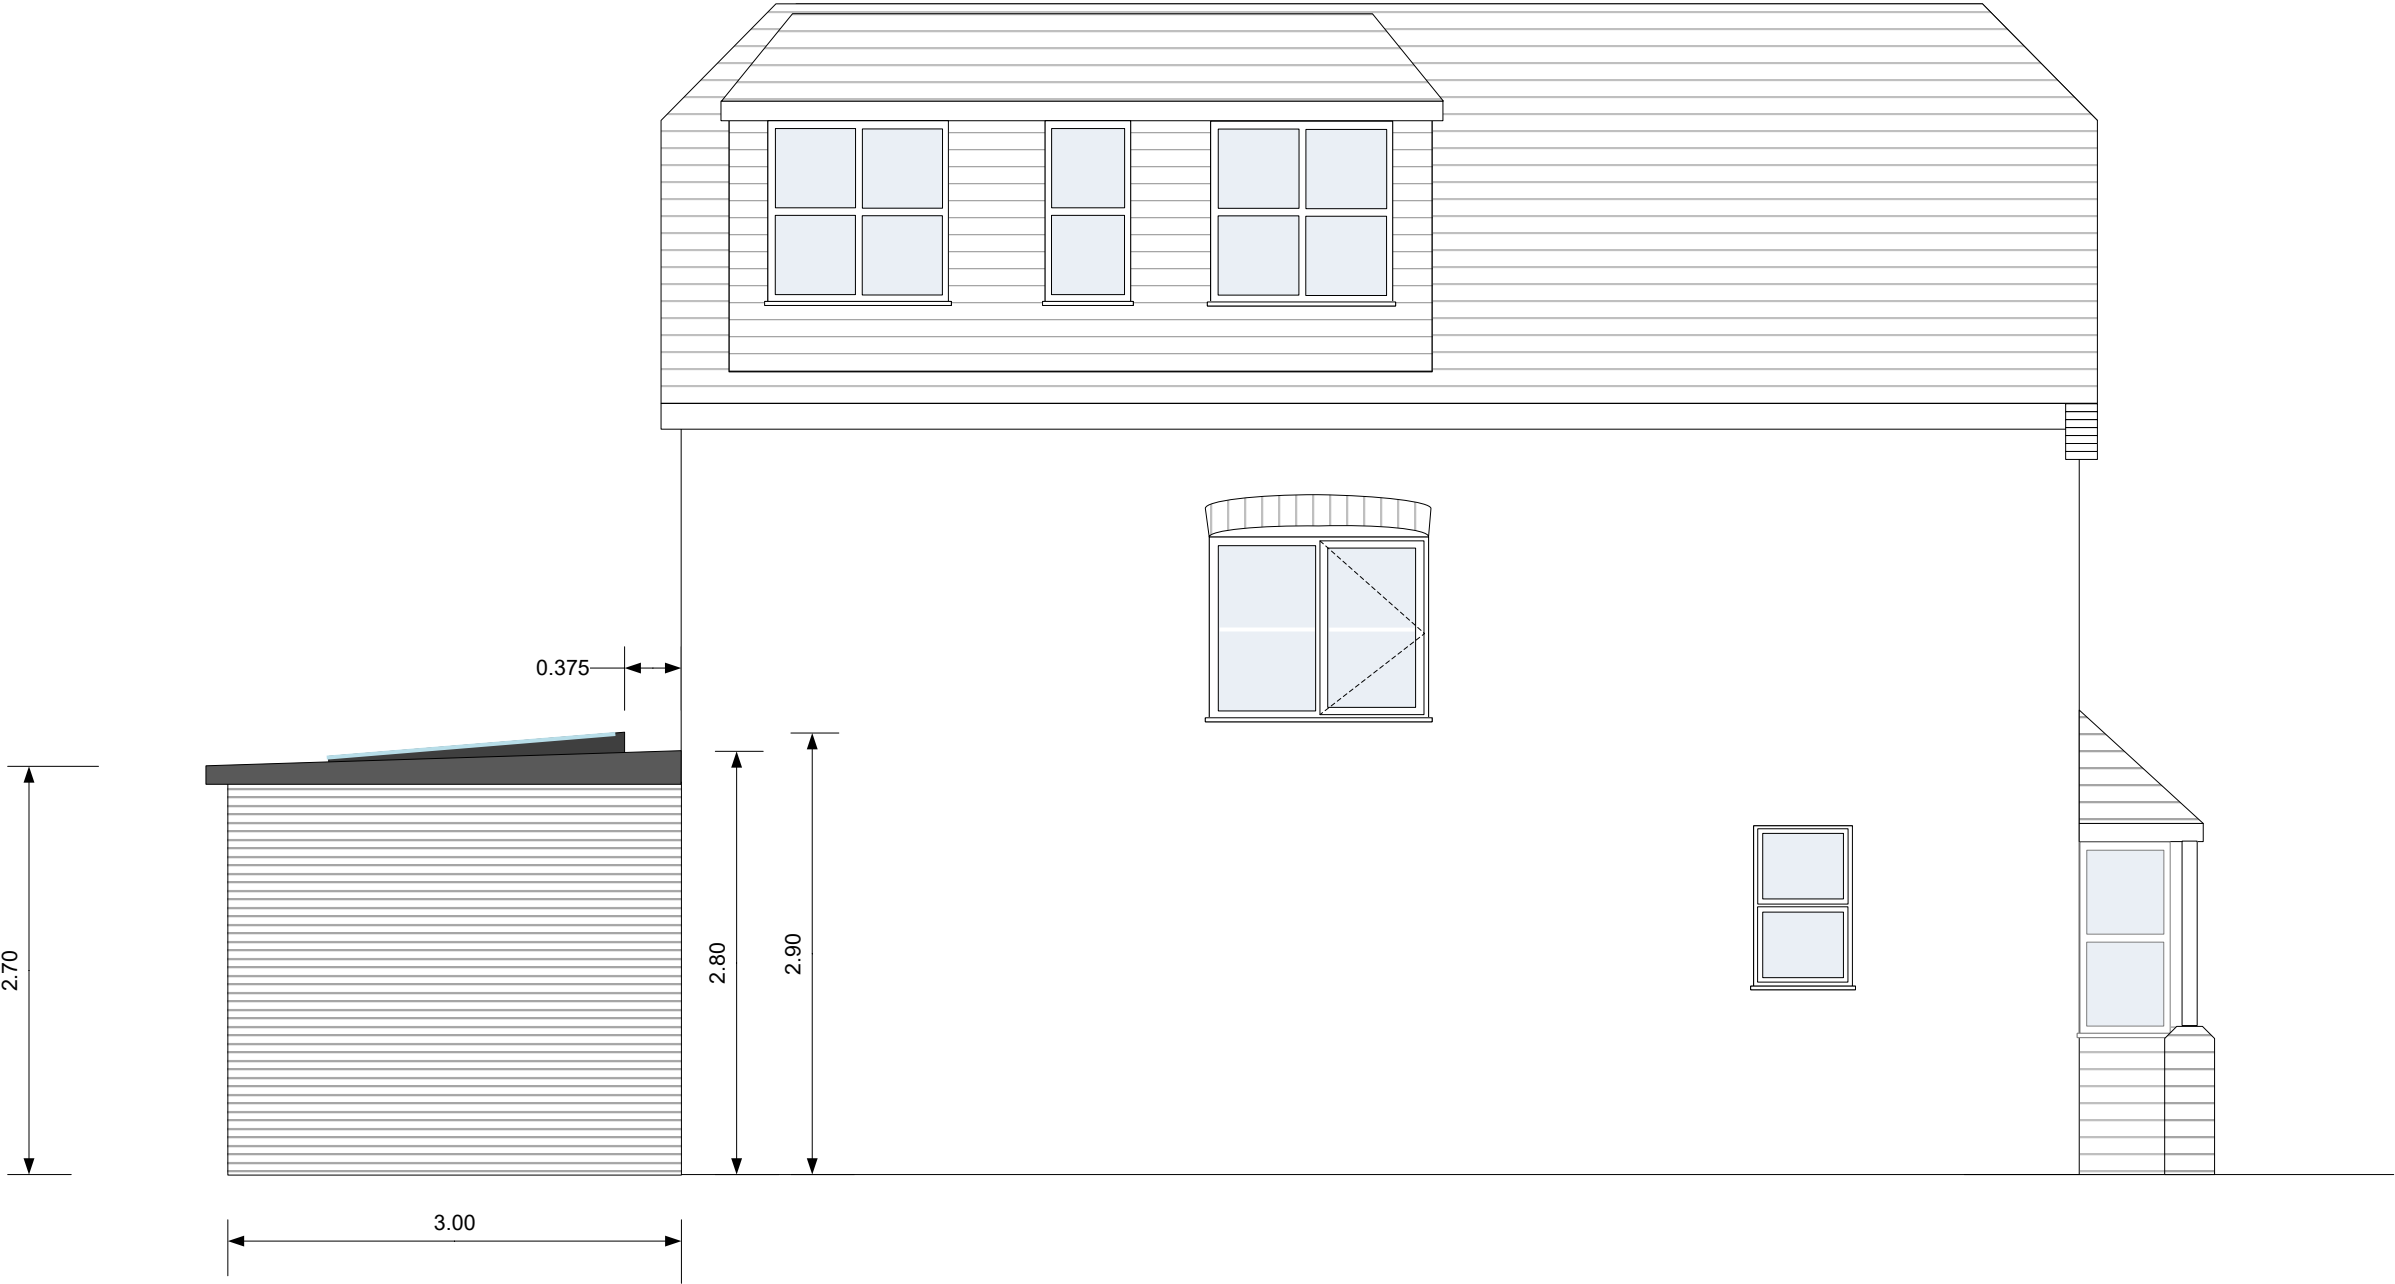

 

The Garden Studio
13 Creswick Road
London W3 9HG

22 Greenfield Drive
London
N2 9AF


Project No.	BC/652
Scale	1:50 @ A3
Drawn by	IK
Checked	


Revision	Date	Description

Proposed East Elevation

Drawing No.

E009

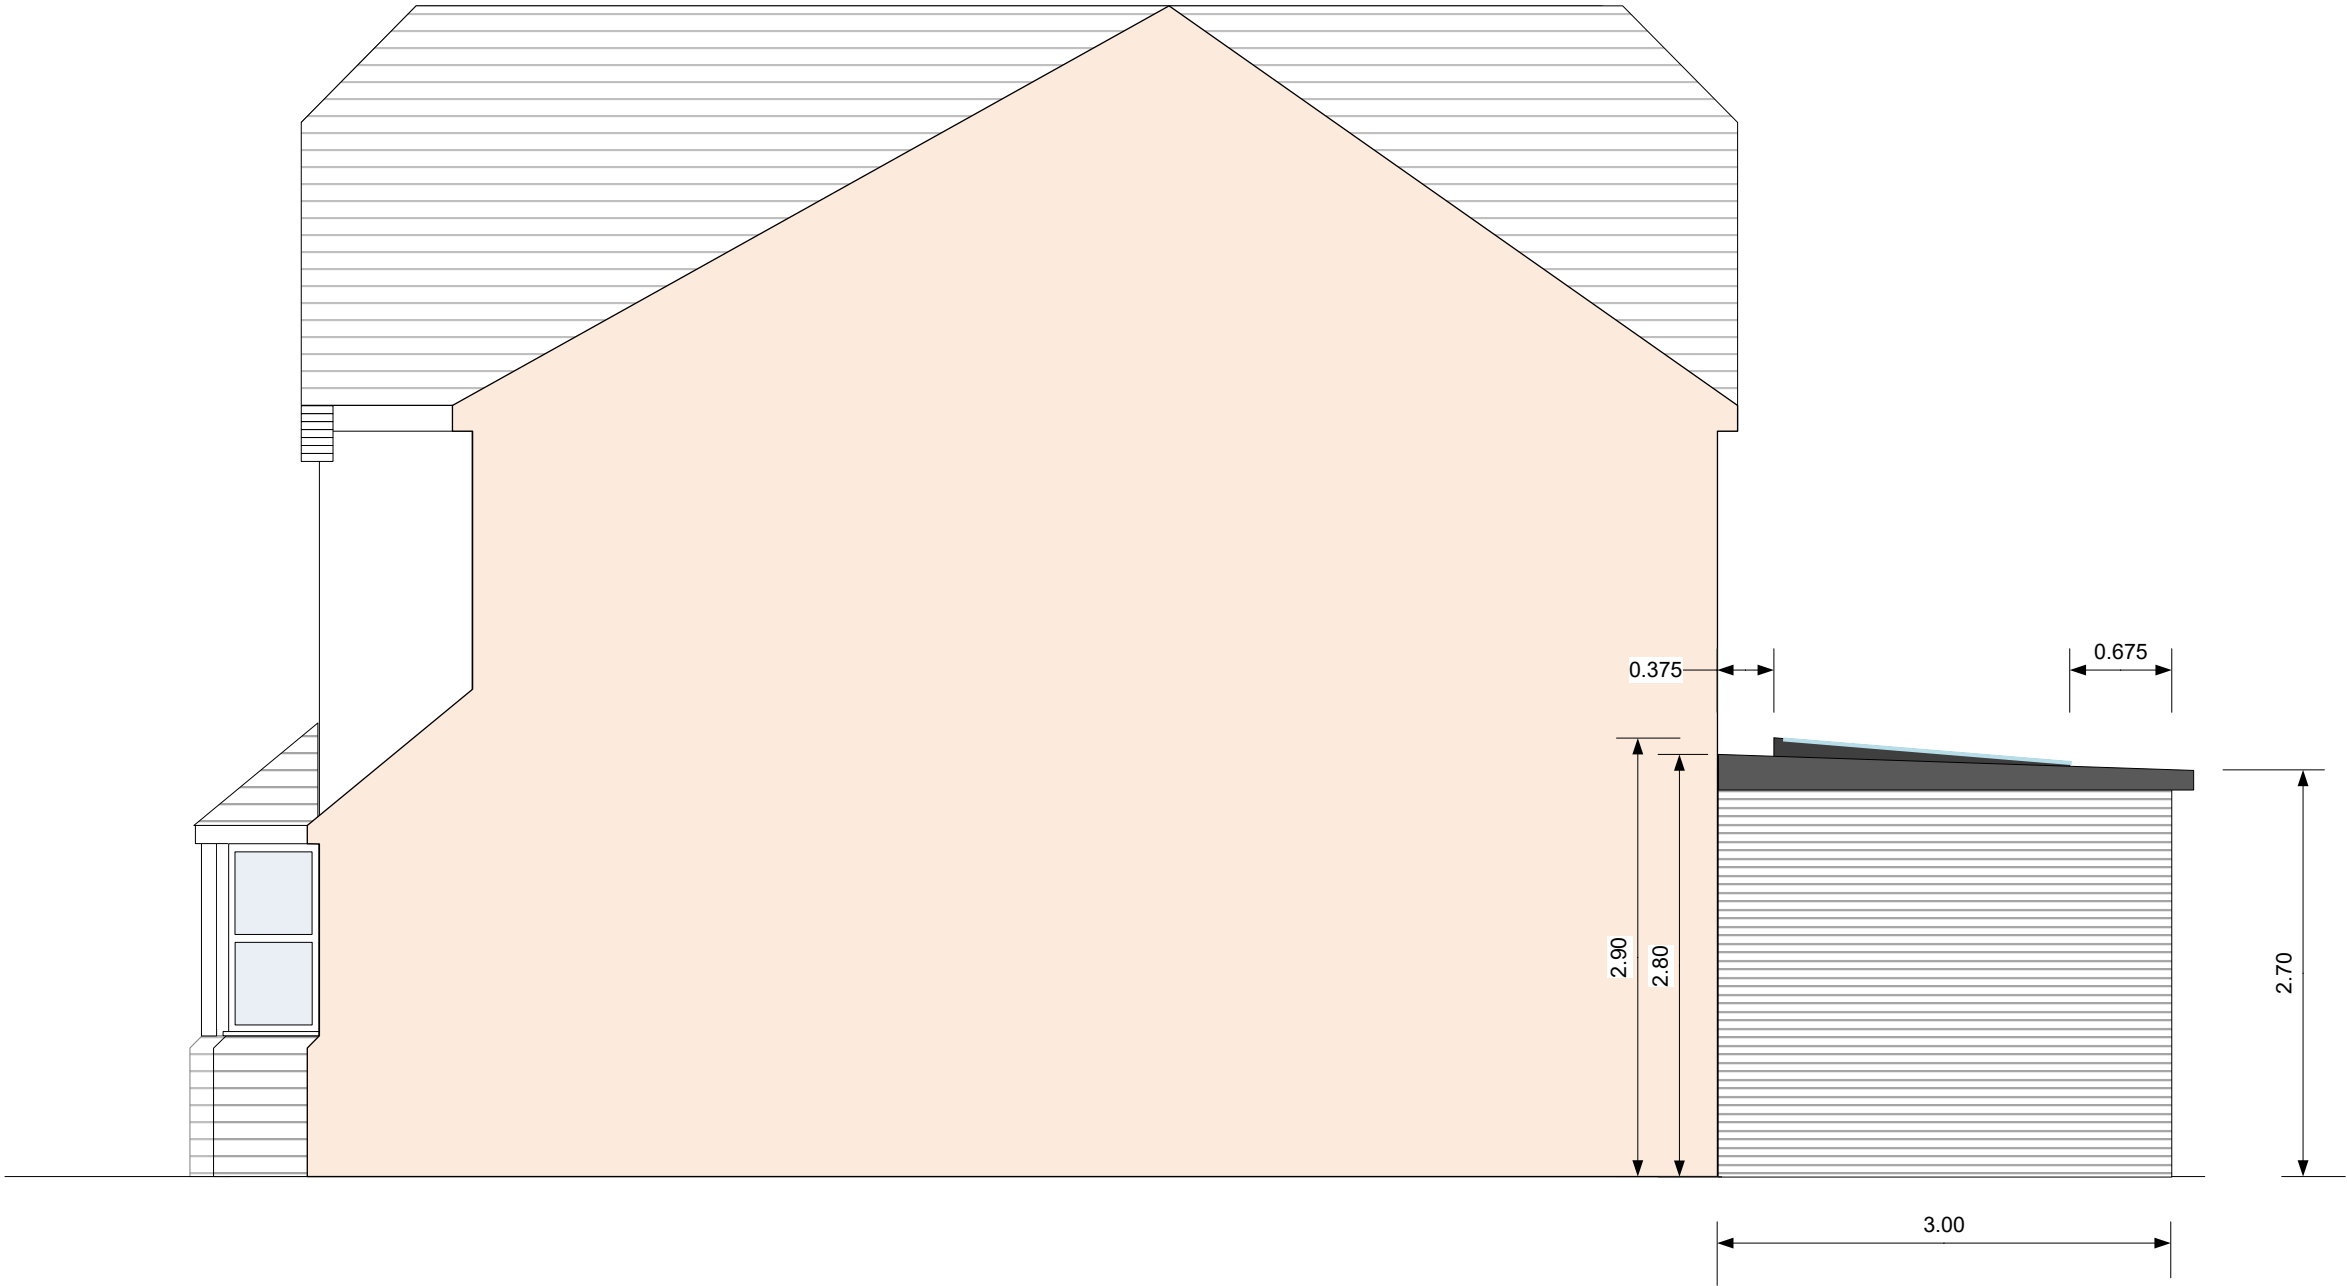

 

The Garden Studio
13 Creswick Road
London W3 9HG

22 Greenfield Drive
London
N2 9AF


Project No.	BC/652
Scale	1:50 @ A3
Drawn by	IK
Checked	


Revision	Date	Description

Proposed Ground Floor
Plan

Drawing No.

E010

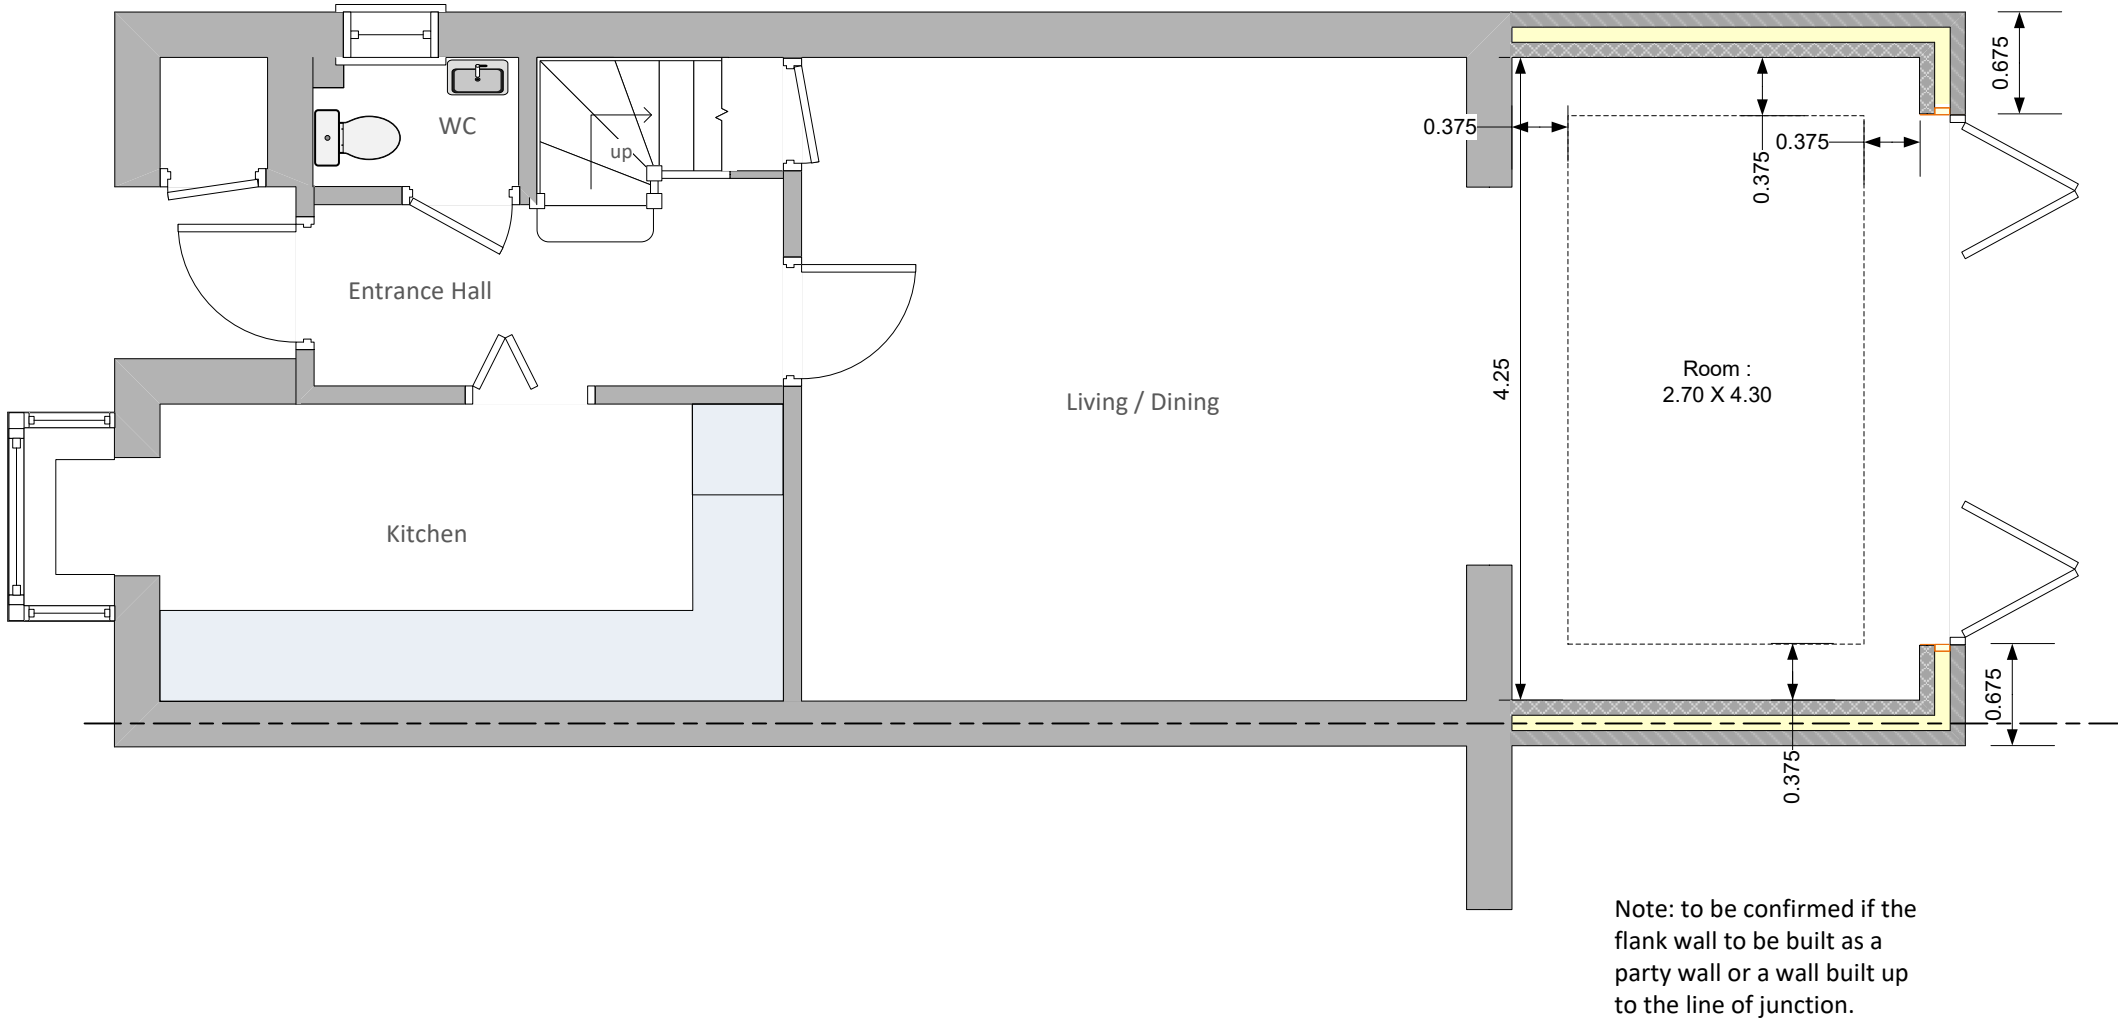

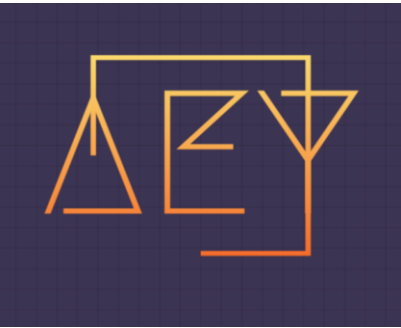

22 Greenfield Drive
London
N2 9AF


Project No.	BC/652
Scale	1:50 @ A3
Drawn by	IK
Checked	


[illegible]

Proposed First Floor Plan

Drawing No.

E011

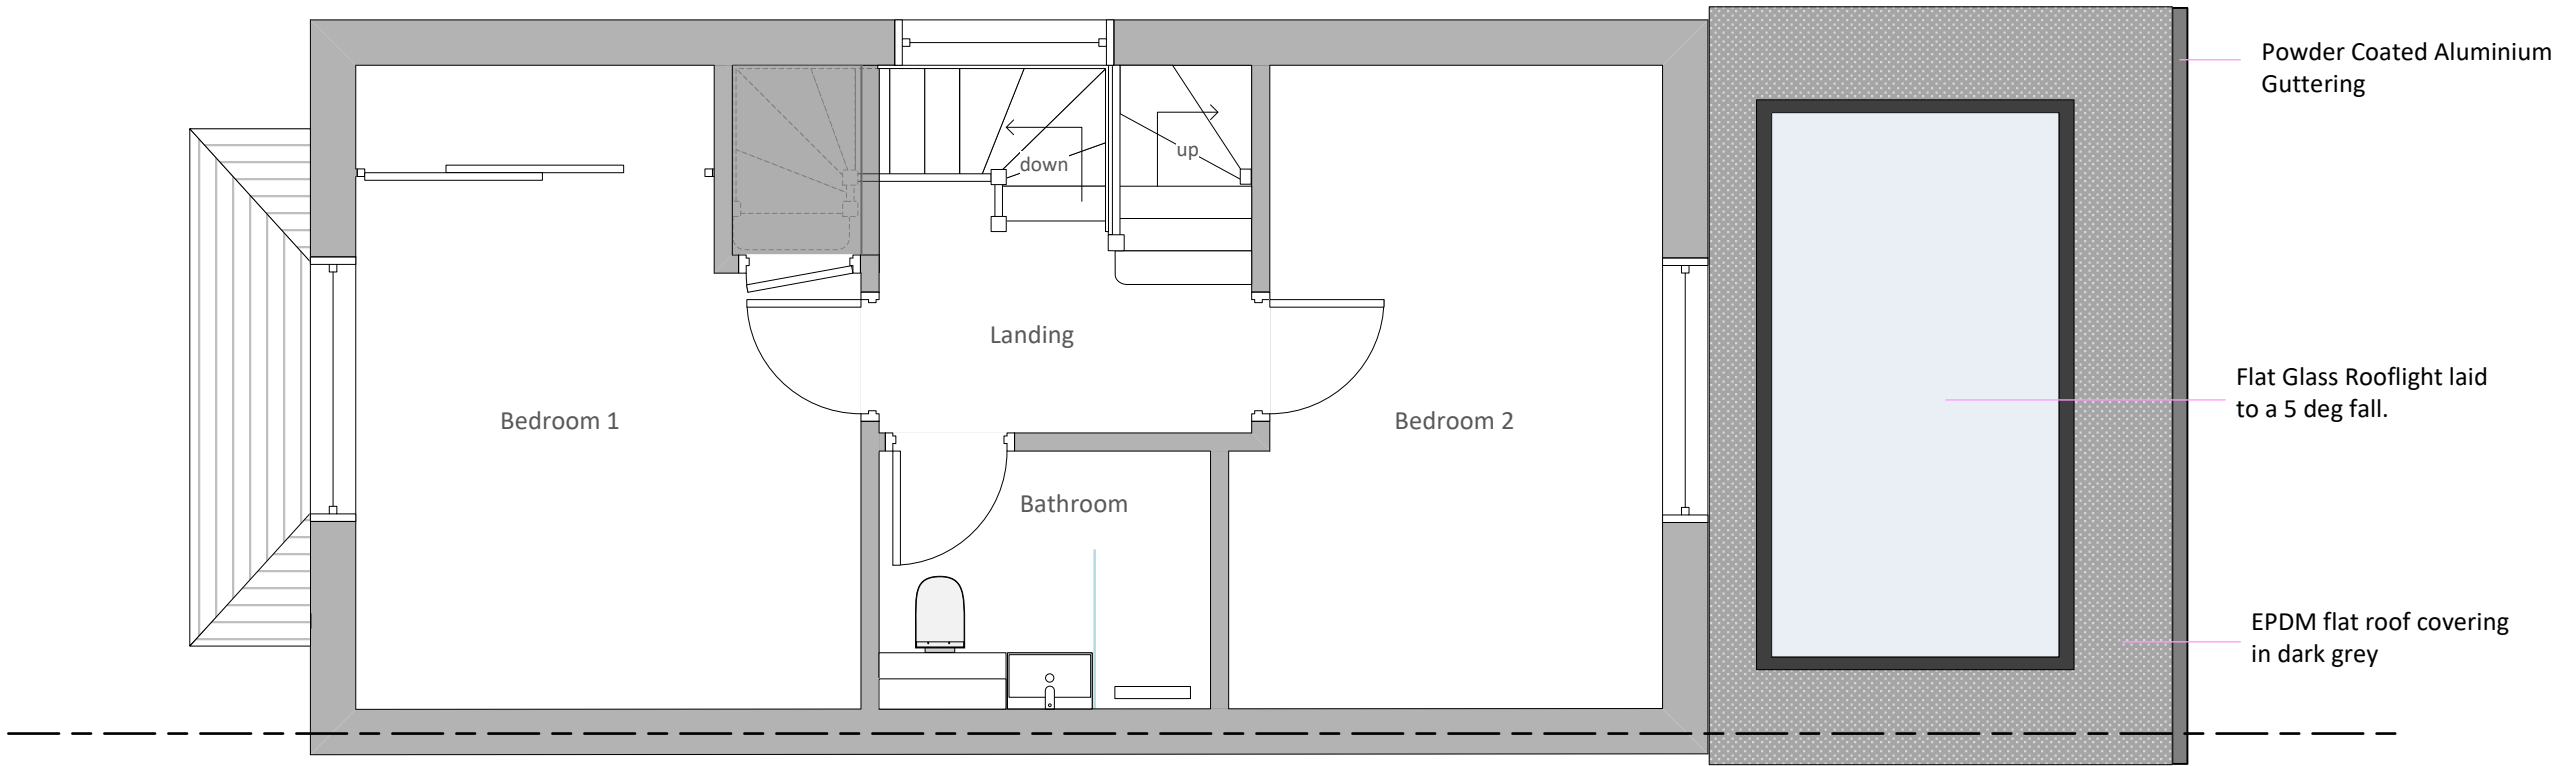

 

The Garden Studio
13 Creswick Road
London W3 9HG

22 Greenfield Drive
London
N2 9AF

Project No.	BC/652
Scale	1:50 @ A3
Drawn by	IK
Checked	

Revision	Date	Description

Proposed Roof Plan

Drawing No.

E012

