


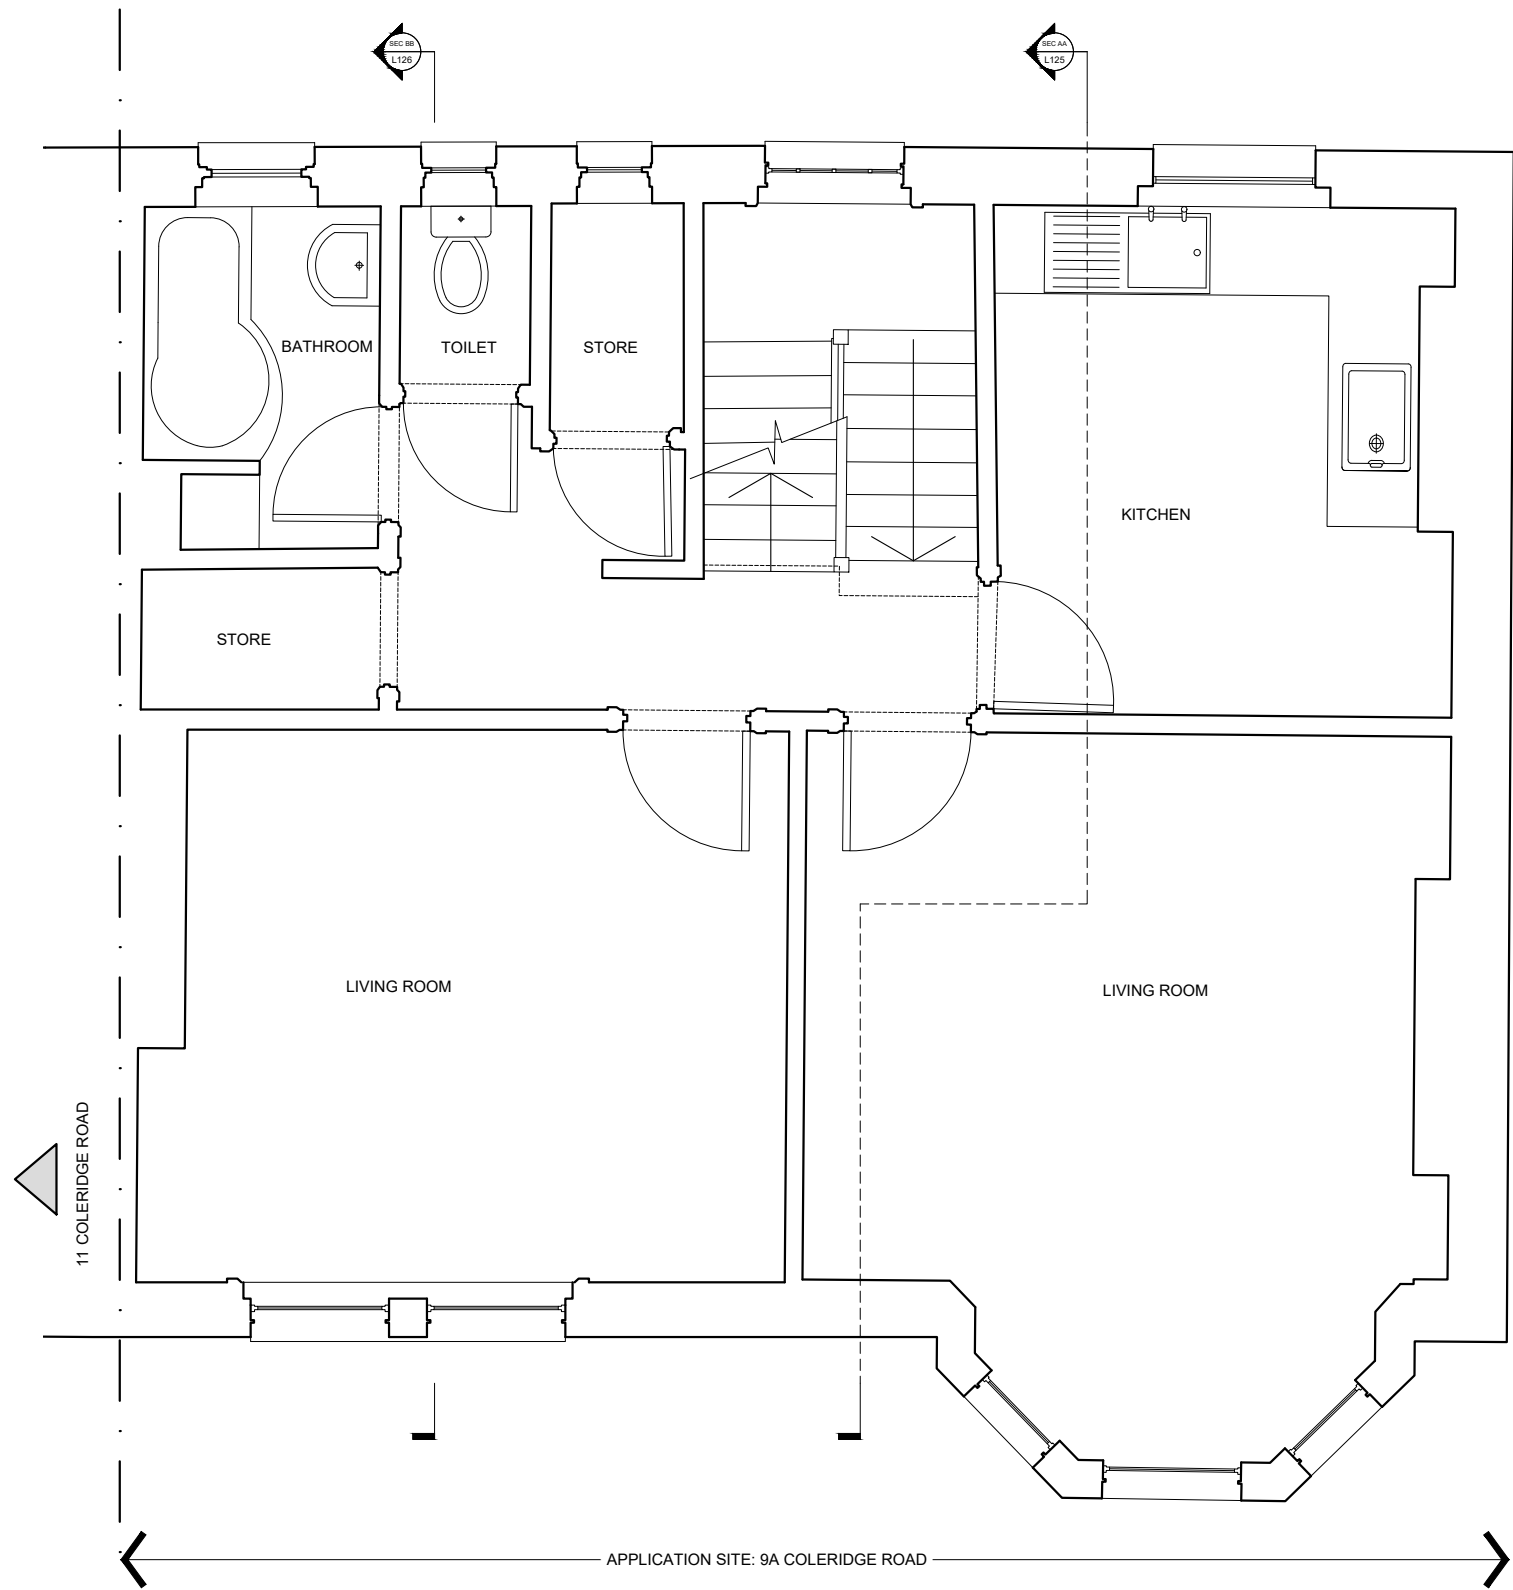


111: COLERIDGE ROAD: PROPOSED FIRST FLOOR PLAN

Notes

1. Do not scale from this drawing.
2. All dimensions must be checked on site and any discrepancies verified with the architect.
3. Unless shown otherwise, all dimensions are to structural surfaces.
4. Drawing to be read with all other issued information. Any discrepancies to be brought to the attention of the architect.
5. This drawing is the copyright of Architecture 201 and may not be copied, altered or reproduced in any form, or passed to a third party without license or written consent.

This is not a construction drawing, it is unsuitable for the purpose of construction and must on no account be used as such.

 

Project Name
COLERIDGE ROAD

Drawing Number
3063_L111

Rev
P2

Drawing
PROPOSED FIRST FLOOR PLAN

Purpose of issue
STAGE 3


Date
JULY 2026

Scale
1:50 @ A3

Client
MOOKERJEE

Drawn/Checked
AN

P2	17.07.2026	PLANNING SUBMISSION	AN
P1	14.07.2026	FIRST ISSUE	AN
Rev	Date	Description	Initials

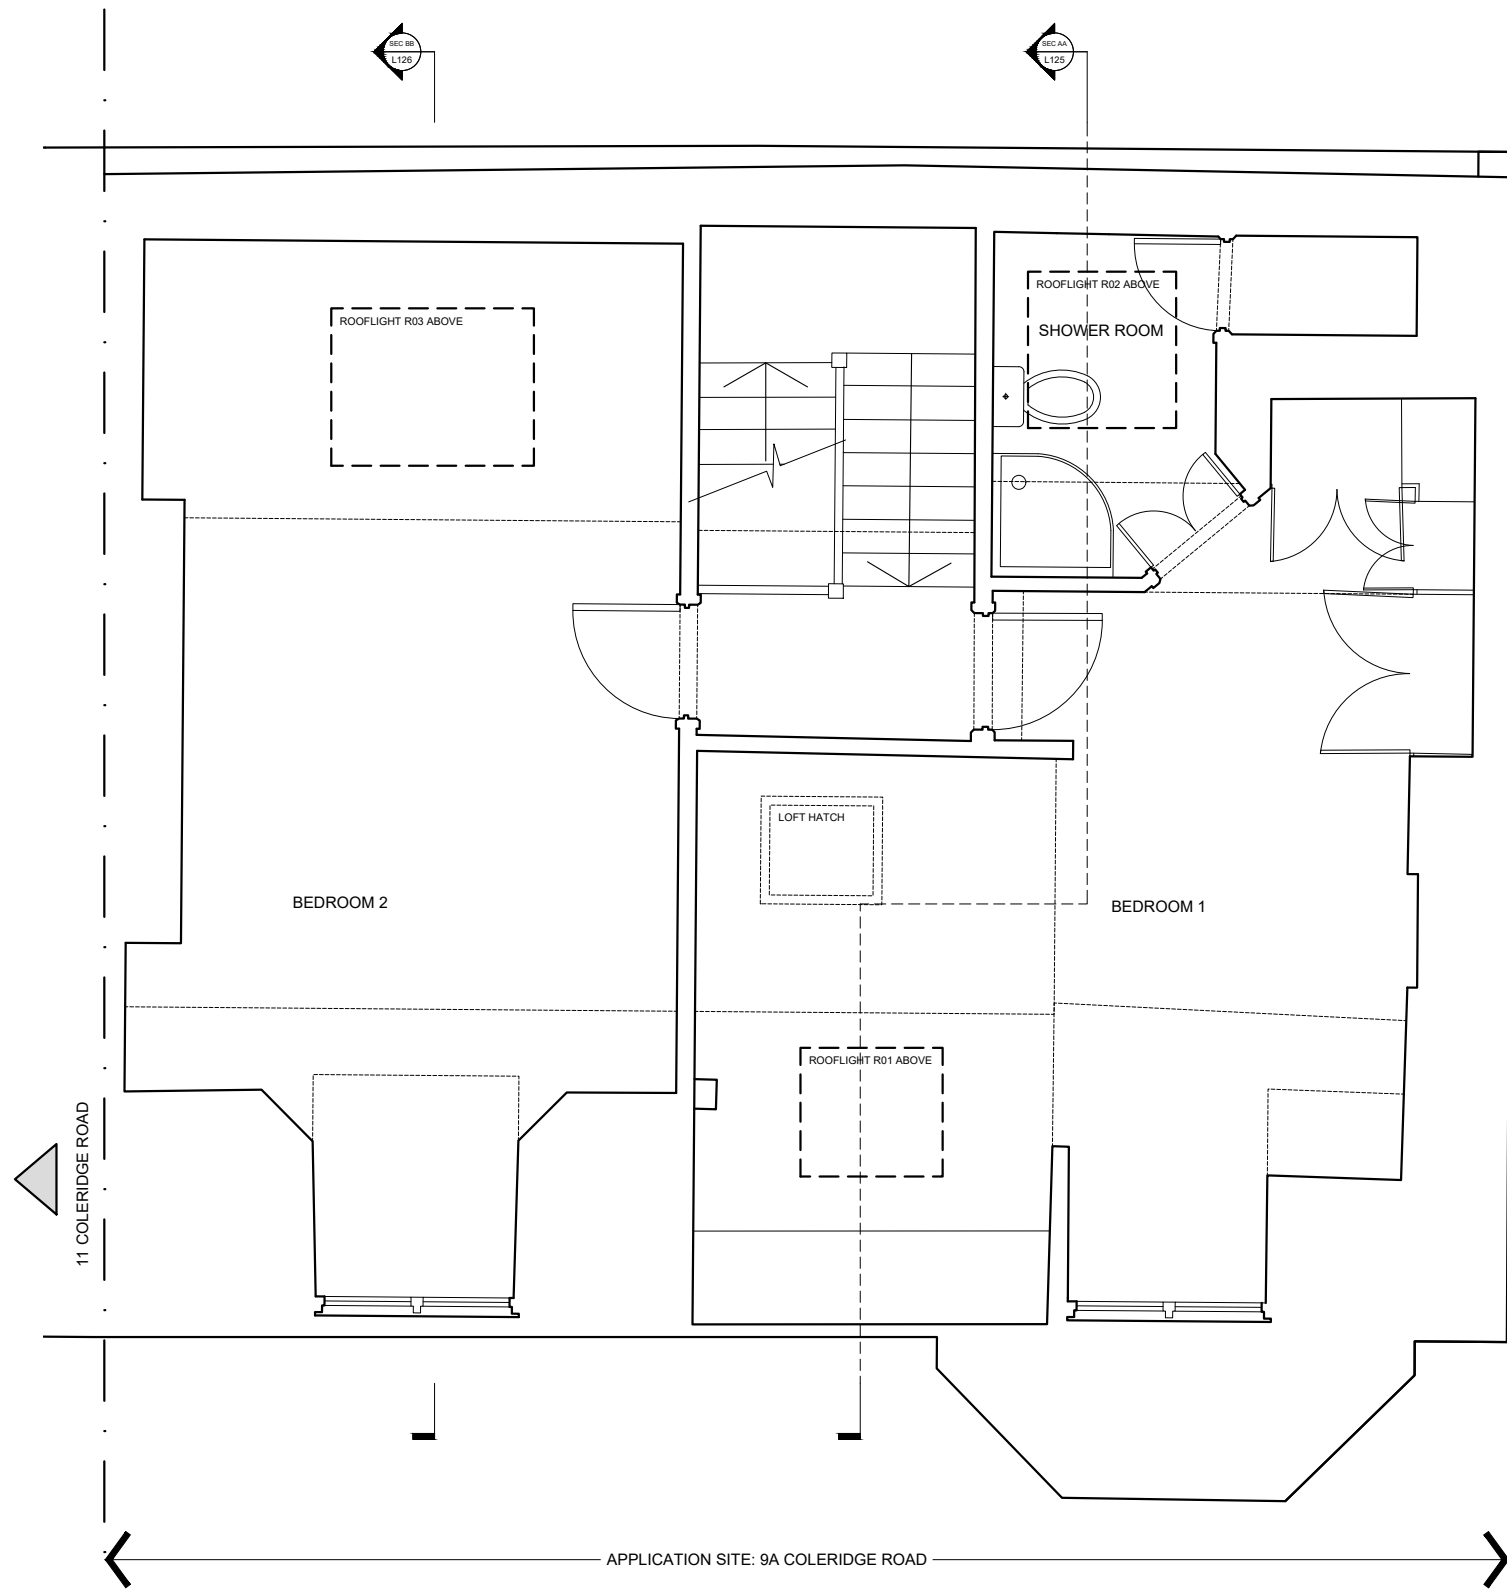


112: COLERIDGE ROAD: PROPOSED SECOND FLOOR PLAN

Notes

1. Do not scale from this drawing.
2. All dimensions must be checked on site and any discrepancies verified with the architect.
3. Unless shown otherwise, all dimensions are to structural surfaces.
4. Drawing to be read with all other issued information. Any discrepancies to be brought to the attention of the architect.
5. This drawing is the copyright of Architecture 201 and may not be copied, altered or reproduced in any form, or passed to a third party without license or written consent.

This is not a construction drawing, it is unsuitable for the purpose of construction and must on no account be used as such.

 

Project Name
COLERIDGE ROAD

Drawing Number
3063_L112

Rev
P2

Drawing
PROPOSED SECOND FLOOR PLAN

Purpose of issue
STAGE 3

Date
JULY 2026

Scale
1:50 @ A3

Client
MOOKERJEE


Drawn/Checked
AN

P2 17.07.2026 PLANNING SUBMISSION
P1 14.07.2026 FIRST ISSUE

Rev Date Description

AN
AN

Initials

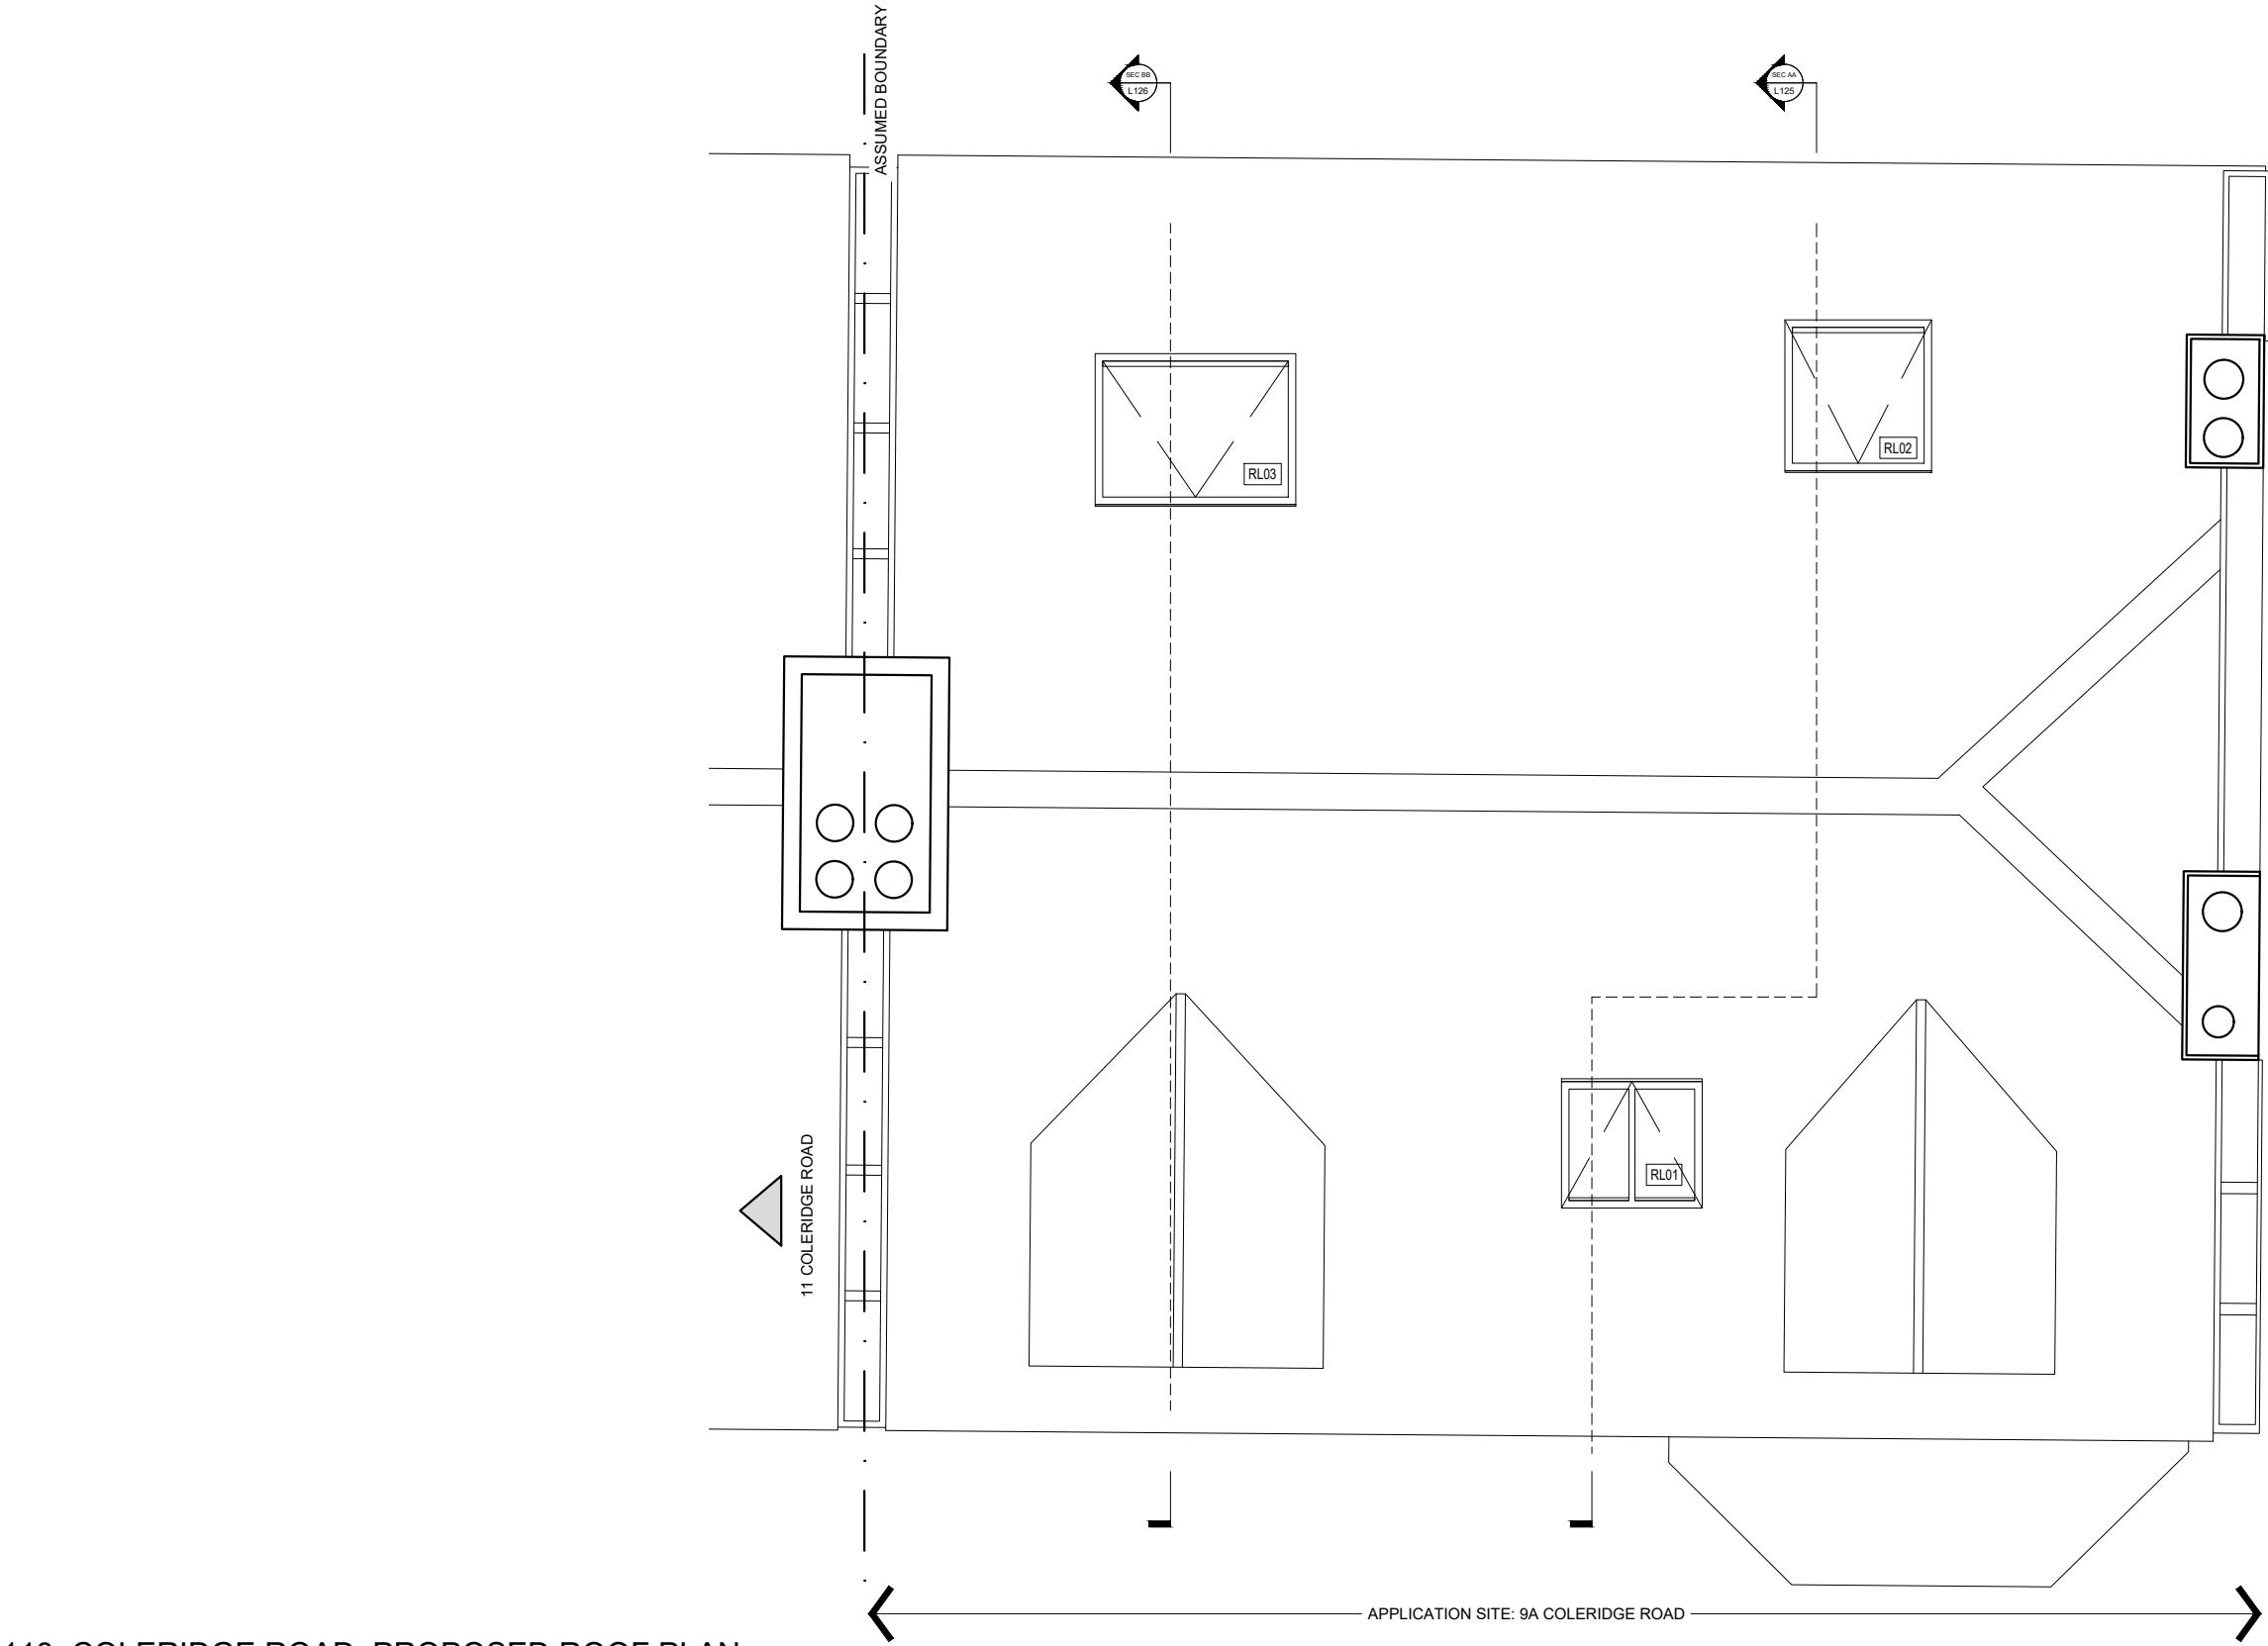


113: COLERIDGE ROAD: PROPOSED ROOF PLAN

Notes

1. Do not scale from this drawing.
2. All dimensions must be checked on site and any discrepancies verified with the architect.
3. Unless shown otherwise, all dimensions are to structural surfaces.
4. Drawing to be read with all other issued information. Any discrepancies to be brought to the attention of the architect.
5. This drawing is the copyright of Architecture 201 and may not be copied, altered or reproduced in any form, or passed to a third party without license or written consent.

This is not a construction drawing, it is unsuitable for the purpose of construction and must on no account be used as such.

 

Project Name
COLERIDGE ROAD

Drawing Number
3063_L113

Rev
P2

Drawing
PROPOSED ROOF PLAN

Purpose of issue
STAGE 3

Date
JULY 2026

Scale
1:50 @ A3

Client
MOOKERJEE

Drawn/Checked
AN

P2	17.07.2026	PLANNING SUBMISSION	AN
P1	14.07.2026	FIRST ISSUE	AN
Rev	Date	Description	Initials



FRONT ELEVATION @ 1:200




PROPOSED CONSERVATION STYLE ROOFLIGHT
R01
TYPE PC08
WIDTH: 940MM
HEIGHT: 1400MM
FINISH: WHITE PAINTED
OPERATION: MANUAL
GLAZING: DOUBLE GLAZING

120: COLERIDGE ROAD: PROPOSED FRONT ELEVATION

Notes

1. Do not scale from this drawing.
2. All dimensions must be checked on site and any discrepancies verified with the architect.
3. Unless shown otherwise, all dimensions are to structural surfaces.
4. Drawing to be read with all other issued information. Any discrepancies to be brought to the attention of the architect.
5. This drawing is the copyright of Architecture 201 and may not be copied, altered or reproduced in any form, or passed to a third party without license or written consent.

This is not a construction drawing, it is unsuitable for the purpose of construction and must on no account be used as such.

 

Project Name
COLERIDGE ROAD

Drawing Number
3063_L120

Rev
P2

Drawing
PROPOSED FRONT ELEVATION

Purpose of issue
STAGE 3

Date
JULY 2026



Scale
1:50 @ A3

Client
MOOKERJEE

Drawn/Checked
AN

P2	17.07.2026	PLANNING SUBMISSION	AN
P1	14.07.2026	FIRST ISSUE	AN
Rev	Date	Description	Initials

FRONT ELEVATION @ 1:200

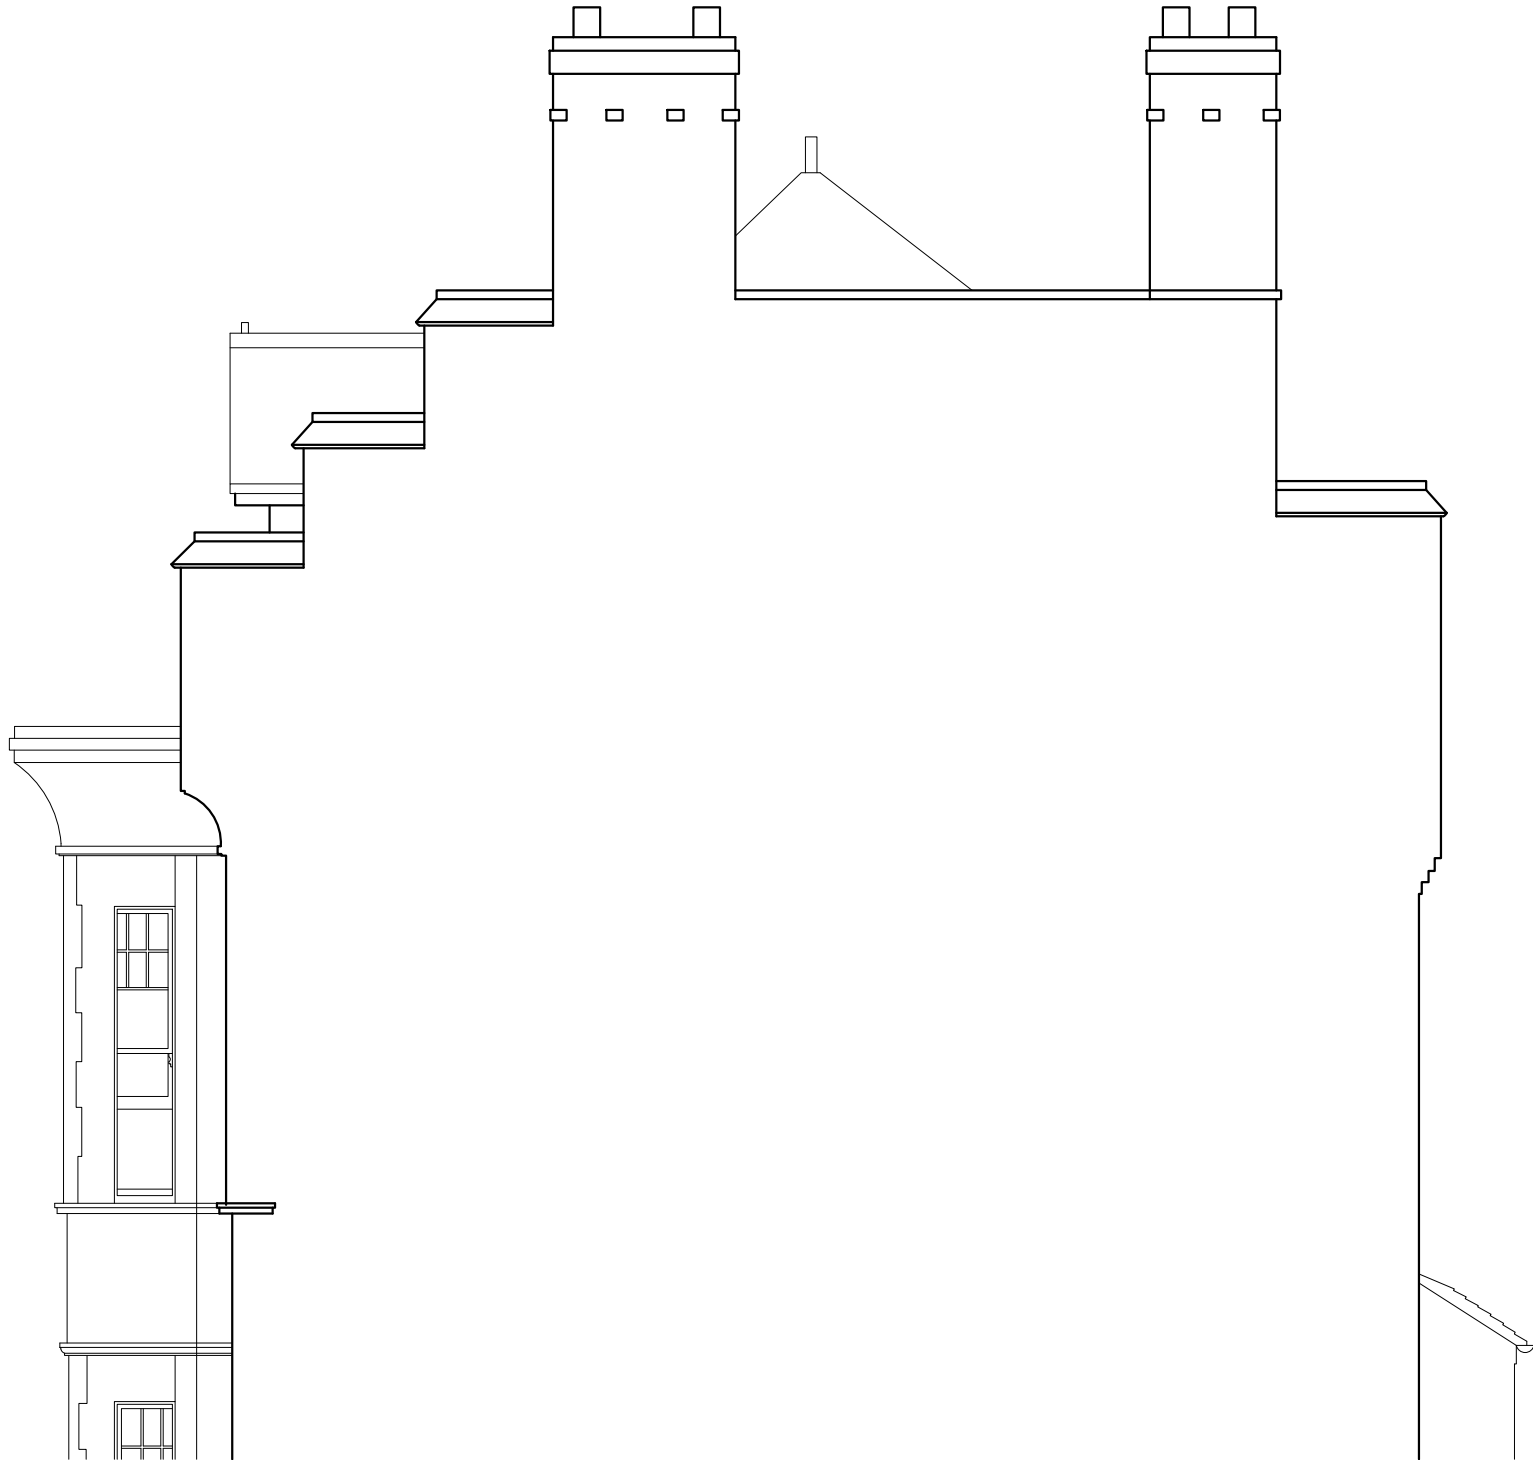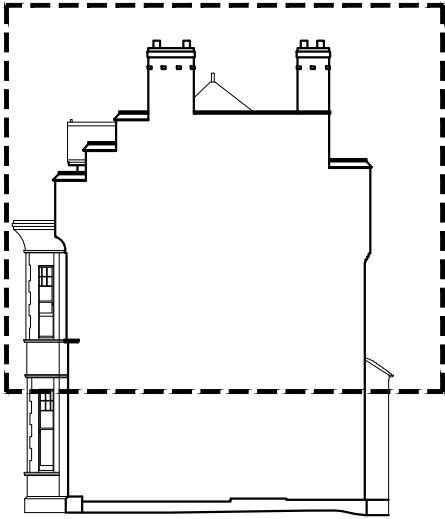


121: COLERIDGE ROAD: PROPOSED SIDE ELEVATION - NO VISIBLE ALTERATIONS PROPOSED

Notes

1. Do not scale from this drawing.
2. All dimensions must be checked on site and any discrepancies verified with the architect.
3. Unless shown otherwise, all dimensions are to structural surfaces.
4. Drawing to be read with all other issued information. Any discrepancies to be brought to the attention of the architect.
5. This drawing is the copyright of Architecture 201 and may not be copied, altered or reproduced in any form, or passed to a third party without license or written consent.

This is not a construction drawing, it is unsuitable for the purpose of construction and must on no account be used as such.

 


Project Name		COLERIDGE ROAD	
Drawing Number		3063_L121	
Rev		P2	
Drawing		PROPOSED SIDE ELEVATION	
Purpose of issue		STAGE 3	
Date		JULY 2026	
Scale		1:50 @ A3	
Client		MOOKERJEE	
Drawn/Checked		AN	

P2	17.07.2026	PLANNING SUBMISSION	AN
P1	14.07.2026	FIRST ISSUE	AN
Rev	Date	Description	Initials



REAR ELEVATION @ 1:200

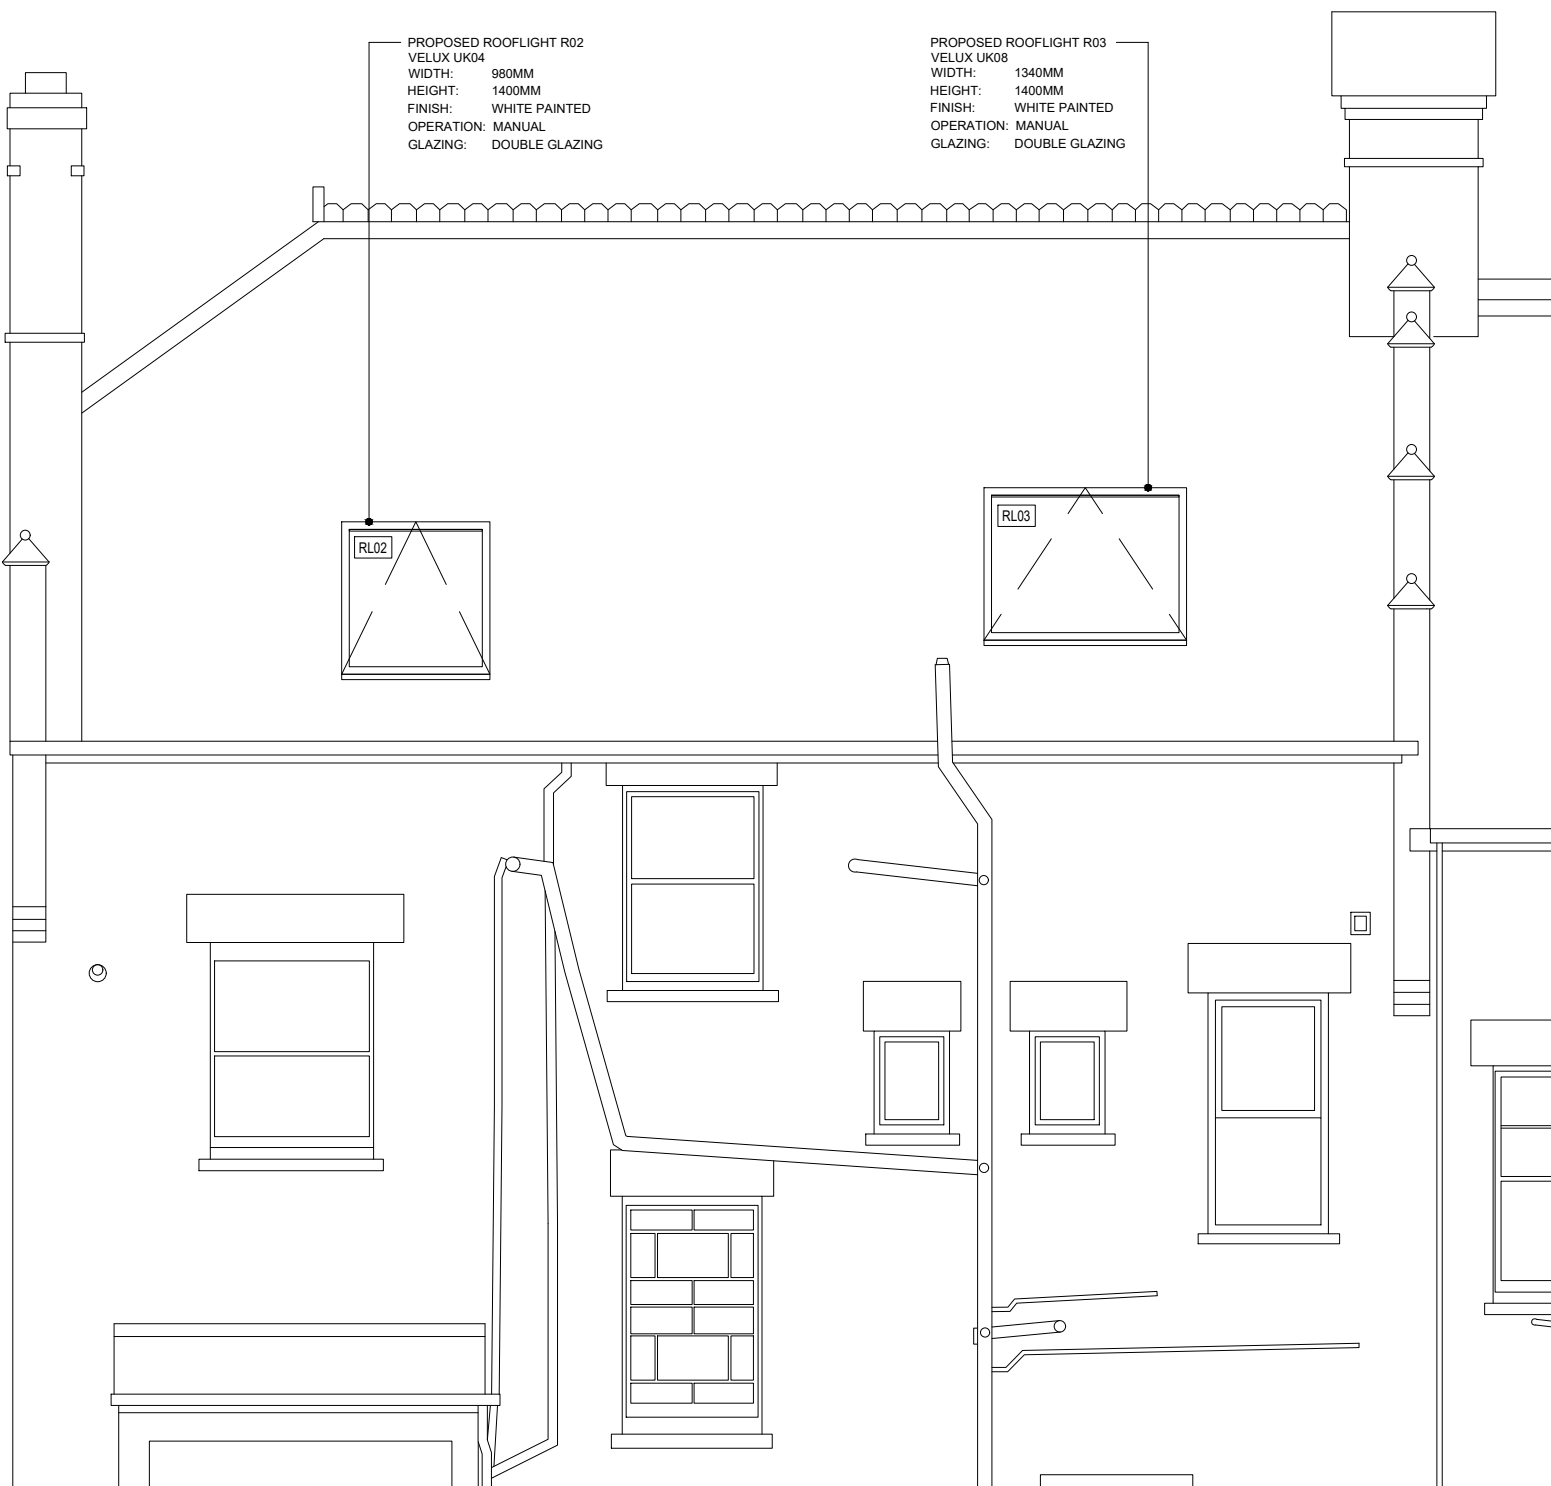


122: COLERIDGE ROAD: PROPOSED REAR ELEVATION

Notes

1. Do not scale from this drawing.
2. All dimensions must be checked on site and any discrepancies verified with the architect.
3. Unless shown otherwise, all dimensions are to structural surfaces.
4. Drawing to be read with all other issued information. Any discrepancies to be brought to the attention of the architect.
5. This drawing is the copyright of Architecture 201 and may not be copied, altered or reproduced in any form, or passed to a third party without license or written consent.

This is not a construction drawing, it is unsuitable for the purpose of construction and must on no account be used as such.

 

Project Name

COLERIDGE ROAD

Drawing Number

3063_L122

Rev

P2

Drawing

PROPOSED REAR ELEVATION

Purpose of issue

STAGE 3

Date

JULY 2026

Scale

1:50 @ A3

Client

MOOKERJEE

Drawn/Checked

AN

P2	17.07.2026	PLANNING SUBMISSION	AN
P1	14.07.2026	FIRST ISSUE	AN
Rev	Date	Description	Initials

BEDROOM 1: R01

CONSERVATION STYLE ROOFLIGHT
TYPE PC08
WIDTH: 940MM
HEIGHT: 1400MM
FINISH: WHITE PAINTED
OPERATION: MANUAL
GLAZING: DOUBLE GLAZING

RL01

BEDROOM 1

RL02

SHOWER ROOM: R02

VELUX UK04
WIDTH: 980MM
HEIGHT: 1400MM
FINISH: WHITE PAINTED
OPERATION: MANUAL
GLAZING: DOUBLE GLAZING

SHOWER ROOM

LIVING ROOM

KITCHEN

FLAT 9B - NOT SURVEYED


SECTION AA @ 1:200

125: COLERIDGE ROAD: PROPOSED SECTION AA

Notes

1. Do not scale from this drawing.
2. All dimensions must be checked on site and any discrepancies verified with the architect.
3. Unless shown otherwise, all dimensions are to structural surfaces.
4. Drawing to be read with all other issued information. Any discrepancies to be brought to the attention of the architect.
5. This drawing is the copyright of Architecture 201 and may not be copied, altered or reproduced in any form, or passed to a third party without license or written consent.

This is not a construction drawing, it is unsuitable for the purpose of construction and must on no account be used as such.

 

Project Name

COLERIDGE ROAD

Drawing Number
3063_L125

Rev
P2

Drawing
PROPOSED SECTION AA

Purpose of issue
STAGE 3



Date
JULY 2026

Scale
1:50 @ A3

Client
MOOKERJEE

Drawn/Checked
AN

P2	17.07.2026	PLANNING SUBMISSION	AN
P1	14.07.2026	FIRST ISSUE	AN
Rev	Date	Description	Initials

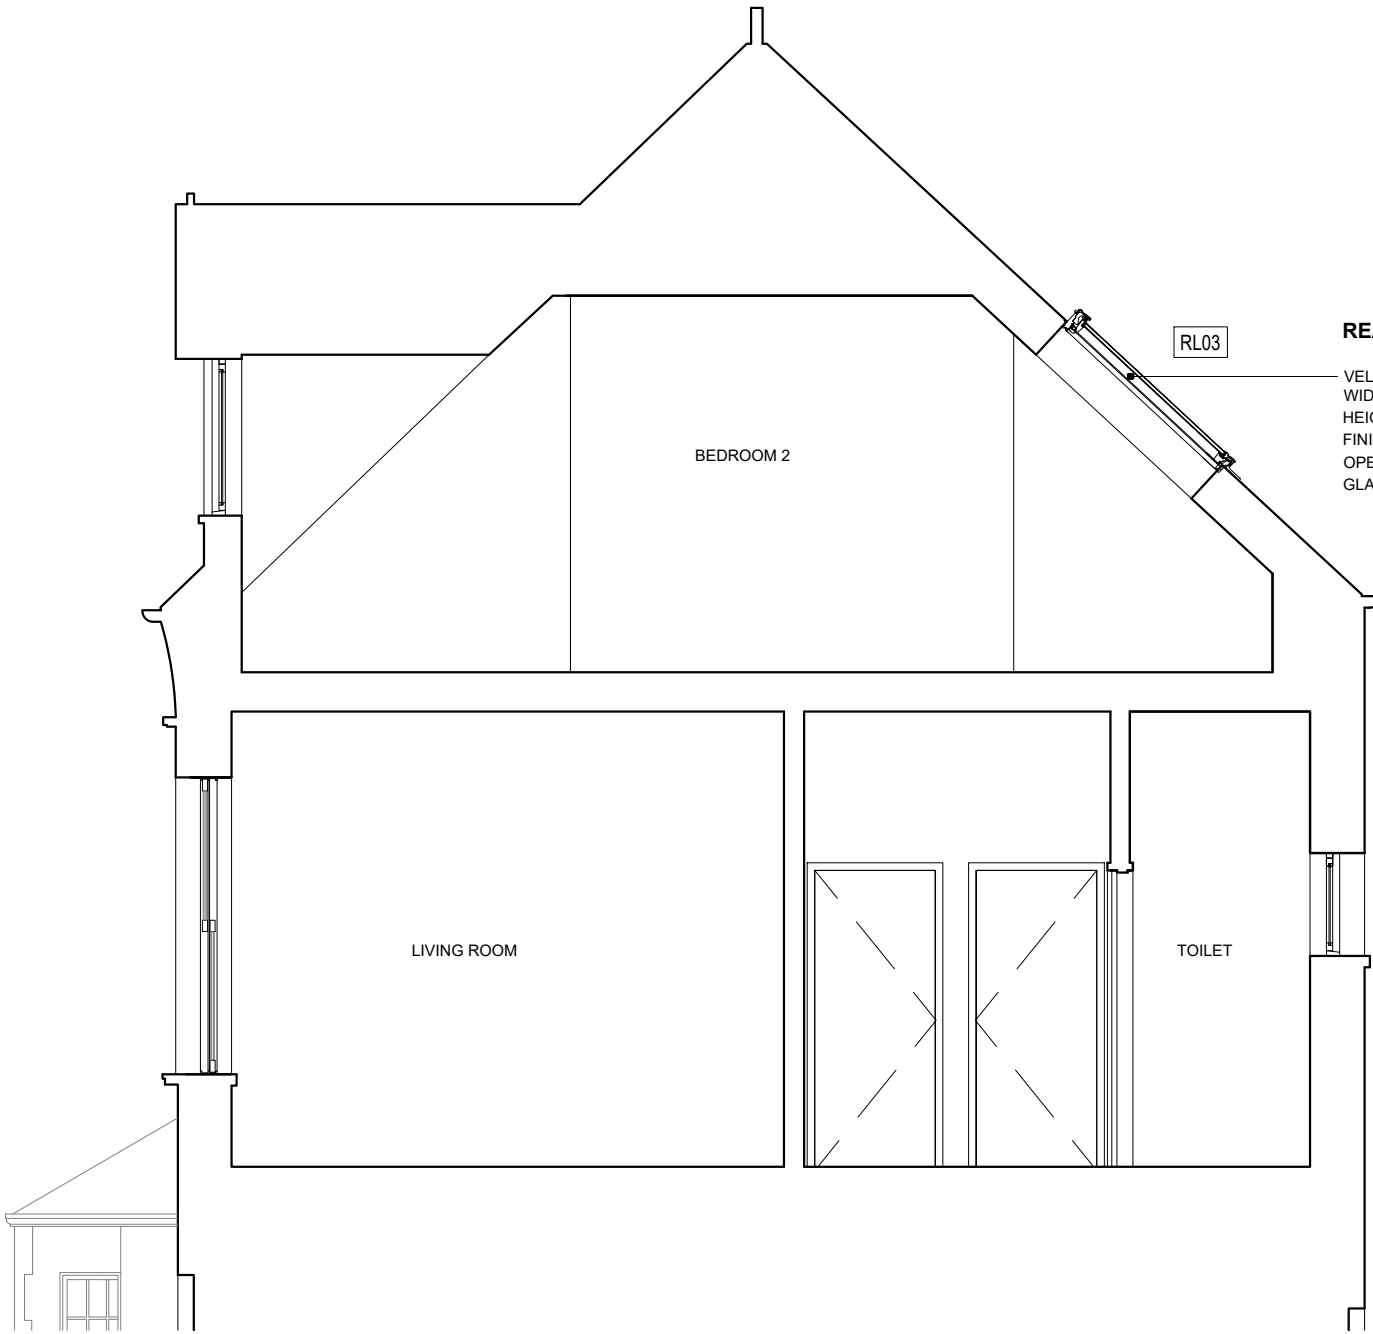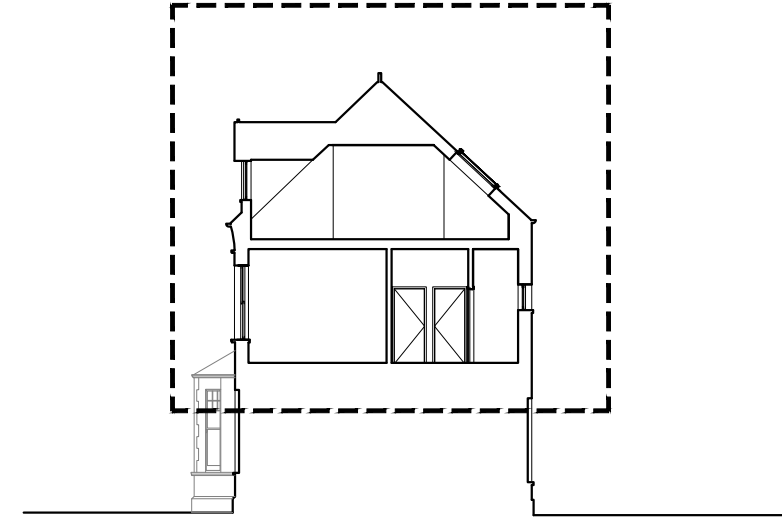

RL03

REAR OF BEDROOM 2: R03

VELUX UK08
WIDTH: 1340MM
HEIGHT: 1400MM
FINISH: WHITE PAINTED
OPERATION: MANUAL
GLAZING: DOUBLE GLAZING


SECTION AA @ 1:200

126: COLERIDGE ROAD: PROPOSED SECTION BB

Notes

1. Do not scale from this drawing.
2. All dimensions must be checked on site and any discrepancies verified with the architect.
3. Unless shown otherwise, all dimensions are to structural surfaces.
4. Drawing to be read with all other issued information. Any discrepancies to be brought to the attention of the architect.
5. This drawing is the copyright of Architecture 201 and may not be copied, altered or reproduced in any form, or passed to a third party without license or written consent.

This is not a construction drawing, it is unsuitable for the purpose of construction and must on no account be used as such.

 

Project Name
COLERIDGE ROAD

Drawing Number
3063_L126

Rev
P2

Drawing
PROPOSED SECTION BB

Purpose of issue
STAGE 3

Date
JULY 2026

Scale
1:50 @ A3

Client
MOOKERJEE

Drawn/Checked
AN

P2	17.07.2026	PLANNING SUBMISSION	AN
P1	14.07.2026	FIRST ISSUE	AN
Rev	Date	Description	Initials