



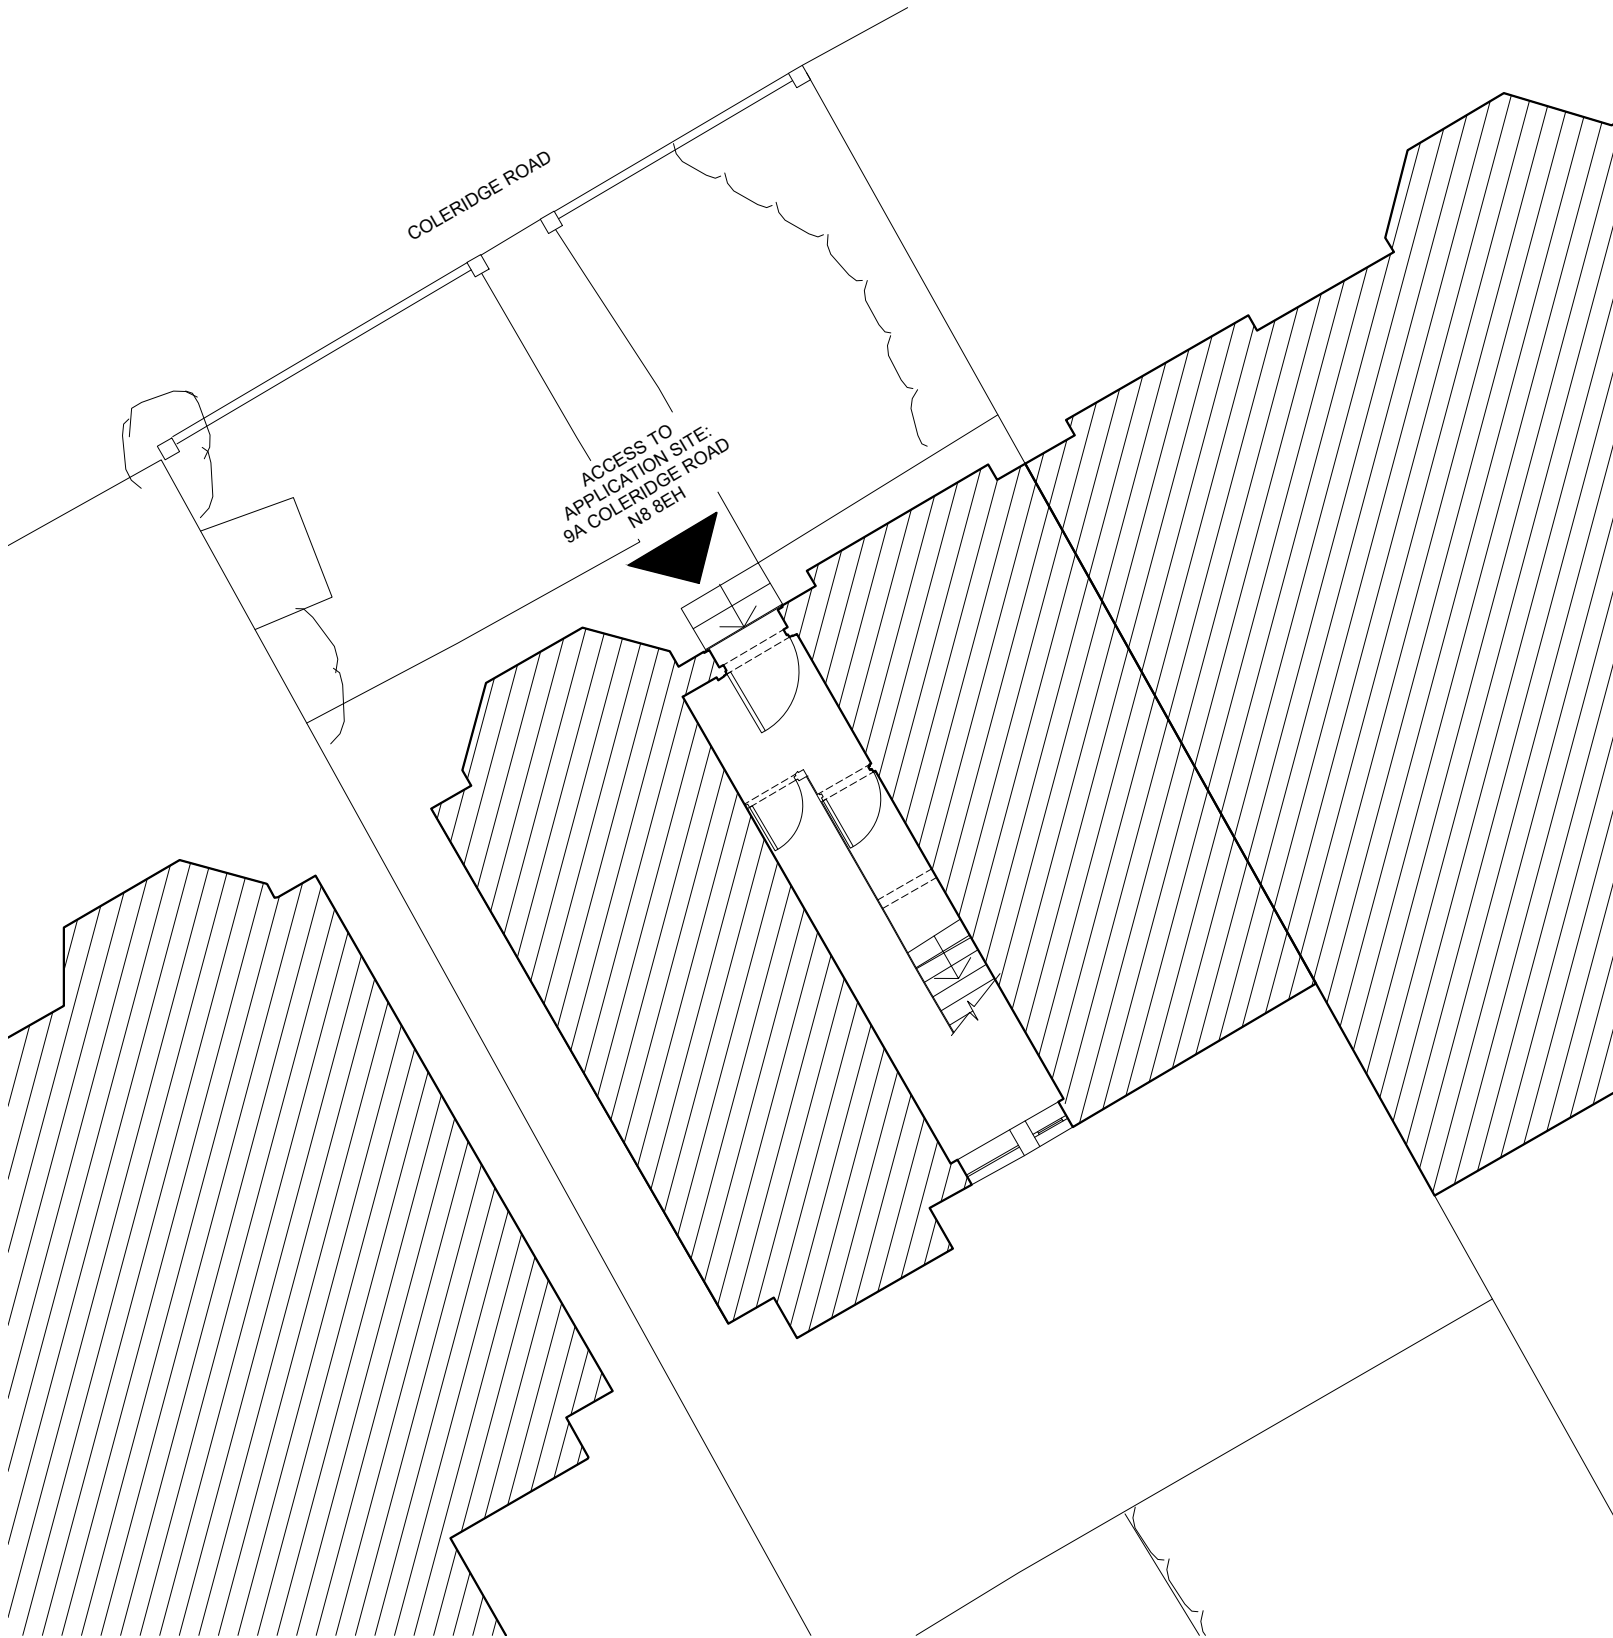


050: COLERIDGE ROAD: EXISTING GROUND FLOOR / BLOCK PLAN

- Notes**
- 1. Do not scale from this drawing.
 - 2. All dimensions must be checked on site and any discrepancies verified with the architect.
 - 3. Unless shown otherwise, all dimensions are to structural surfaces.
 - 4. Drawing to be read with all other issued information. Any discrepancies to be brought to the attention of the architect.
 - 5. This drawing is the copyright of Architecture 201 and may not be copied, altered or reproduced in any form, or passed to a third party without license or written consent.

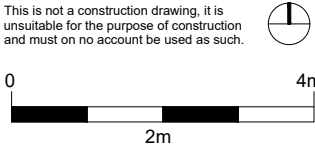

Project Name			
COLERIDGE ROAD			
Drawing Number		Rev	
3063_SY050		P1	
Drawing			
EXISTING GROUND FLOOR / BLOCK PLAN			
Purpose of issue		Date	
STAGE 3		JULY 2026	
Scale			
1:100 @ A3			
P1		17.07.2026	
PLANNING SUBMISSION		AN	
Rev	Date	Description	Initials
Client		Drawn/Checked	
MOOKERJEE		AN	

P1	17.07.2026	PLANNING SUBMISSION	AN
Rev	Date	Description	Initials

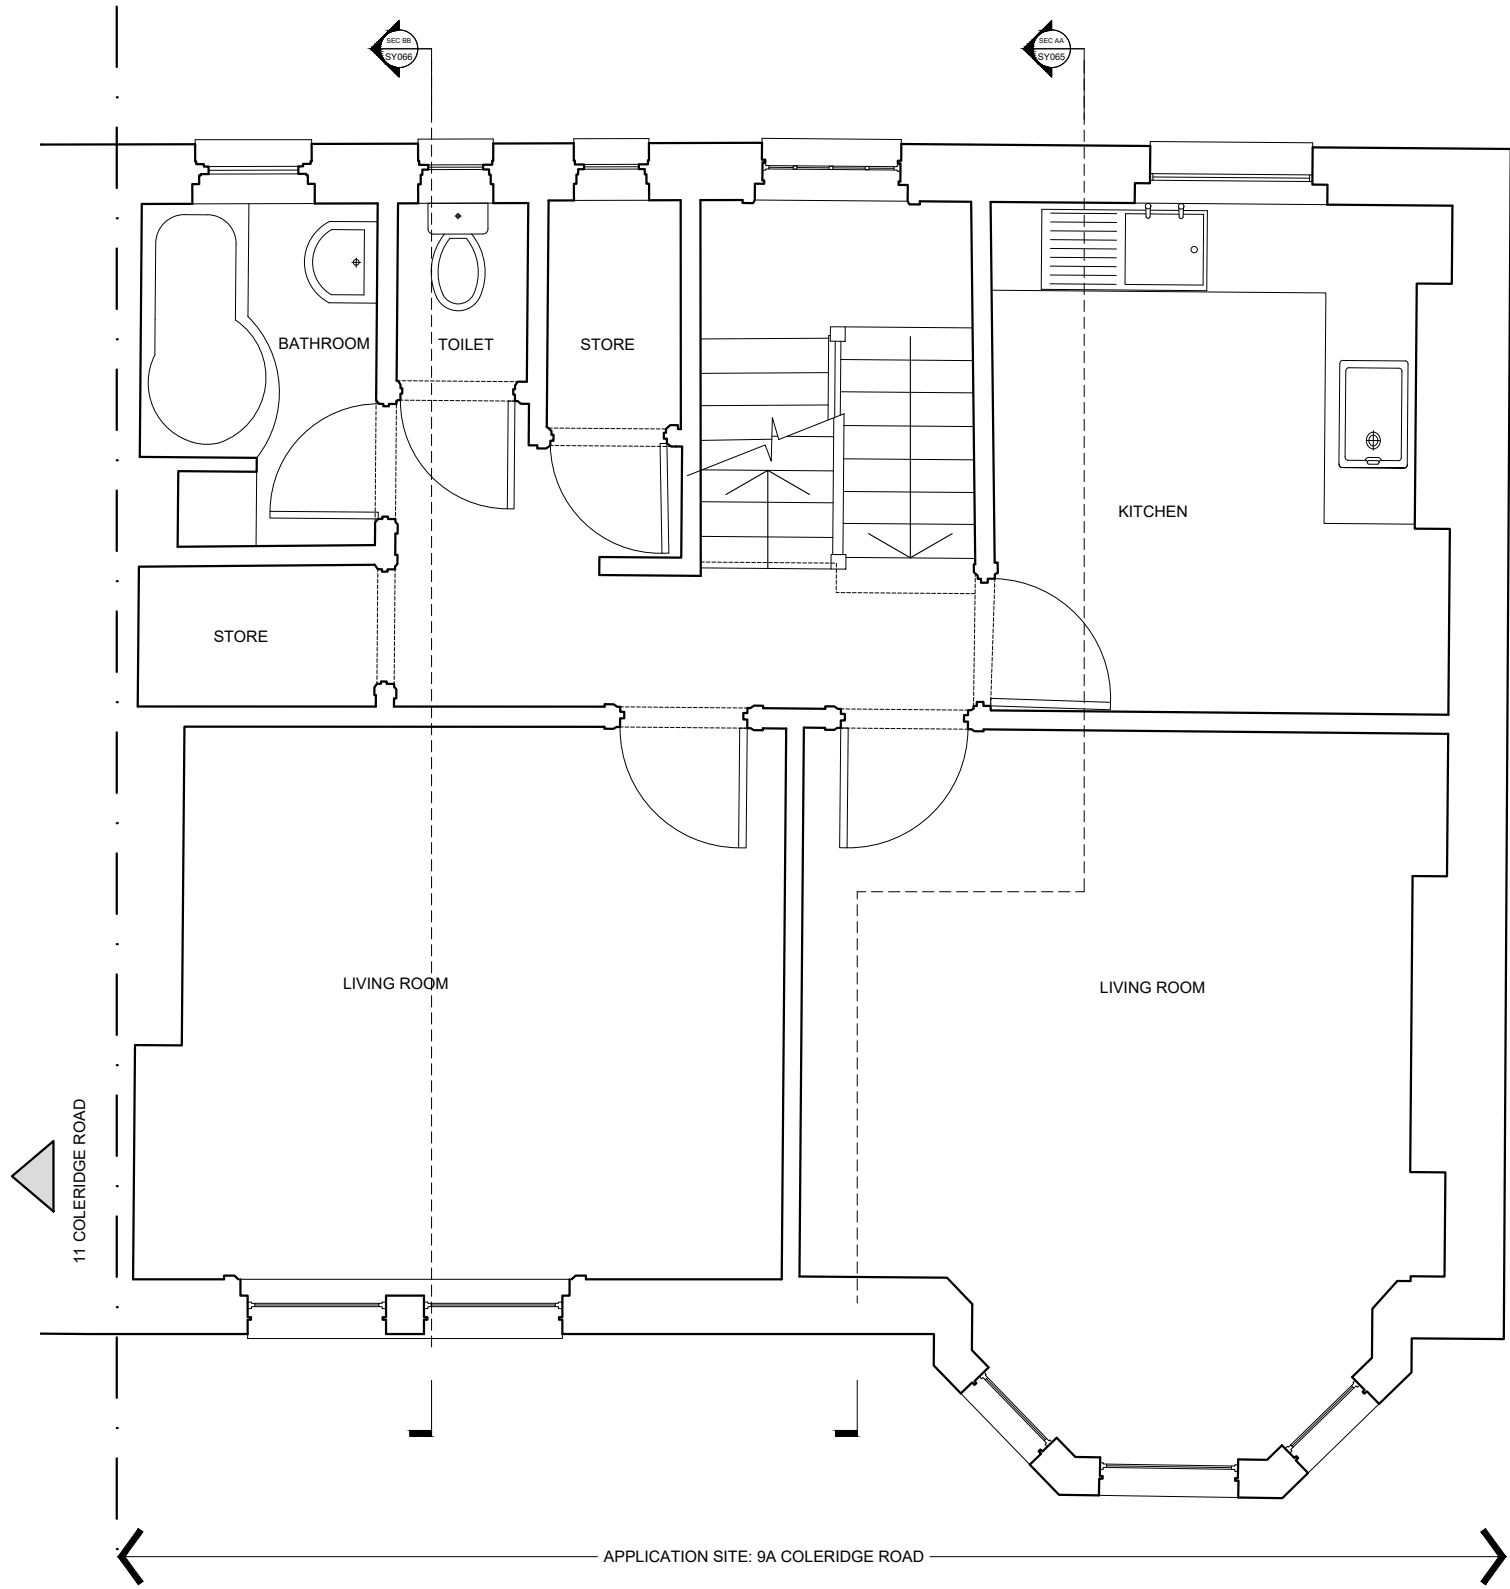


051: COLERIDGE ROAD: EXISTING FIRST FLOOR PLAN

Notes

1. Do not scale from this drawing.
2. All dimensions must be checked on site and any discrepancies verified with the architect.
3. Unless shown otherwise, all dimensions are to structural surfaces.
4. Drawing to be read with all other issued information. Any discrepancies to be brought to the attention of the architect.
5. This drawing is the copyright of Architecture 201 and may not be copied, altered or reproduced in any form, or passed to a third party without license or written consent.

This is not a construction drawing, it is unsuitable for the purpose of construction and must on no account be used as such.

 

Project Name
COLERIDGE ROAD

Drawing Number
3063_SY051

Rev
P2

Drawing
EXISTING FIRST FLOOR PLAN

Purpose of issue
STAGE 3


Date
JULY 2026

Scale
1:50 @ A3

Client
MOOKERJEE

Drawn/Checked
AN

P2	17.07.2026	PLANNING SUBMISSION	AN
P1	14.07.2026	FIRST ISSUE	AN
Rev	Date	Description	Initials

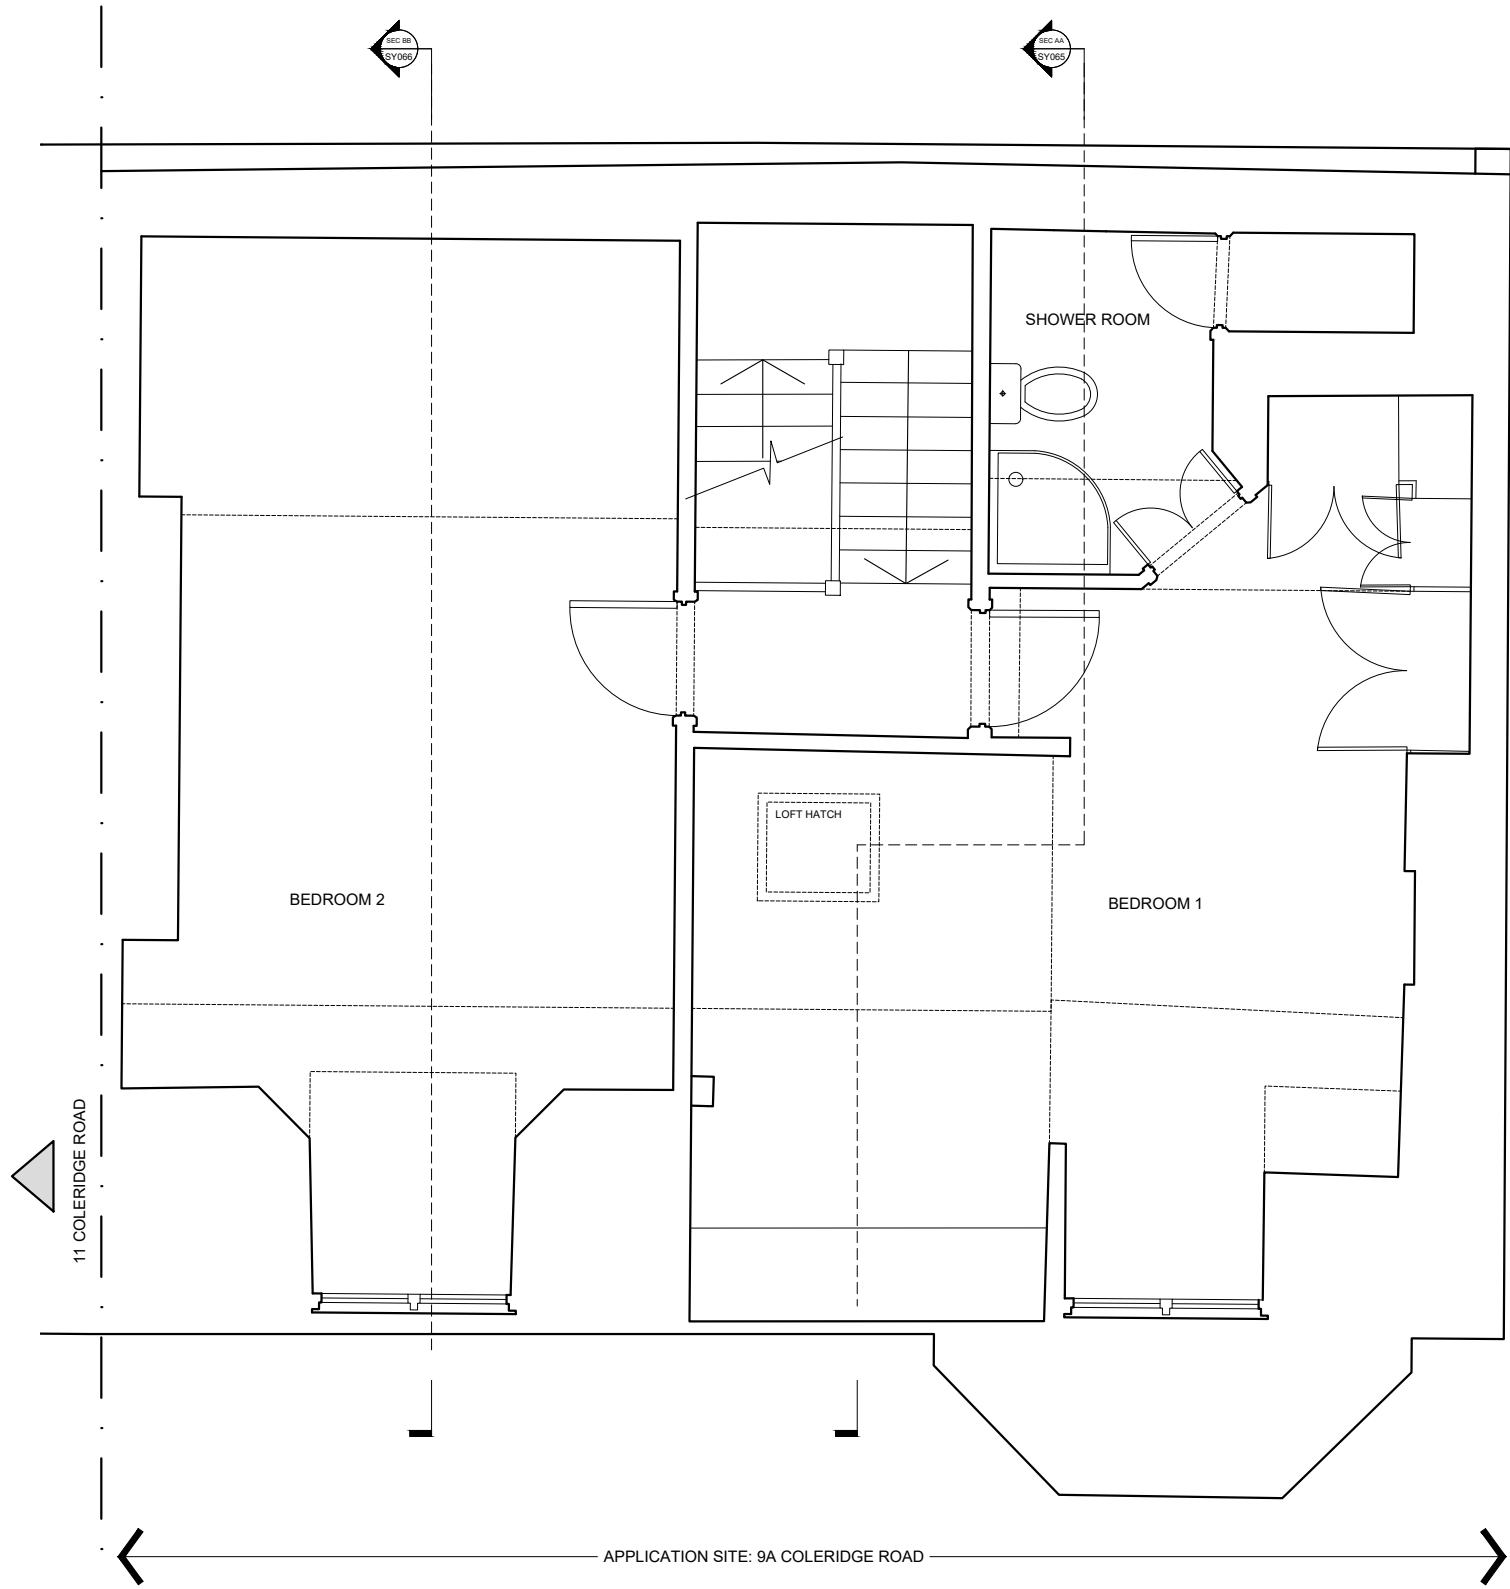


052: COLERIDGE ROAD: EXISTING SECOND FLOOR PLAN

Notes

1. Do not scale from this drawing.
2. All dimensions must be checked on site and any discrepancies verified with the architect.
3. Unless shown otherwise, all dimensions are to structural surfaces.
4. Drawing to be read with all other issued information. Any discrepancies to be brought to the attention of the architect.
5. This drawing is the copyright of Architecture 201 and may not be copied, altered or reproduced in any form, or passed to a third party without license or written consent.

This is not a construction drawing, it is unsuitable for the purpose of construction and must on no account be used as such.

 

Project Name
COLERIDGE ROAD

Drawing Number
3063_SY052

Rev
P2

Drawing
EXISTING SECOND FLOOR PLAN

Purpose of issue
STAGE 3


Date
JULY 2026

Scale
1:50 @ A3

Client
MOOKERJEE

Drawn/Checked
AN

P2	17.07.2026	PLANNING SUBMISSION	AN
P1	14.07.2026	FIRST ISSUE	AN
Rev	Date	Description	Initials

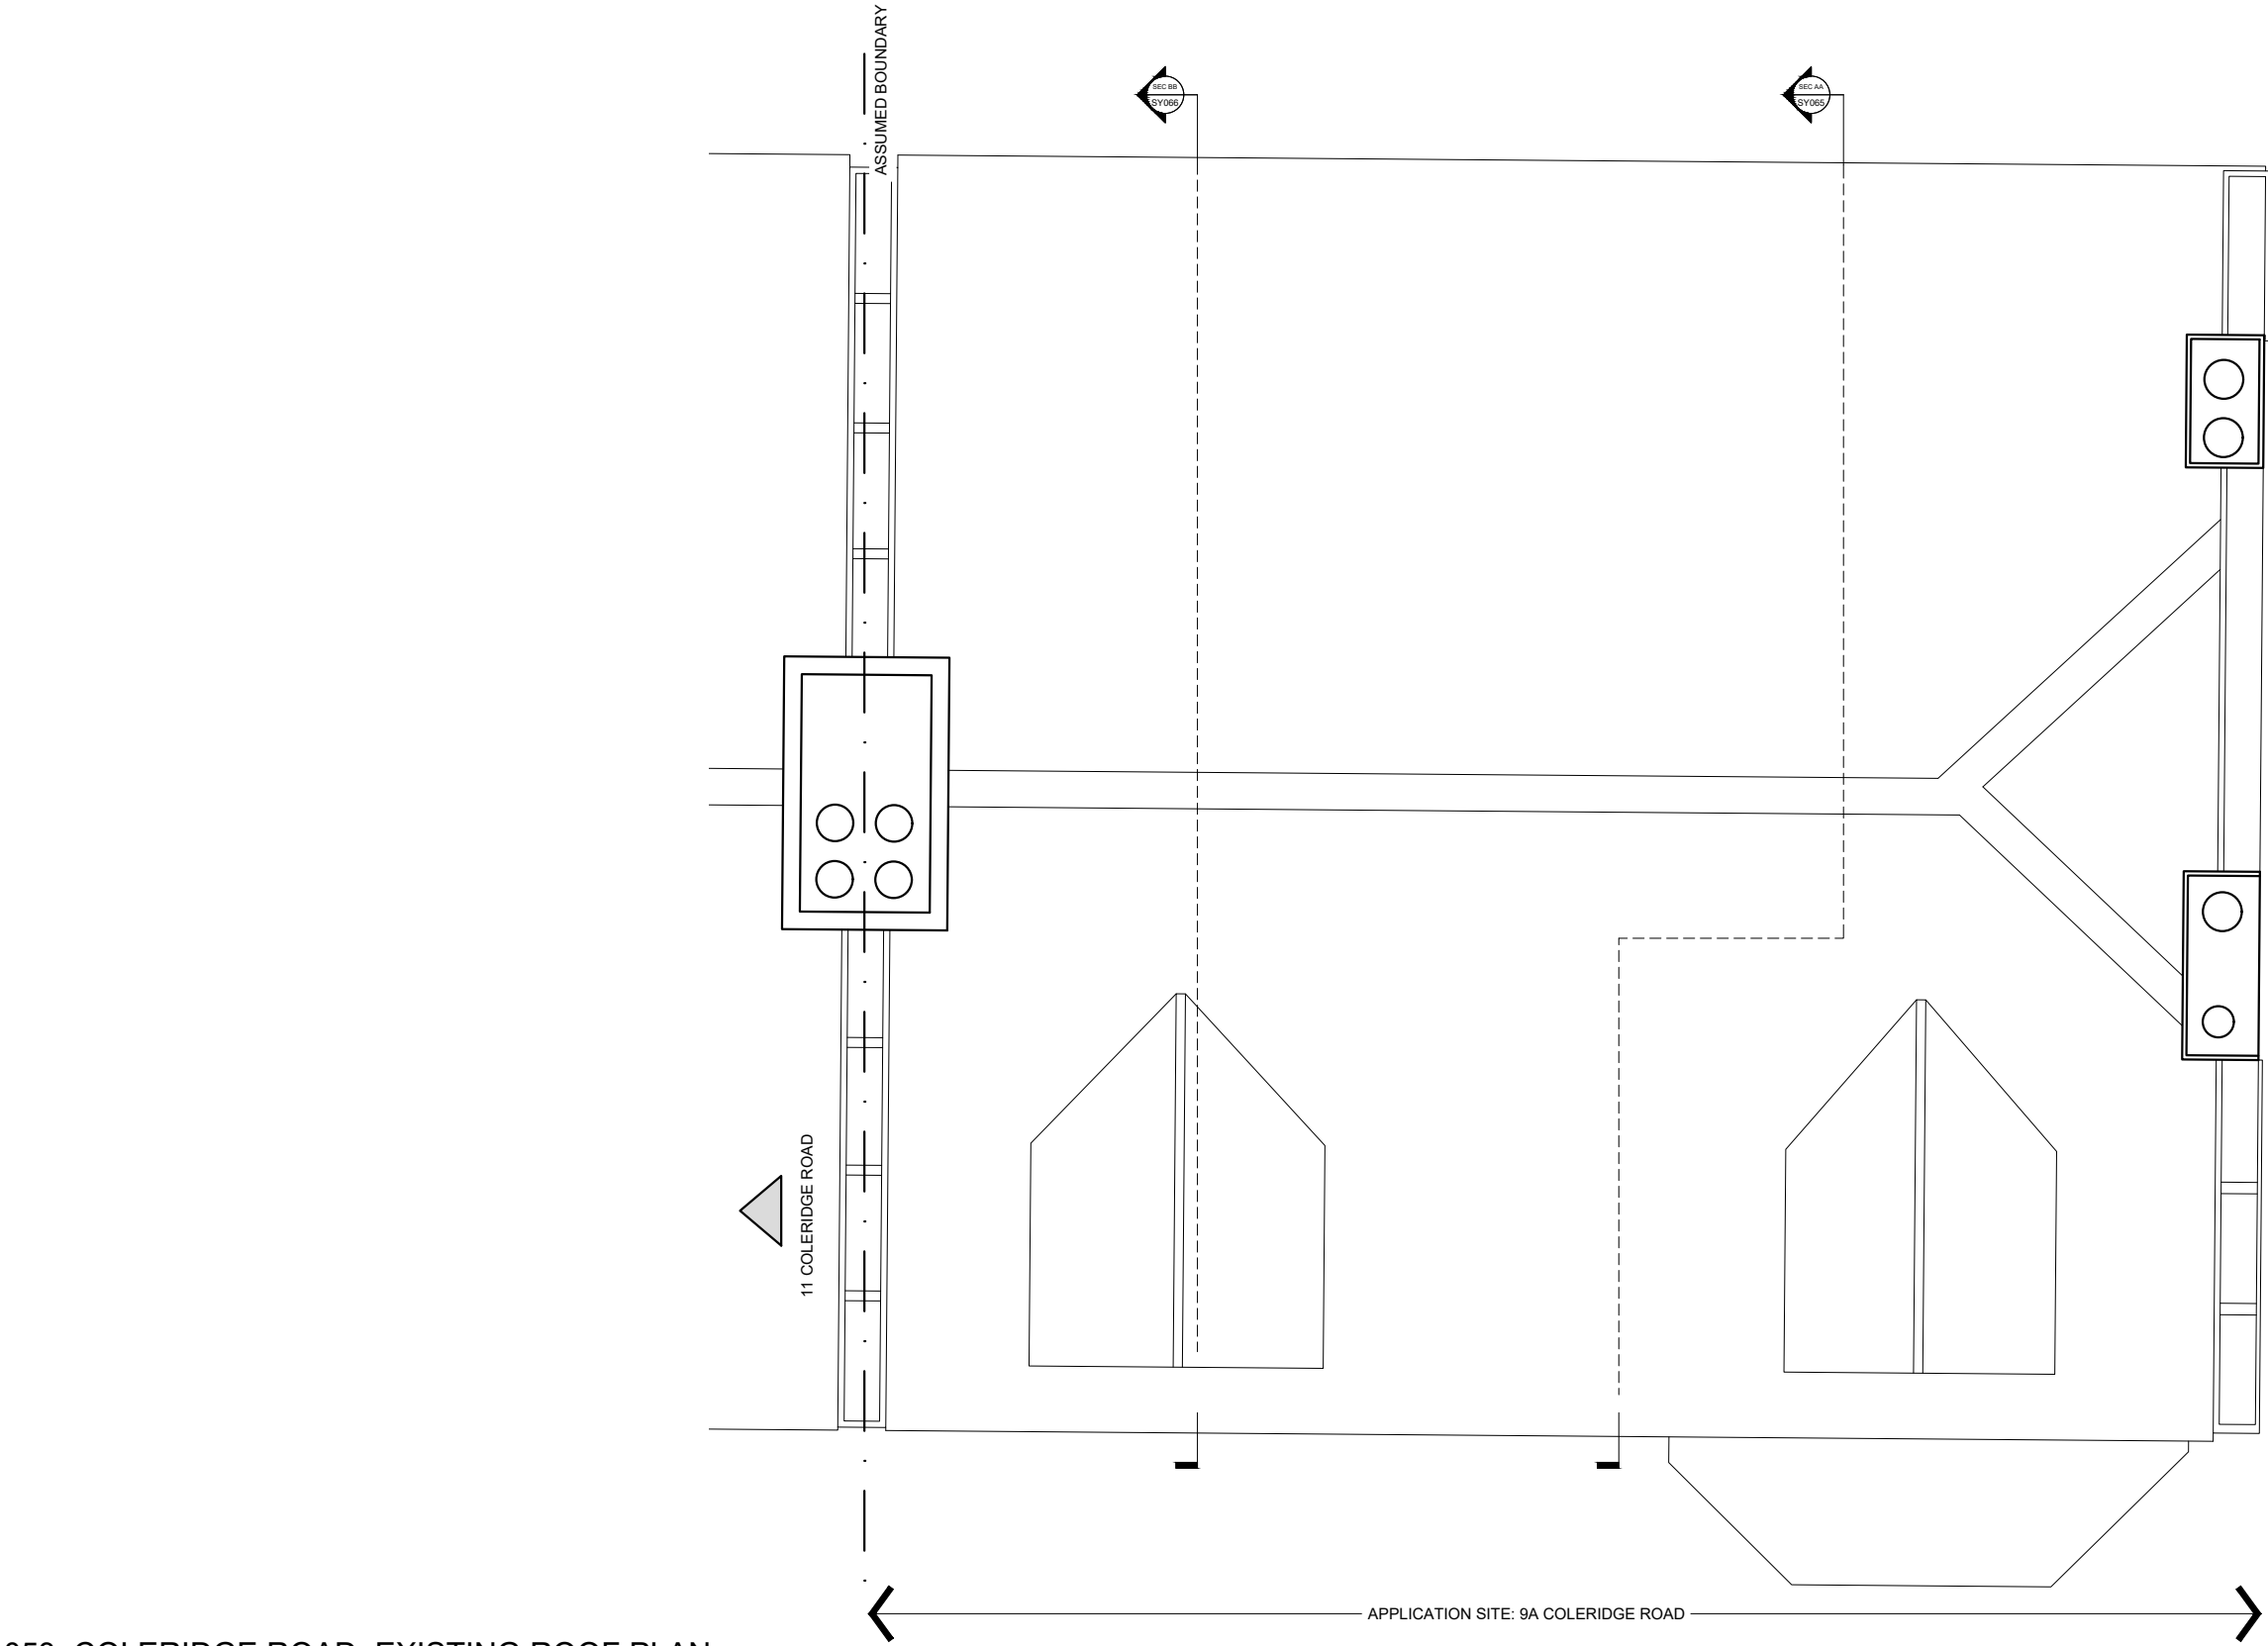


053: COLERIDGE ROAD: EXISTING ROOF PLAN

Notes

1. Do not scale from this drawing.
2. All dimensions must be checked on site and any discrepancies verified with the architect.
3. Unless shown otherwise, all dimensions are to structural surfaces.
4. Drawing to be read with all other issued information. Any discrepancies to be brought to the attention of the architect.
5. This drawing is the copyright of Architecture 201 and may not be copied, altered or reproduced in any form, or passed to a third party without license or written consent.

This is not a construction drawing, it is unsuitable for the purpose of construction and must on no account be used as such.

 

Project Name			
COLERIDGE ROAD			
Drawing Number		Rev	
3063_SY053		P2	
Drawing			
EXISTING ROOF PLAN			
Purpose of issue		Date	
STAGE 3		JULY 2026	
Scale			
1:50 @ A3			
Client		Drawn/Checked	
MOOKERJEE		AN	

P2	17.07.2026	PLANNING SUBMISSION FIRST ISSUE	AN
P1	14.07.2026		
Rev	Date		
		Description	Initials

P2	17.07.2026	PLANNING SUBMISSION	AN
P1	14.07.2026	FIRST ISSUE	AN
Rev	Date	Description	Initials



FRONT ELEVATION @ 1:200




060: COLERIDGE ROAD: EXISTING FRONT ELEVATION

Notes

1. Do not scale from this drawing.
2. All dimensions must be checked on site and any discrepancies verified with the architect.
3. Unless shown otherwise, all dimensions are to structural surfaces.
4. Drawing to be read with all other issued information. Any discrepancies to be brought to the attention of the architect.
5. This drawing is the copyright of Architecture 201 and may not be copied, altered or reproduced in any form, or passed to a third party without license or written consent.

This is not a construction drawing, it is unsuitable for the purpose of construction and must on no account be used as such.

 

Project Name
COLERIDGE ROAD

Drawing Number
3063_SY060

Rev
P2

Drawing
EXISTING FRONT ELEVATION

Purpose of issue
STAGE 3

Date
JULY 2026



Scale
1:50 @ A3

Client
MOOKERJEE

Drawn/Checked
AN

Rev	Date	Description	Initials
P2	17.07.2026	PLANNING SUBMISSION	AN
P1	14.07.2026	FIRST ISSUE	AN

FRONT ELEVATION @ 1:200

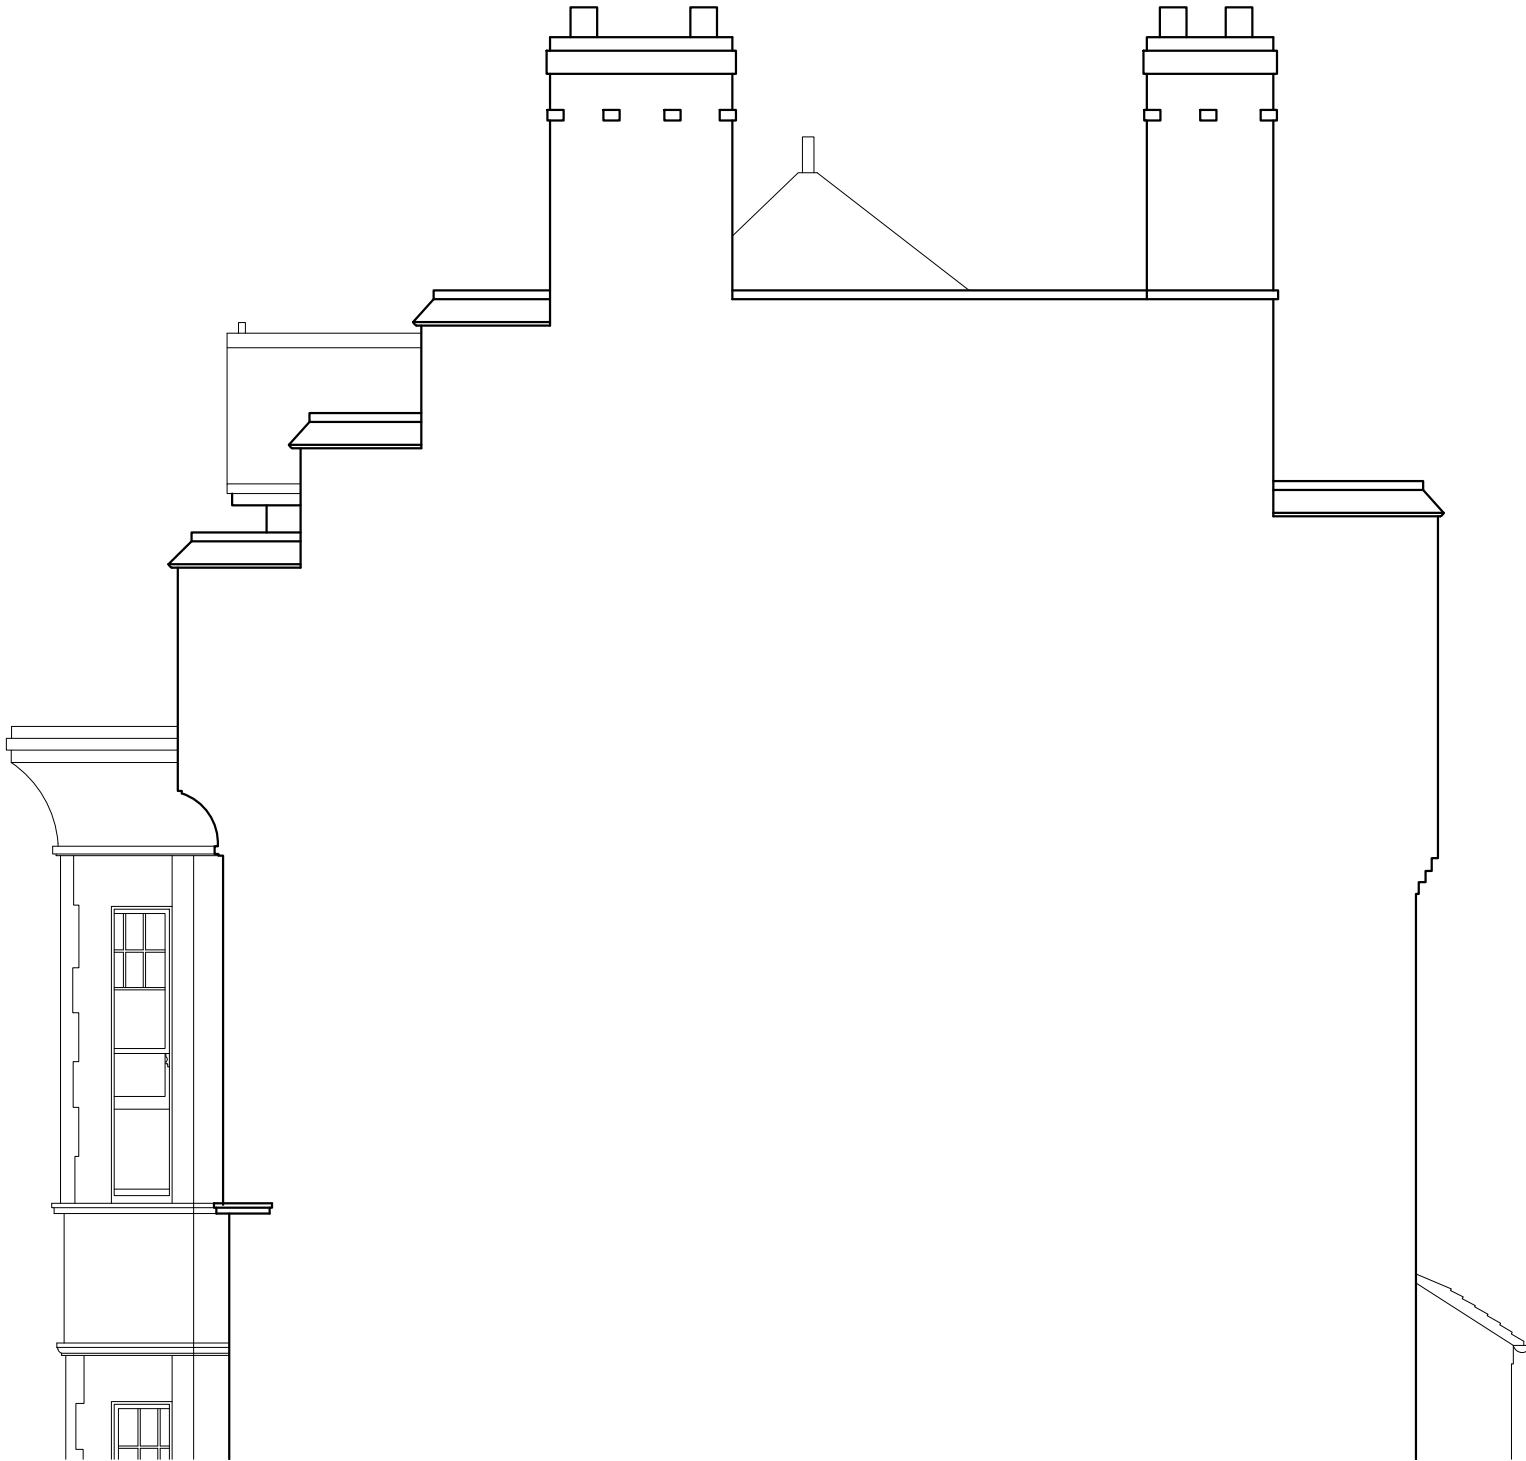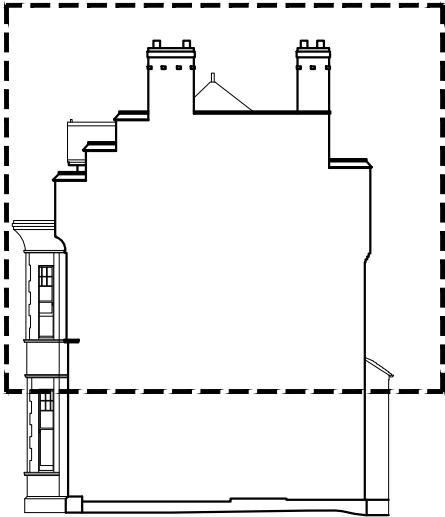


061: COLERIDGE ROAD: EXISTING SIDE ELEVATION

Notes

1. Do not scale from this drawing.
2. All dimensions must be checked on site and any discrepancies verified with the architect.
3. Unless shown otherwise, all dimensions are to structural surfaces.
4. Drawing to be read with all other issued information. Any discrepancies to be brought to the attention of the architect.
5. This drawing is the copyright of Architecture 201 and may not be copied, altered or reproduced in any form, or passed to a third party without license or written consent.

This is not a construction drawing, it is unsuitable for the purpose of construction and must on no account be used as such.

 

Project Name
COLERIDGE ROAD

Drawing Number
3063_SY061

Rev
P2

Drawing
EXISTING SIDE ELEVATION


Purpose of issue
STAGE 3

Date
JULY 2026

Scale
1:50 @ A3

P2	17.07.2026	PLANNING SUBMISSION	AN
P1	14.07.2026	FIRST ISSUE	AN
Rev	Date	Description	Initials

Client	Drawn/Checked
MOOKERJEE	AN

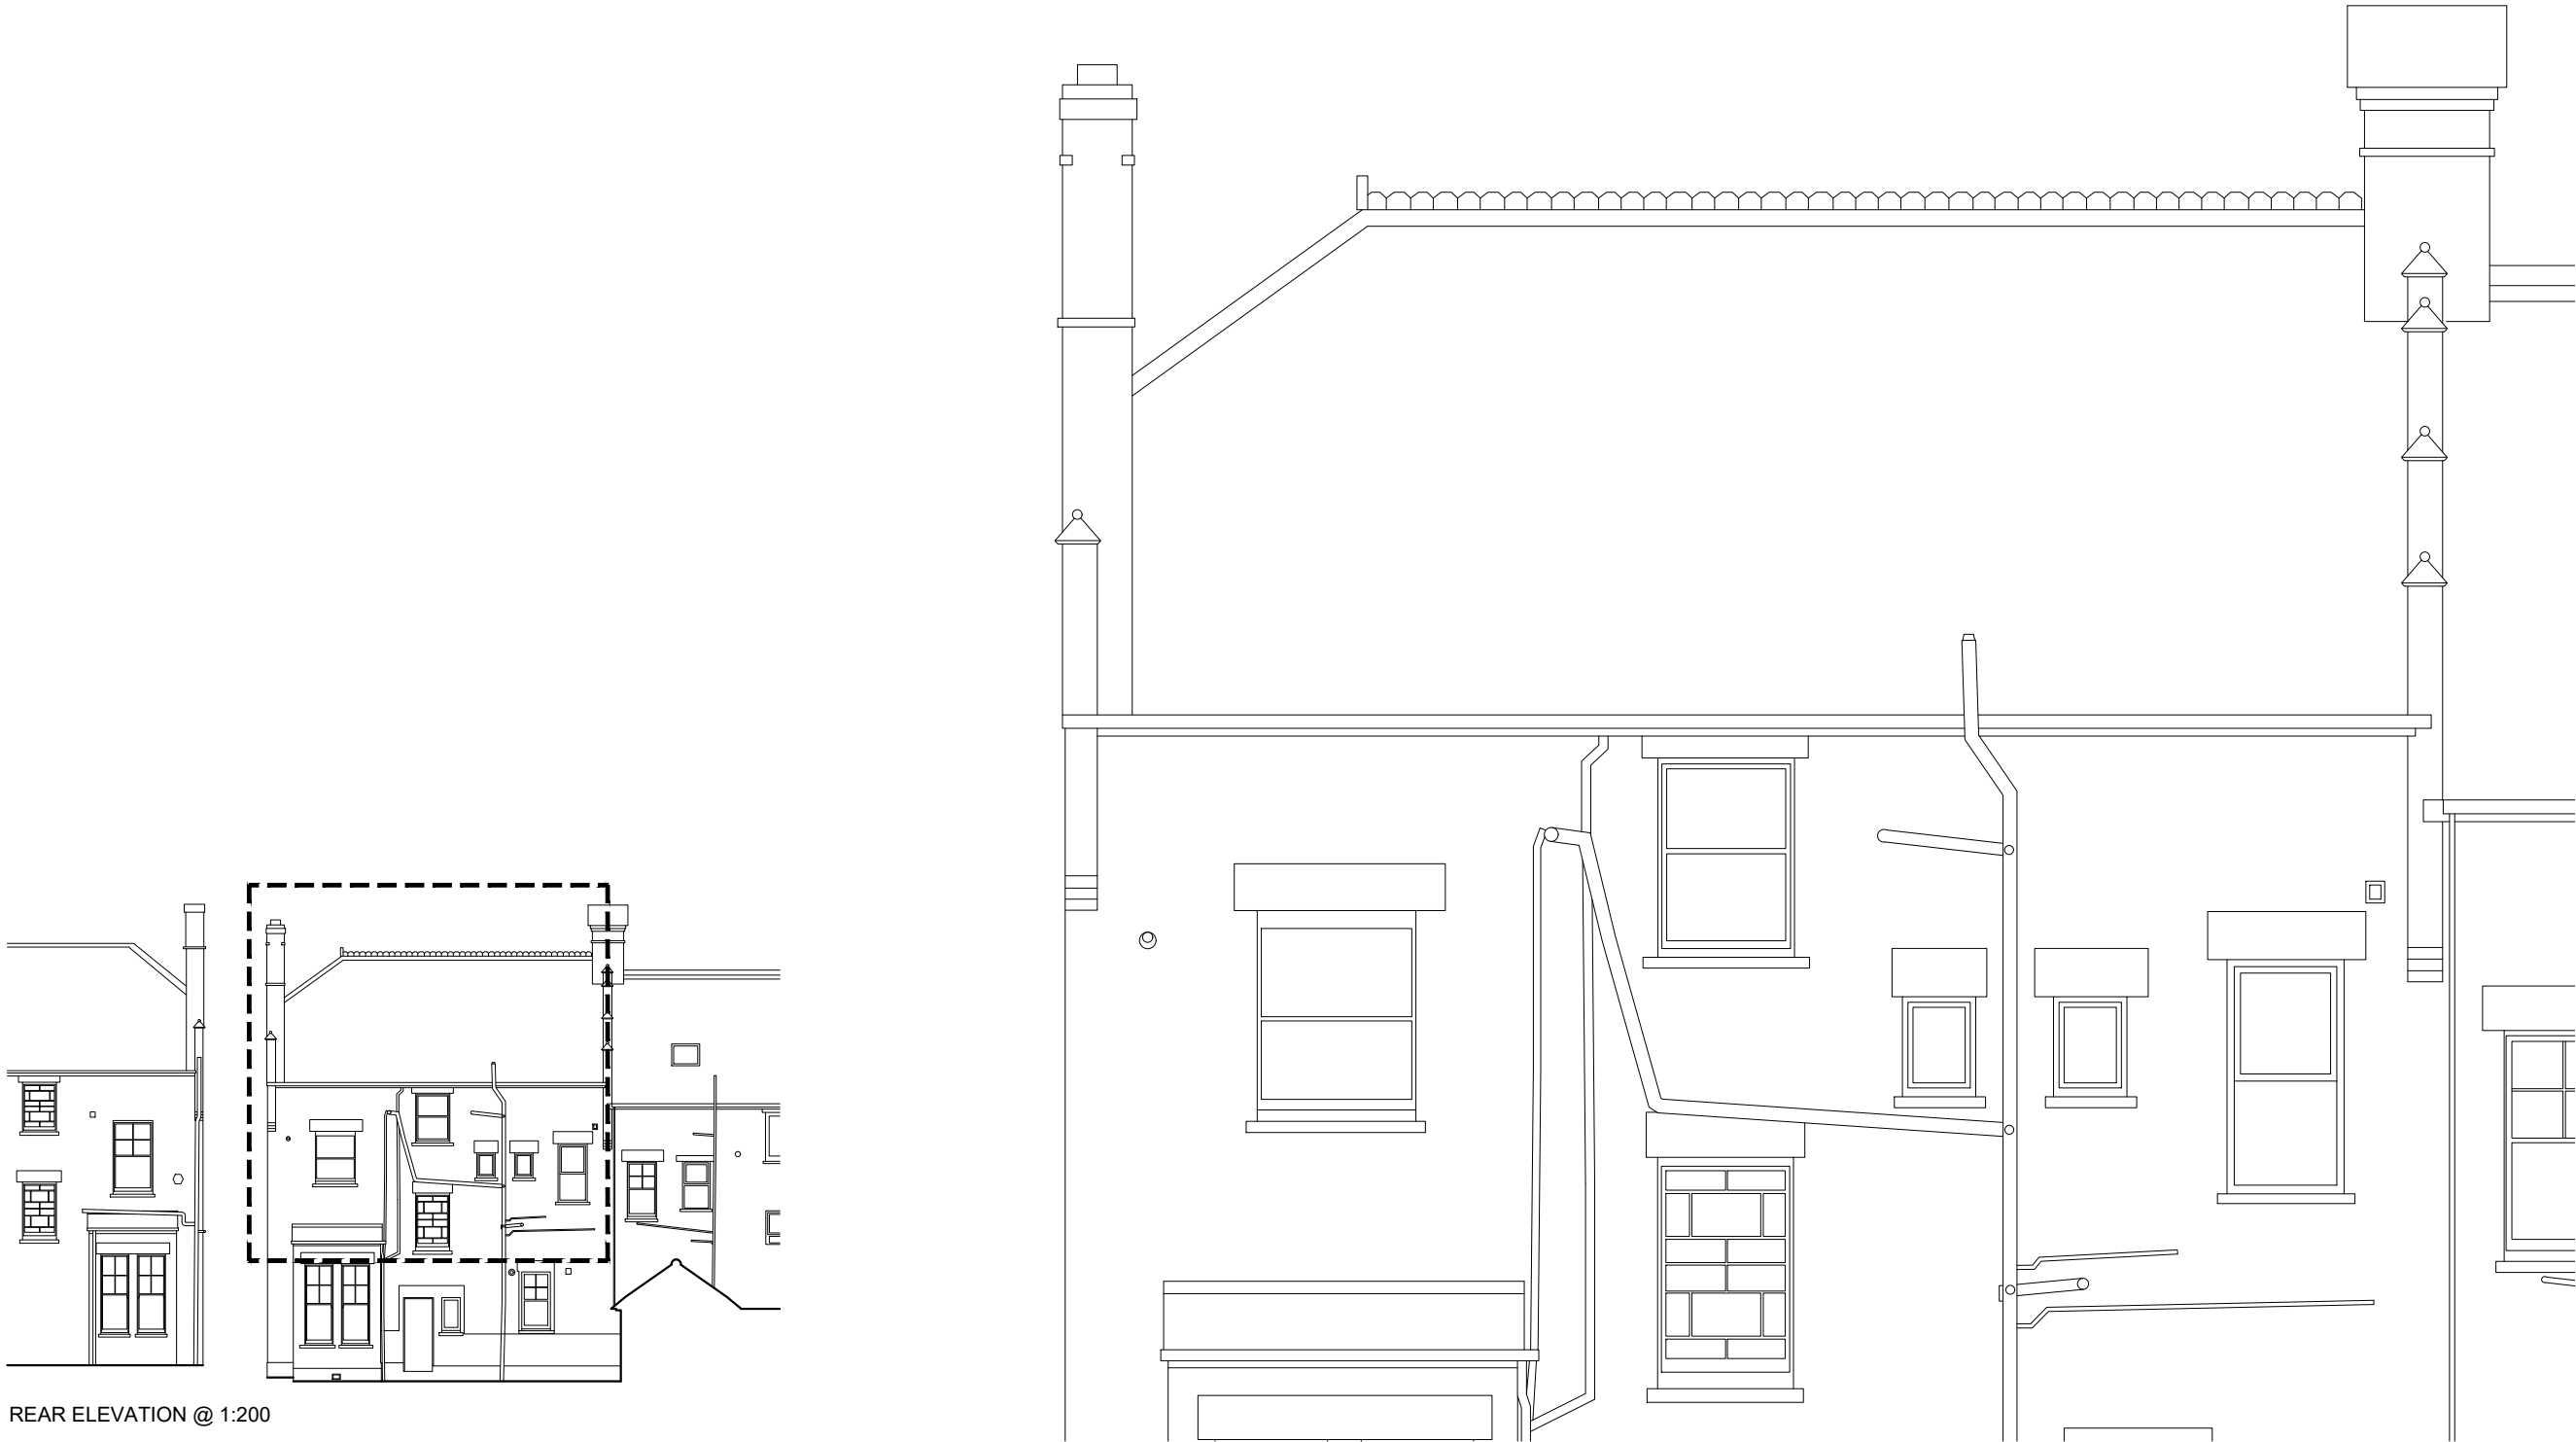


062: COLERIDGE ROAD: EXISTING REAR ELEVATION

Notes

1. Do not scale from this drawing.
2. All dimensions must be checked on site and any discrepancies verified with the architect.
3. Unless shown otherwise, all dimensions are to structural surfaces.
4. Drawing to be read with all other issued information. Any discrepancies to be brought to the attention of the architect.
5. This drawing is the copyright of Architecture 201 and may not be copied, altered or reproduced in any form, or passed to a third party without license or written consent.

This is not a construction drawing, it is unsuitable for the purpose of construction and must on no account be used as such.

 

Project Name
COLERIDGE ROAD

Drawing Number
3063_SY063

Rev
P2

Drawing
EXISTING REAR ELEVATION


Purpose of issue
STAGE 3

Date
JULY 2026

Scale
1:50 @ A3

P2	17.07.2026	PLANNING SUBMISSION	AN
P1	14.07.2026	FIRST ISSUE	AN
Rev	Date	Description	Initials

Client	Drawn/Checked
MOOKERJEE	AN

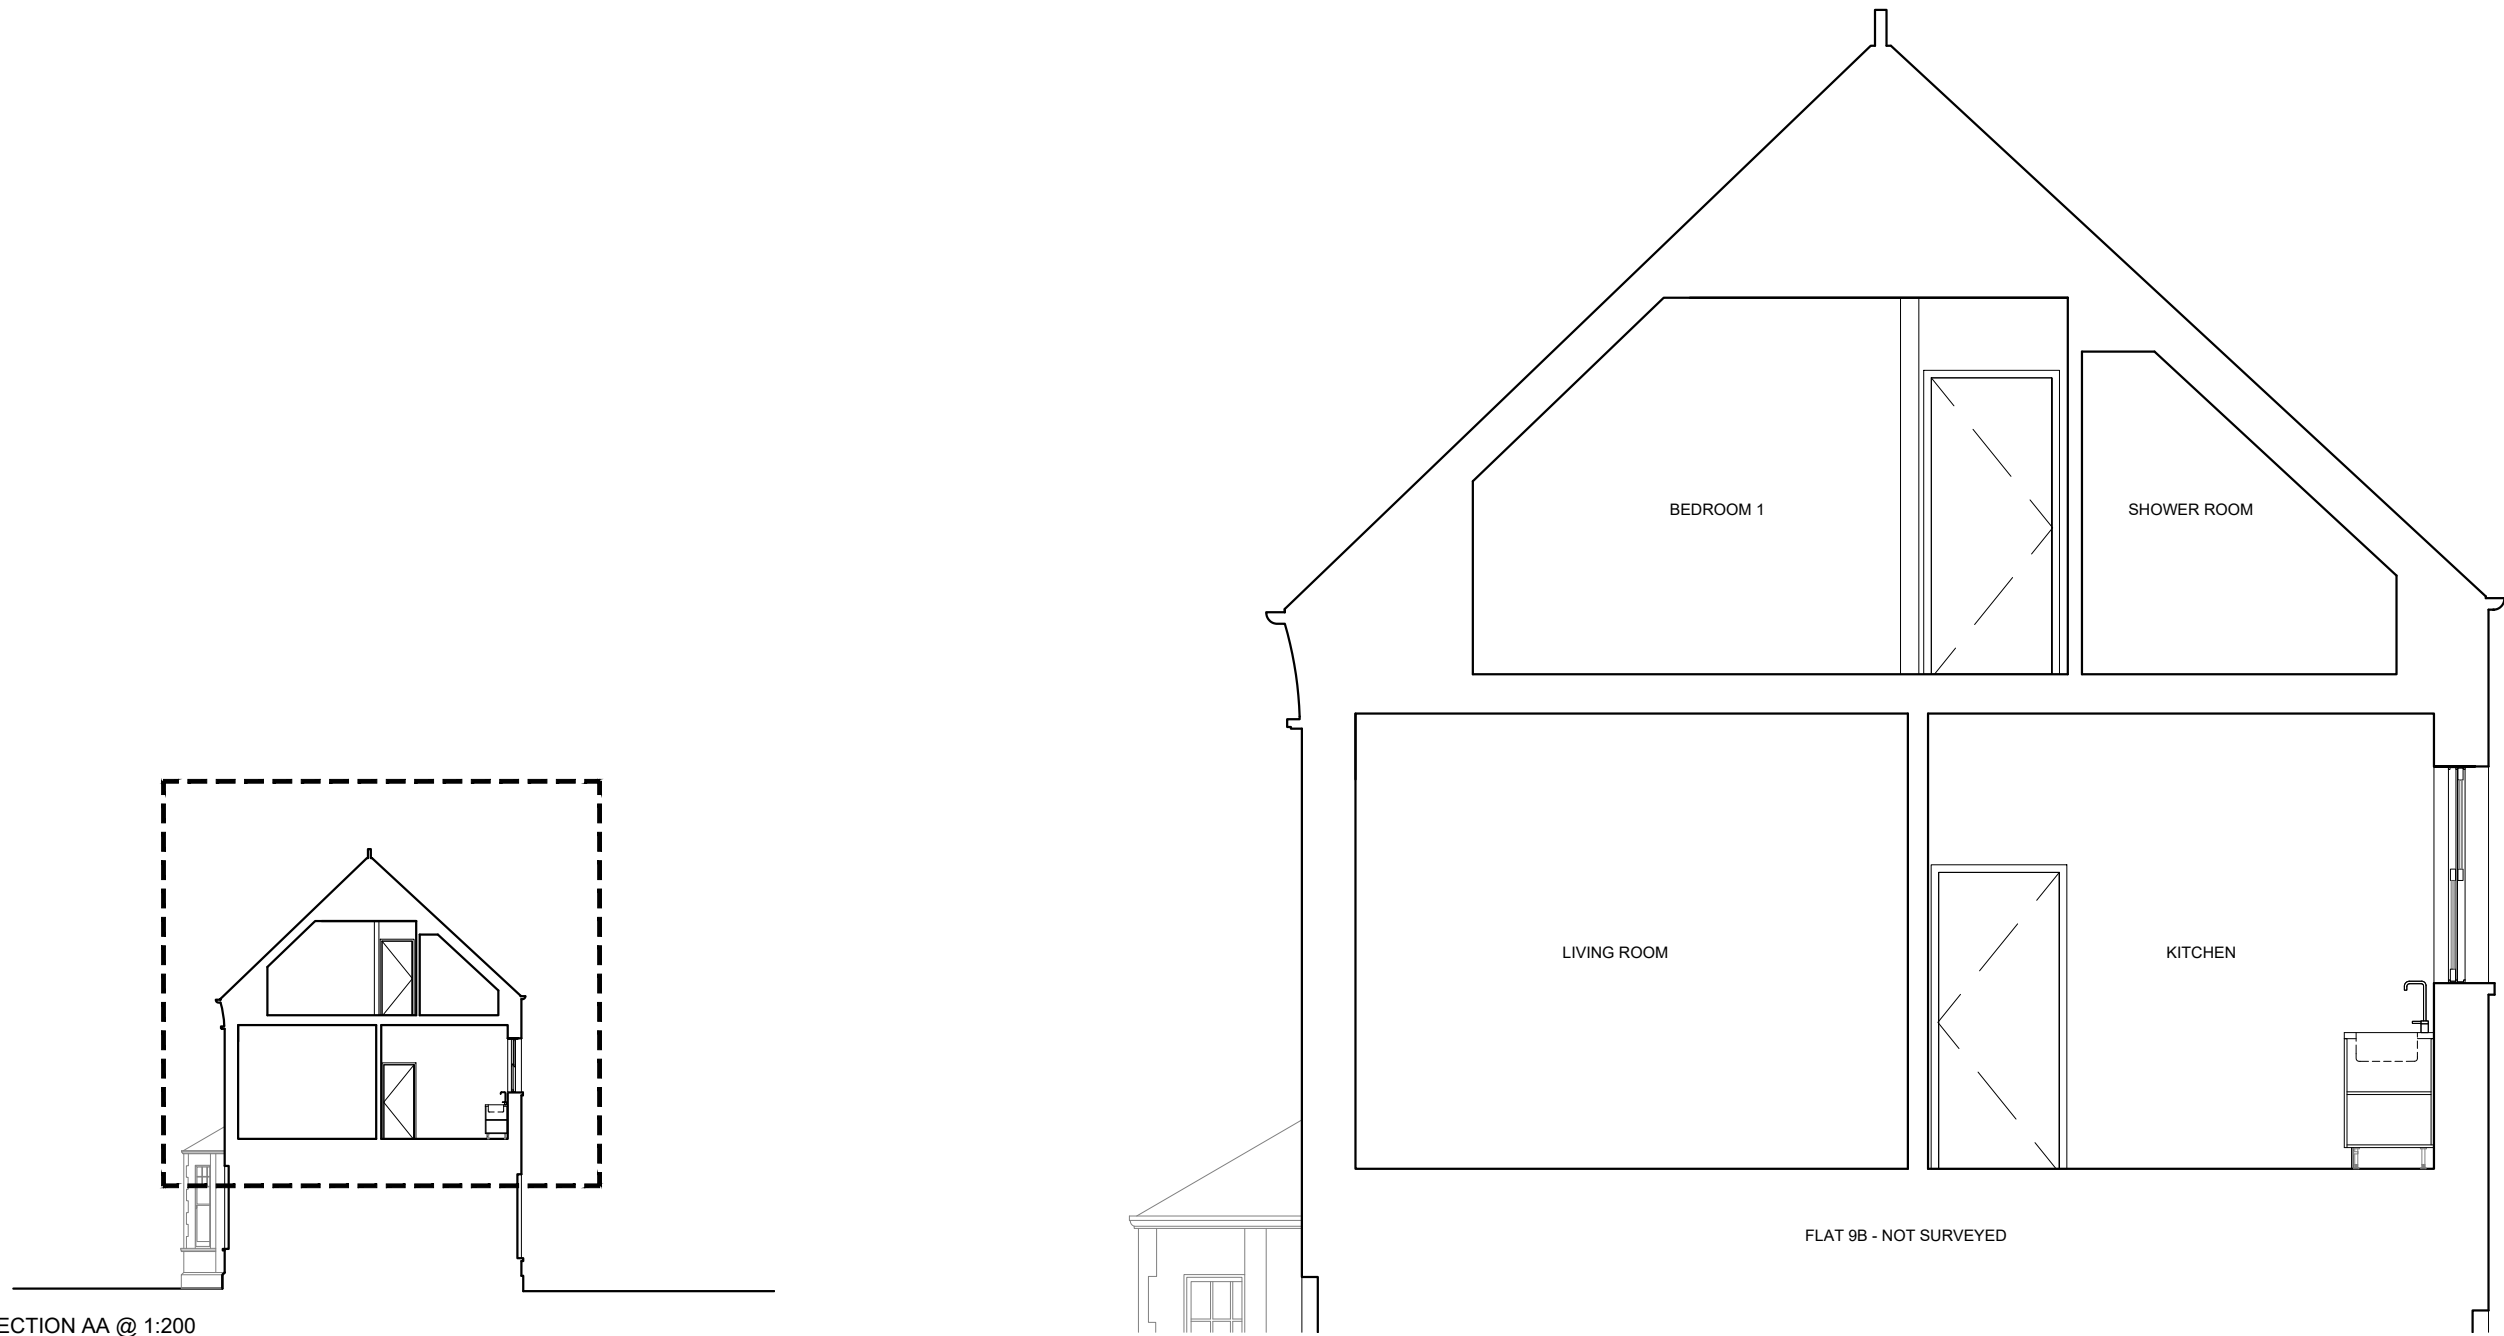


065: COLERIDGE ROAD: EXISTING SECTION AA


Notes

1. Do not scale from this drawing.
2. All dimensions must be checked on site and any discrepancies verified with the architect.
3. Unless shown otherwise, all dimensions are to structural surfaces.
4. Drawing to be read with all other issued information. Any discrepancies to be brought to the attention of the architect.
5. This drawing is the copyright of Architecture 201 and may not be copied, altered or reproduced in any form, or passed to a third party without license or written consent.

This is not a construction drawing, it is unsuitable for the purpose of construction and must on no account be used as such.

 

Project Name			COLERIDGE ROAD		
Drawing Number			Rev		
3063_SY065			P2		
Drawing					
EXISTING SECTION AA					
Purpose of issue			Date		
STAGE 3			JULY 2026		
Scale					
1:50 @ A3					
Client			Drawn/Checked		
MOOKERJEE			AN		
Rev			Initials		
P2	17.07.2026	PLANNING SUBMISSION	AN		
P1	14.07.2026	FIRST ISSUE	AN		
Description					

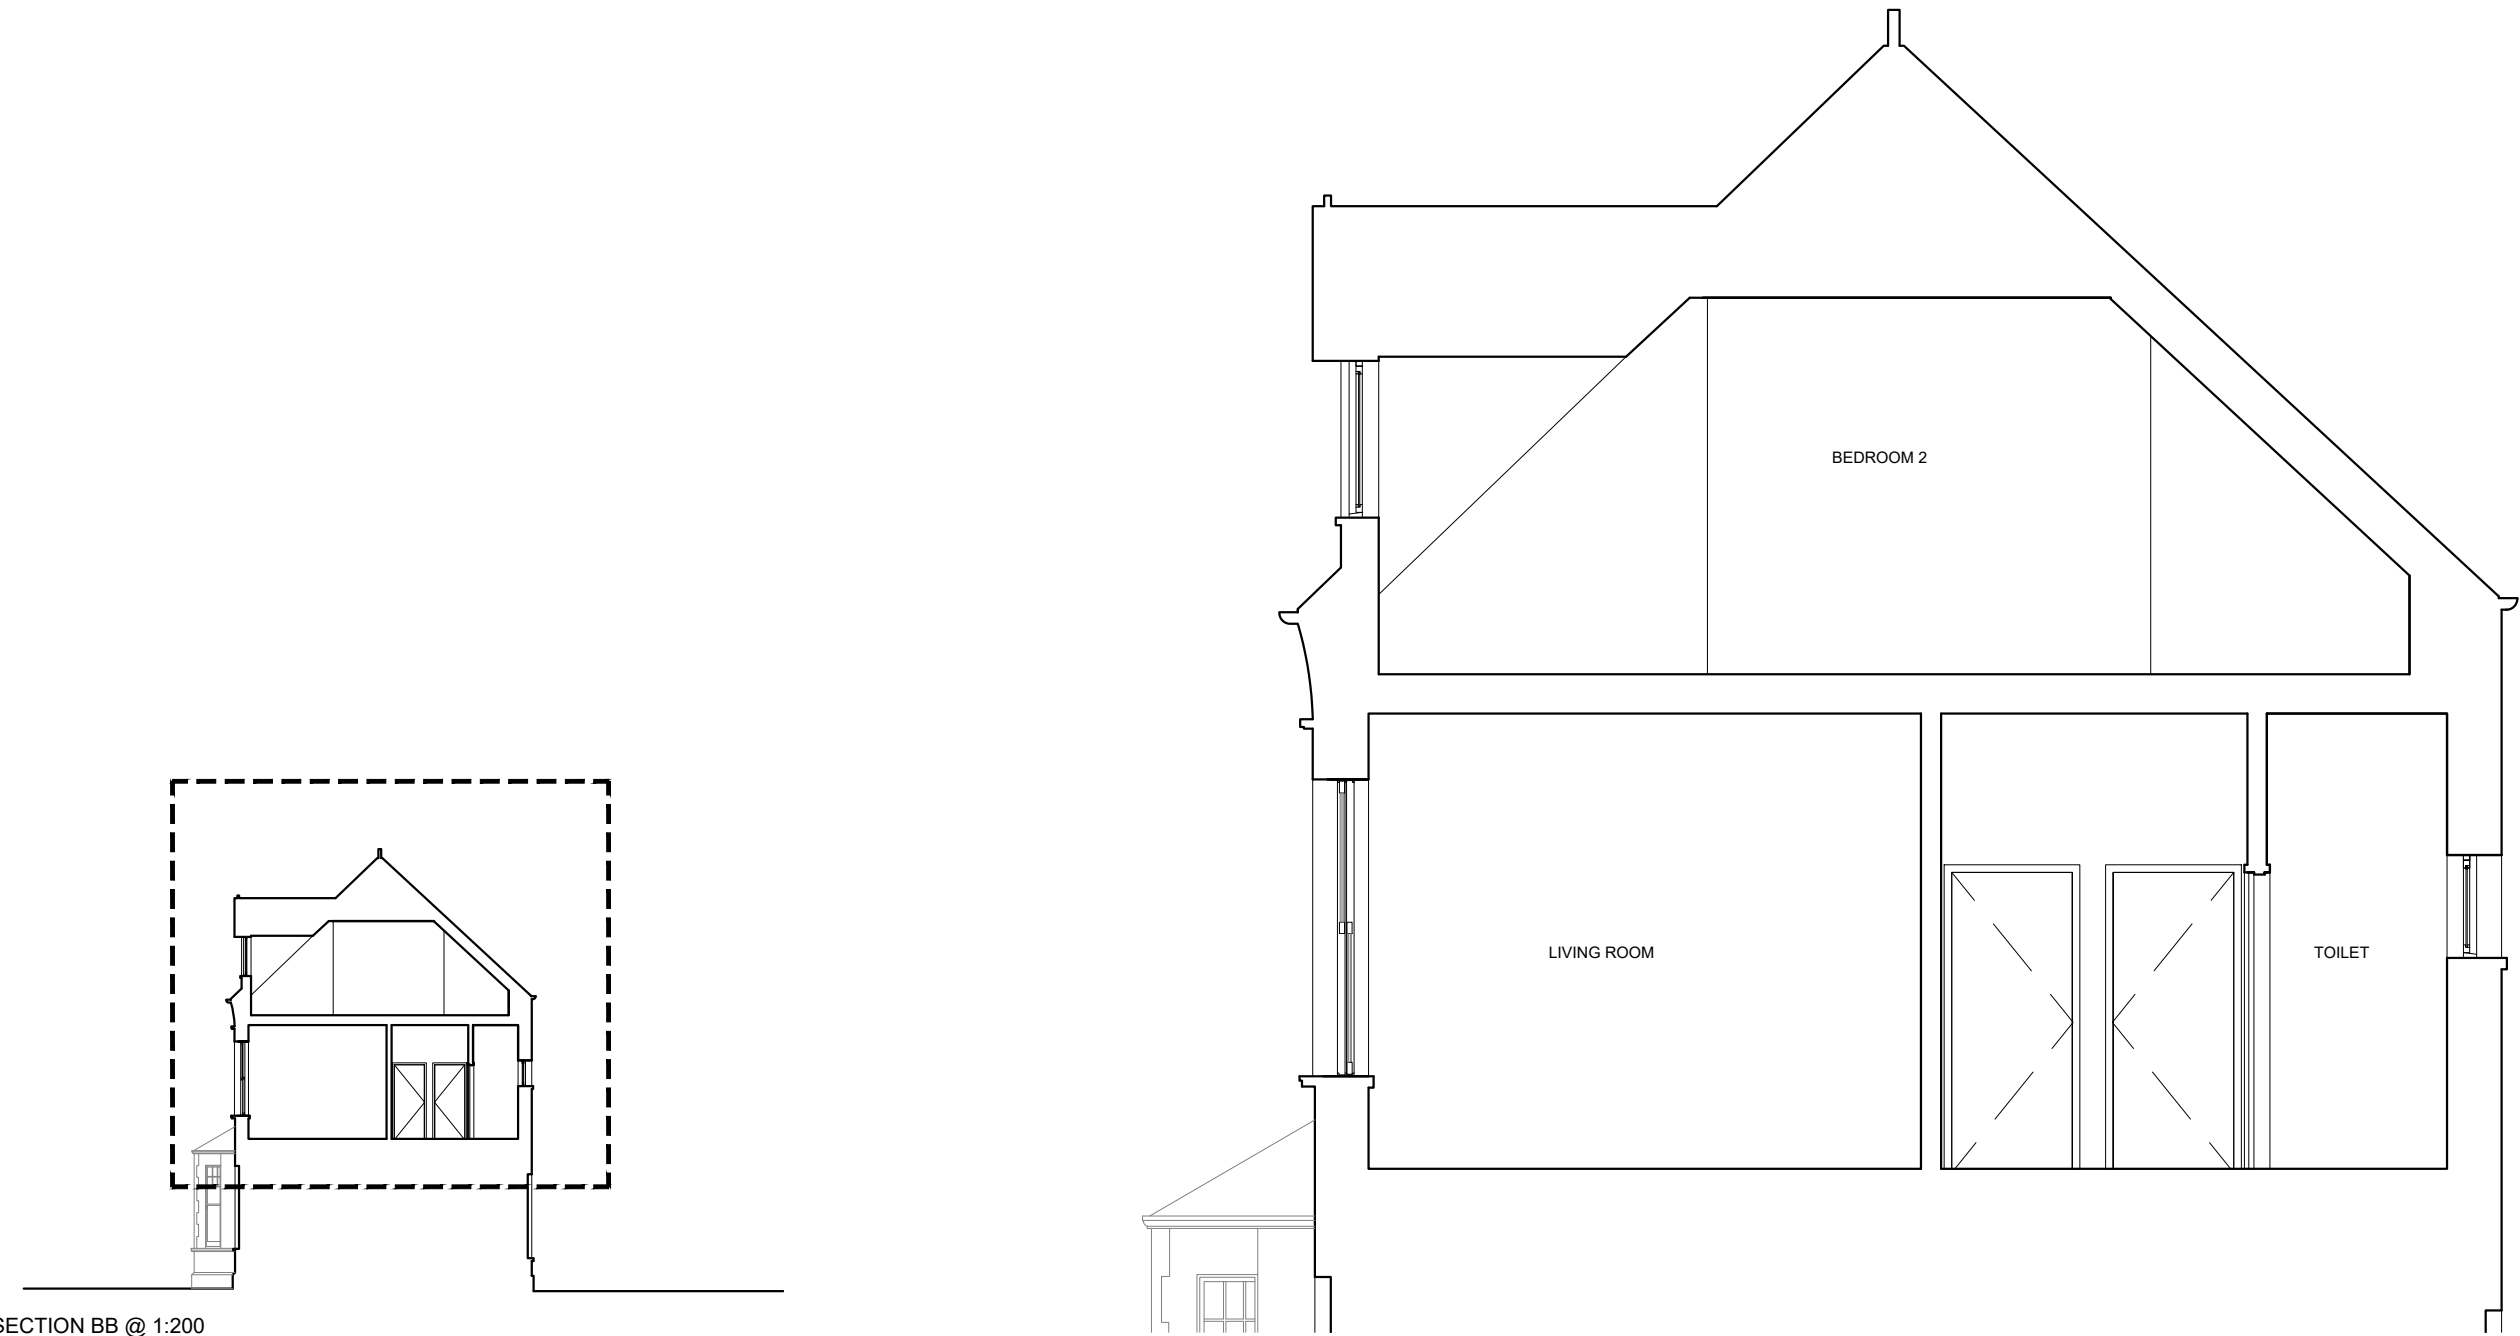


066: COLERIDGE ROAD: EXISTING SECTION BB

Notes

1. Do not scale from this drawing.
2. All dimensions must be checked on site and any discrepancies verified with the architect.
3. Unless shown otherwise, all dimensions are to structural surfaces.
4. Drawing to be read with all other issued information. Any discrepancies to be brought to the attention of the architect.
5. This drawing is the copyright of Architecture 201 and may not be copied, altered or reproduced in any form, or passed to a third party without license or written consent.

This is not a construction drawing, it is unsuitable for the purpose of construction and must on no account be used as such.

 

Project Name
COLERIDGE ROAD

Drawing Number
3063_SY066

Rev
P2

Drawing
EXISTING SECTION BB

Purpose of issue
STAGE 3

Date
JULY 2026

Scale
1:50 @ A3

P2	17.07.2026	PLANNING SUBMISSION	AN
P1	14.07.2026	FIRST ISSUE	AN
Rev	Date	Description	Initials

Client	Drawn/Checked
MOOKERJEE	AN