


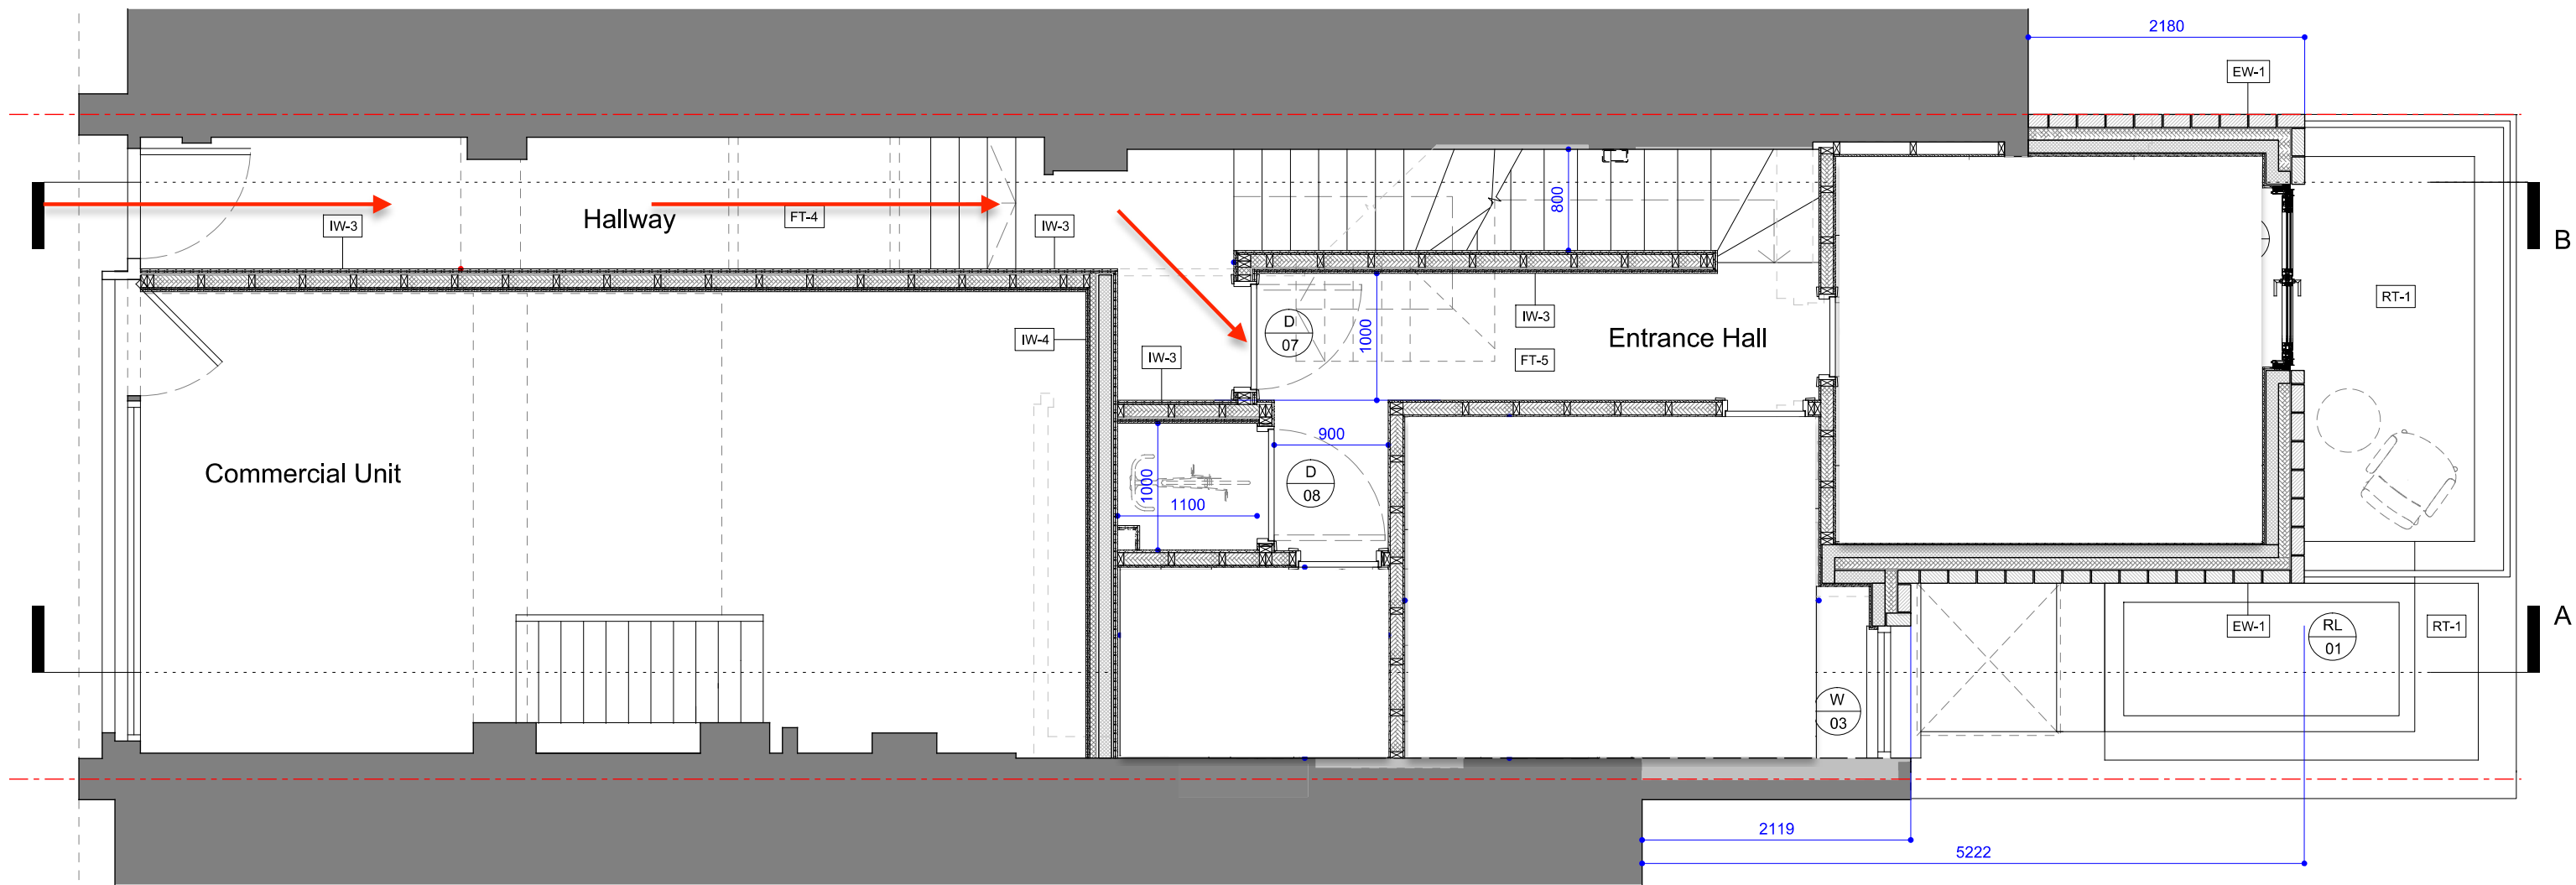

Emil Eve Architects

51 Regents Studios > 8 Andrews Road > London > E8 4QN
0208 0580515 > info@emileve.co.uk > www.emileve.co.uk

© Emil Eve Architects Limited



Revisions

Rev.	Date	Description
I03	01.12.2025	Information 03
I04	06.01.2026	Information 04
I05	14.01.2026	Information 05
I06	30.01.2026	Information 06



Project

252 Archway Road, N6 5AX

128

Notes

Do not scale for the purposes of valuation or construction; use figured dimensions only. All dimensions to be checked on site before placing orders, fabrication or construction. Read drawing in conjunction with associated specifications + information prepared by other consultants. Any discrepancies between consultants information to be reported to the Architect before work commences.

Drawing name

Proposed Ground Floor Plan

Scale / Format

1:50 @ A3

Drawing number

128_PR_100

Issue

I06