

Technical drawing of a staircase section. The drawing shows a side view of a staircase with a sloped tread and a vertical riser. Key dimensions and levels are indicated:

- EX GL** (Existing Ground Level) is marked at the bottom left.
- EX HEIGHT GL** (Existing Height Ground Level) is marked at the bottom left, below EX GL.
- EX FIRST FLOOR LEVEL** is marked at the top right.
- Dimensions:**
 - Vertical dimension: 2625 (from EX GL to the top of the riser).
 - Vertical dimension: 2400 (from EX FIRST FLOOR LEVEL to the top of the riser).
 - Vertical dimension: 2100 (from EX HEIGHT GL to the top of the riser).
 - Horizontal dimension: 2603 (from EX GL to the vertical line of the riser).
 - Horizontal dimension: 2070 (from EX FIRST FLOOR LEVEL to the vertical line of the riser).
 - Horizontal dimension: 1100 (from EX GL to the vertical line of the riser).
 - Horizontal dimension: 1000 (from EX FIRST FLOOR LEVEL to the vertical line of the riser).
 - Horizontal dimension: 535 (from EX HEIGHT GL to the vertical line of the riser).

EXISTING MATERIALS


WALLS- red brick, white painted render

ROOF- grey eternit slate

WINDOWS & DOORS- white upvc and timber sash

PROPOSED MATERIALS
WALLS- red brick to match existing
ROOF- grey eternit slate
DOORS- aluminium powder coated finish

PROPOSED NEW AREA (GIA)
PROPOSED AREA GIA = 10.1m²

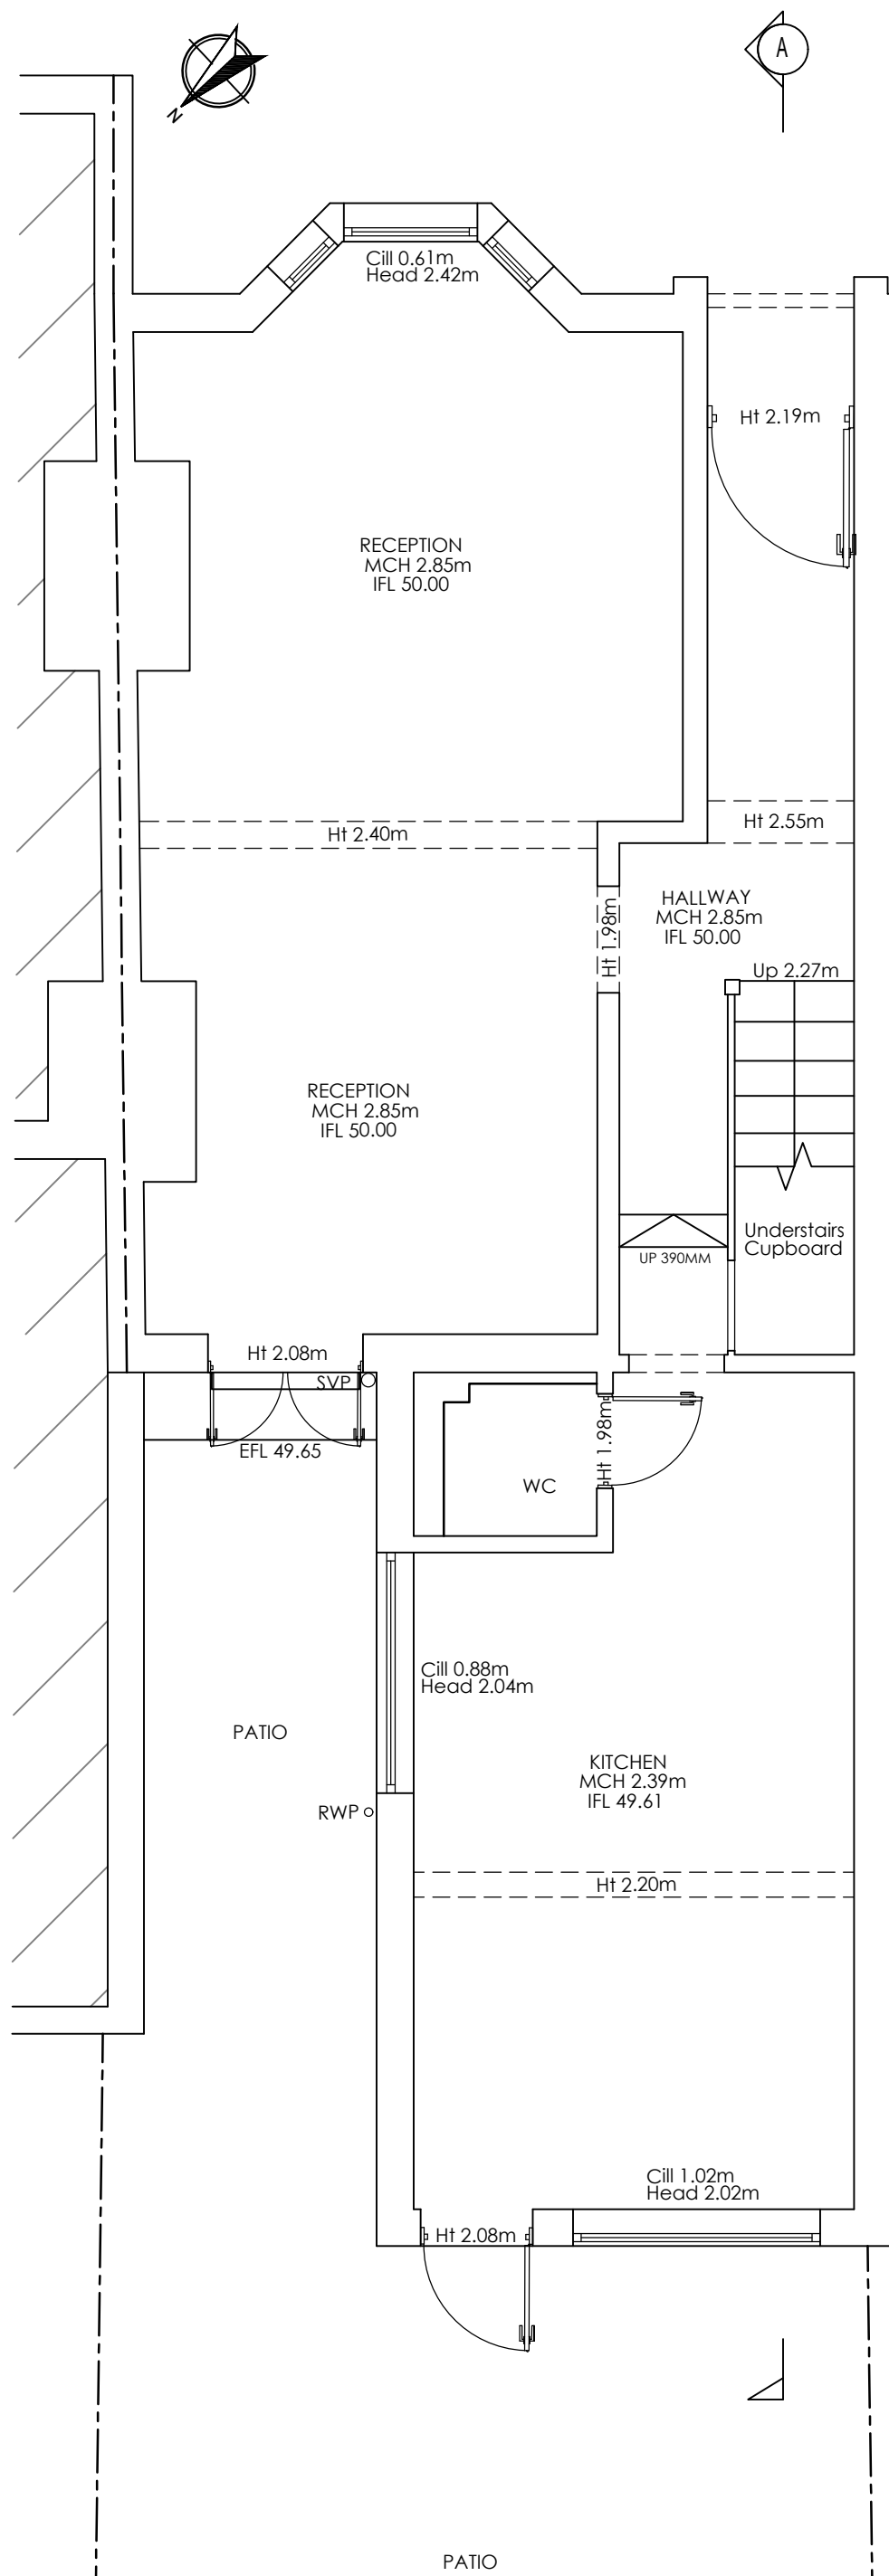

Architectural floor plan of the first floor, showing rooms, dimensions, and structural details.

Rooms and Dimensions:

- RECEPTION: MCH 2.85m, IFL 50.00, HT 2.40m
- HALLWAY: MCH 2.85m, IFL 50.00, HT 2.55m
- KITCHEN: MCH 2.39m, IFL 49.61, HT 2.19m
- WC: 1000mm x 822mm
- STAIRS: UP 390MM
- Understairs Cupboard

Structural Details and Features:

- Roof: Cill 0.61m, Head 2.42m
- Heat Detector in Kitchen
- Fire Doors and Escape Routes
- Fire Alarm Control Point (FACP)
- Stairs: 39 STEPS DOWN TO UNDERSTAIRS CUPBOARD
- Dimensions: 5452mm (total width), 1652mm (total depth), 415mm, 1000mm, 1292mm, 1300mm, 959mm, 5176mm

Orientation:

- North Arrow pointing towards the top-left.
- Compass Rose indicating North (N) and South (S).

Legend:

- UP 390MM: Stairs leading up to the second floor.
- DOWN 390MM: Stairs leading down to the ground floor.
- ESCAPE ROUTE: Indicated by arrows and dashed lines.
- FIRE DOOR: Indicated by a red door symbol.
- FIRE ALARM CONTROL POINT (FACP): Indicated by a red circle with a cross.
- HEAT DETECTOR: Indicated by a red circle with a cross.

Notes:

- 39 STEPS DOWN TO UNDERSTAIRS CUPBOARD
- UP 390MM
- DOWN 390MM
- ESCAPE ROUTE
- FIRE DOOR
- FIRE ALARM CONTROL POINT (FACP)
- HEAT DETECTOR

Dimensions:

- 5452
- 1652
- 415
- 1000
- 1292
- 1300
- 959
- 5176
- 822
- 1000
- 2.40m
- 2.55m
- 2.19m
- 2.27m

Orientation:

- North Arrow pointing towards the top-left.
- Compass Rose indicating North (N) and South (S).

Legend:

- UP 390MM
- DOWN 390MM
- ESCAPE ROUTE
- FIRE DOOR
- FIRE ALARM CONTROL POINT (FACP)
- HEAT DETECTOR

Notes:

- 39 STEPS DOWN TO UNDERSTAIRS CUPBOARD
- UP 390MM
- DOWN 390MM
- ESCAPE ROUTE
- FIRE DOOR
- FIRE ALARM CONTROL POINT (FACP)
- HEAT DETECTOR

Dimensions:

- 5452
- 1652
- 415
- 1000
- 1292
- 1300
- 959


Architectural floor plan of the existing first floor. The plan shows four bedrooms, two landings, and a bathroom. Each room is labeled with its name, MCH (Maximum Clear Height), and IFL (Internal Floor Level). Dimensions for cills and heads are provided for several rooms. A north arrow is located in the top left corner, and a section line 'A' is in the top right corner. The plan includes a staircase with 'Up' and 'Down' directions. A small triangle symbol is in the bottom right corner.

Rooms and Dimensions:

- Bedroom (Top):** MCH 2.62m, IFL 53.10. Cill 0.78m, Head 2.30m.
- Bedroom (Middle Left):** MCH 2.62m, IFL 53.10. Cill 0.72m, Head 2.23m.
- Bedroom (Middle Right):** MCH 2.62m, IFL 53.10. Cill 1.32m, Head 1.93m.
- Bedroom (Bottom Right):** MCH 2.30m, IFL 52.27. Cill 0.68m, Head 1.88m.
- Bathroom:** MCH 2.30m, IFL 52.27. Cill 1.02m, Head 1.84m.
- Landing (Top Right):** MCH 2.62m, IFL 53.10. Ht 1.95m.
- Landing (Middle Right):** MCH 2.30m, IFL 52.27. Ht 1.95m.
- Staircase:** Up 0.83m, Ht 2.22m; Down 2.22m.

Other features include a north arrow, a section line 'A', and a small triangle symbol in the bottom right corner.

EXISTING SECTION

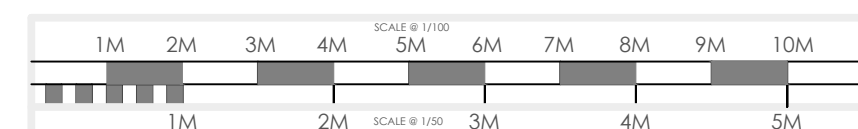

- plusrooms**
HOME EXTENSIONS
- KITCHEN EXTENSIONS
 - LOFT CONVERSIONS
 - REFURBISHMENTS

[illegible]

DRAWING :
EXISTING AND PROPOSED FLOOR PLANS AND ELEVATIONS

DATE : MAY 26	PROJECT : PROPOSED SINGLE STOREY REAR EXTENSION	
SCALE @ A1: 1:50, 1:100	CLIENT :	MR & MRS MIECAMP
DRAWING No. P26-48.1	CLIENT ADDRESS :	21, SHANKLIN ROAD LONDON N8 8TJ

ALL PLANS TO BE CHECKED BY CONTRACTORS FOR ACCURACY AND DIMENSIONS BEFORE WORKS ON SITE. ANY QUERIES MUST BE RELAYED TO DESIGNERS
ANY BUILDING WORKS UNDER TAKEN, ALL NECESSARY LOCAL AUTHORITY APPROVALS HAVE BEEN OBTAINED AND AT CLIENTS OWN RISK
THIS DRAWING REMAINS THE COPYRIGHT OF THE ART OF BUILDING LTD AND MUST NOT BE DUPLICATED OR ISSUED WITHOUT PRIOR CONSENT.
THE DRAWING REMAINS THE PROPERTY OF THE ART OF BUILDING LTD UNLESS PAID FOR IN FULL BY CLIENT.
ANY REVISED DRAWINGS OR ADDITIONAL STRUCTURAL DESIGNS REQUESTED AFTER LOCAL AUTHORITY APPROVALS HAVE BEEN GAINED WILL



PLUS ROOMS Alexander house, 7, oaklands gate, Northwood, HA6 3AA | T: 0800 917 7127
Plus Rooms is a trading name of plusrooms.com ltd | Company Registration No. 7504726
Registered Office: Elwood House, 42 Lytton Road, Barnet, Herts. EN5 8BY | Directors James and Robert Bernard