



Notes:

This drawing is based on a topographical survey and measured building survey by JOD Surveys Limited dated 10.04.26 and Ordnance Survey mapping data
This drawing is prepared for the purposes of a planning application and to show design intent only. The information contained herein must not be used for costing, construction, engineering or any other purposes without agreement in writing from McMass Architects.

Status
S3
Revision
PO1

Suitability description

Planning

Revision description



Revision description

McMass Architects

Job	88 Wightman Road
Title	Existing Site Plans


Date 20/07/2026
Scale 1:1250, 1:500 @ A3
Drawn LM
Client Grossi

Drawing Number
WIG-MA-ZZ-DR-A-1000

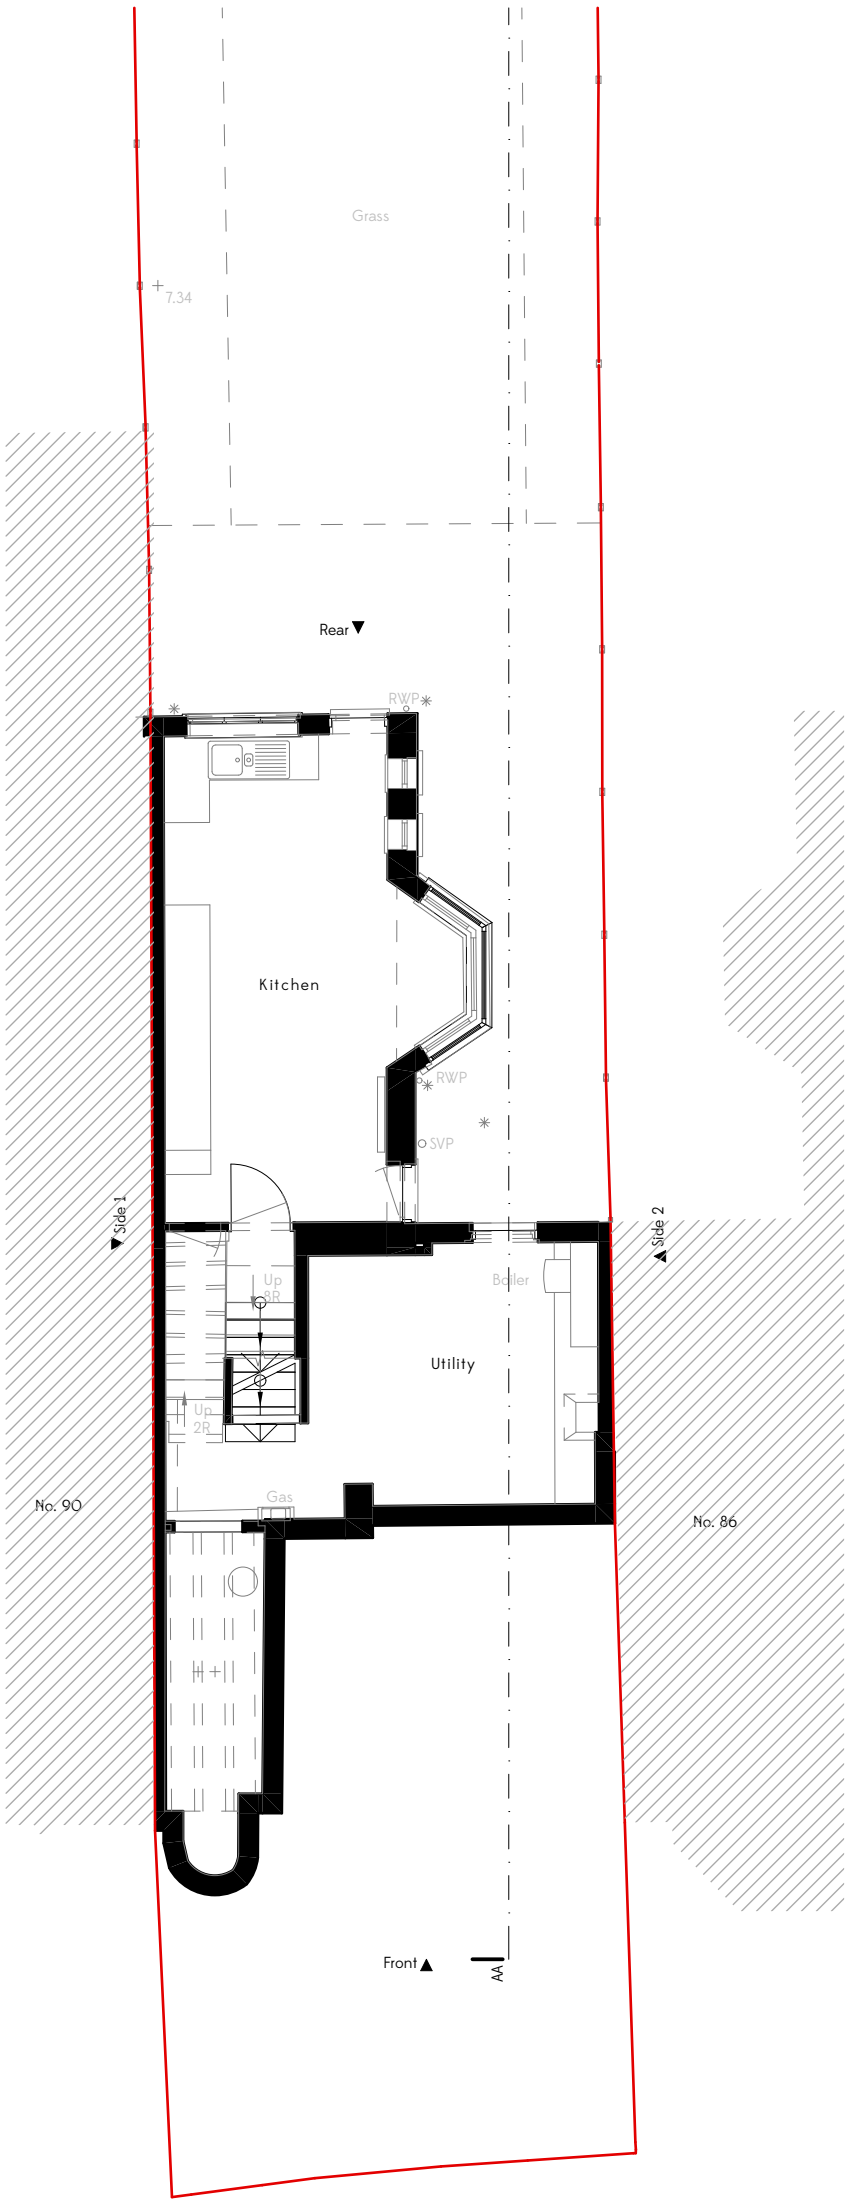 

1

Lower ground floor
1:100

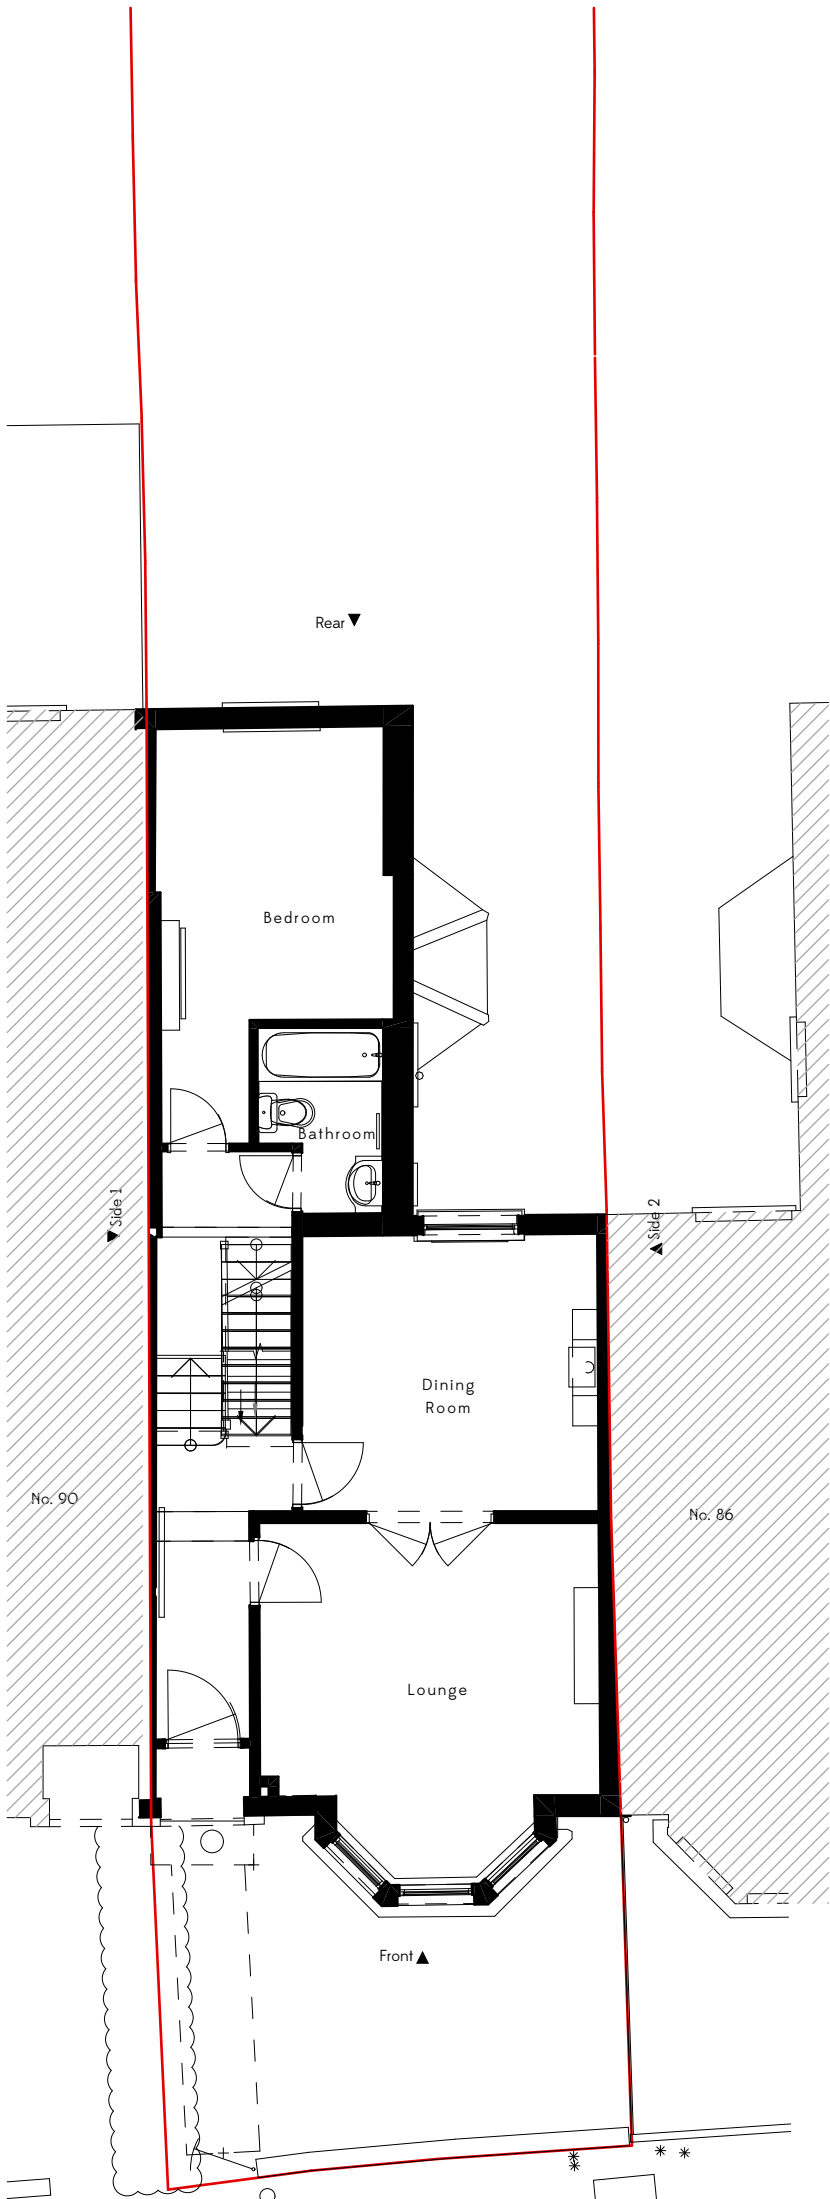

2

Ground Floor
1:100

Notes:

This drawing is based on a topographical survey and measured building survey by JOD Surveys Limited dated 10.04.26 and Ordnance Survey mapping data
This drawing is prepared for the purposes of a planning application and to show design intent only. The information contained herein must not be used for costing, construction, engineering or any other purposes without agreement in writing from McMass Architects.

PO2 Side elevation markers added

20.07.26

Status
S3
Revision
PO2

Suitability description
Planning
Revision description
-

McMass Architects


Job
Title
88 Wightman Road
Existing GA Plans

Date
Scale
Drawn
Client
20/07/2026
1:100 @ A3
LM
Grossi

Drawing Number
WIG-MA-ZZ-DR-A-1001




1 | Front Elevation
1:100

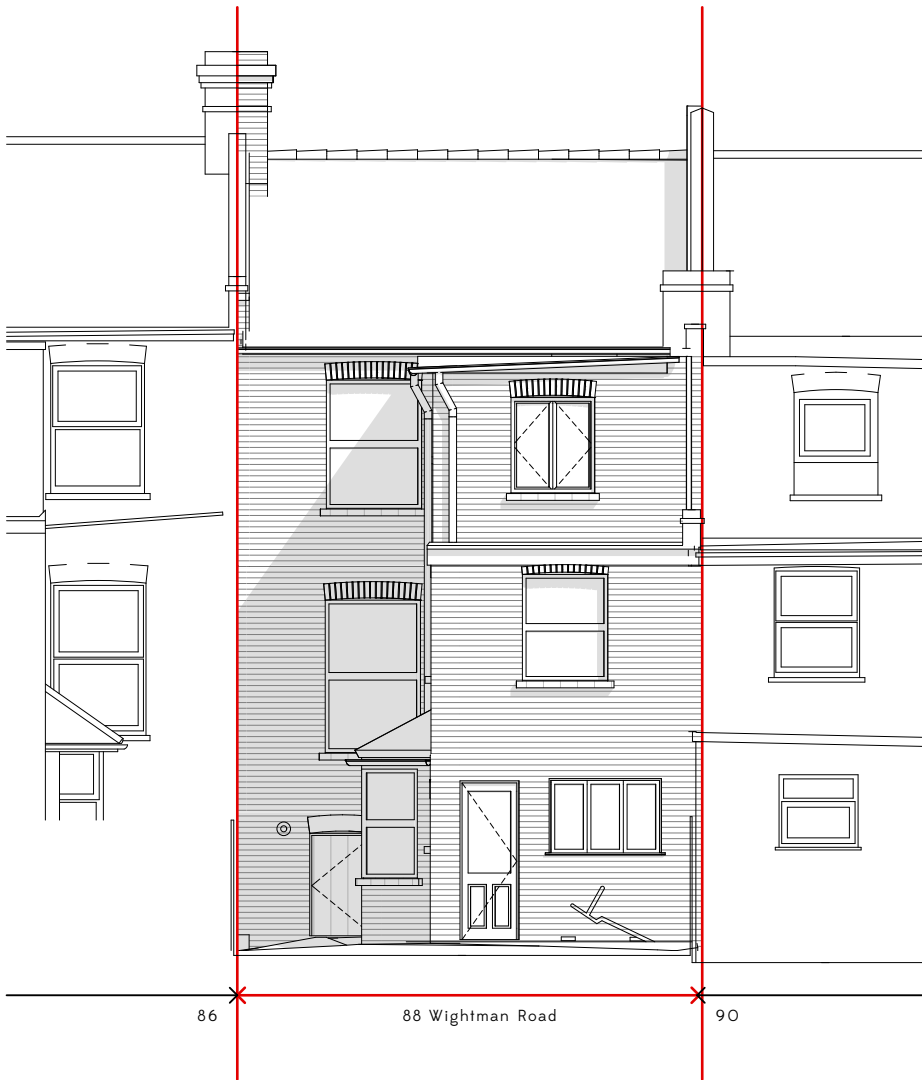

2 | Rear Elevation
1:100



3 | Section AA
1:100

 

Notes:

This drawing is based on a topographical survey and measured building survey by JOD Surveys Limited dated 10.04.26 and Ordnance Survey mapping data
This drawing is prepared for the purposes of a planning application and to show design intent only. The information contained herein must not be used for costing, construction, engineering or any other purposes without agreement in writing from McMass Architects.

PO2 Clearer context

20.07.26

Status
S3
Revision
PO1


Suitability description
Planning
Revision description
-

McMass Architects


Job
Title
88 Wightman Road
Existing Elevations & Section

Date
Scale
Drawn
Client
20/07/2026
1:100 @ A3
LM
Grossi


Drawing Number
WIG-MA-ZZ-DR-A-1002

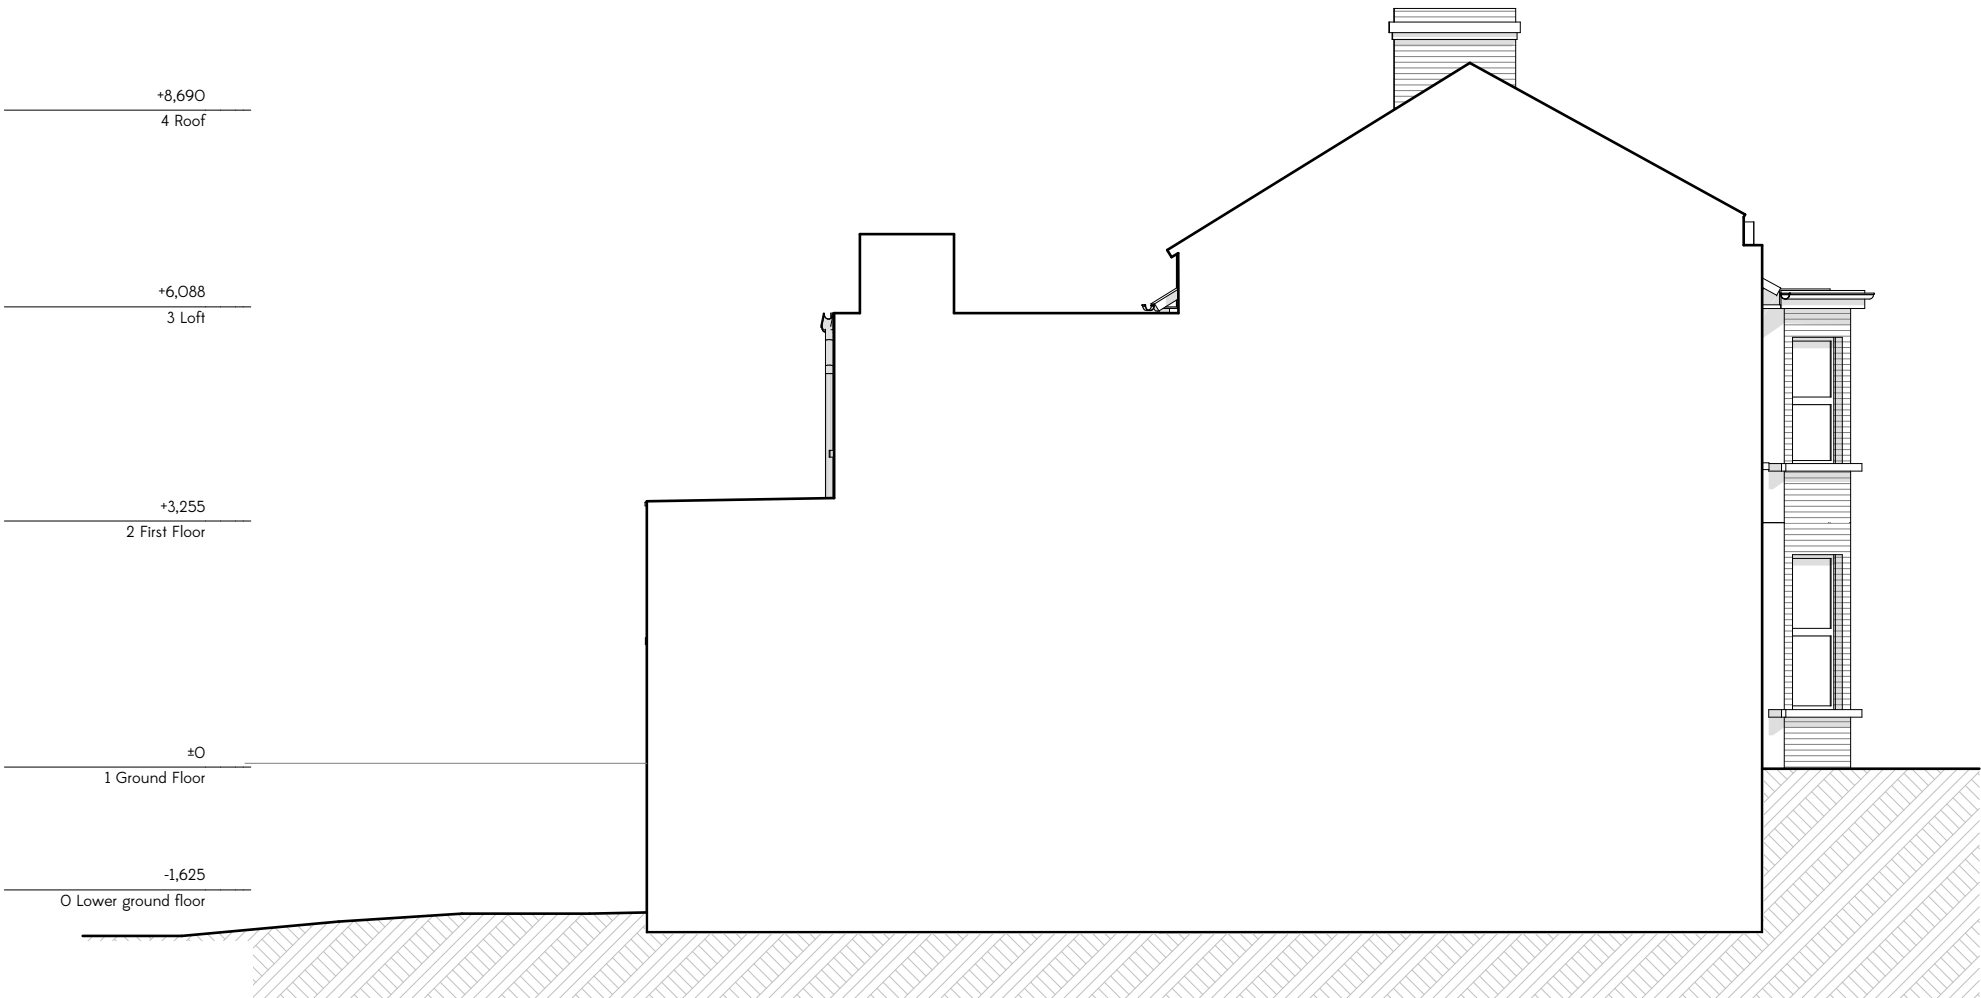

1 | Side Elevation 1
1:100

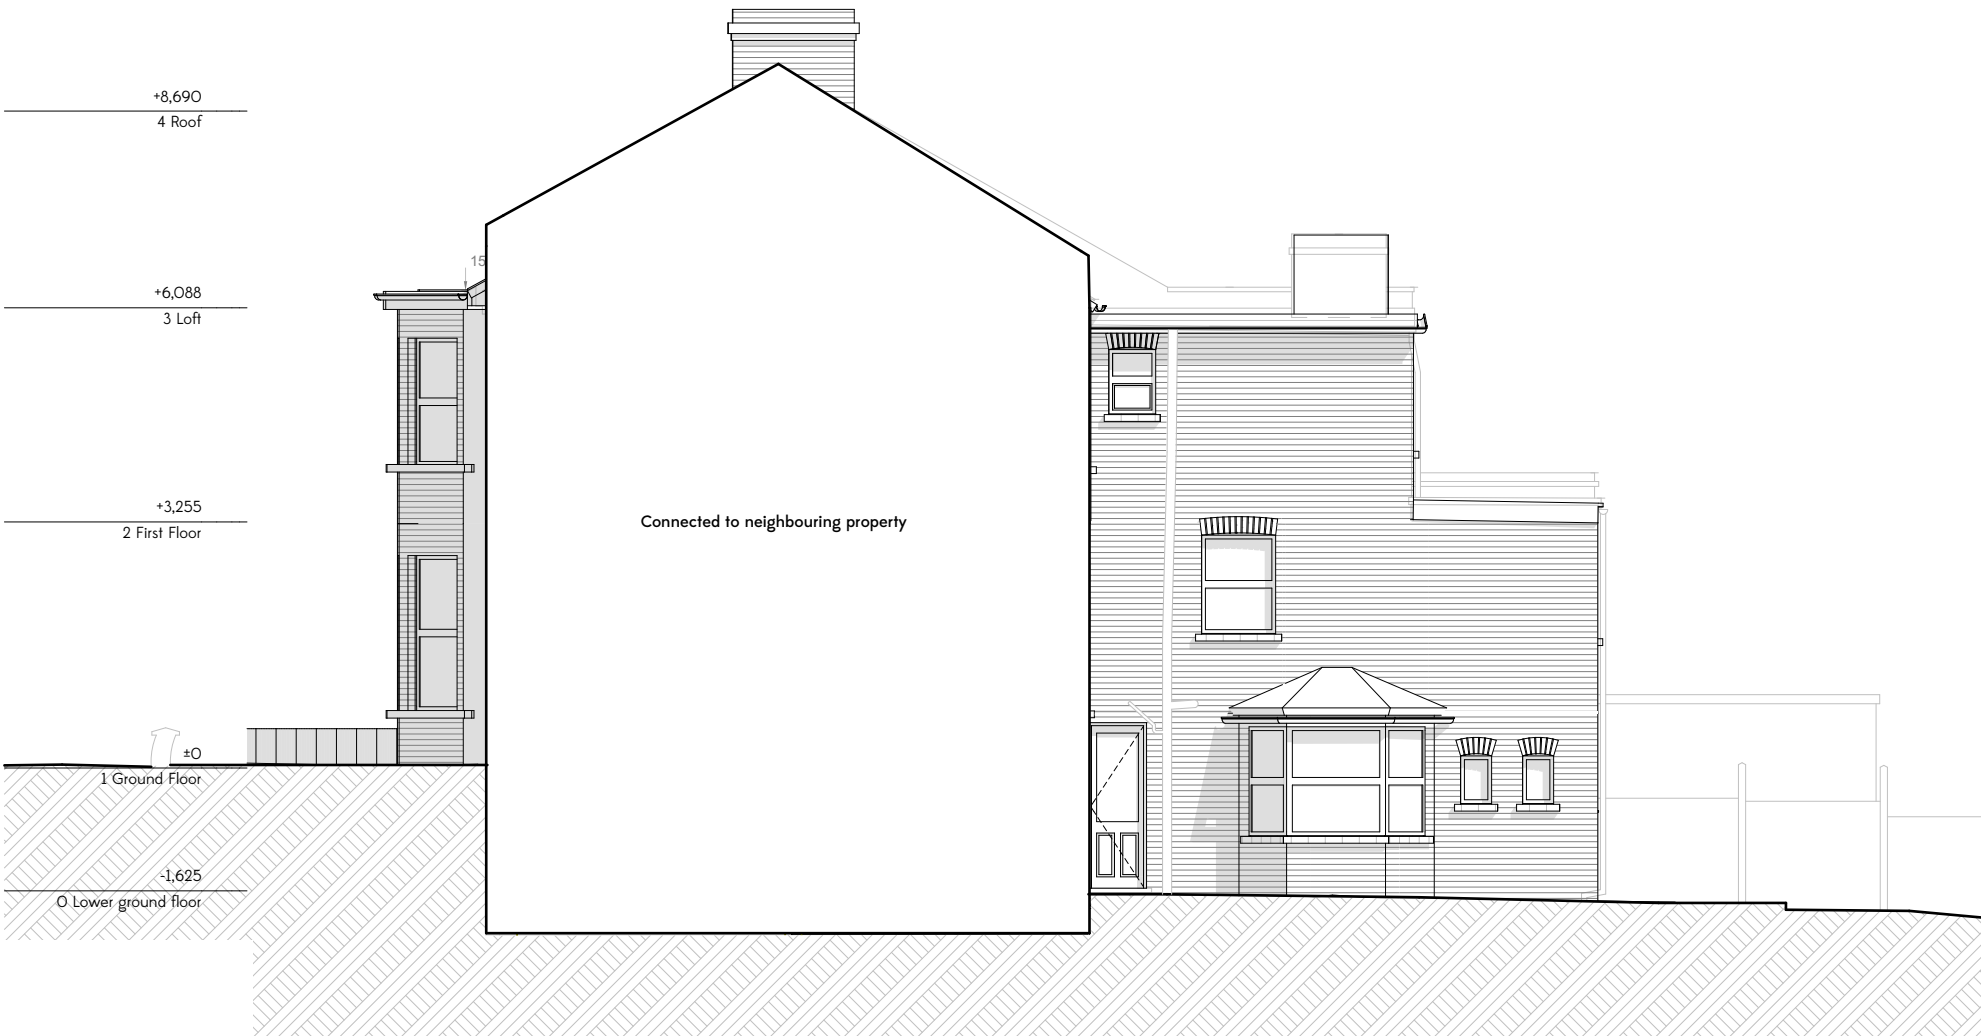

2 | Side Elevation 2
1:100

 

Notes:

This drawing is based on a topographical survey and measured building survey by JOD Surveys Limited dated 10.04.26 and Ordnance Survey mapping data
This drawing is prepared for the purposes of a planning application and to show design intent only. The information contained herein must not be used for costing, construction, engineering or any other purposes without agreement in writing from McMass Architects.

Status	Suitability description
S3	Planning
Revision	Revision description
PO1	-

McMass Architects

Job Title	88 Wightman Road Existing Side Elevations
Date	20/07/2026
Scale	1:100 @ A3
Drawn	LM
Client	Grossi



Notes:

This drawing is based on a topographical survey and measured building survey by JOD Surveys Limited dated 10.04.26 and Ordnance Survey mapping data
This drawing is prepared for the purposes of a planning application and to show design intent only. The information contained herein must not be used for costing, construction, engineering or any other purposes without agreement in writing from McMass Architects.

PO2 Updated drawing number

20.07.26

Status
S3
Revision
PO1

Suitability description
Planning
Revision description
-

McMass Architects



Job
Title
88 Wightman Road
Proposed Site Plans

Date
Scale
Drawn
Client
20/07/2026
1:1250, 1:500 @ A3
LM
Grossi


Drawing Number
WIG-MA-ZZ-DR-A-1004

Proposed Materials

1. Grey metal standing seam roof at 10° pitch
2. Existing London Stock facing bricks cleaned and re-pointed
3. Red brick headers to match existing house
4. Weathered London Stock brick to match existing house
5. Slimline bifolds
6. Flush fitted skylights
7. Concealed box gutter

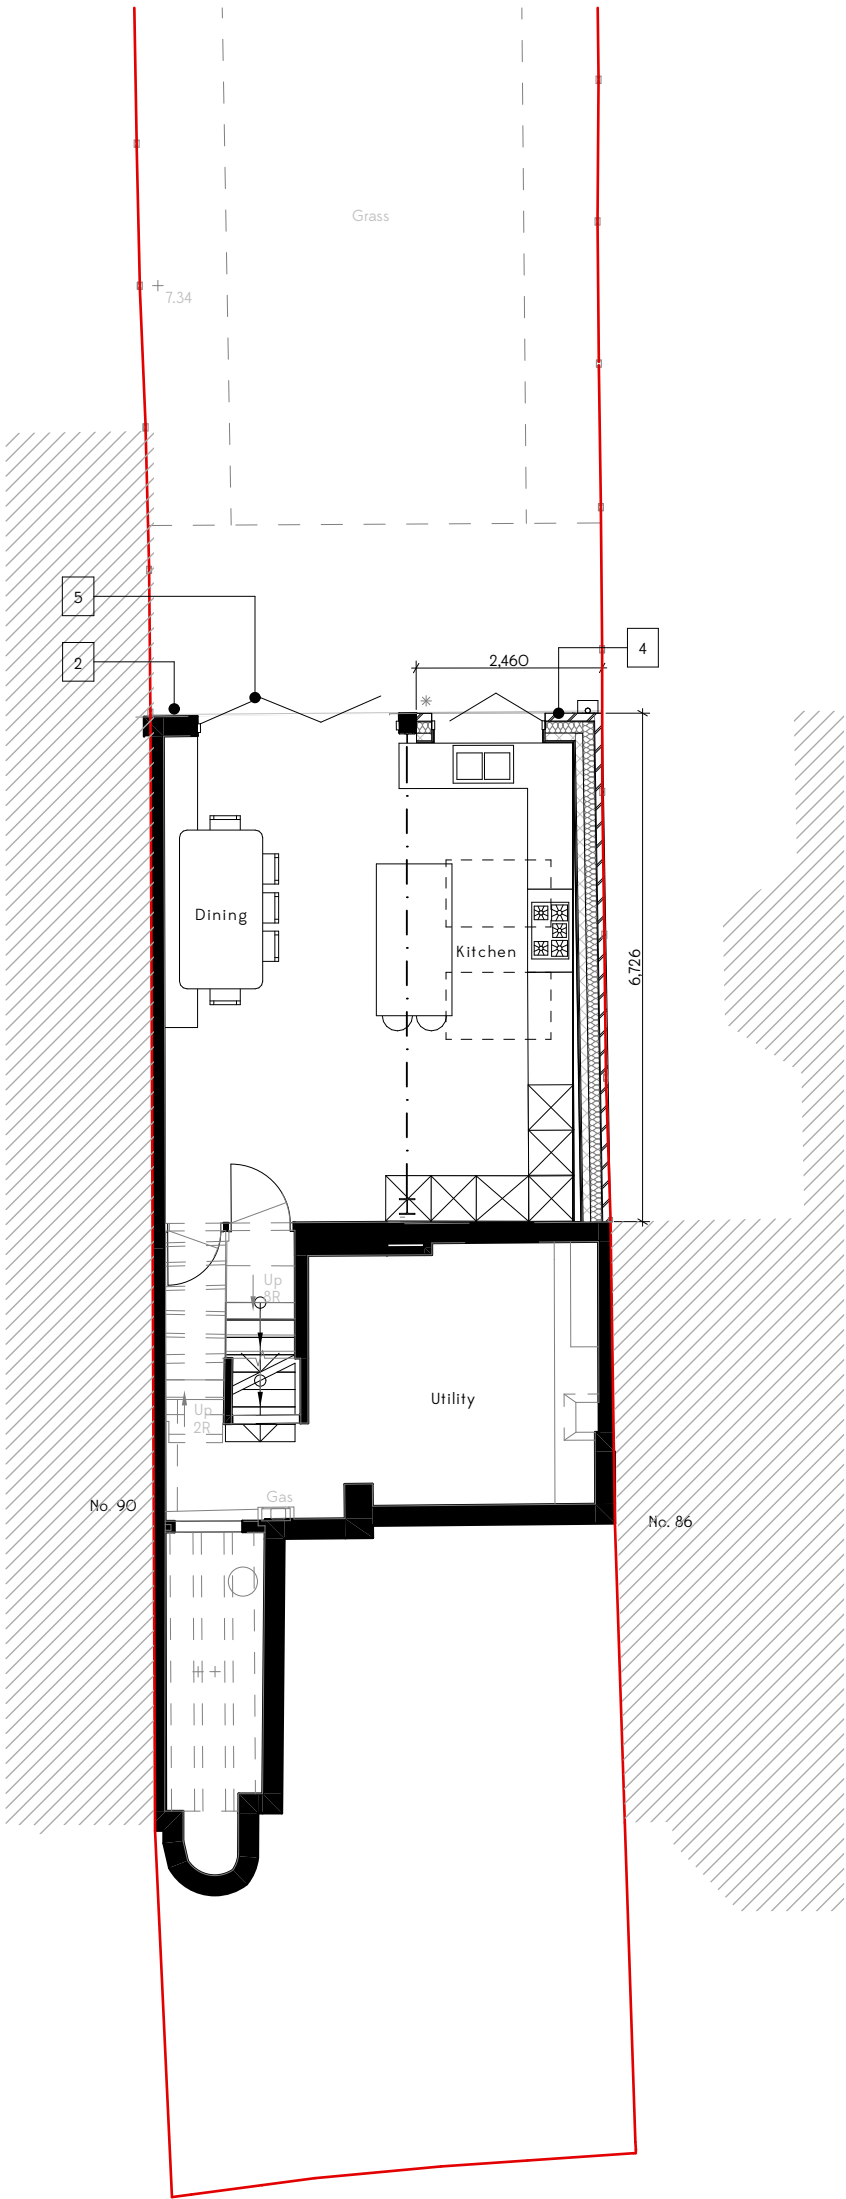 

1 | Lower ground floor
1:100

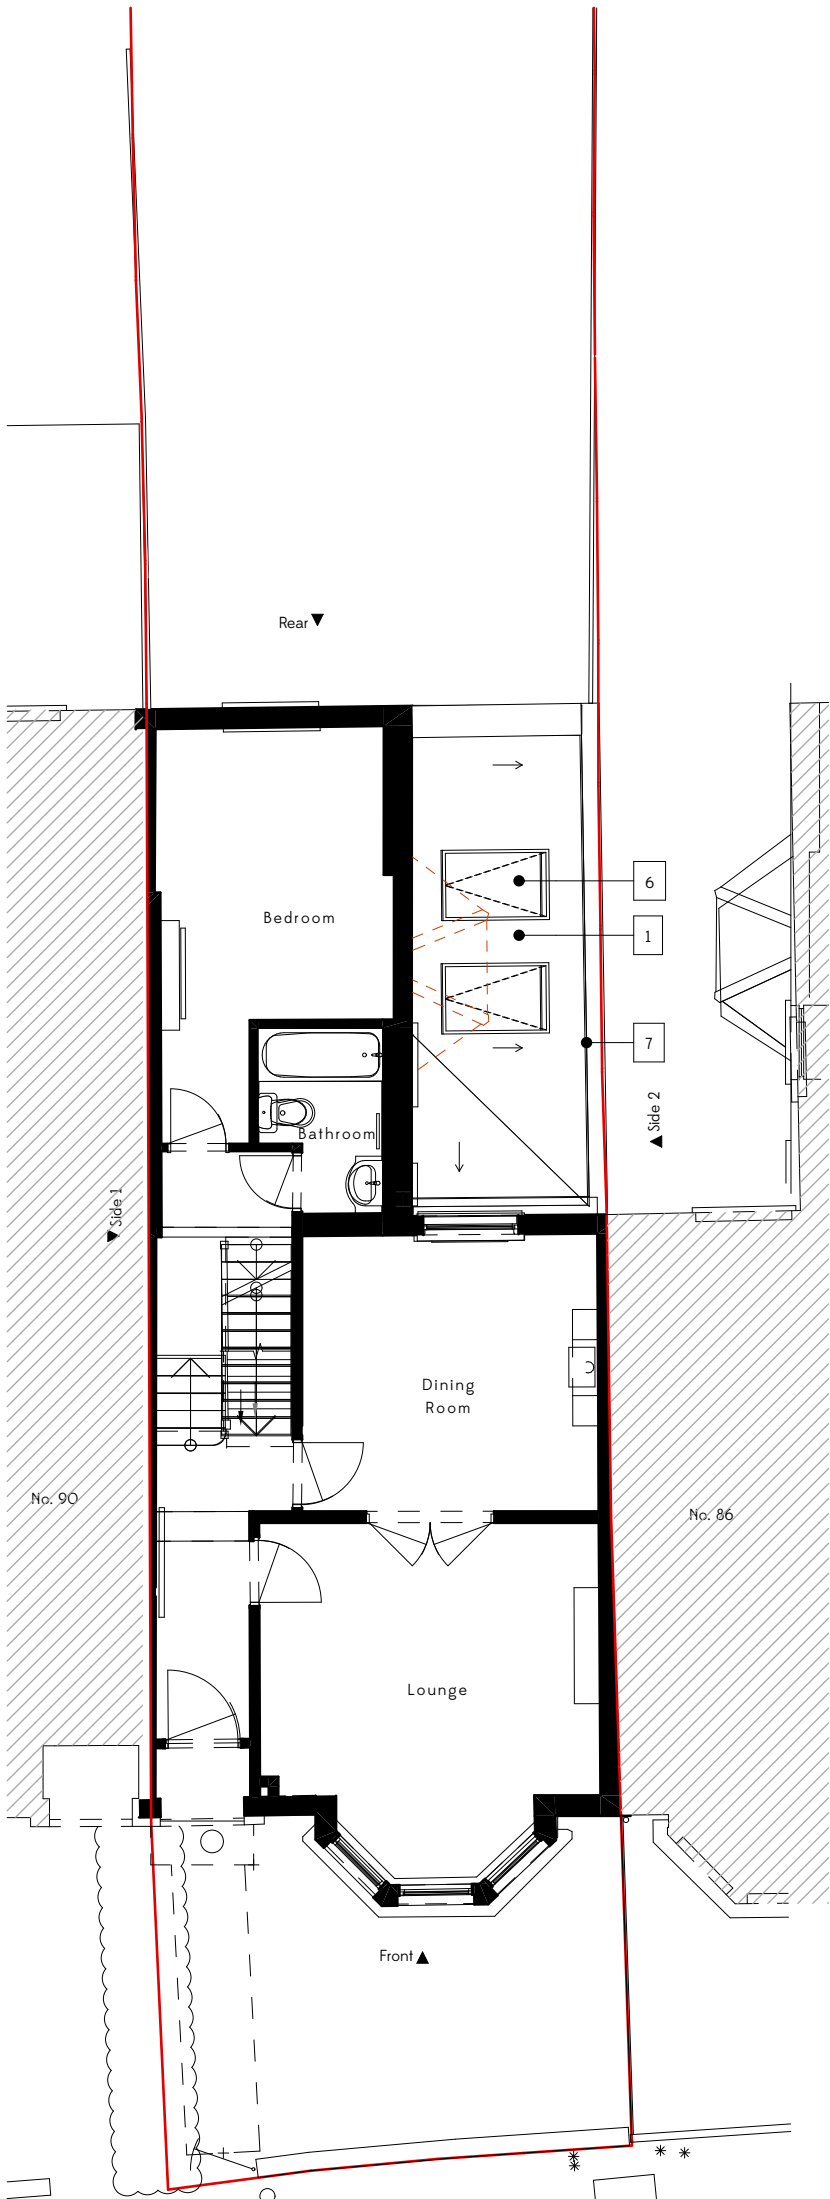

2 | Ground Floor
1:100

Notes:

This drawing is based on a topographical survey and measured building survey by JOD Surveys Limited dated 10.04.26 and Ordnance Survey mapping data
This drawing is prepared for the purposes of a planning application and to show design intent only. The information contained herein must not be used for costing, construction, engineering or any other purposes without agreement in writing from McMass Architects.

PO2 Side elevation markers added; updated
drawing number

20.07.26

Status
S3
Revision
PO2

Suitability description
Planning
Revision description
-

McMass Architects

Job
Title

88 Wightman Road
Proposed GA Plans

Date
Scale

20/07/2026
1:100 @ A3

Drawn
Client

LM
Grossi


Drawing Number
WIG-MA-ZZ-DR-A-1005

Proposed Materials

1. Grey metal standing seam roof at 10° pitch
2. Existing London Stock facing bricks cleaned and re-pointed
3. Red brick headers to match existing house
4. Weathered London Stock brick to match existing house
5. Slimline bifolds
6. Flush fitted skylights
7. Concealed box gutter




1 | Front Elevation
1:100

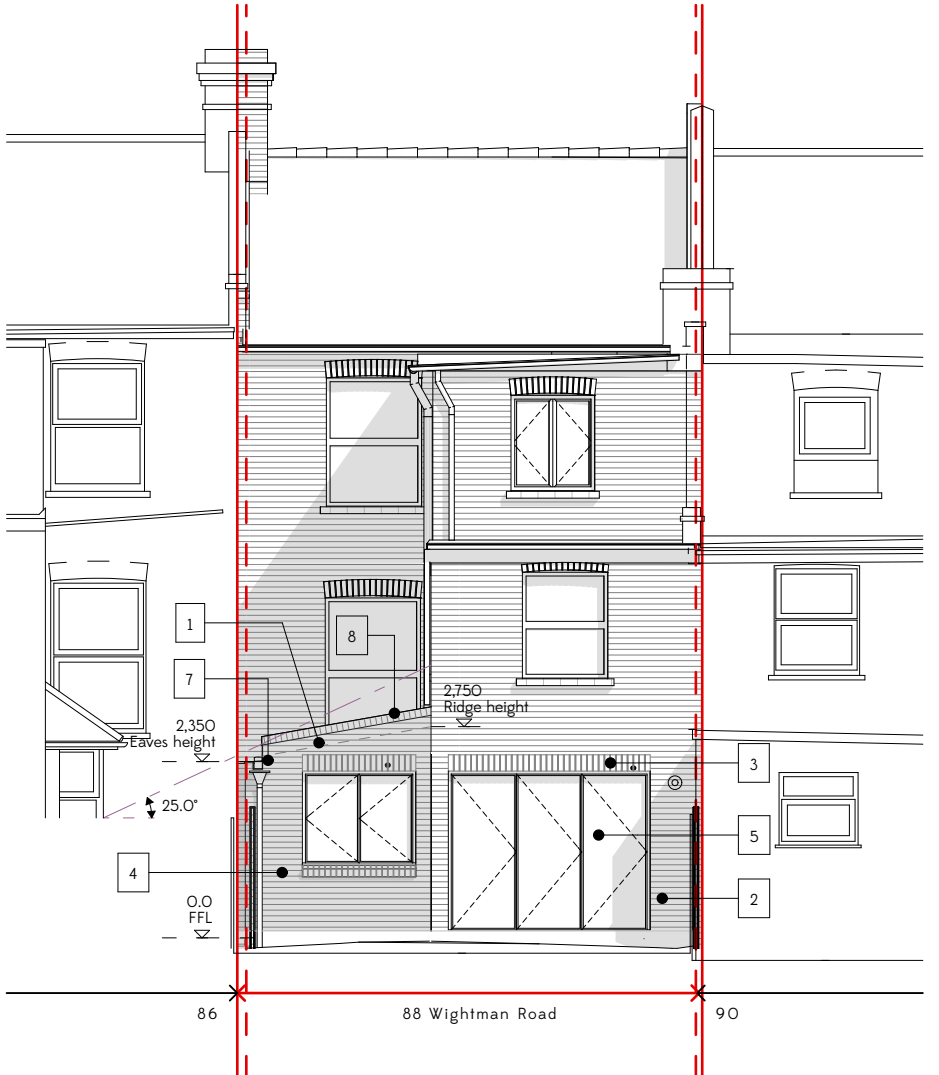

2 | Rear Elevation
1:100



3 | Section AA
1:100

 

Notes:

This drawing is based on a topographical survey and measured building survey by JOD Surveys Limited dated 10.04.26 and Ordnance Survey mapping data
This drawing is prepared for the purposes of a planning application and to show design intent only. The information contained herein must not be used for costing, construction, engineering or any other purposes without agreement in writing from McMass Architects.

PO2 Updated drawing number; clearer context

20.07.26

Status
S3
Revision
PO2

Suitability description
Planning
Revision description
-

McMass Architects

Job Title
88 Wightman Road
Proposed Elevations & Section

Date
20/07/2026

Scale
1:100 @ A3


Drawn
LM

Client
Grossi


Drawing Number
WIG-MA-ZZ-DR-A-1006

Proposed Materials


1. Grey metal standing seam roof at 10° pitch
2. Existing London Stock facing bricks cleaned and re-pointed
3. Red brick headers to match existing house
4. Weathered London Stock brick to match existing house
5. Slimline bifolds
6. Flush fitted skylights
7. Concealed box gutter

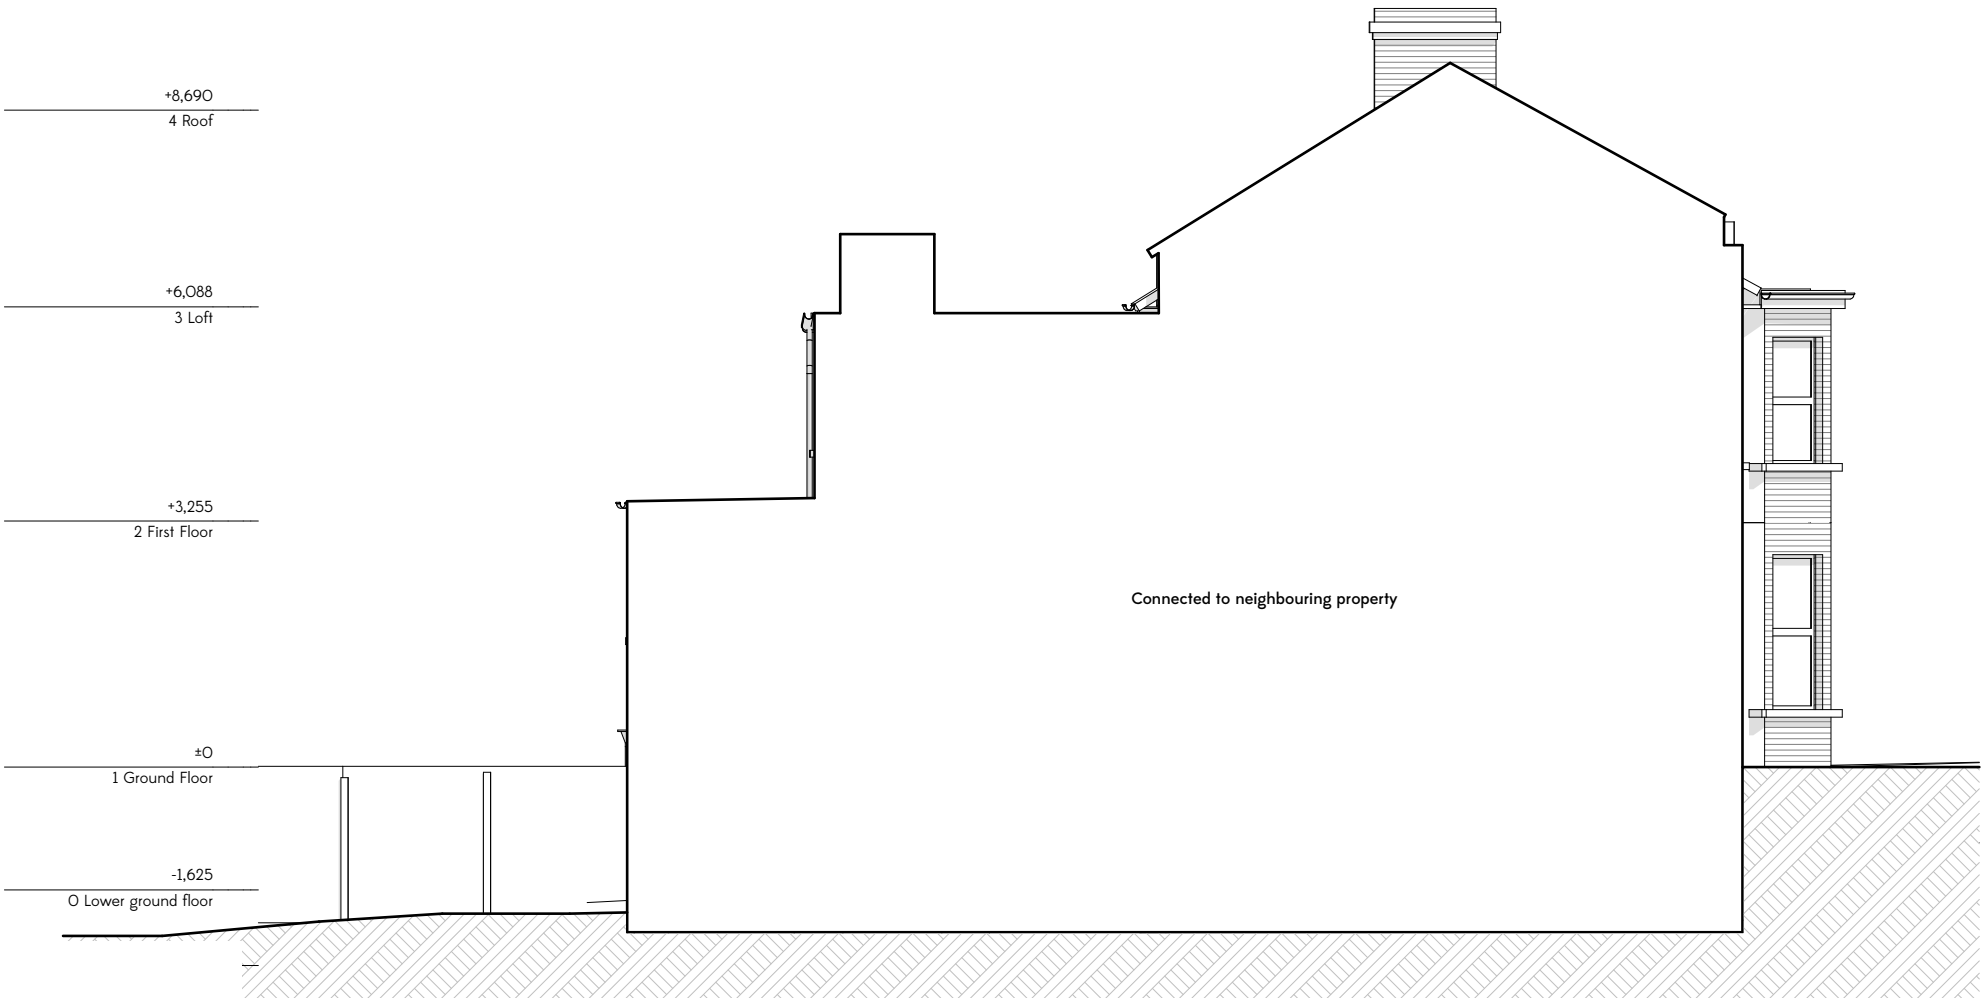

1 | Side Elevation 1
1:100

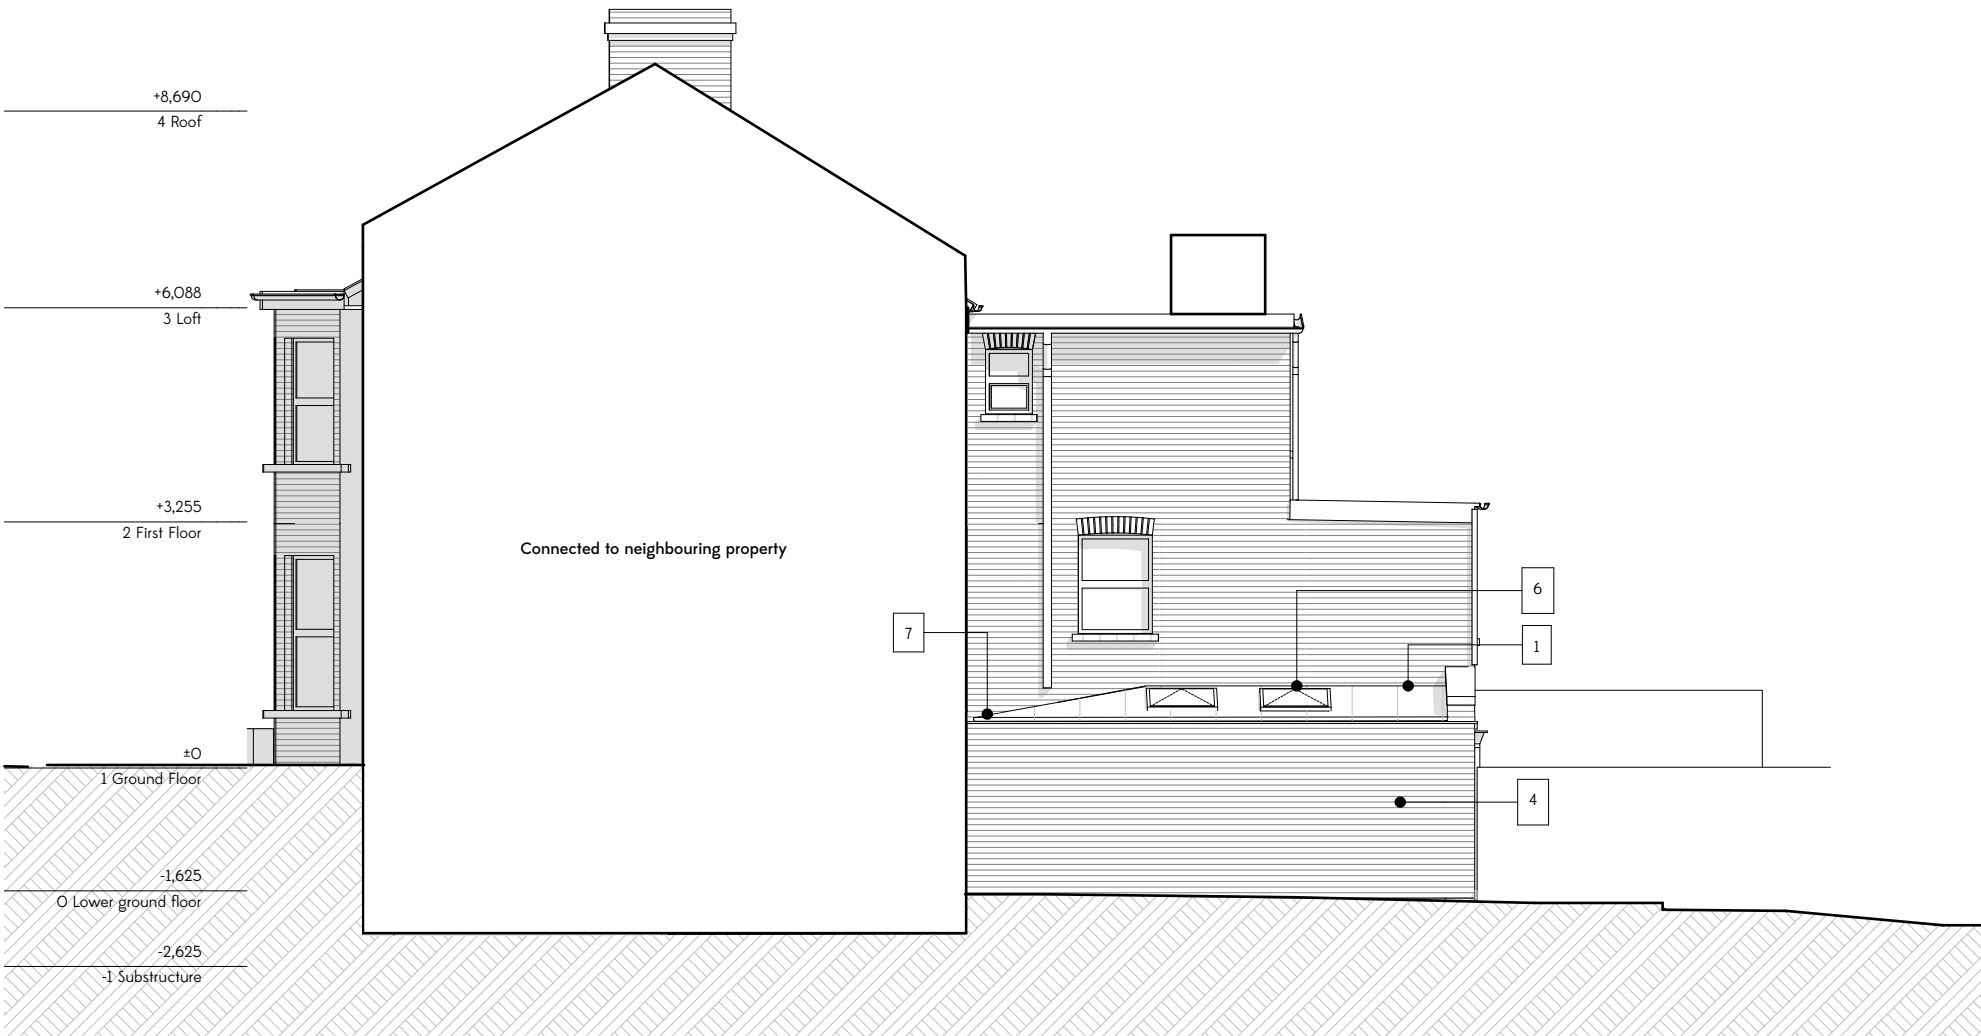

2 | Side Elevation 2
1:100

 

Notes:

This drawing is based on a topographical survey and measured building survey by JOD Surveys Limited dated 10.04.26 and Ordnance Survey mapping data

This drawing is prepared for the purposes of a planning application and to show design intent only. The information contained herein must not be used for costing, construction, engineering or any other purposes without agreement in writing from McMass Architects.

Status
S3
Revision
PO1


Suitability description
Planning
Revision description
-

McMass Architects

Job
Title
Date
Scale
Drawn
Client

88 Wightman Road
Proposed Side Elevations
20/07/2026
1:100 @ A3
LM
Grossi

Drawing Number
WIG-MA-ZZ-DR-A-1007

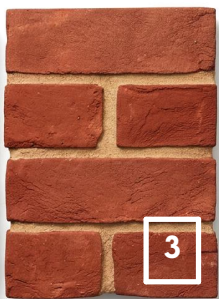

1. Photomontage of proposed side-infill extension
2. Weathered London Stock brick to match existing
3. Soft red brick to match existing
4. Metal profile roof

Notes:
This drawing is based on a topographical survey and measured building survey by JOD Surveys Limited dated 10.04.26 and Ordnance Survey mapping data
This drawing is prepared for the purposes of a planning application and to show design intent only. The information contained herein must not be used for costing, construction, engineering or any other purposes without agreement in writing from McMass Architects.

Status
S3
Revision
PO1

Suitability description
Planning
Revision description
-

McMass Architects

Job
Title
88 Wightman Road
Photomontage

Date
Scale
20/07/2026
@ A3
Drawn
Client
LM
Grossi

Drawing Number
WIG-MA-ZZ-DR-A-1008