


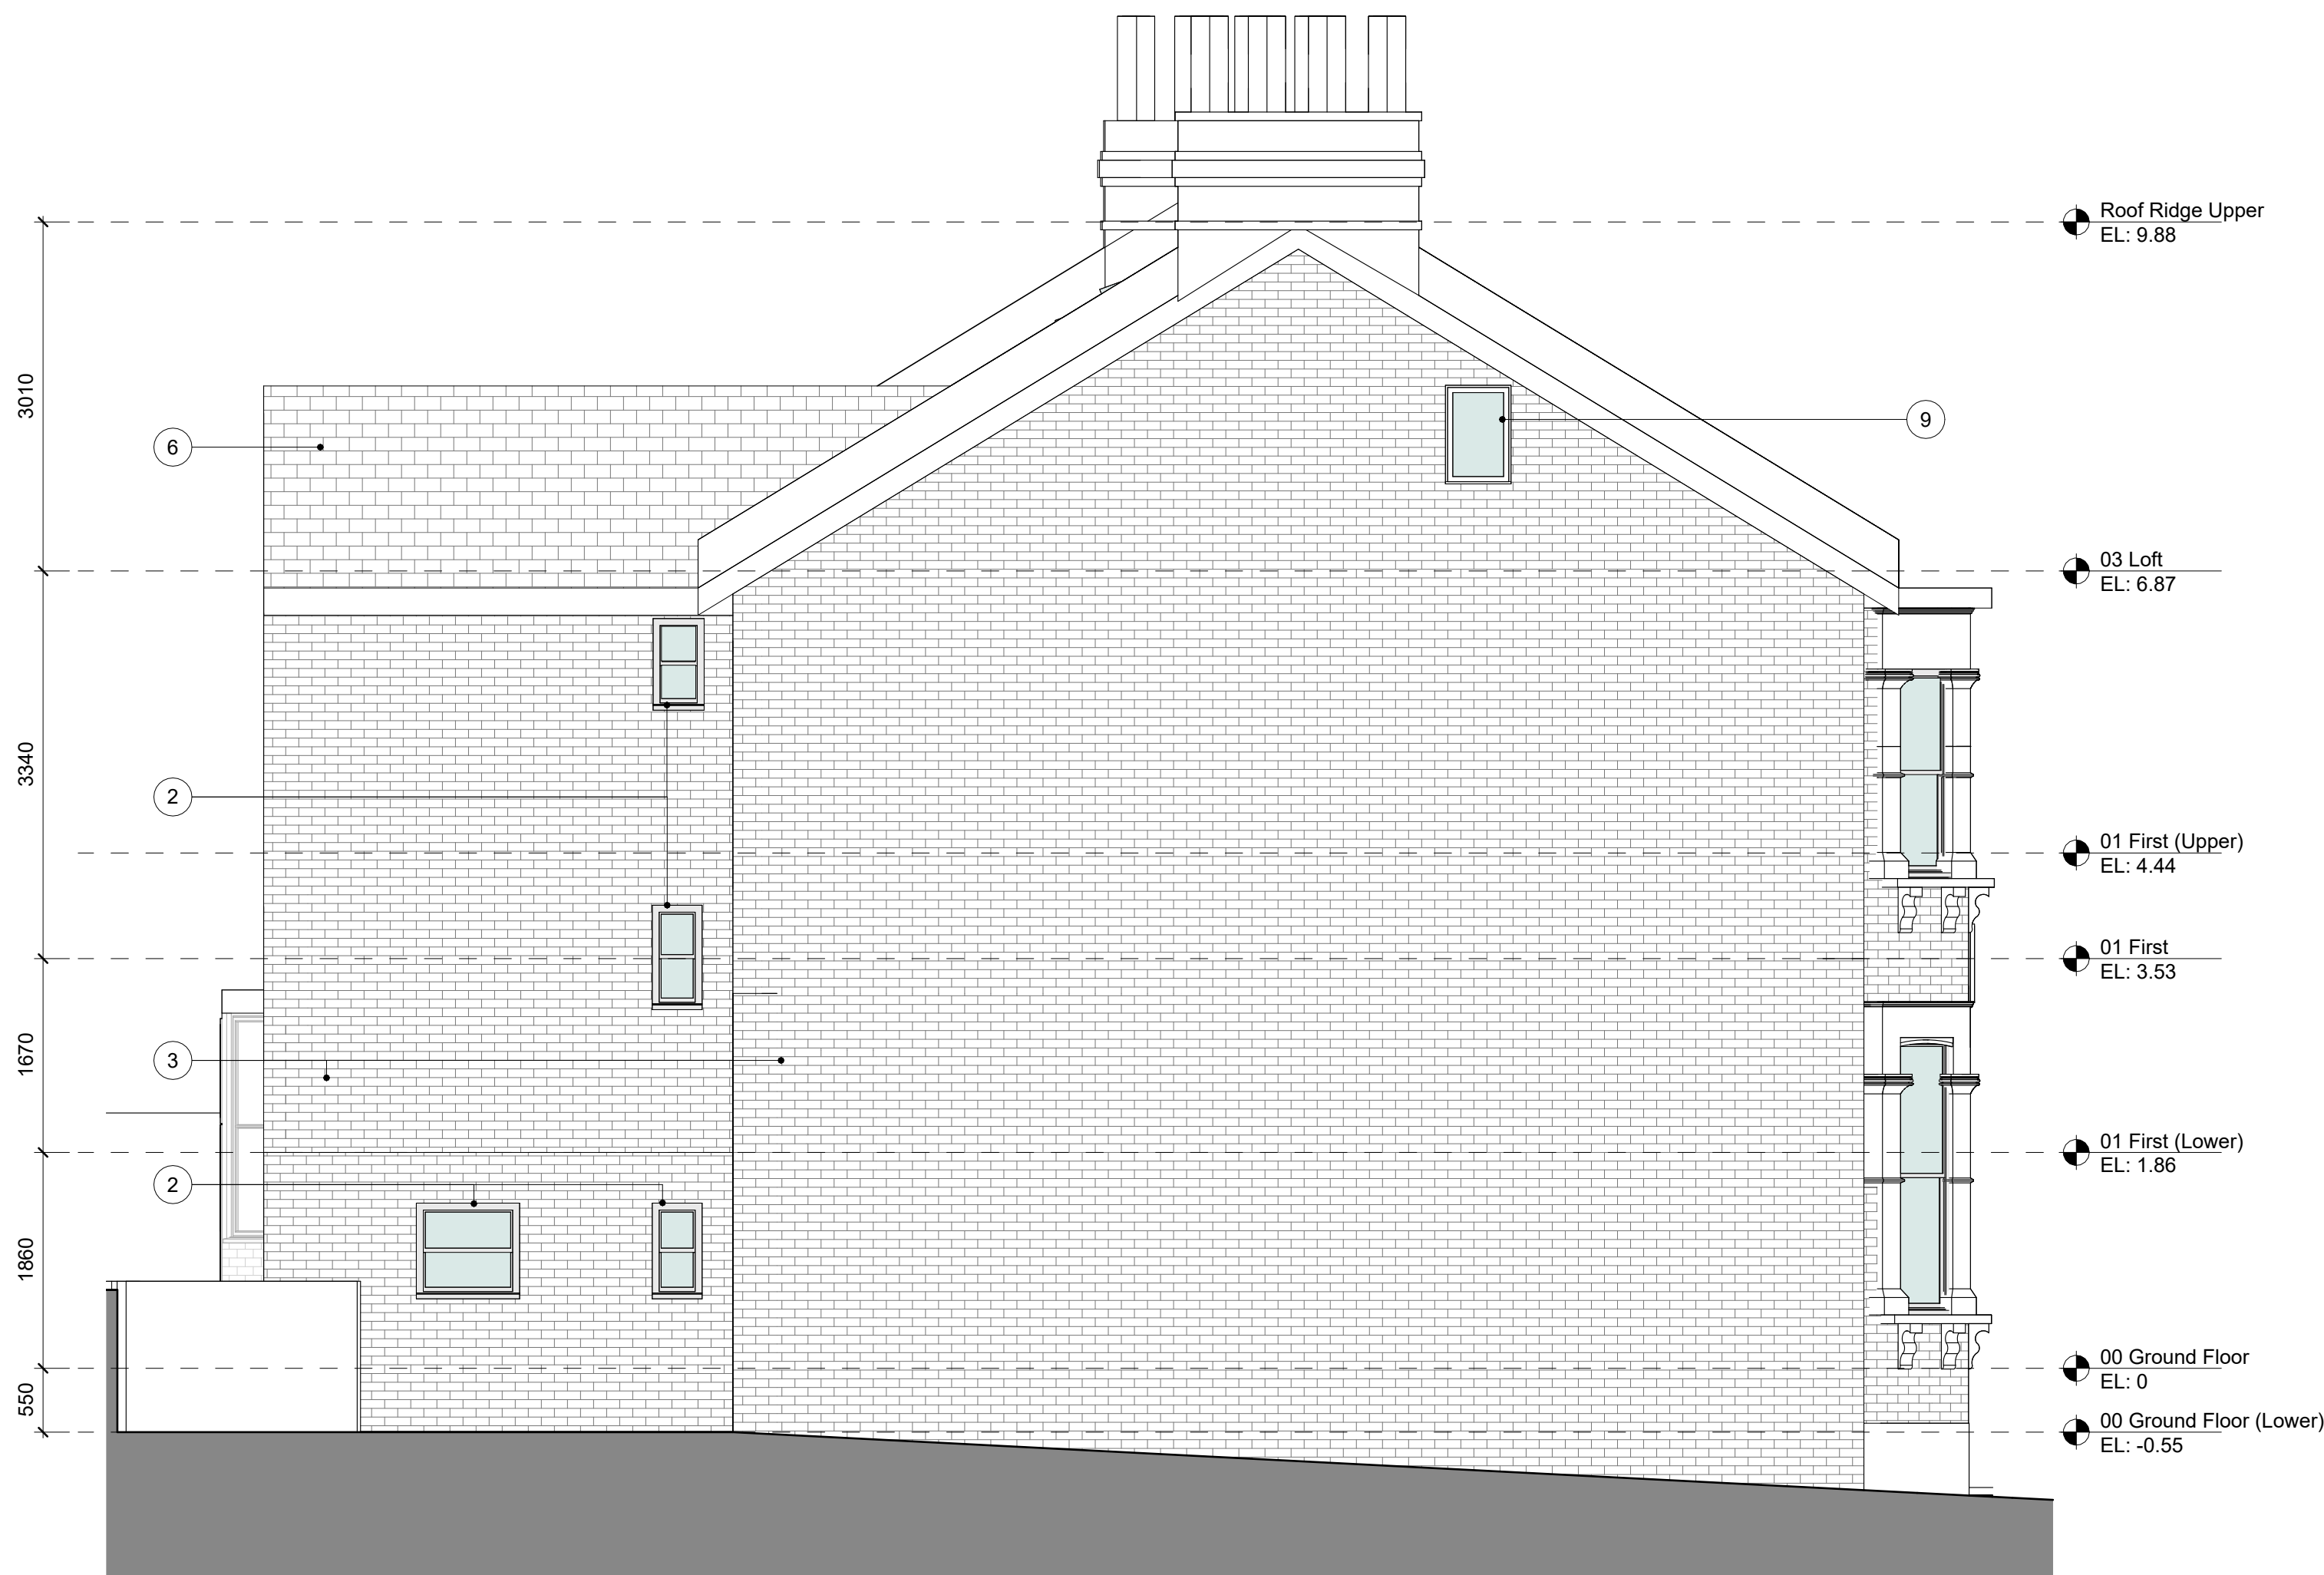

**1 EXISTING SOUTH WEST ELEVATION (SIDE)**  
1 : 50 @ A1, 1:100 @ A3

**EXISTING MATERIALS KEY**

1. Timber Door
2. White Painted Single Glazed Windows
3. Existing Brown Brick
4. Existing Red Brick
5. White Render
6. Roof Tiles
7. Rooflight
8. Glazed Door
9. White Timber Window



**2 PROPOSED SOUTH WEST ELEVATION (SIDE)**  
1 : 50 @ A1, 1:100 @ A3

**PROPOSED MATERIALS KEY**

1. Conservation Rooflight (Grey Frame)
2. New Painted Timber Double Glazed Windows
3. Red Zinc Standing Seam Cladding
4. Aluminium Glazing
5. Aluminium Glass Door
6. Triple Slider
7. Routed Cast-Stone Panels
8. Solar Panels
9. Rooflight
10. Brown Brick
11. White Render


LINEWORKS

A 724 Holloway Rd, Archway, London N19 3JD  
T 07973 629 252  
W [www.lineworksarchitects.co.uk](http://www.lineworksarchitects.co.uk)

**Drawings Notes:**

This drawing is intended for the purpose indicated in the status box only. Scale from this drawing for planning purposes only. All site dimensions shown should be checked on site and discrepancies verified with the architect. This drawing must be read in conjunction with the relevant details and specifications shown.

**SCALE BAR:**

 

| Rev | Date     | Note     | CHKD |
|-----|----------|----------|------|
| P1  | 16.07.26 | PLANNING | RH   |
|     |          |          |      |
|     |          |          |      |
**Drawing Status:**

**PLANNING**

**Drawing Title:**

**EXISTING AND PROPOSED SOUTH WEST SIDE ELEVATIONS**

**Client:**

**MRS SOPHIE COOPER**

**Drawing Reference:**

| 0125              | GA 212         | P1             |
|-------------------|----------------|----------------|
| Project No.       | Drawing Number | Revision       |
| Scale @A1: 1 : 50 | Drawn By: RH   | Checked By: RH |

**Project Title:**

**43 MOUNT VIEW ROAD**