




EXISTING SITE PLAN
SCALE:1/200@A1


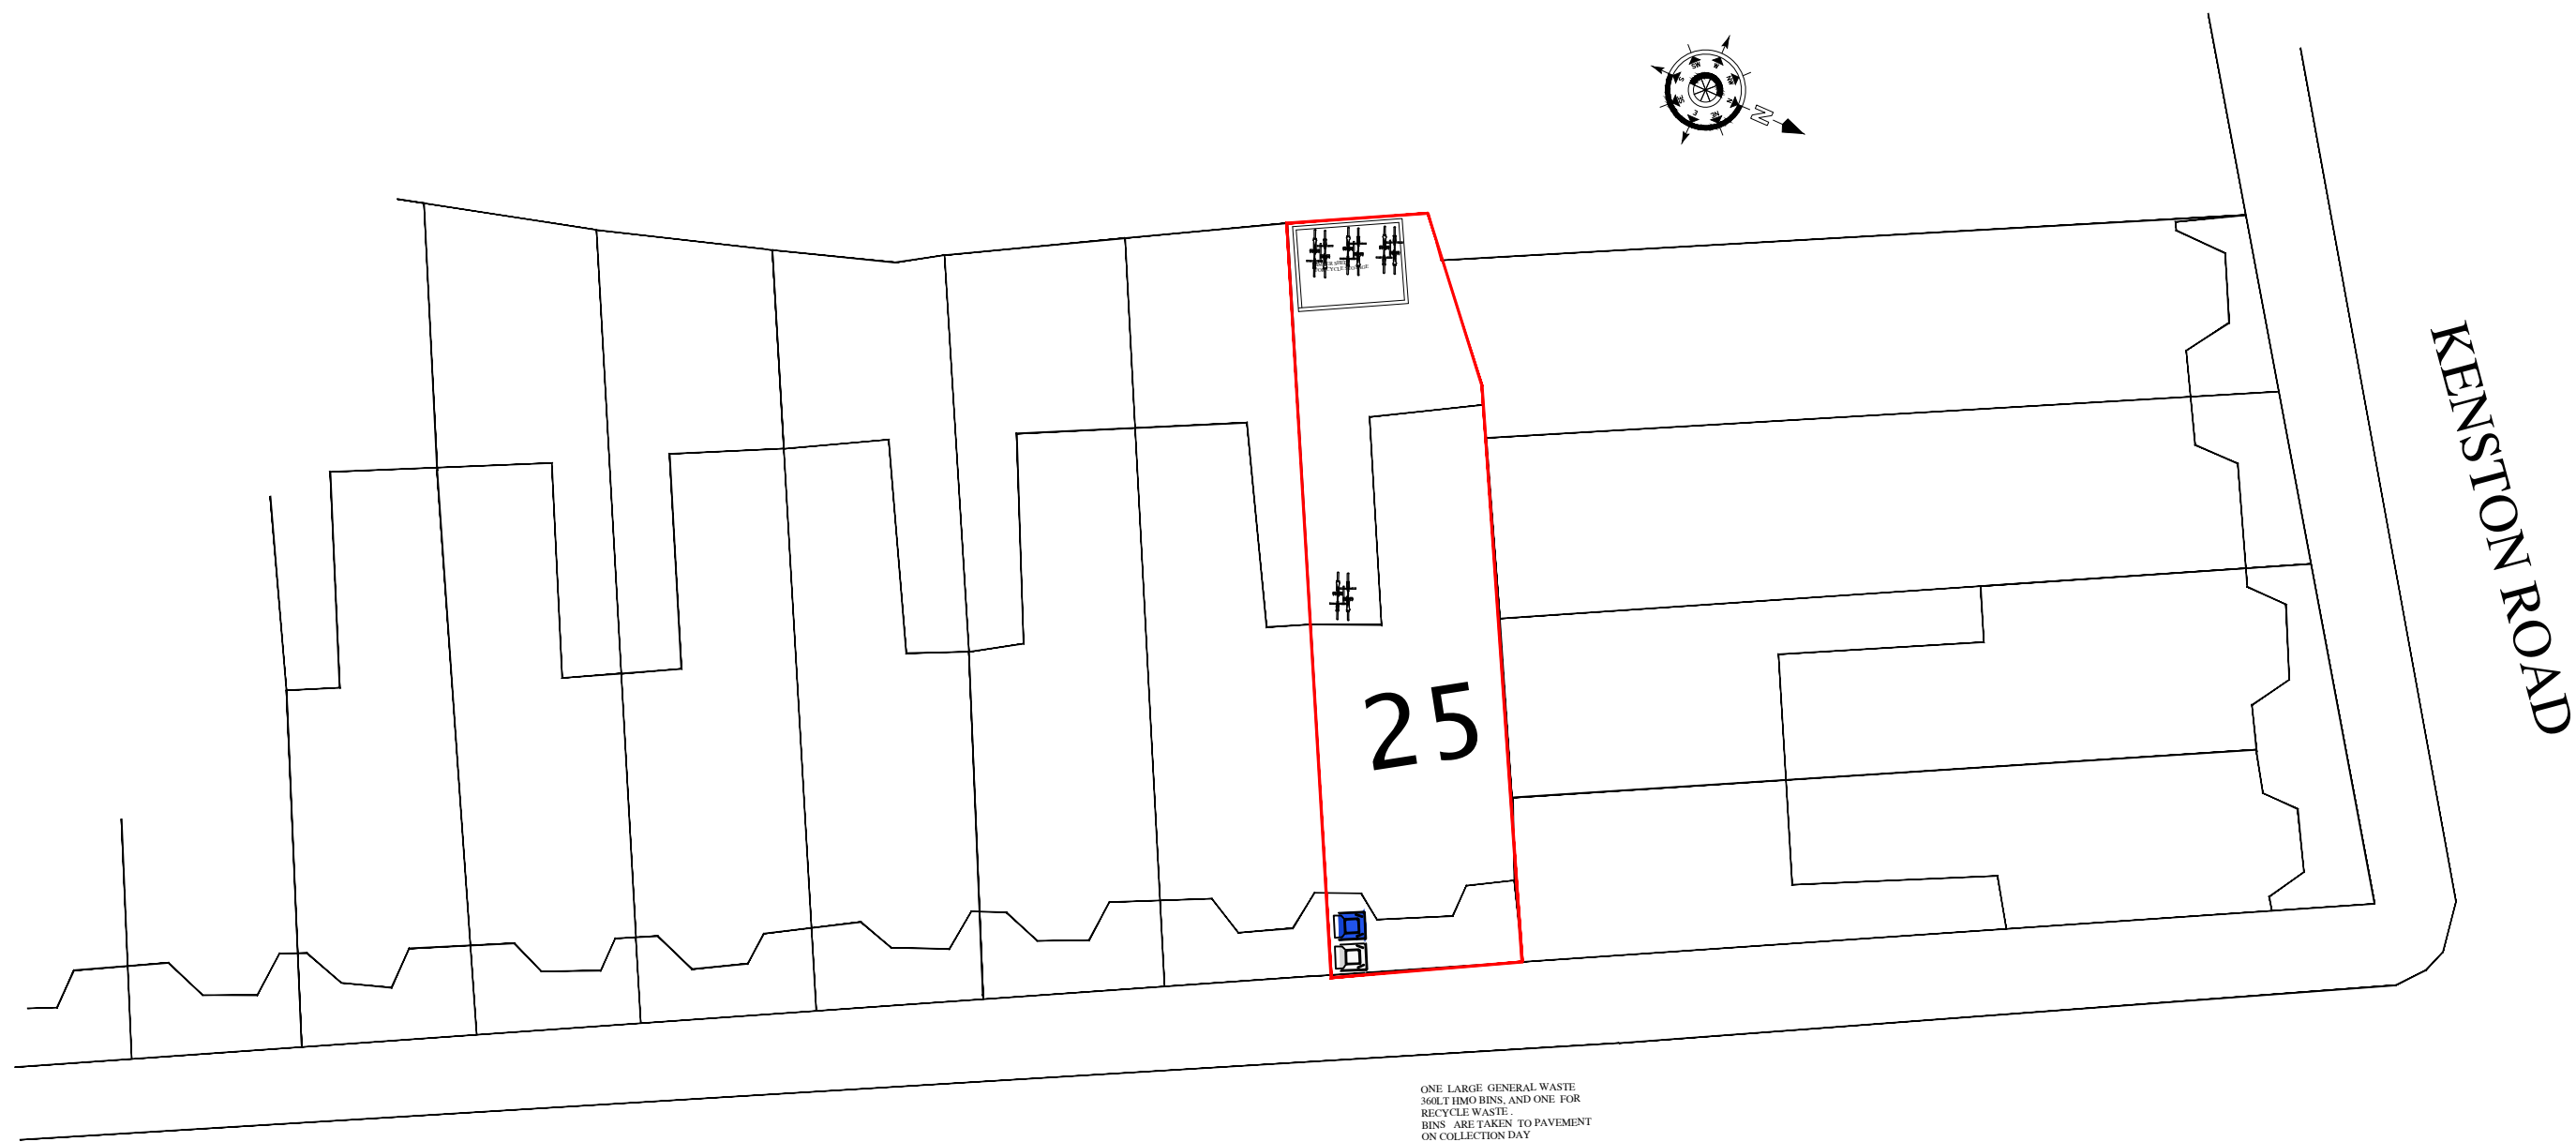


EXISTING SITE PLAN
SCALE:1/200@A1

ONE LARGE GENERAL WASTE
ONE TYPICAL WASTE FOR
BURY IN WASTE
BURY AND TAKEN TO PAVEMENT
COLLECTION ONLY
Other Storage
Proposed enclosed other area providing capacity for 1 x 500 litre crushed waste bin, 1 x 500 litre mixed recycling bin and 1 x food waste container.
proposed for collection and disposal in accordance with Borough Council Waste Storage Guidelines.



BLOCK PLAN
SCALE:1/200@A1

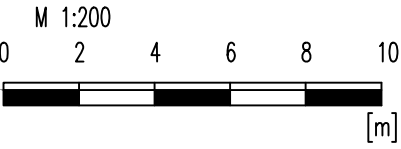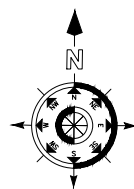

ALL UNITS ARE IN
CENTIMETERS

NIE ASSOCIATE
Structural & Design Consultants

Nathan Luk
Bsc.C.Eng

Address:
189 Latimer Road, N9 9PN

Tel:
07791965601

THIS DRAWING IS COPYRIGHT MUST NOT BE USED WITHOUT PERMISSION
ALL DIMENSIONS TO BE CHECKED ON SITE PRIOR OF COMMENCEMENT OF CONSTRUCTION
PLEASE DO NOT MEASURE FROM THIS DRAWING
FOR PLANNING USE ONLY.
STRUCTURAL SURVEY IS STILL REQUIRED

no	revision	date	control
project	25 RIPON ROAD TOTTENHAM - LONDON N17 6PP		
drawing title	EXISTING AND PROPOSED SITE AND BLOCK PLAN		
scale	1 / 200@A1		
date	08/07/2026		
drw.no	FERHAT-07-2		