



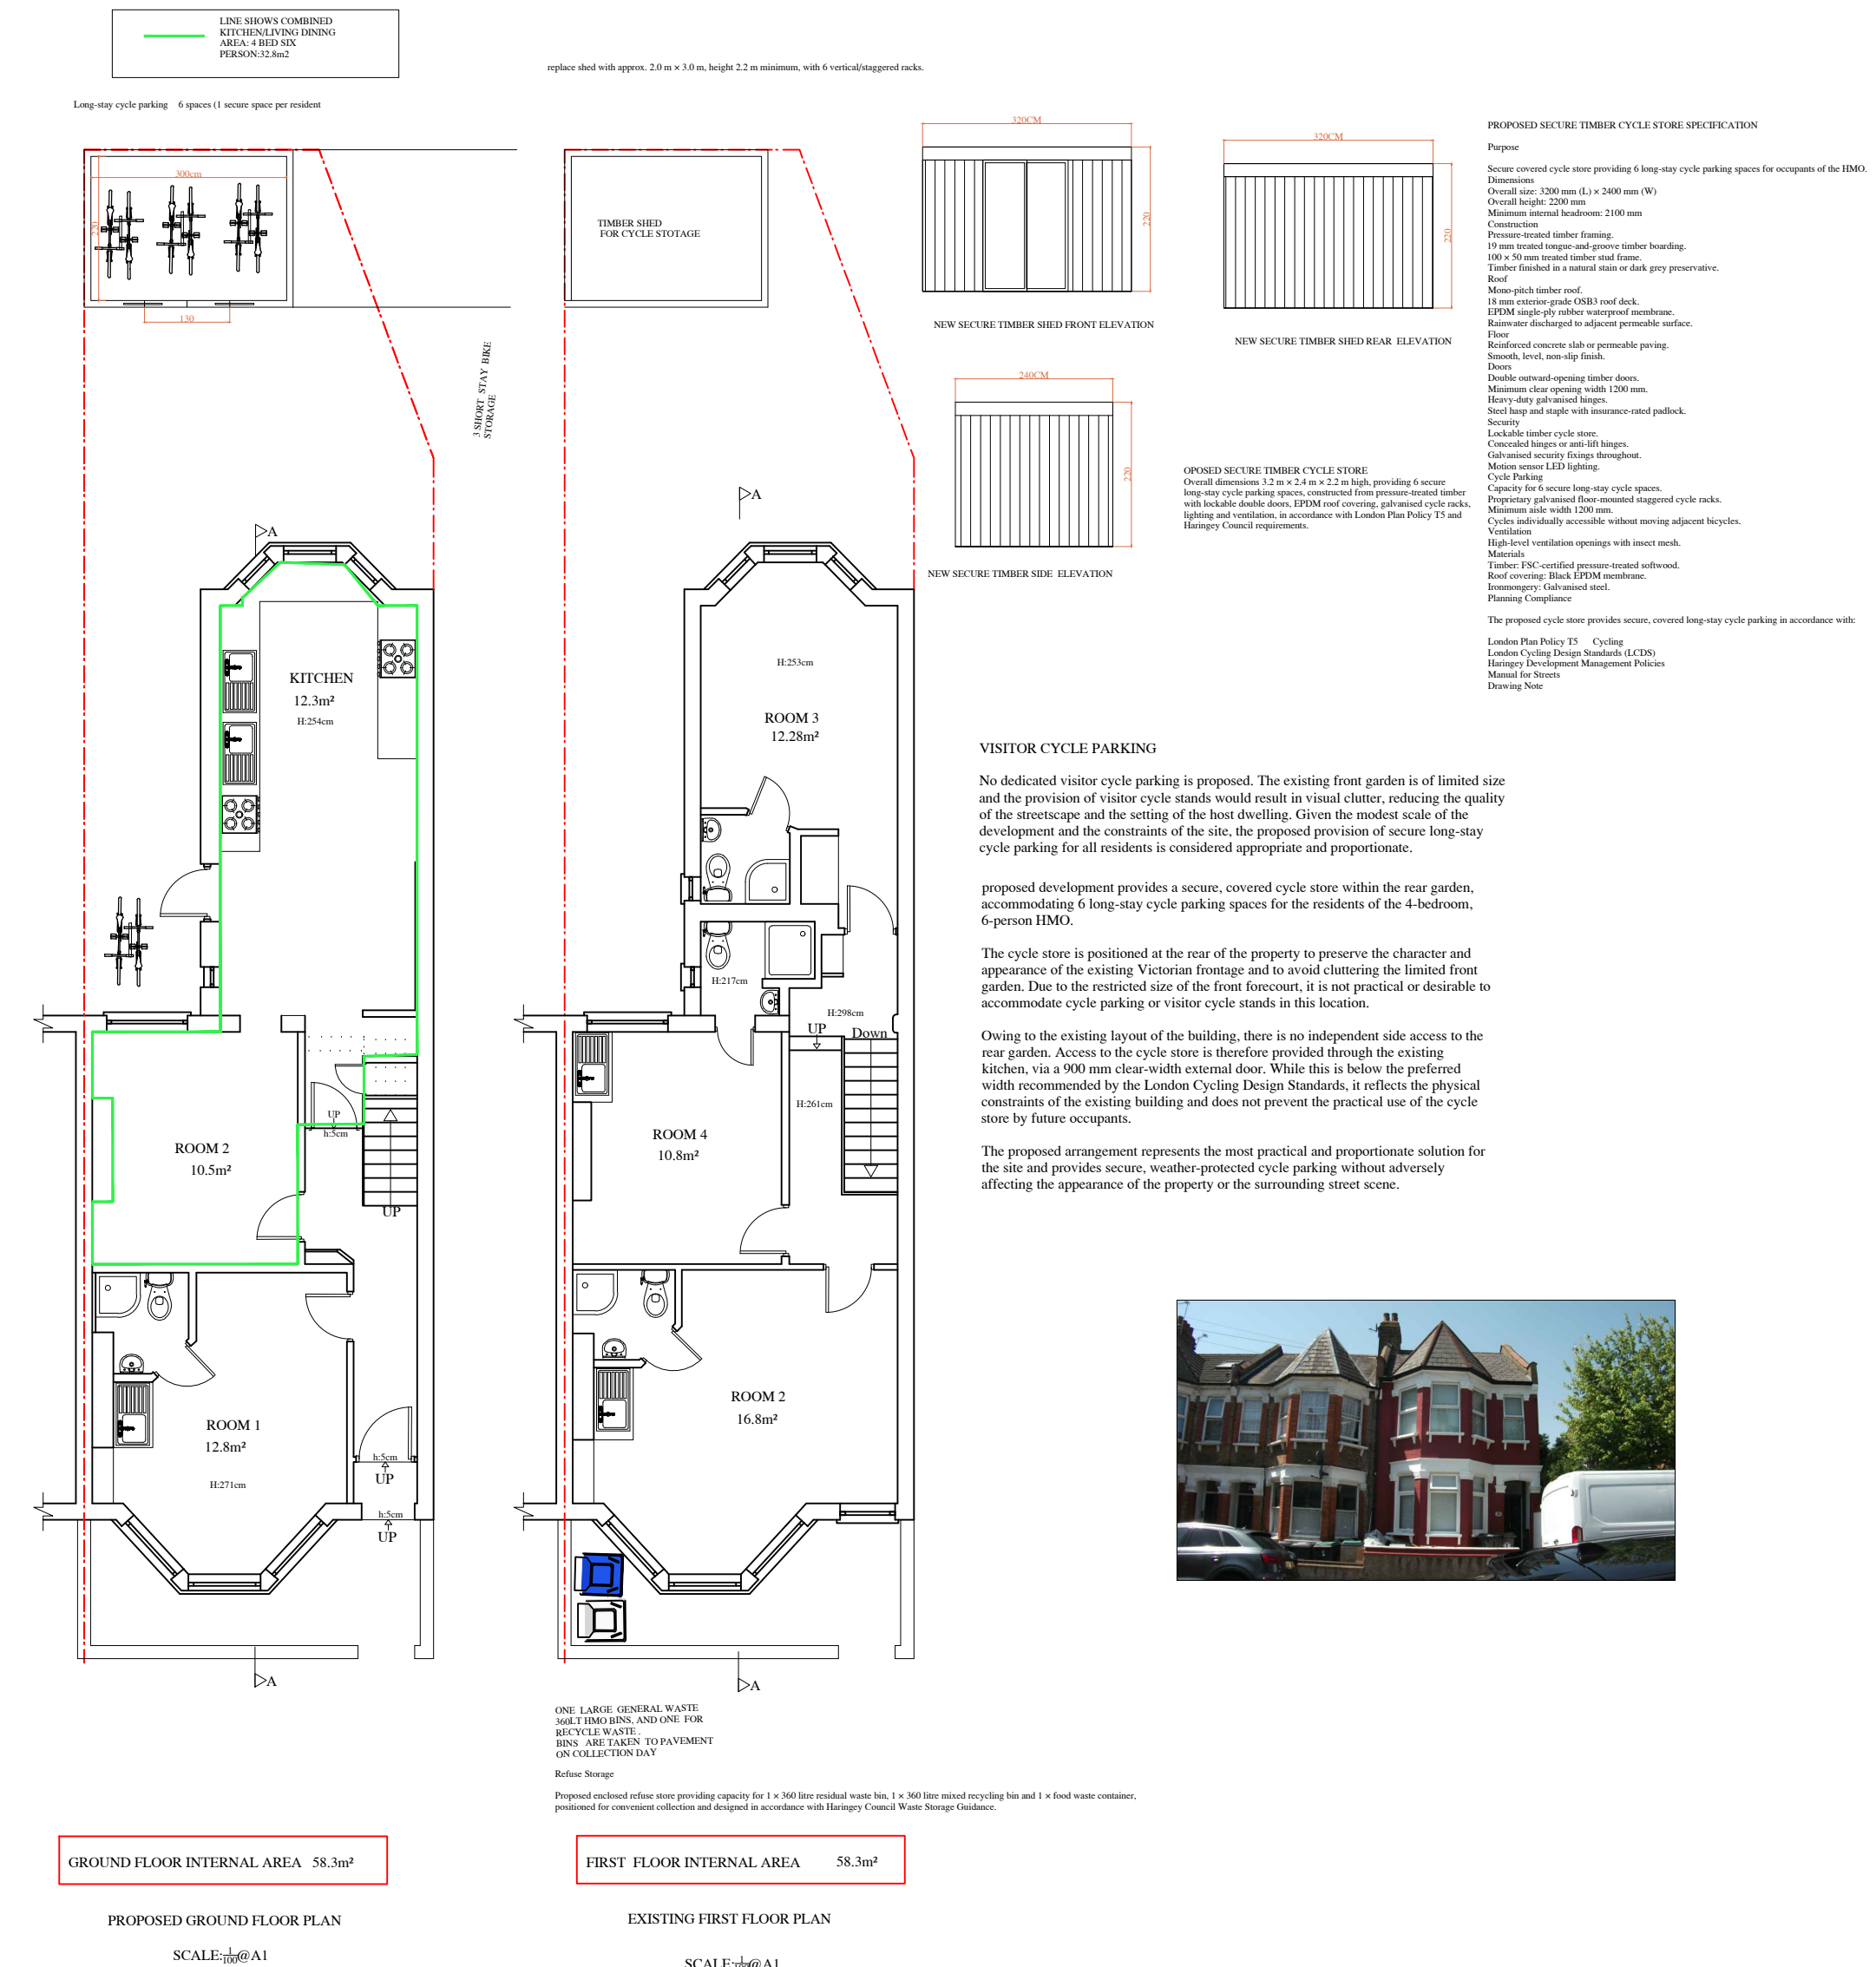


Number of bedrooms(b)	Number of bed spaces (persons)	1 storey dwellings	2 storey dwellings	3 storey dwellings	Built-in storage
1b	1p	39 (37) *			1.0
	2p	50	58		1.5
2b	3p	61	70		2.0
	4p	70	79		
3b	4p	74	84	90	2.5
	5p	86	93	99	
	6p	95	102	108	
4b	5p	90	97	103	3.0
	6p	99	106	112	
	7p	108	115	121	
	8p	117	124	130	
5b	6p	103	110	116	3.5
	7p	112	119	125	
	8p	121	128	134	
6b	7p	116	123	129	4.0
	8p	125	132	138	

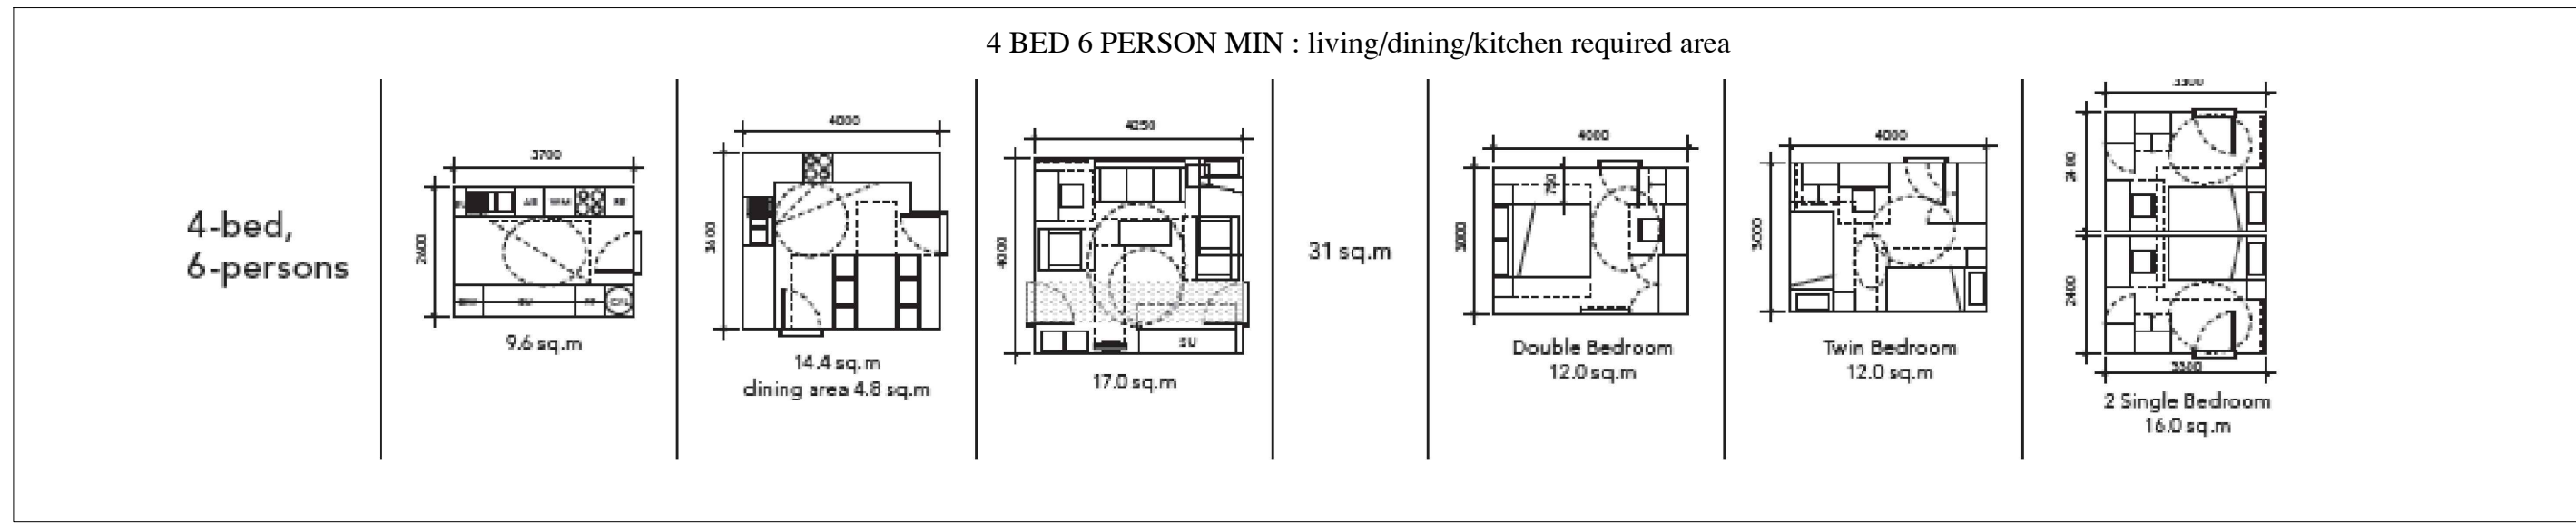

THIS DRAWING IS COPYRIGHT. MUST NOT BE USED WITHOUT PERMISSION. ALL DIMENSIONS TO BE CHECKED ON SITE PRIOR OF COMMENCEMENT OF CONSTRUCTION. PLEASE DO NOT MEASURE FROM THIS DRAWING FOR PLANNING USE ONLY. STRUCTURAL SURVEY IS STILL REQUIRED.

no	revision	date	control
project	25 RIPON ROAD TOTTENHAM - LONDON N17 6PP		
drawing title	PRE EXISTING AND EXISTING FLOOR PLANS AND ELEVATIONS, SECTION		
scale	1/100@A1		
date	08/07/2026		
drw.no	FERHAT-07-PL01		

ALL UNITS ARE IN
CENTIMETERS

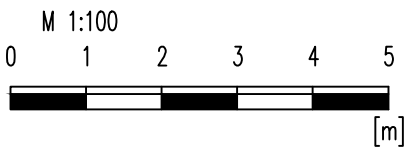

NIE ASSOCIATE Structural & Design Consultants 		
Nurhan Erk Bsc.C.Eng	Address: 189 Latynmer Road,N9-9PN	Tel: 0775