


parapet wall built to match existing parapet of 9” brickwork to the height of the rear dormer pitched roof with coping stone.

chimneys to be supported by steel beam as per engineer’s drawings

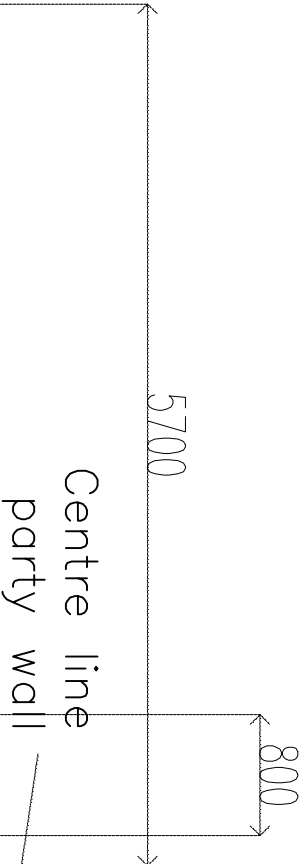


LOFT-Room

Slopping Roof

Flat Roof

Centre line party wall

Proposed Roof Plan

 

JV ARCHITECTS

GARDEN STUDIOS 71-75 SKELTON STREET
COVENT GARDEN, LONDON WC2H 9JQ
TEL: 0208 340 5665

Dwg. No. 2025/305/13

Scale: 1:50

Date: 7/8/25

Drawn by: JVA

REVISION

*

© copyright.