

parapet wall built to match existing parapet of 9” brickwork to the height of the rear dormer pitched roof with coping stone.

chimneys supported by steel beam as per engineer’s drawings

Centre line party wall


Flat Roof

Slopping Roof

LOFT-Room

4680

Centre line party wall

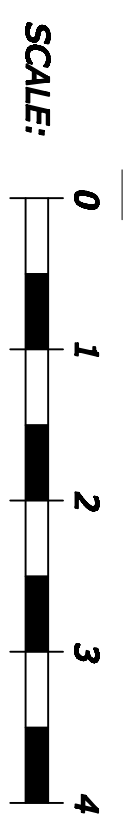

Existing Loft Floor Plan

19 TRURO ROAD, LONDON N22 8EH		JV ARCHITECTS GARDEN STUDIOS 71-75 SKELTON STREET CONVENT GARDEN, LONDON WC2H 9JQ TEL: 0208 340 5665		Drq. No. 2025 / 305 / 05		REVISION *
				Scale: 1:50 Date: 7 / 8 / 25 Drawn by: JVA		
				© copyright.		