


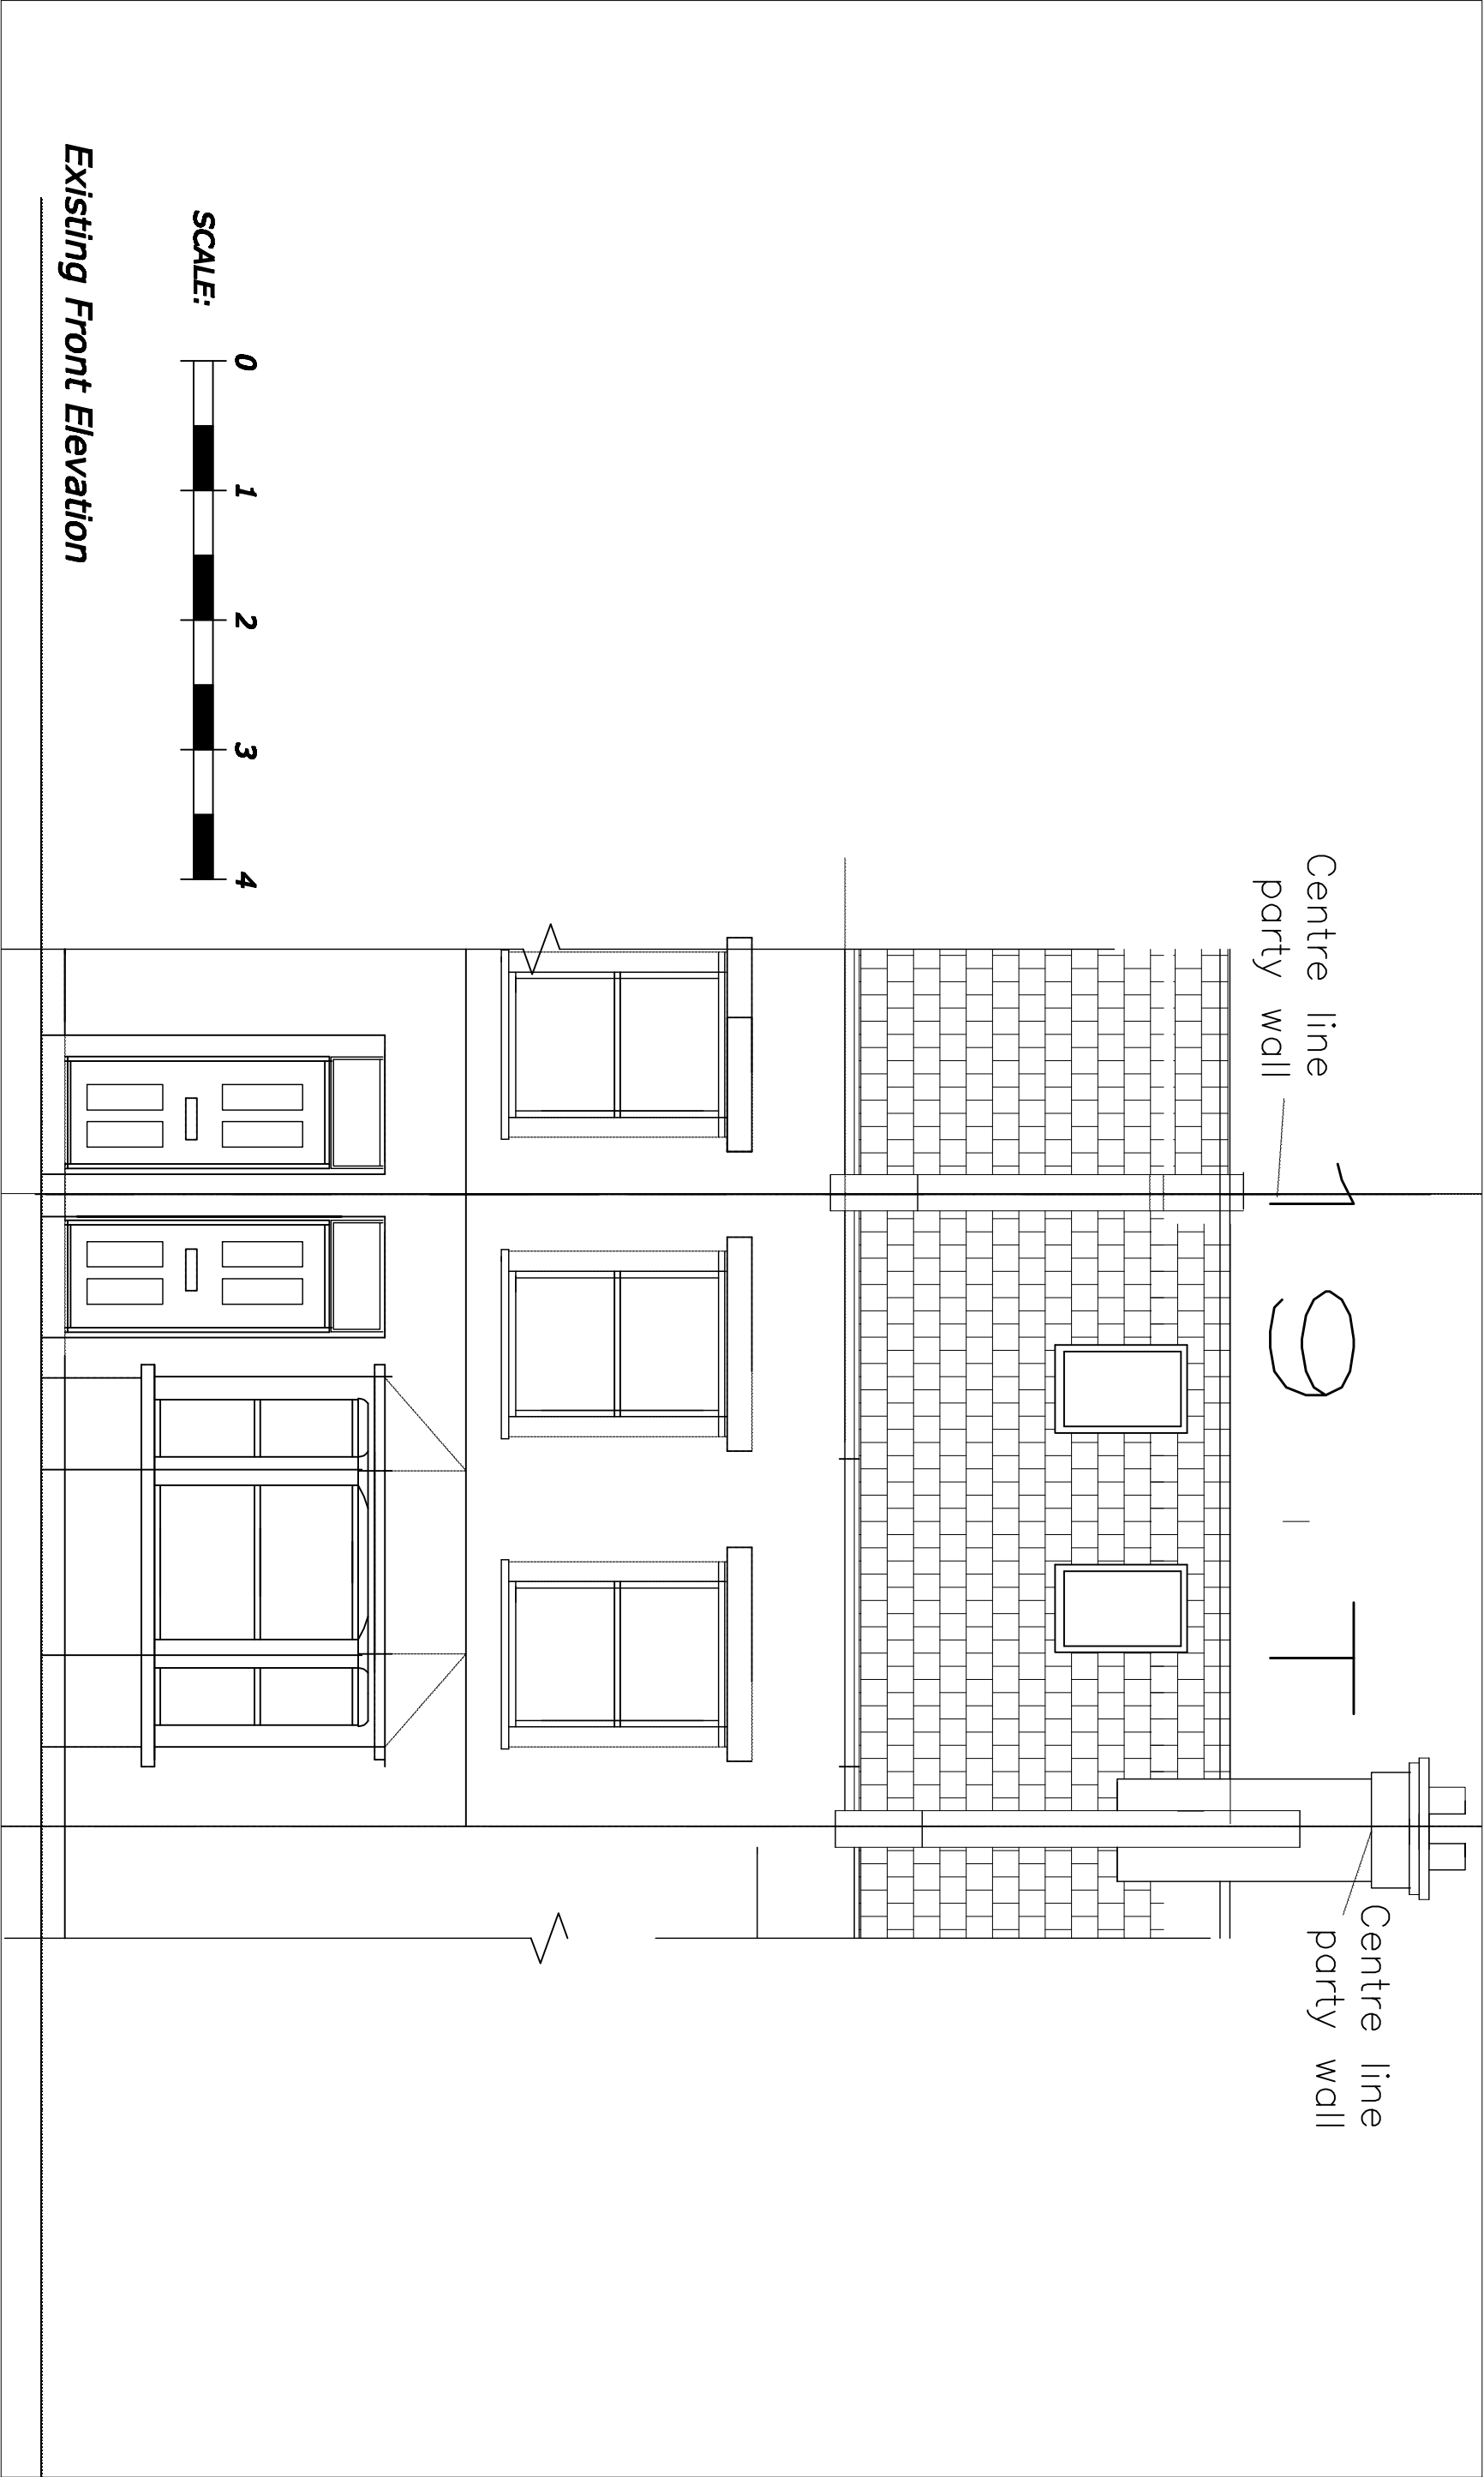

SCALE: 0 1 2 3 4

Existing Front Elevation

19 TRURO ROAD, LONDON N22 8EH

JV ARCHITECTS

GARDEN STUDIOS 71-75 SKELTON STREET
COVENT GARDEN, LONDON WC2H 9JQ
TEL: 0208 340 5665

Proj. No. 2025/305/05

Scale: 1:50

Date: 7/8/25

Drawn by: JVA

REVISION

*

©

copyright.