
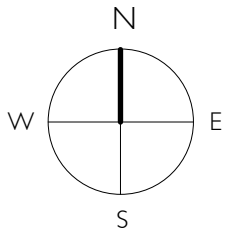


DRAWINGS FOR THE RETROSPECTIVE FULL PLANNING APPLICATION FOR THE
PROPOSED VALIDATION OF THE WORKS TO:

THE LAND TO THE REAR OF
45 - 51 PEMBURY ROAD
TOTTENHAM
LONDON
N17 6SS


- 216/P/001/A - SITE LOCATION + DRAWING LIST
216/P/002/A - BLOCK PLAN
216/P/003/A - SITE PHOTOGRAPHS
216/P/004/A - DESIGN, ACCESS AND PLANNING STATEMENT
216/P/005/A - EXISTING GROUND FLOOR PLAN
216/P/006/A - EXISTING ROOF PLAN
216/P/007/A - EXISTING SECTIONS A-A AND B-B
216/P/010/A - PROPOSED GROUND FLOOR PLAN
216/P/011/A - PROPOSED ROOF PLAN
216/P/012/A - PROPOSED SECTIONS A-A AND B-B

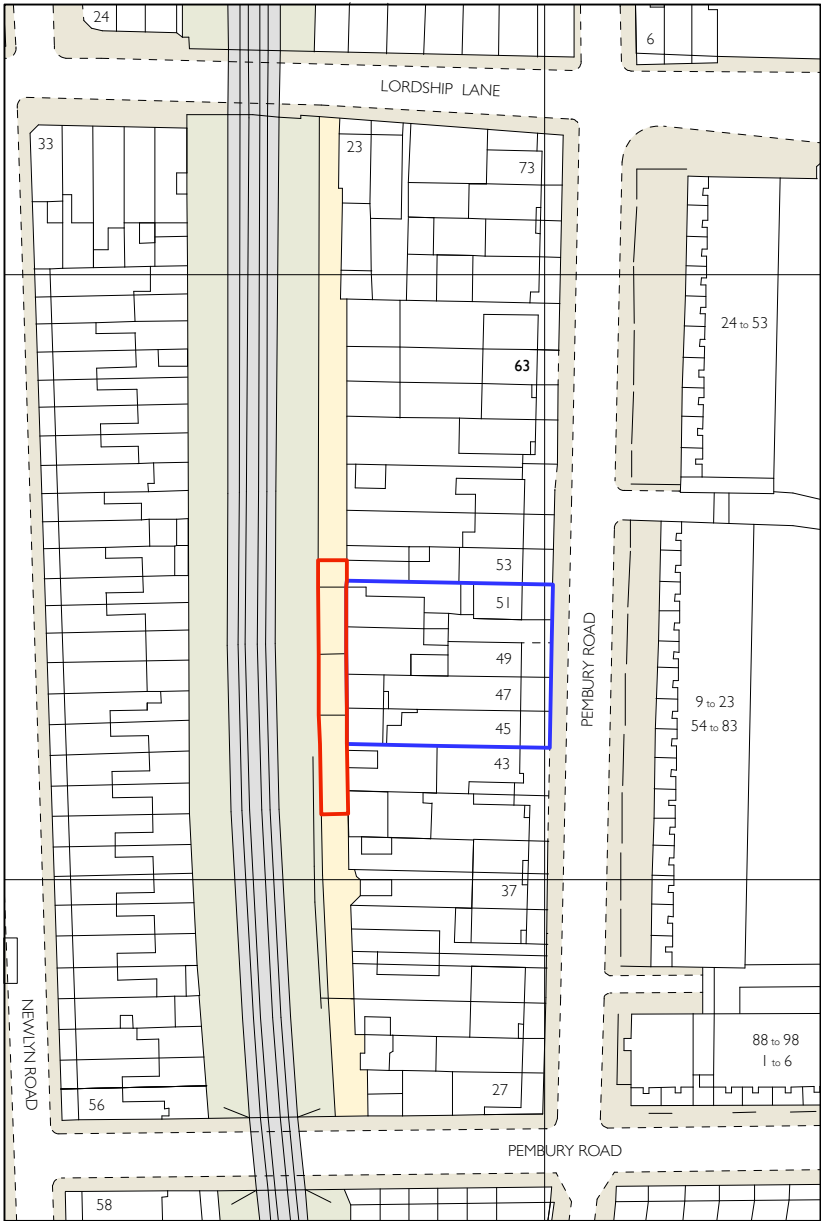

SITE LOCATION PLAN SCALE 1:1250

Notes: Drawings to be read in conjunction with all consultants information.
Do not scale from the drawing.
All dimensions to be checked on site.
Drawing only to be used for purposes indicated.
Not to be used for any other purpose.
This drawing is copyright of A PT Architects + Designers Ltd and not to be used or reproduced without their express permission in writing.

Revisions: REV A - ISSUED FOR PLANNING 07.2026

 

Client: DRS CARE

Dwg Status: PLANNING

Local Authority: L B HARINGEY

Dwg Title: SITE LOCATION + DRAWING LIST

Scale: 1:1250 @ A3
Job No: 216
Date: 07.2026
Rev: A

Project: LAND TO THE REAR OF
45 - 51 PEMBURY ROAD
TOTTENHAM
LONDON
N17 6SS

Drawing No:
216-P-001