



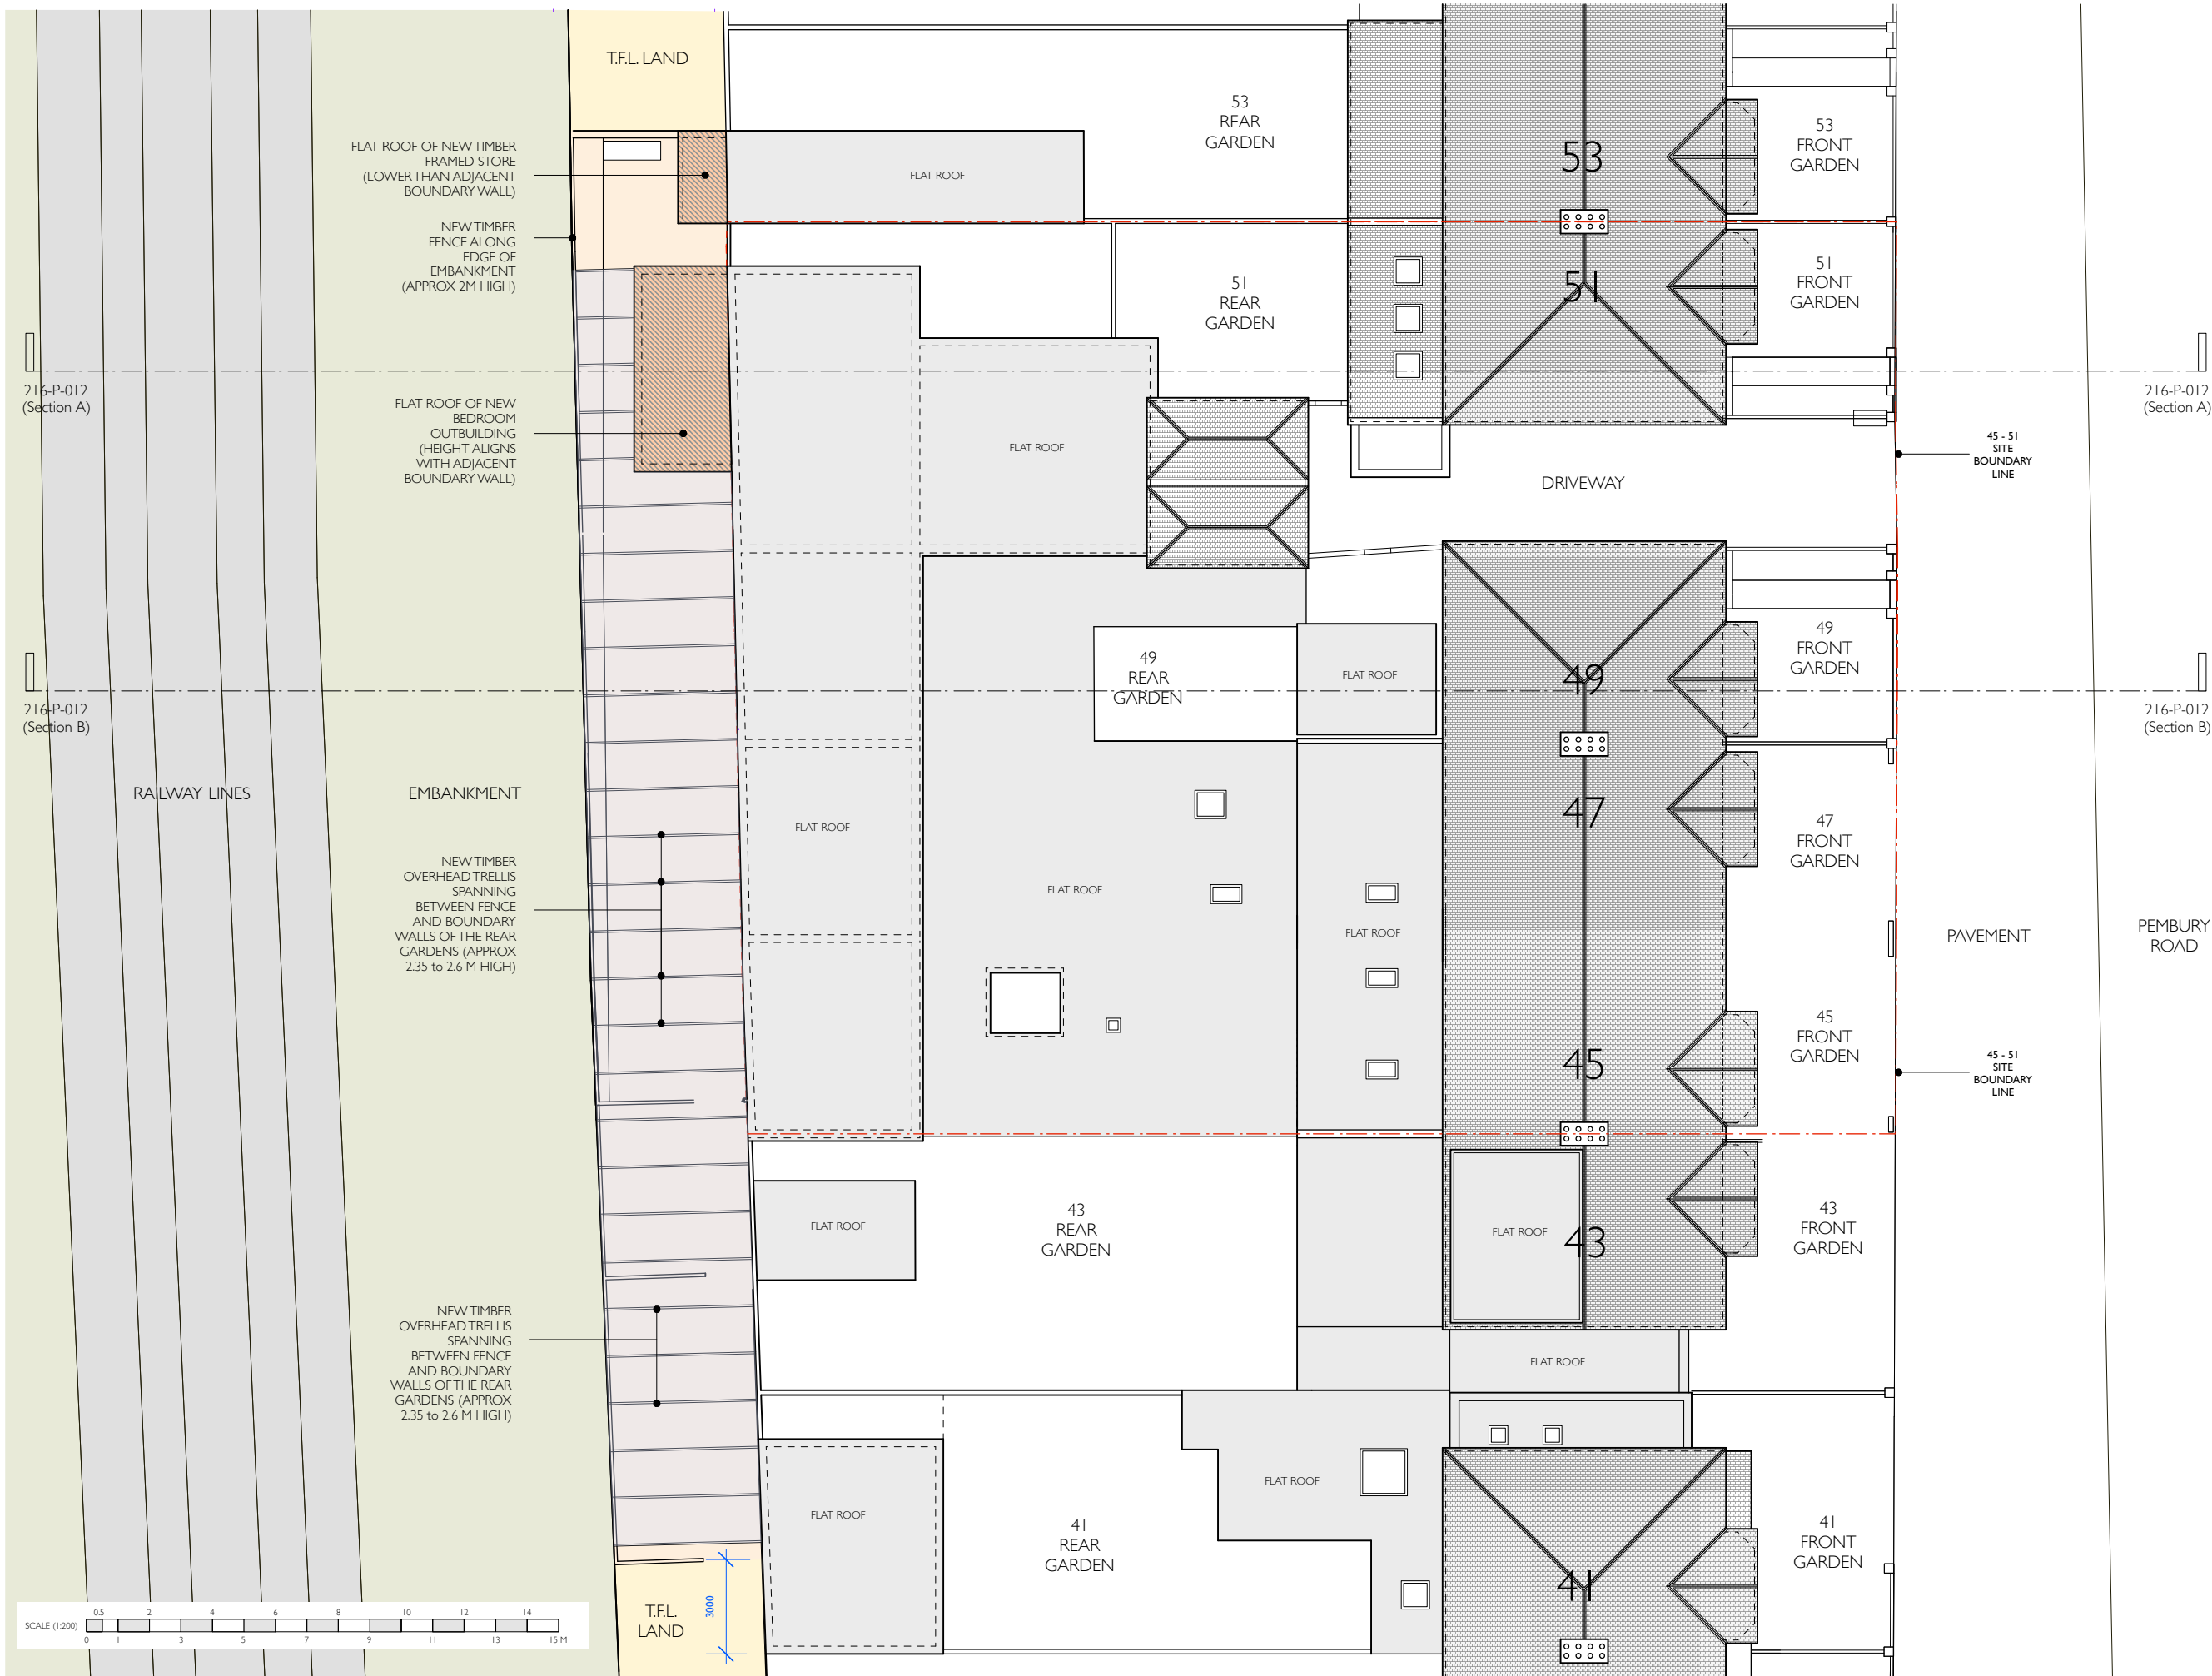

Notes:  
Do not scale from the drawing.  
All dimensions to be checked on site.  
Drawing only to be used for purposes indicated.  
Notally APT Architects + Designers Ltd of any discrepancies.

This drawing is copyright of APT Architects + Designers Ltd and not to be used or reproduced without their express permission in writing.

Revisions:  
Rev A July 2026:  
Submitted for Planning.

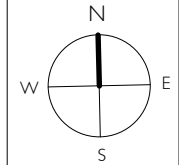

Client:  
DRS CARE HOMES

Dwg Status:  
PLANNING

Local Authority:  
LONDON BOROUGH OF HARINGEY

Dwg Title:  
PROPOSED ROOF PLAN

Scale:  
1:200 @ A3

Job No:  
216

Date:  
07.2026

Rev:  
A

Project:  
LAND TO THE REAR OF  
45-51 PEMBURY RD  
TOTTENHAM  
LONDON  
N17 6SS

216-P-011