



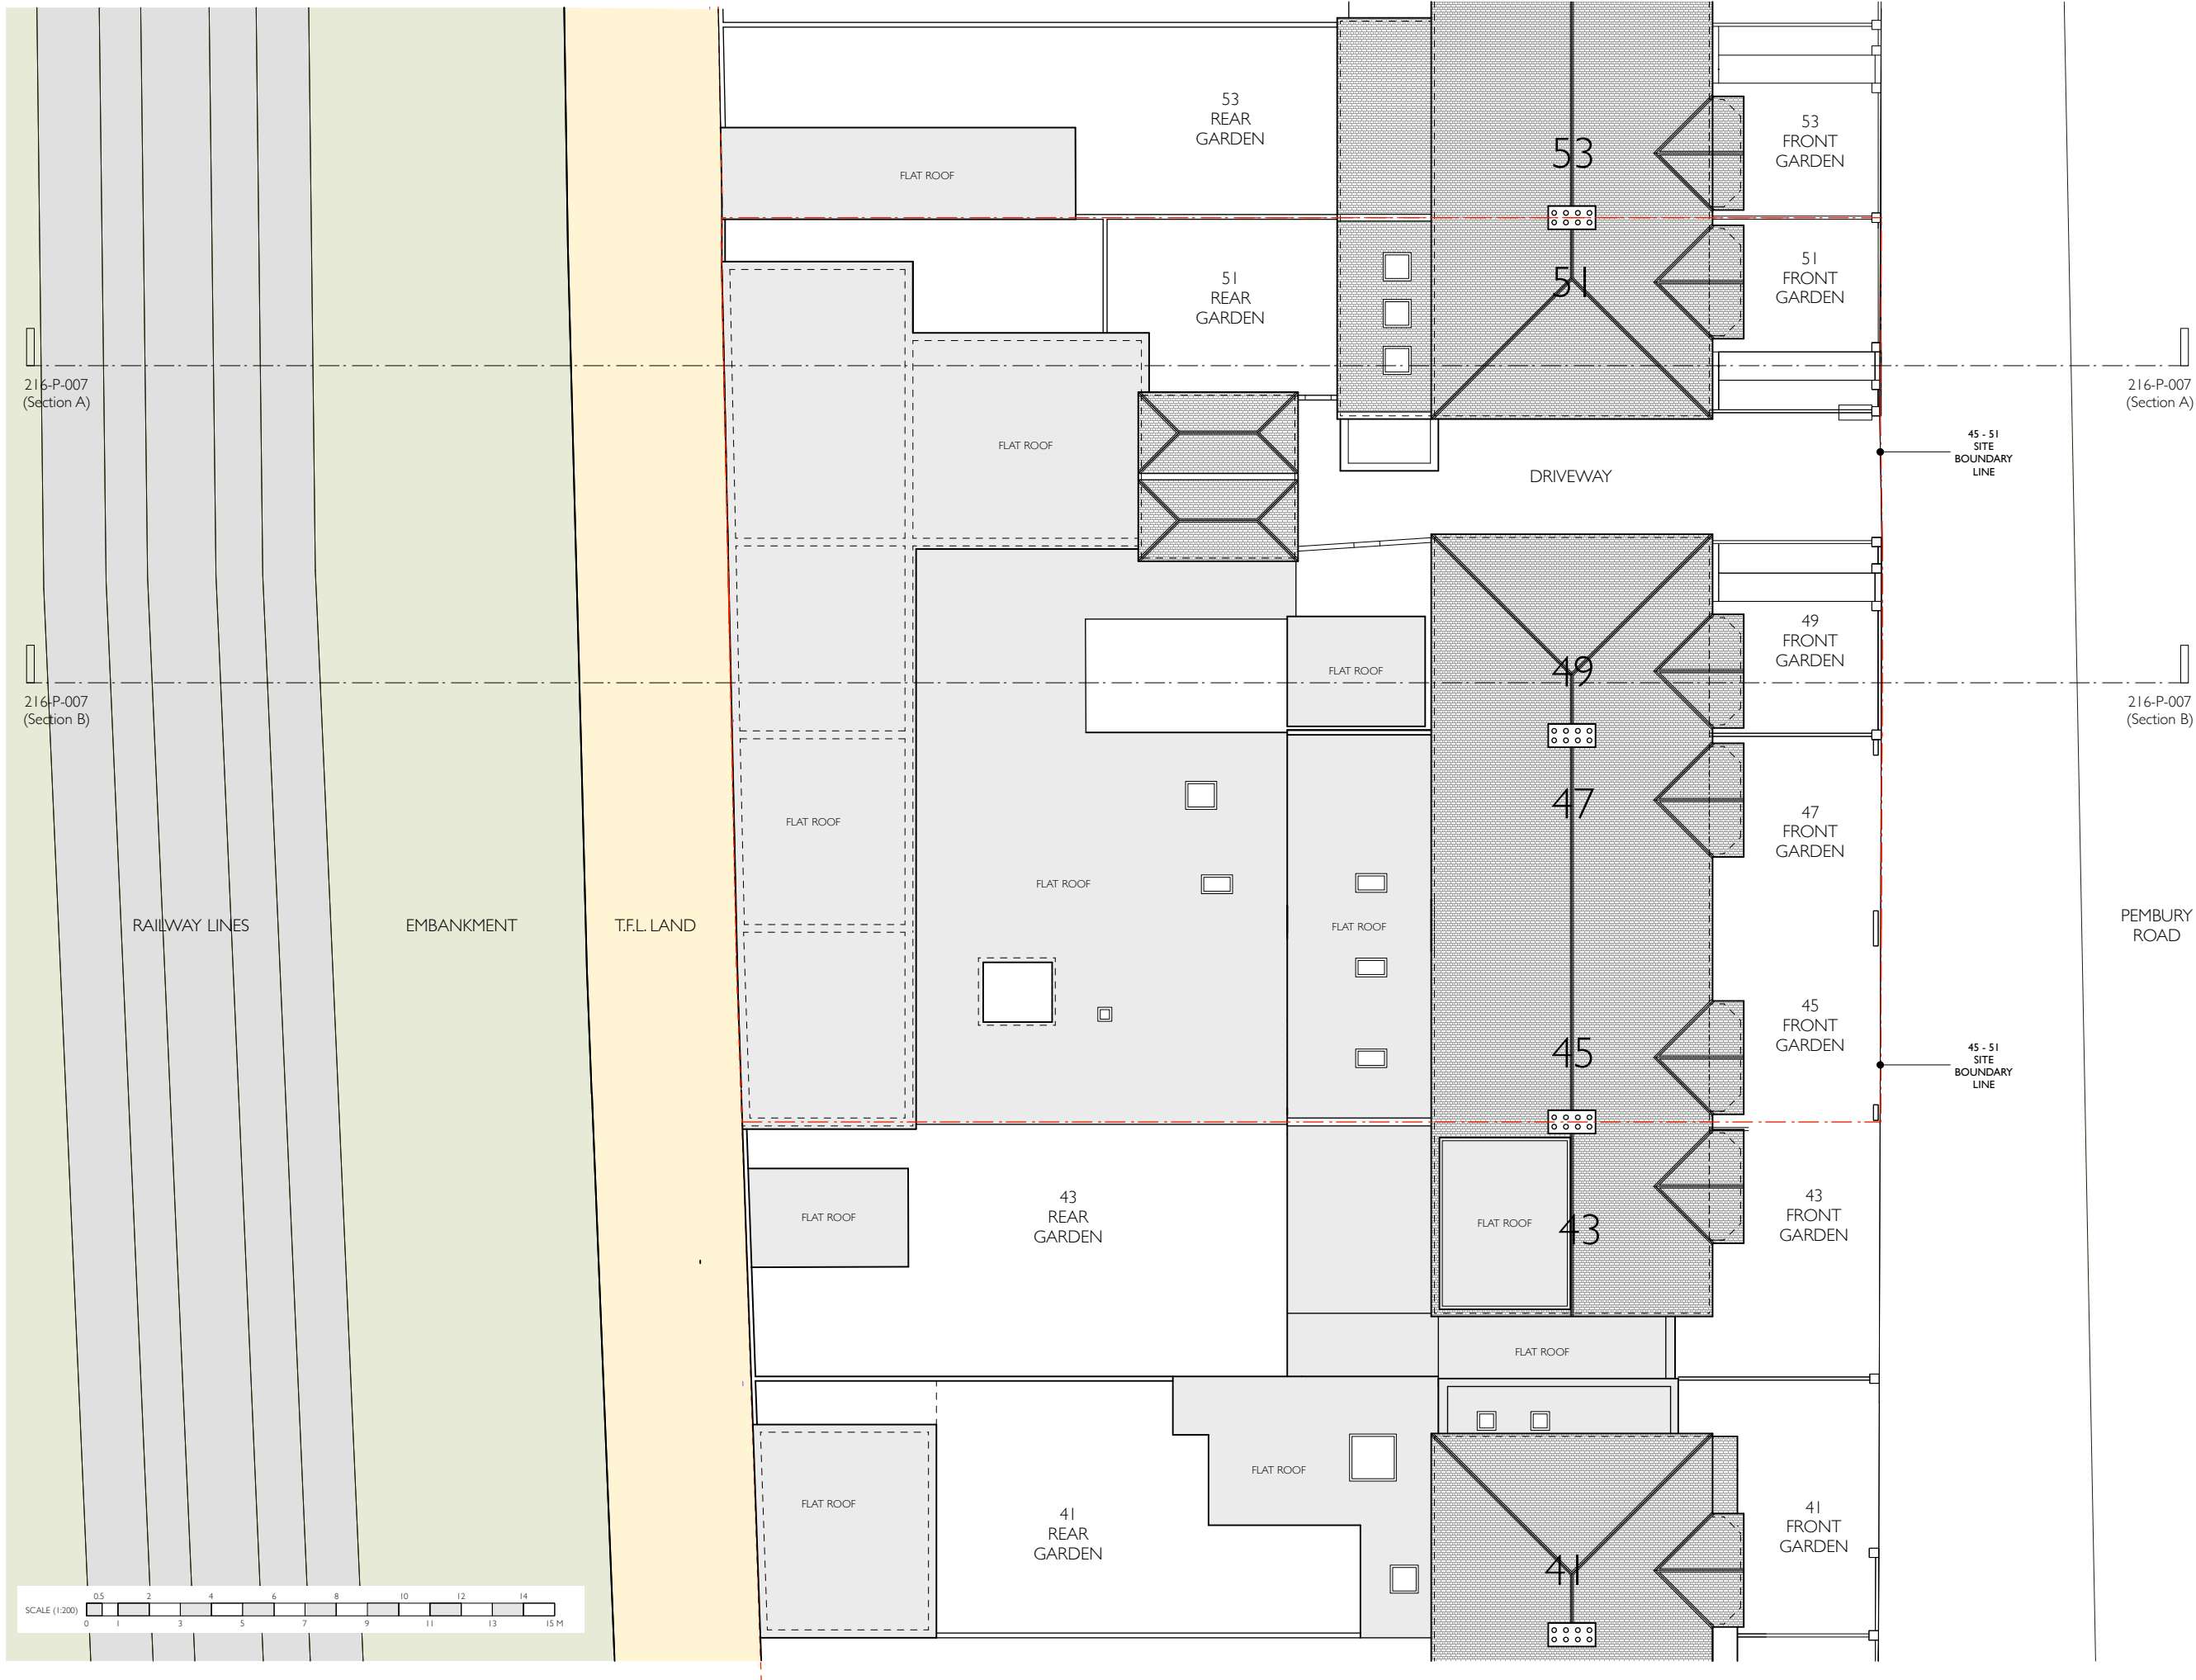

Notes:
 Do not scale from the drawing.
 All dimensions to be checked on site.
 Drawing only to be used for purposes indicated.
 Notify APT Architects + Designers Ltd of any discrepancies.
 This drawing is copyright of APT Architects + Designers Ltd and not to be used or reproduced without their express permission in writing.

Revisions:
 Rev A July 2026:
 Submitted for Planning.

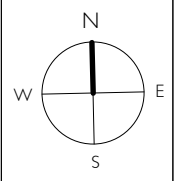

Client:
 DRS CARE HOMES

Dwg Status:
 PLANNING

Local Authority:
 LONDON BOROUGH OF HARINGEY

Dwg Title:
 EXISTING ROOF PLAN

Scale:
 1:200 @ A3

Job No:
 216

Date:
 07.2026

Rev:
 A

Project:
 LAND TO THE REAR OF
 45-51 PEMBURY RD
 TOTTENHAM
 LONDON
 N17 6SS

216-P-006