


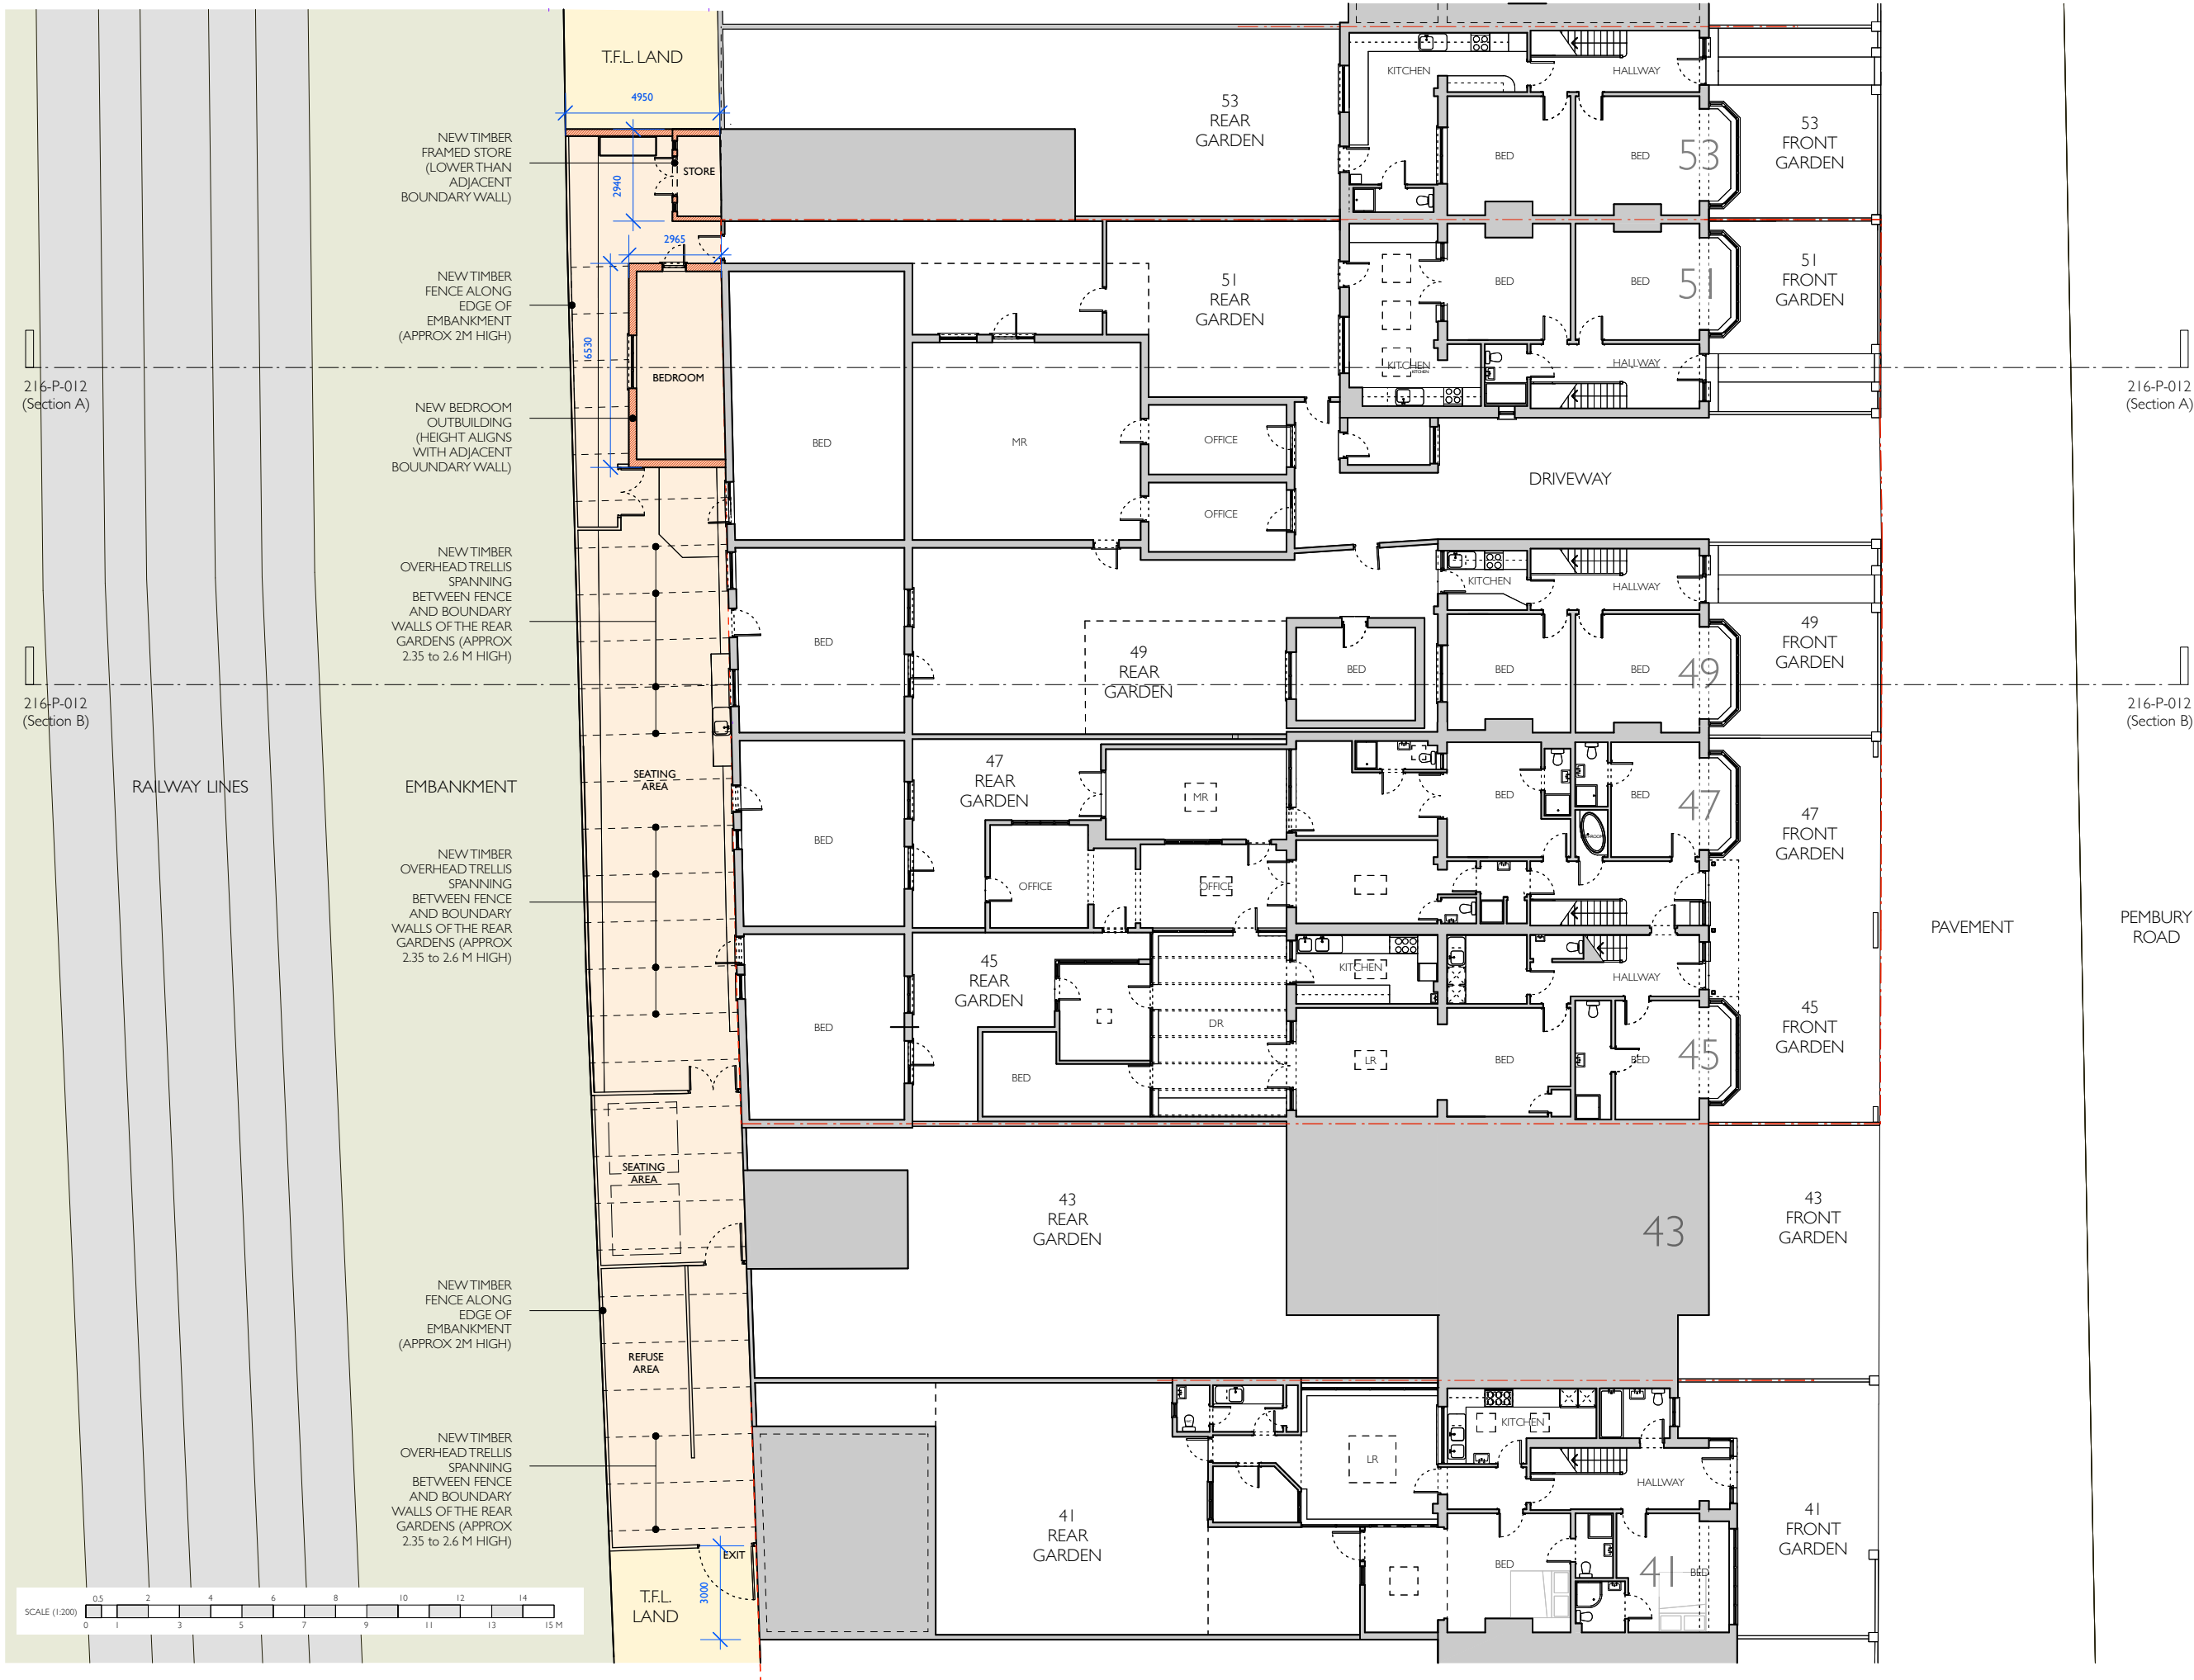


Notes:

Do not scale from the drawing.
All dimensions to be checked on site.
Drawing only to be used for purposes indicated.
Not to be used or reproduced without their express permission in writing.

This drawing is copyright of APT Architects + Designers Ltd and not to be used or reproduced without their express permission in writing.

Revisions:

Rev A July 2026:
Submitted for Planning.

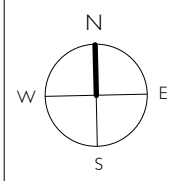

Client:

DRS CARE HOMES

Dwg Status:

PLANNING

Local Authority:

LONDON BOROUGH OF HARINGEY

Dwg Title:

PROPOSED GROUND FLOOR PLAN

Scale:

1:200 @ A3

Job No:

216

Date:

07.2026

Rev:

A

Project:

LAND TO THE REAR OF
45-51 PEMBURY RD
TOTTENHAM
LONDON
N17 6SS

216-P-010