


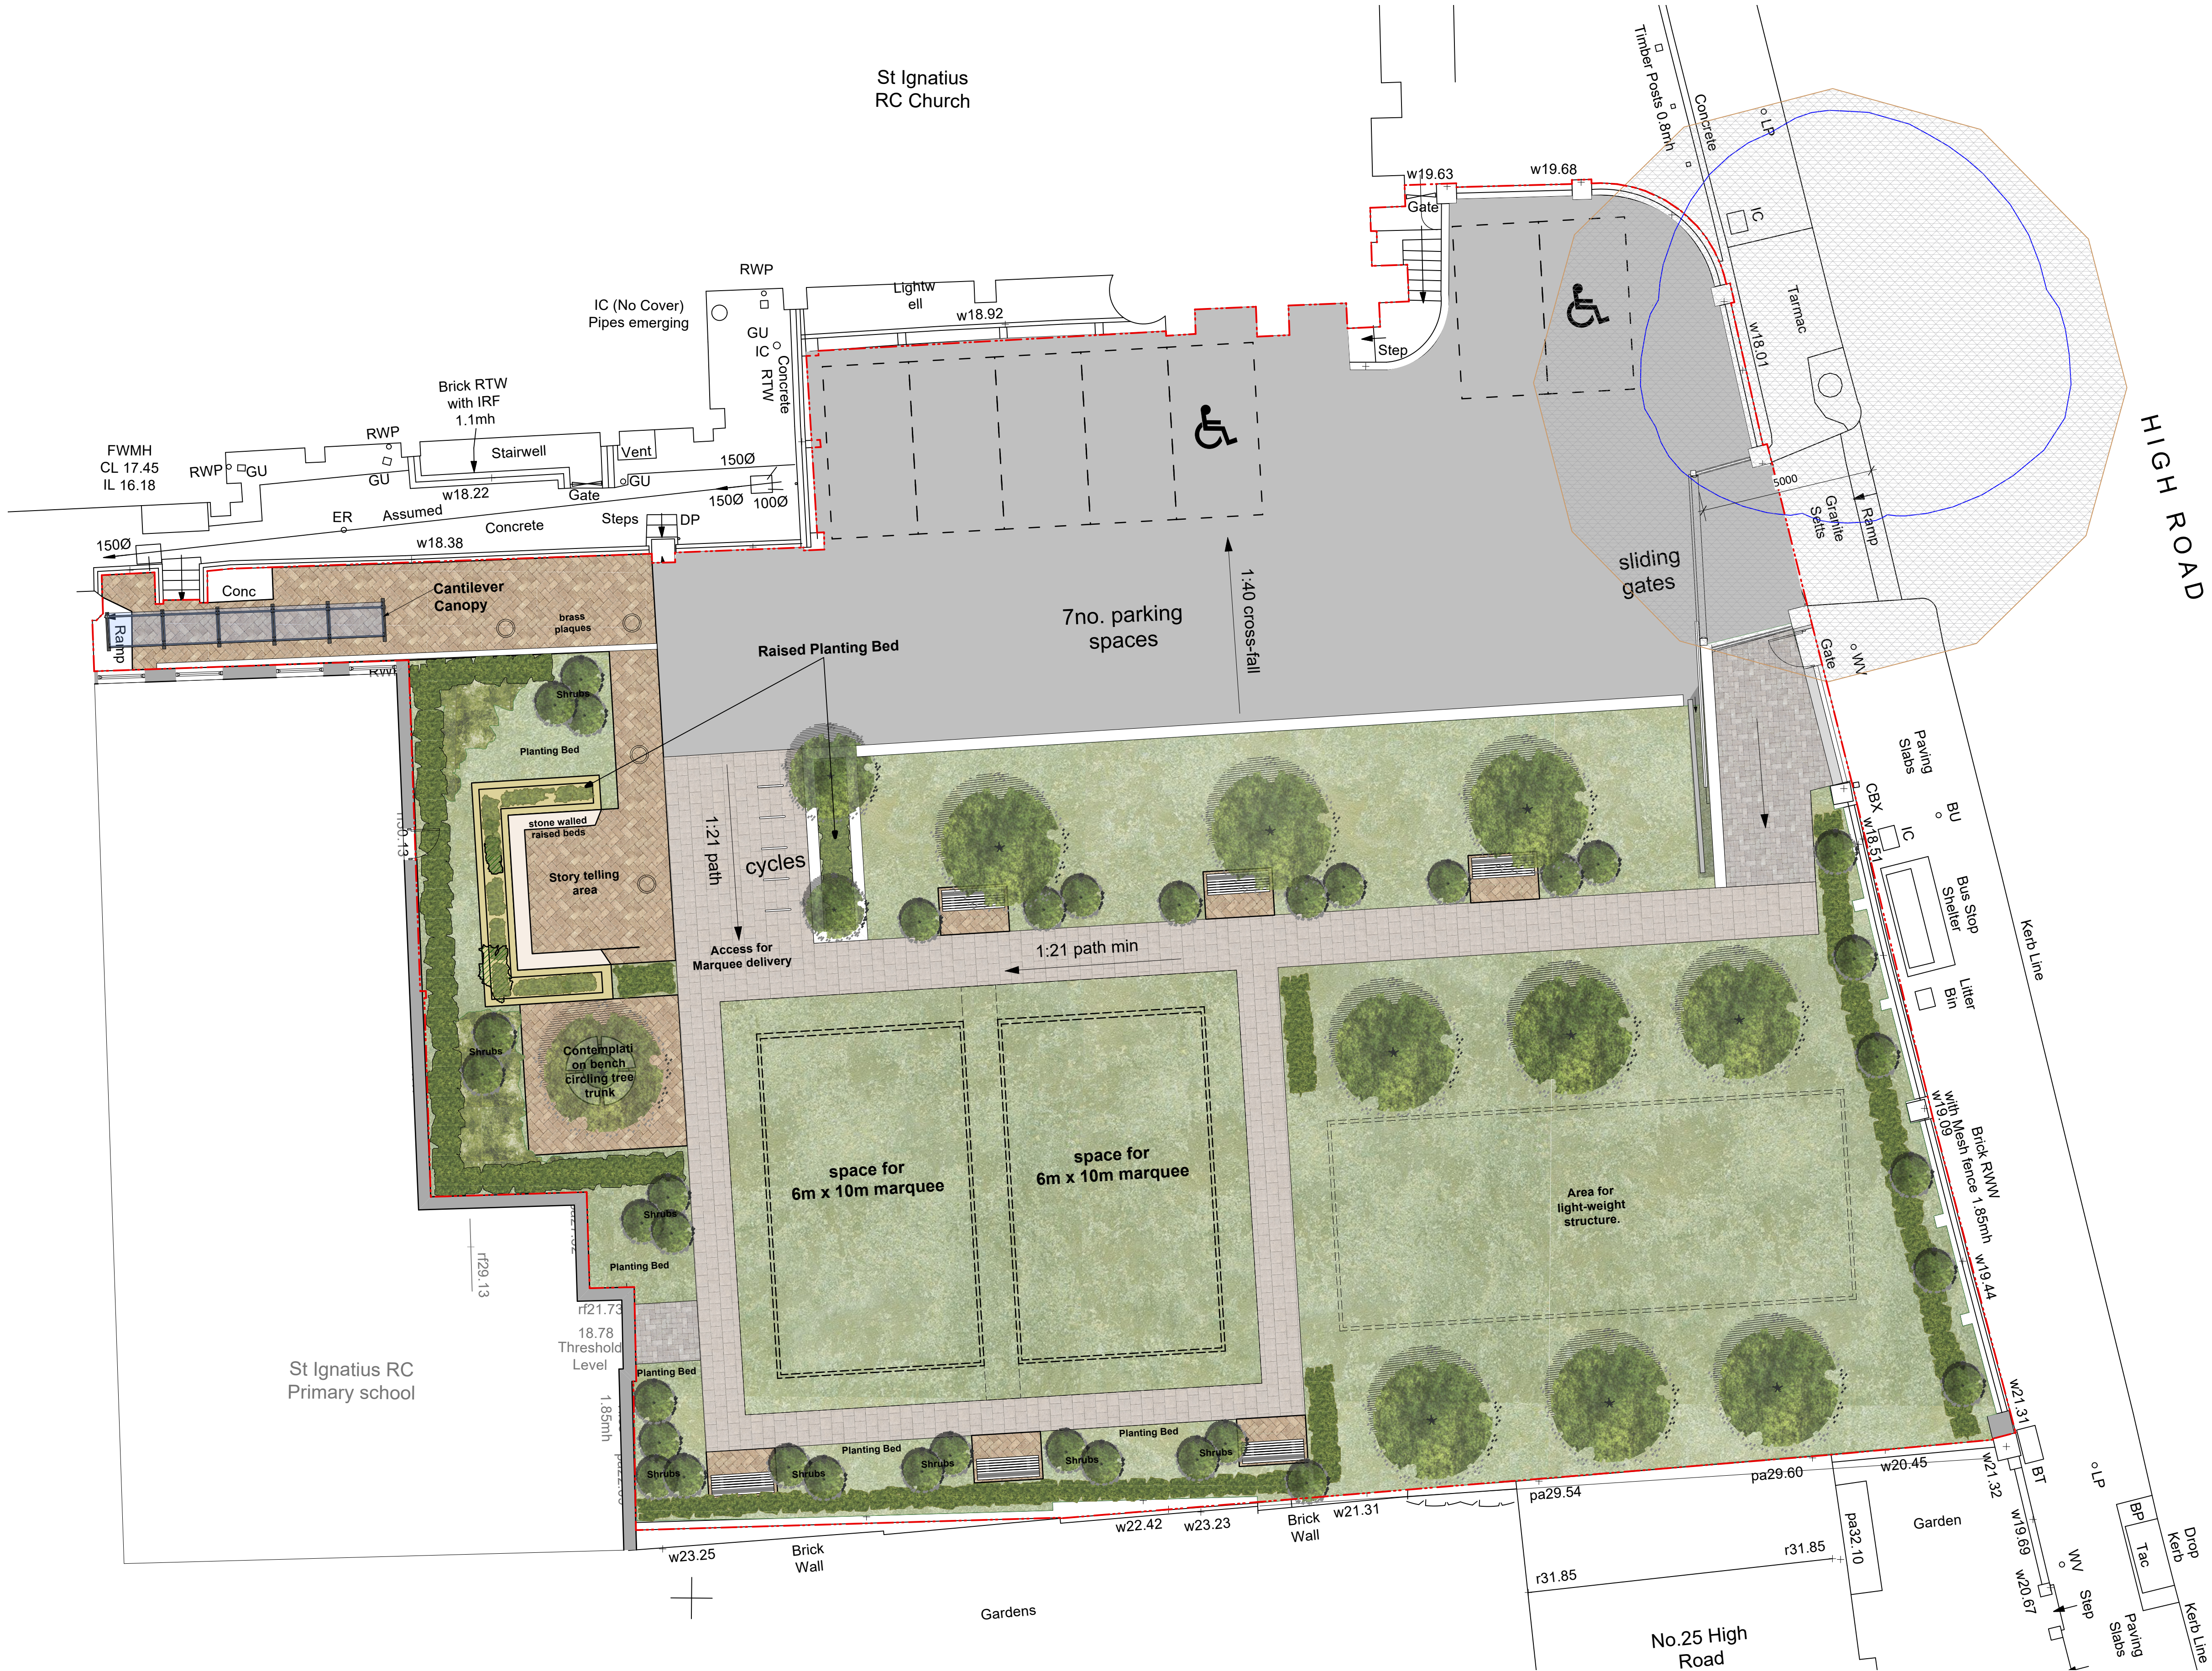

Material Legend	
	Porous Tarmac
	Block paving
	Block paving type 2
	300x150 mm Concrete Paving Slabs
	Grass
	Proposed tree
	Proposed Hedge
	Proposed Plantings Bed with Shrubs
	Category B tree
	Root protection area

Key
Proposed Site

E	12/05/2026	Site plan amended, following planner's comments
D	18/11/2025	Tree Survey added and ramp from church removed to leave all surfaces in that area at same level with no dig.
C	16/10/2025	Layout amended following comments from the Conservation Officer – front gate repositioned, canopy redesigned.
B	15/08/2025	Front gate adjusted following Transport Consultant comments.
A	17/06/2025	Site Boundary added.

PLANNING

Project title		Kyle Smart Associates The Barn, Sewell, Dunstable Bedfordshire LU6 3RP telephone 01582 690222 www.kylesmartassociates.co.uk Chartered Architects	
Stamford Hill Open area			
Drawing title			
Proposed Site Plan			
Drawing no.	23031wd2.04	Rev	E
Scale	Date	Drawn by	Checked by
1:50@A1	Apr- 23	LT	CS