


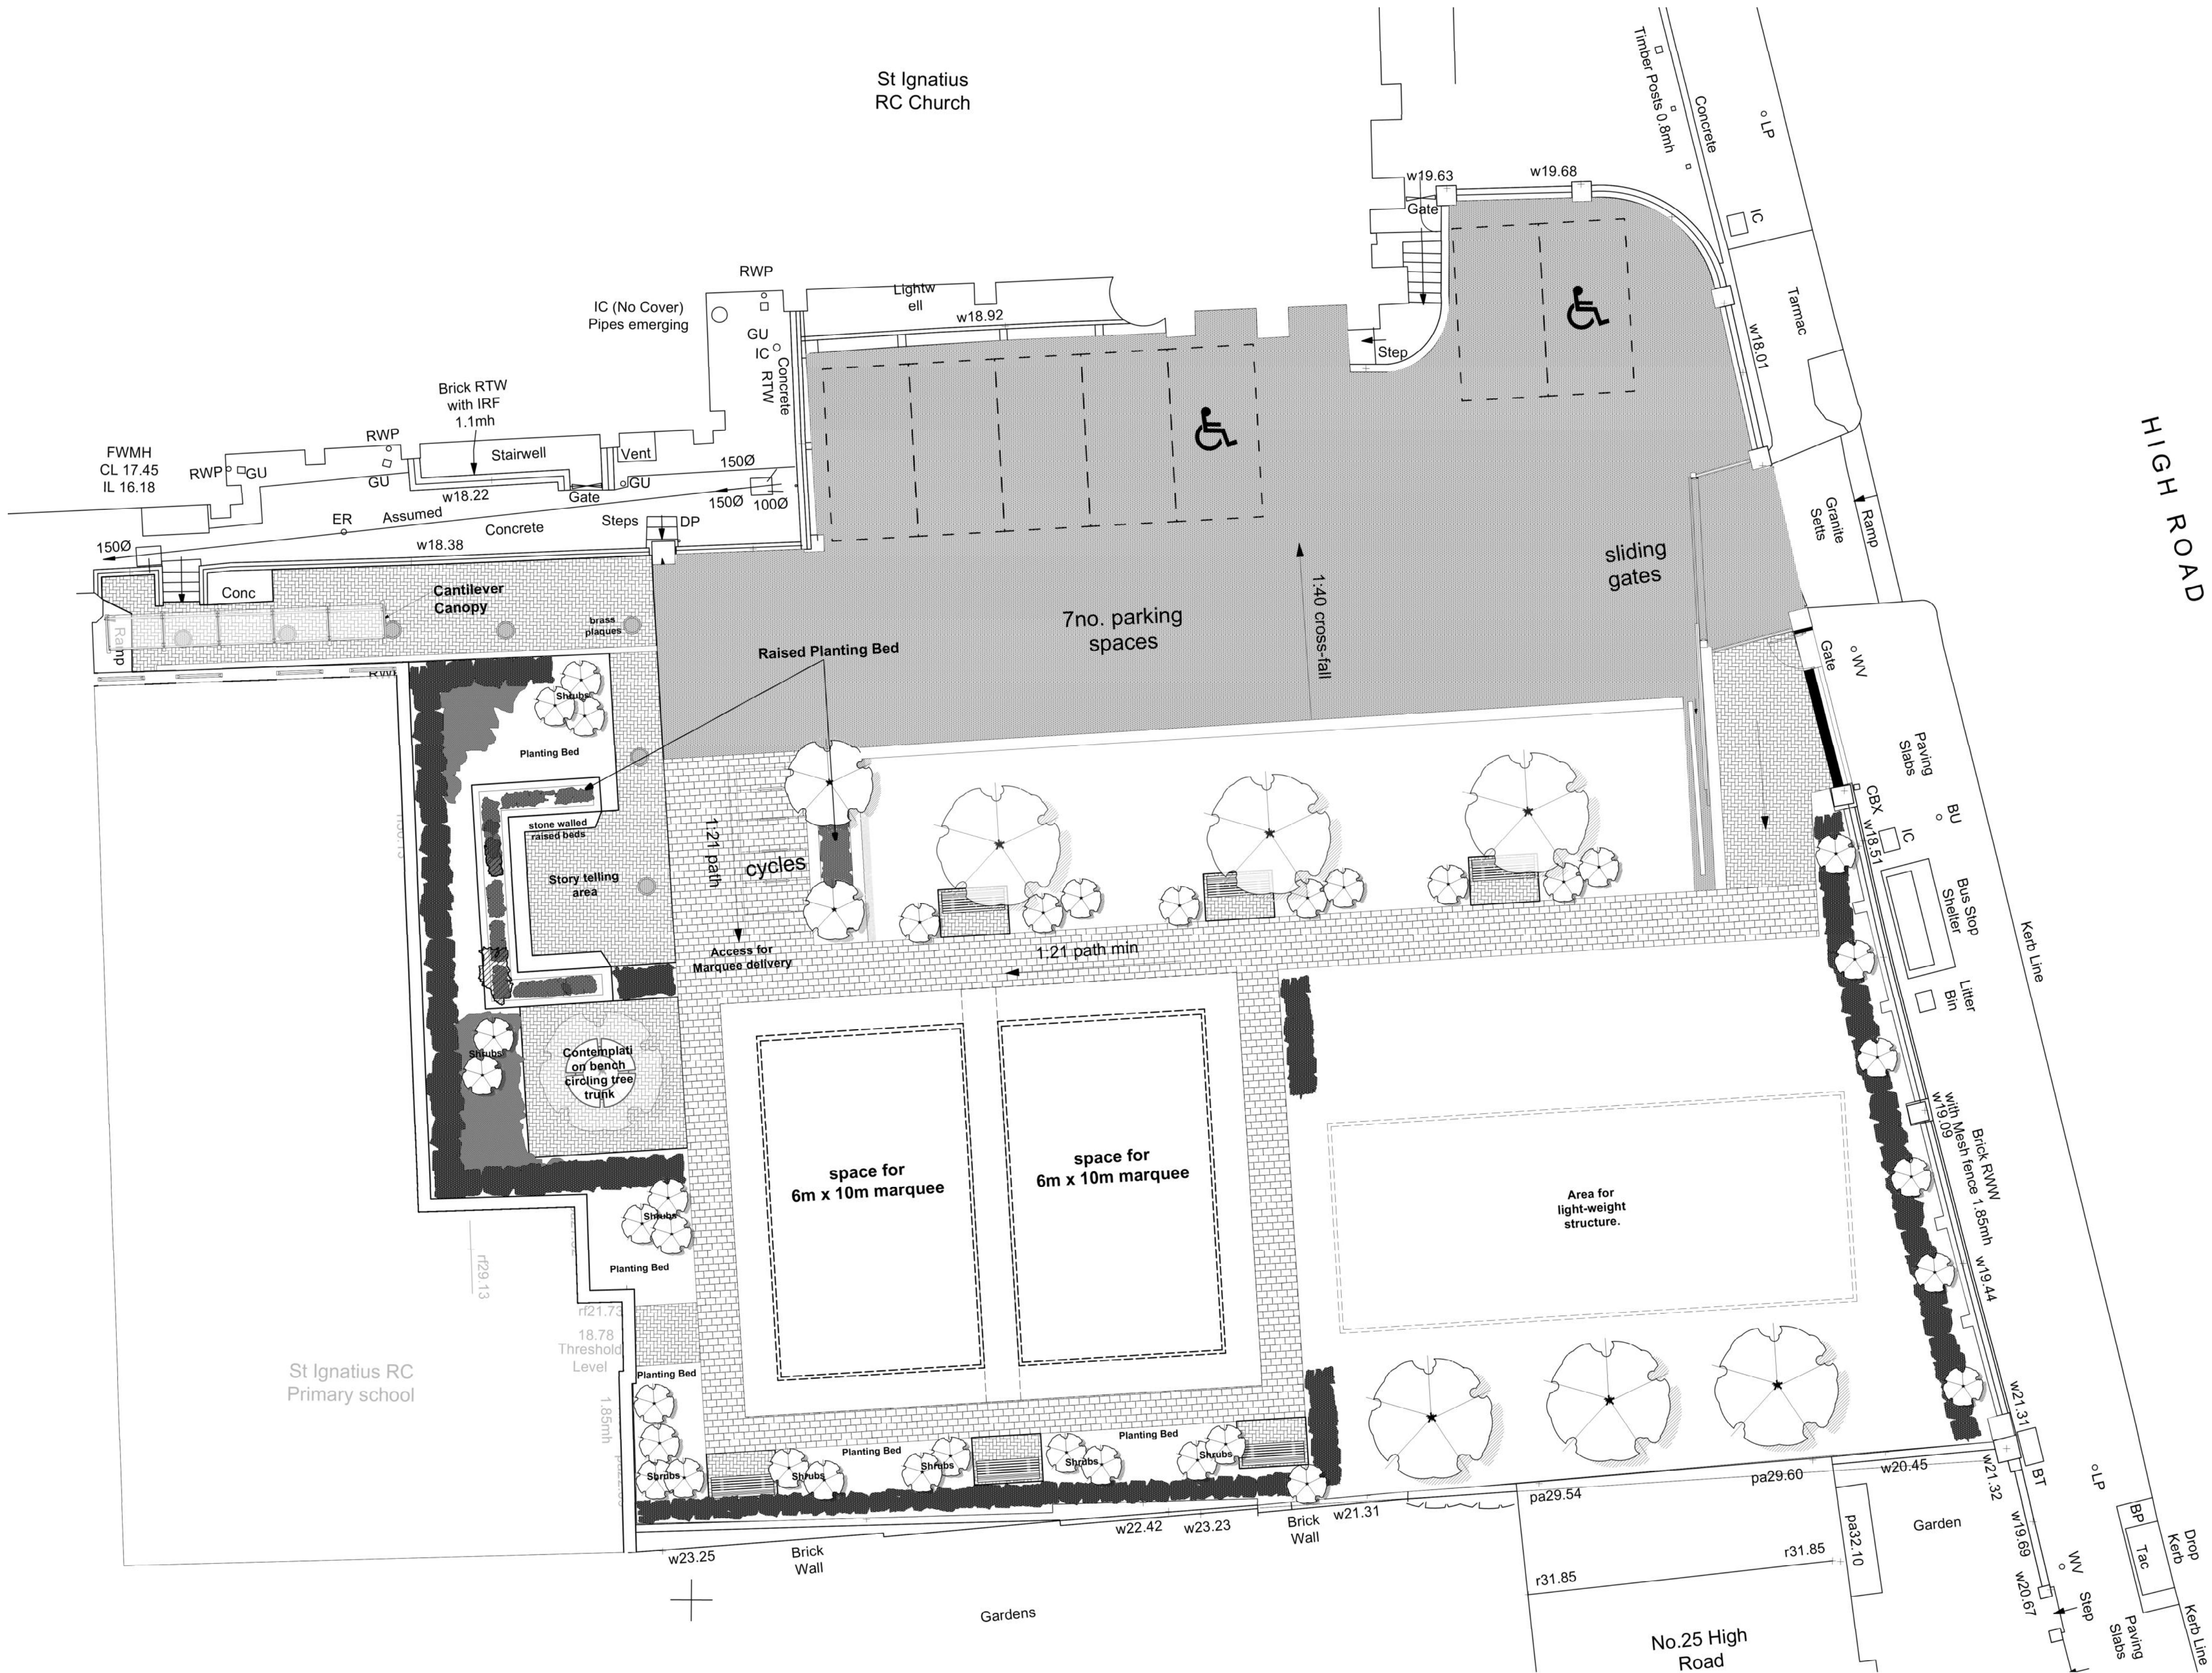

Material Legend	
	Porous Tarmac
	Block paving
	Block paving type 2
	300x150 mm Concrete Paving Slabs
	Grass
	Proposed tree
	Proposed Hedge
	Proposed Plantings Bed with Shrubs

B	12/05/2026	Site plan amended, following planner's comments
A	15/08/2025	Front gate adjusted following Transport Consultant comments.

INFORMATION

Project title Stamford Hill Open area				 The Barn, Sewell, Dunstable Bedfordshire LU6 1RP telephone 01582 690222 www.kylesmartassociates.co.uk Chartered Architects
Drawing title Proposed Site Plan Landscape				
Drawing no. 23031wd2.12		Rev B		
Scale 1:50@A1	Date Apr-23	Drawn by LT	Checked by CS	

