


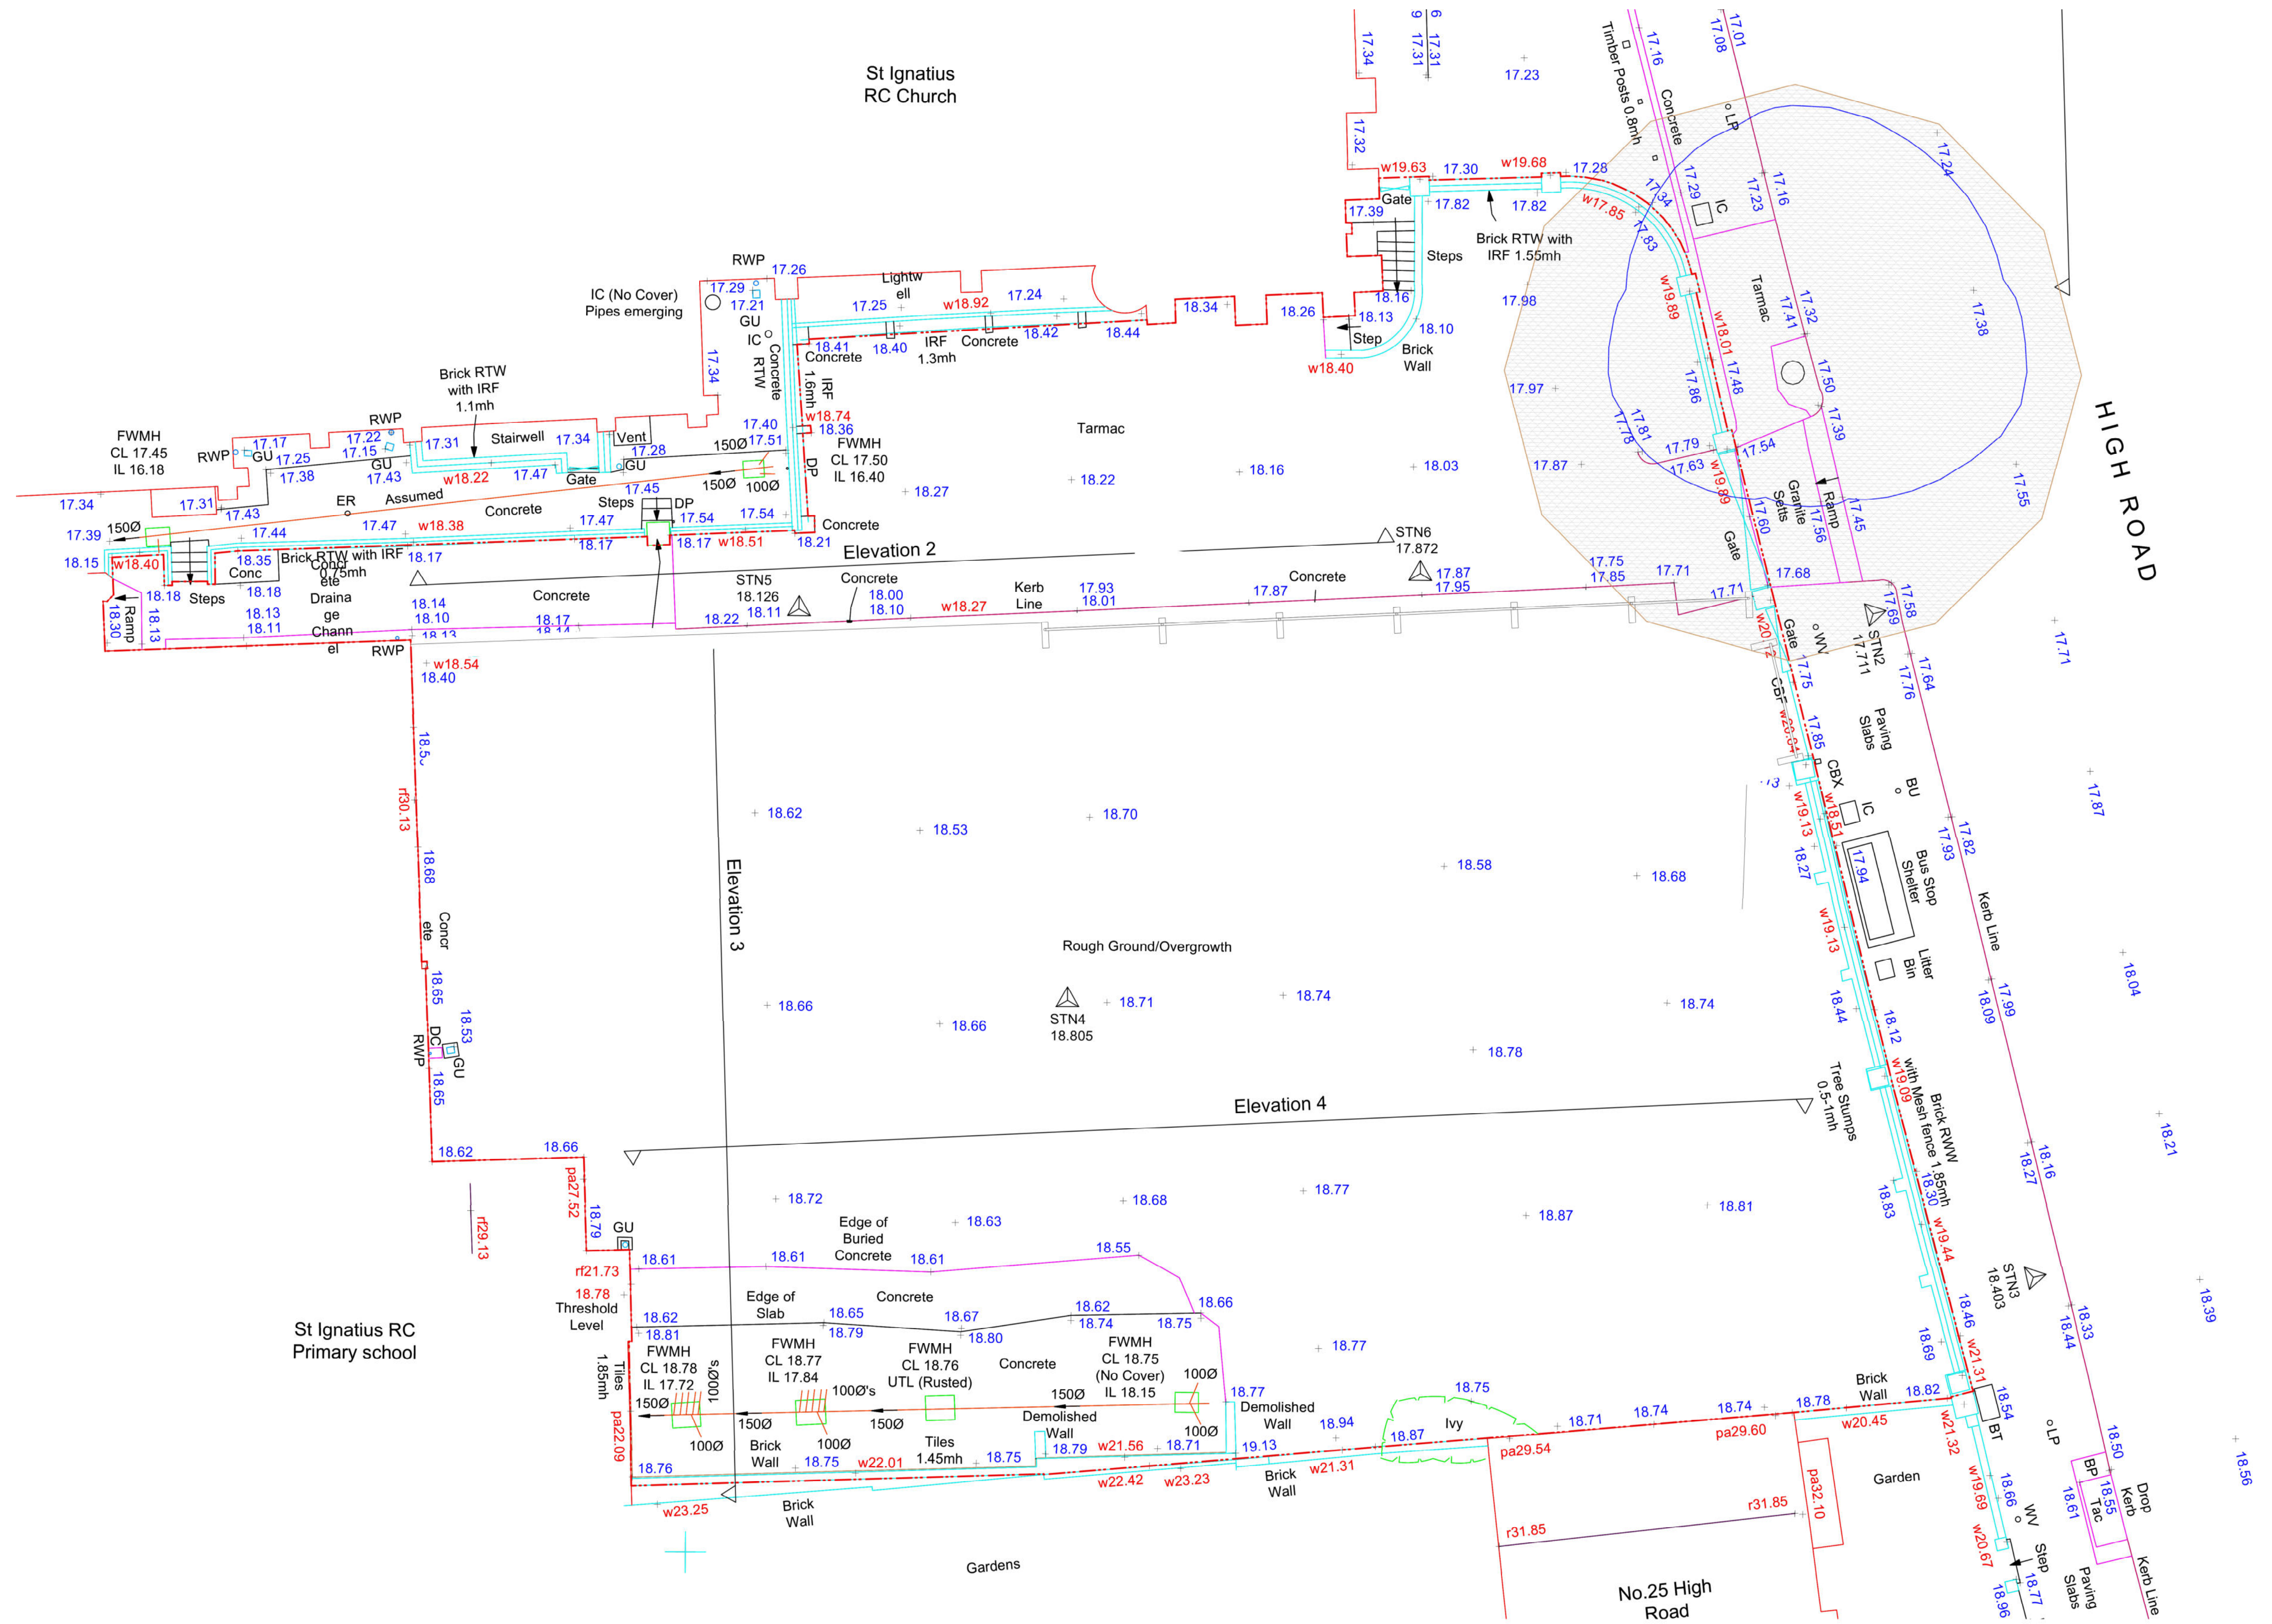

Key

- Proposed Site
- Category B tree
- Root protection area

- C 12/05/2026 Existing car parking spaces added
- B 18/11/2025 Tree Survey added.
- A 17/06/2025 Site Boundary added.

PLANNING

Project title		Stamford Hill Open area	
Drawing title		Existing Site Plan	
Drawing no.	23031su1.02	Rev	C
Scale	1:100@A1	Date	Apr 23
		Drawn by	LT
		Checked by	CS

Kyle Smart Associates

The Barn, Sewell, Dunstable
Bedfordshire LU6 1RP
telephone 01582 690222
www.kylesmartassociates.co.uk
Chartered Architects

