



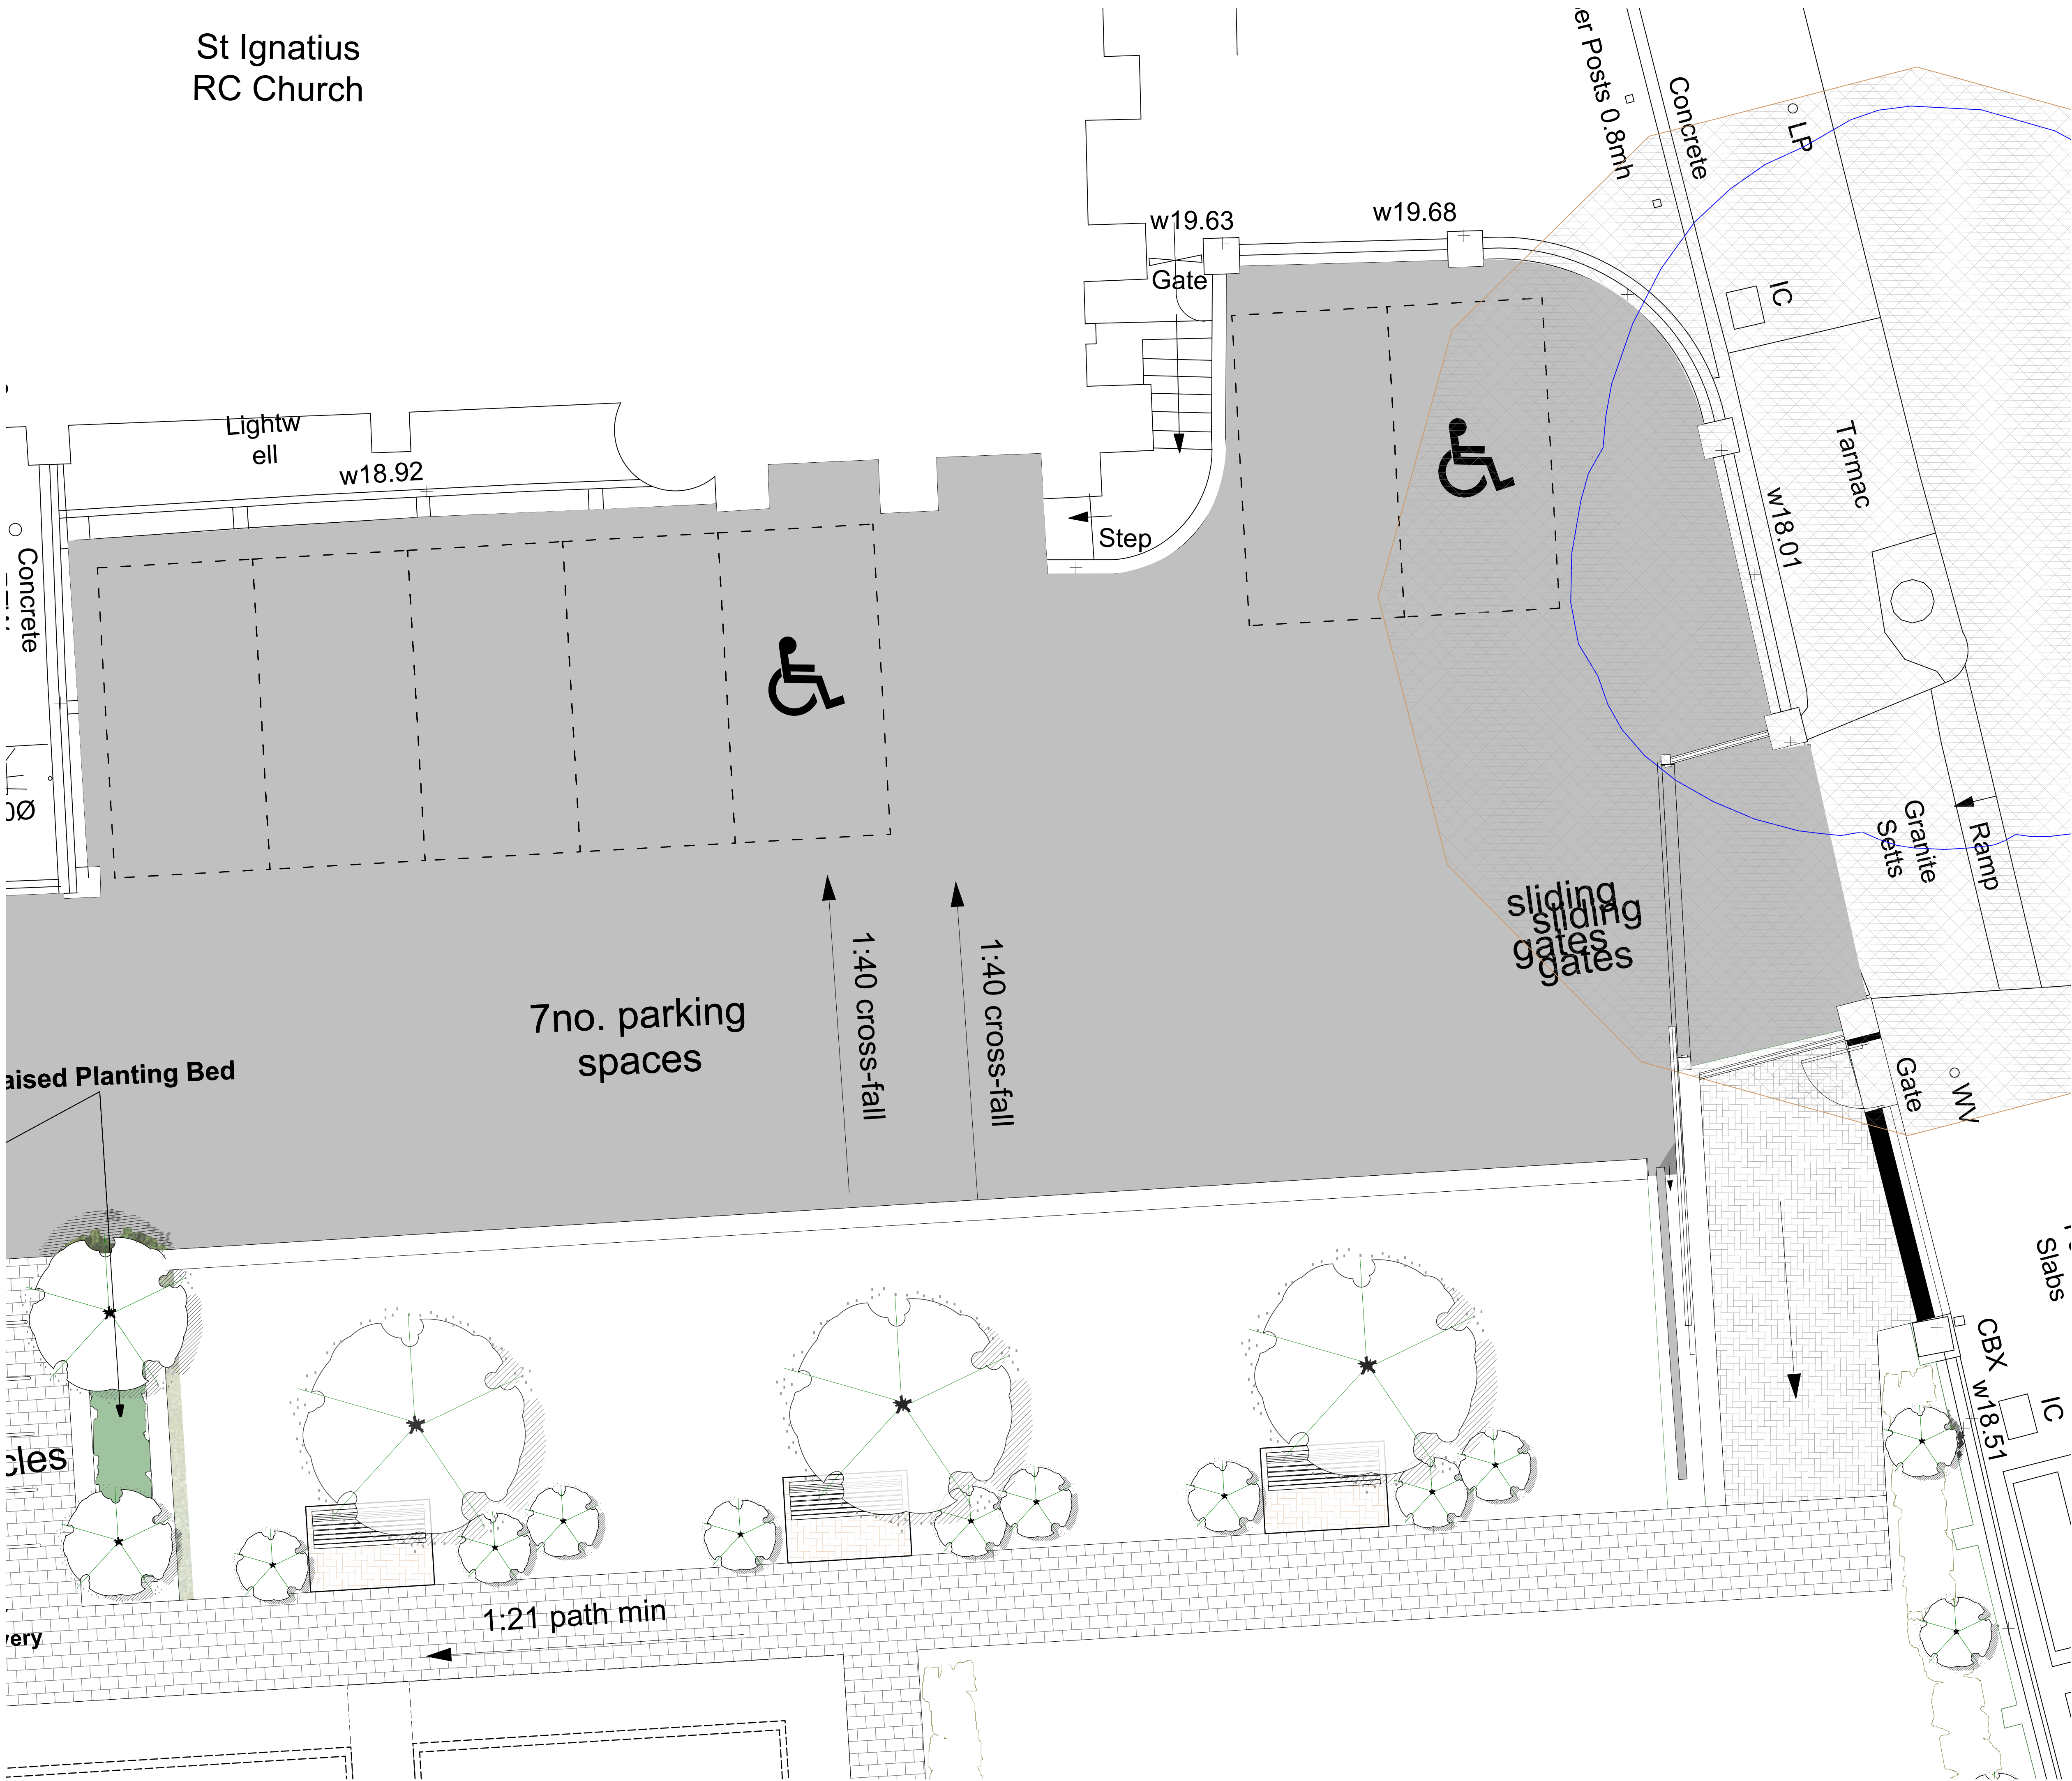

Parking Schedule	
General parking spaces	5
Disabled parking spaces	2
Total parking spaces	7

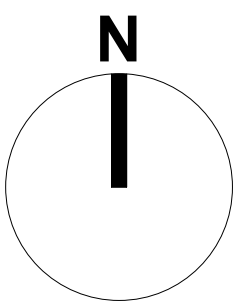

0 2 3 4 5 M
Scale 1:50

- D 15/05/2026 Site plan amended, following planner's comments
- C 25/11/2025 Parking layout amended following root protection area.
- B 16/10/2025 Layout amended following comments from the Conservation Officer – front gate repositioned.
- A 15/08/2025 Front gate adjusted following Transport Consultant comments.

PLANNING

Project title Stamford Hill Open area				Kyle Smart Associates The Barn, Sewell, Dunstable Bedfordshire LU6 1RP telephone 01582 690222 www.kylesmartassociates.co.uk Chartered Architects
Drawing title Proposed Site Plan Car Park				
Drawing no. 23031wd2.05		Rev D		
Scale 1:50@A1	Date Apr- 23	Drawn by LT	Checked by CS	