





Rear Elevation
As Existing 1:100

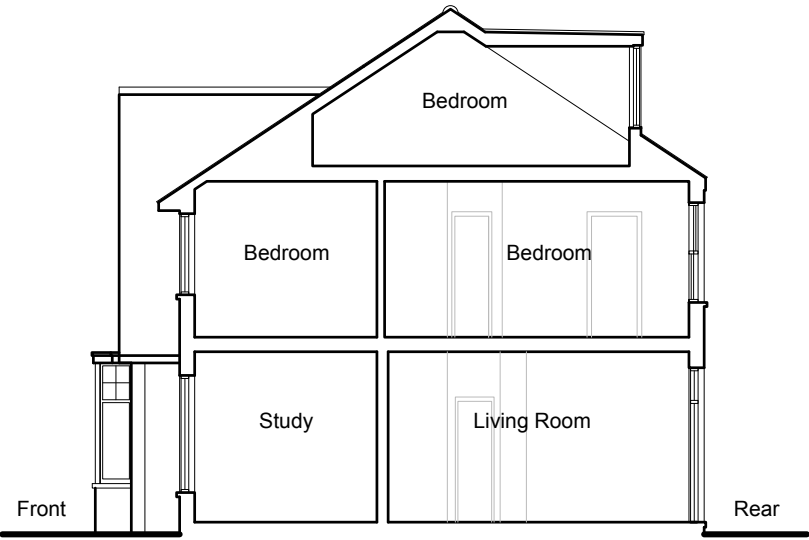


Section A-A
As Existing 1:100

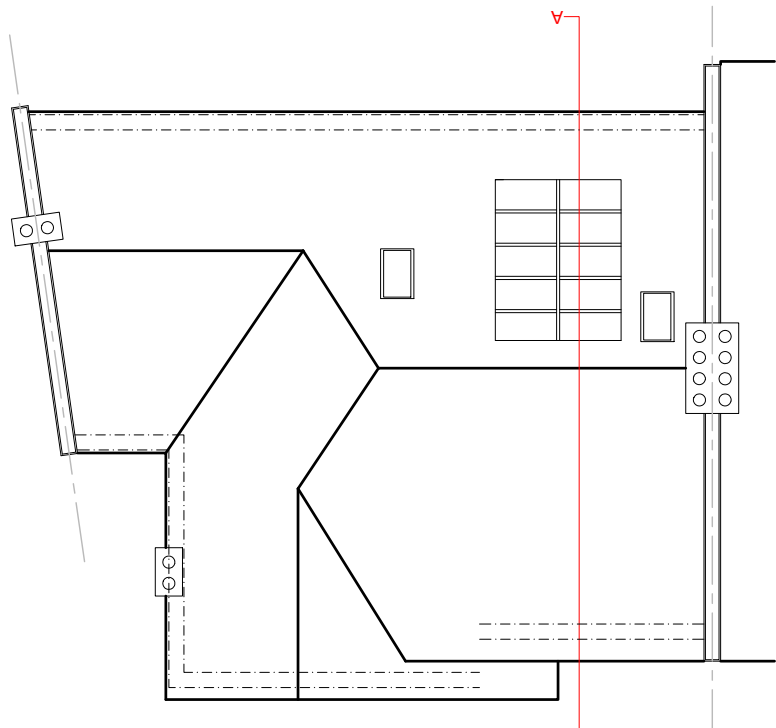


Roof Plan
As Existing 1:100




Rear Elevation
As Proposed 1:100

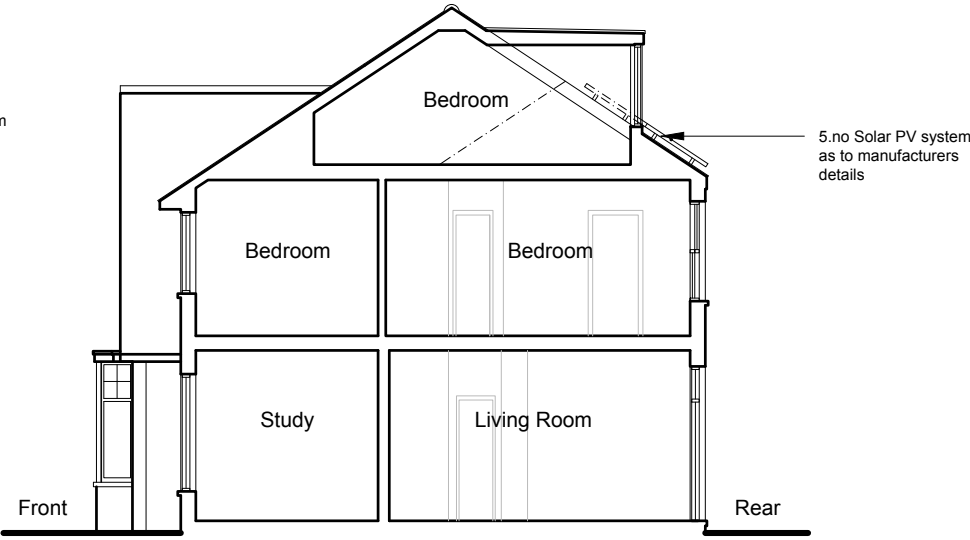

Section A-A
As Proposed 1:100


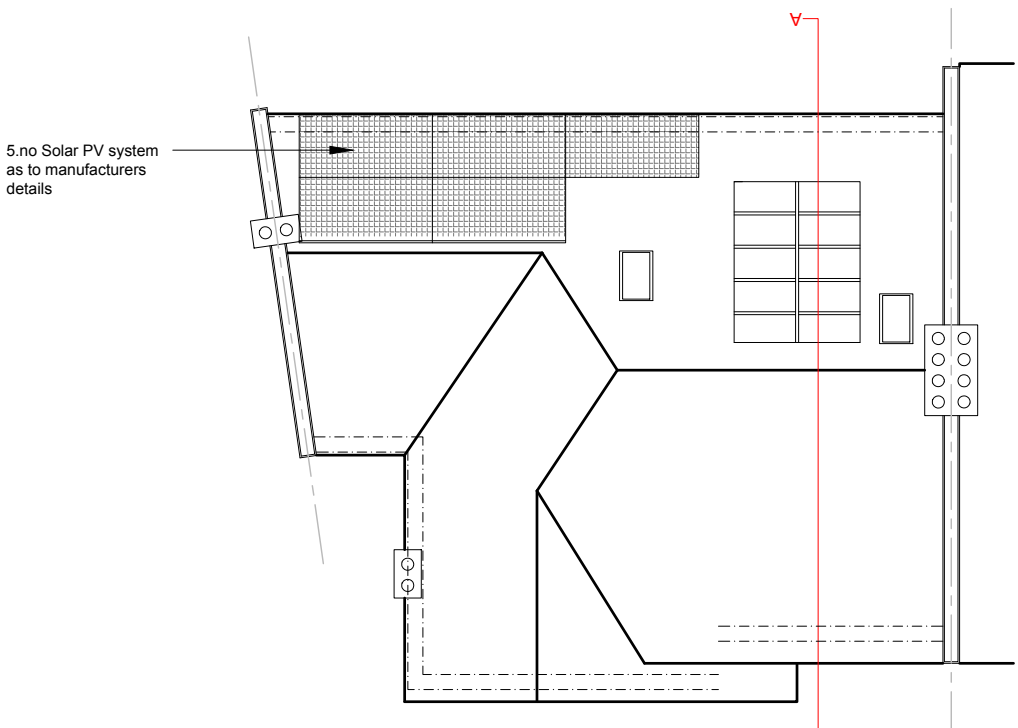


Roof Plan
As Proposed 1:100

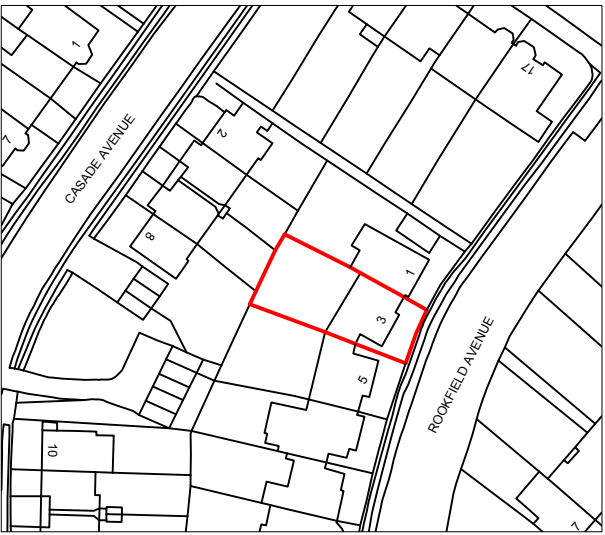


Location Plan

Scale 1:1250

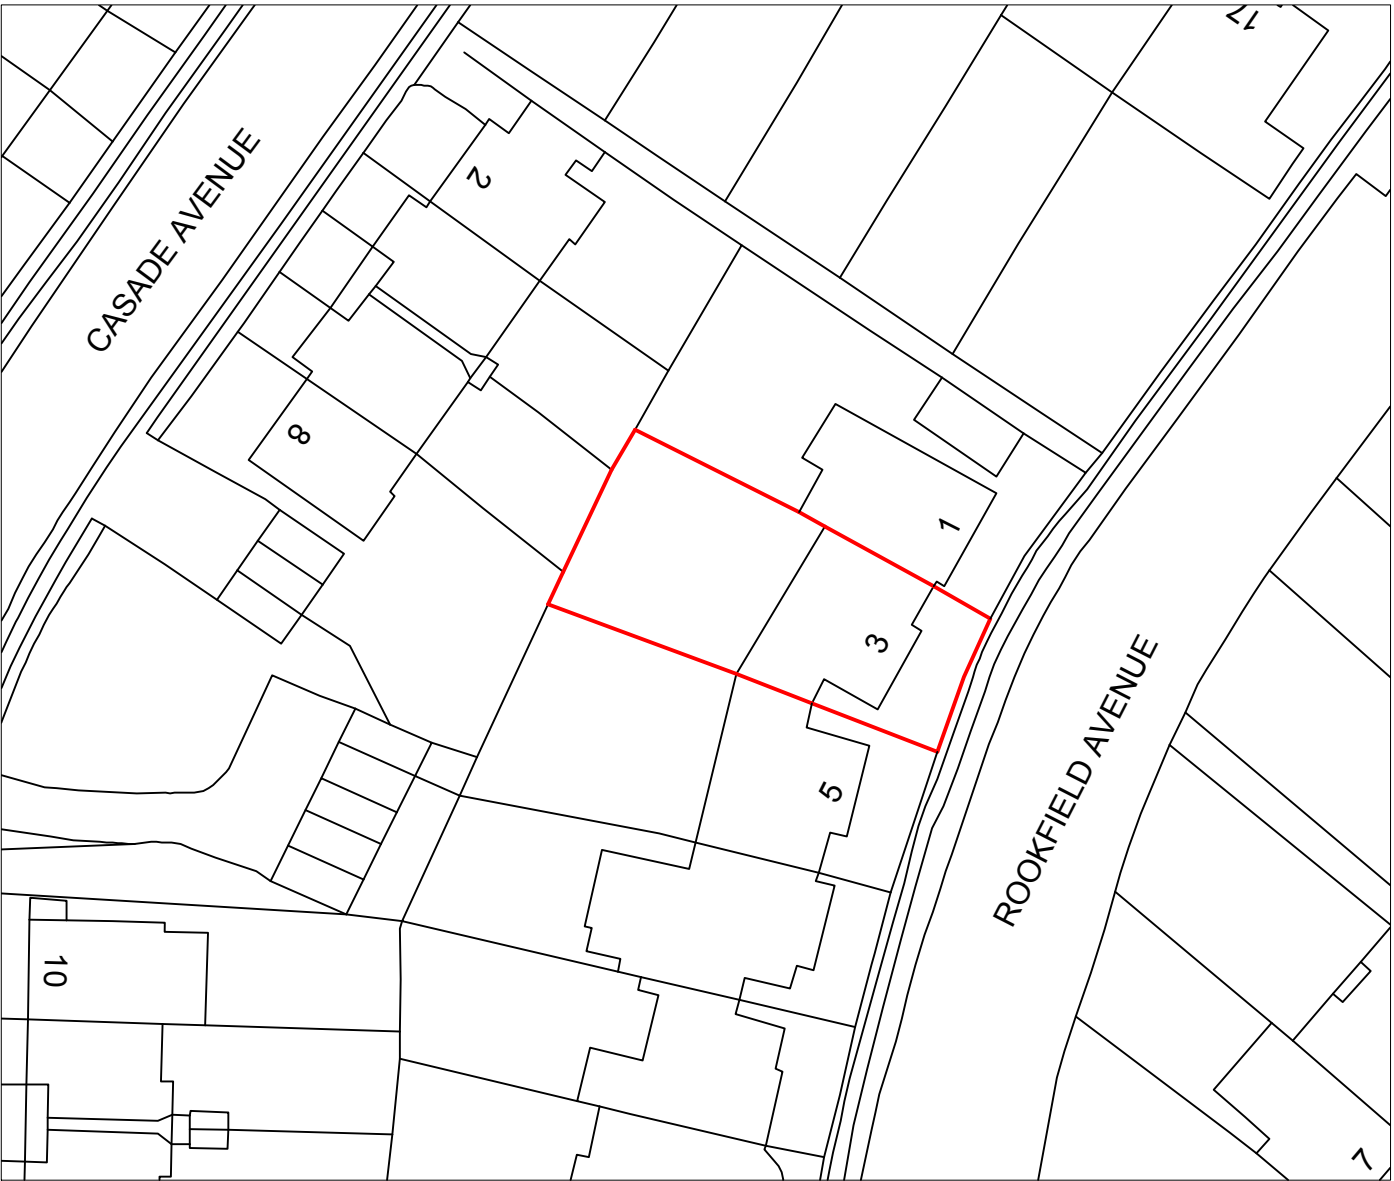 

Existing/Proposed Block Plan

Scale 1:500

 

NOTES:

© COPYRIGHT - DETAILED PLANNING LTD

All dimension should be checked on site prior to works commencing. Variations in squareness, depth of plaster etc. must be checked for. Where new walls are shown as aligned with existing walls, physical removal of brickwork and / or plaster to establish the actual position of the wall being attached to must be checked.


Any discrepancies should be reported in writing immediately.

When printing off PDF's, check that the drawings are printed to correct paper size and scale.

Documents should be used as to the drawing status described

Property owner to ensure that all aspects of the "party wall etc., act 1996" are complied with prior to any works commencing on site.

Client to be aware of CDM duties and appoint/act as appropriate.

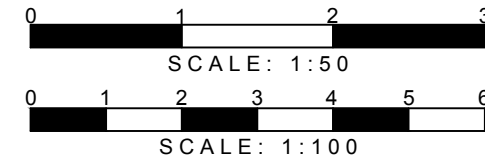

DETAILED PLANNING

GREENSIDE HOUSE
50 STATION ROAD
LONDON, N22 7DD

T 0208 1500 494
E INFO@DETAILED-PLANNING.CO.UK
WWW.DETAILED-PLANNING.CO.UK

SITE

3 Rookfield Avenue, N10 3TS, London

DRAWING TITLE

Location Plan, Block Plan, Existing and Proposed Drawings

DRAWINGS STATUS

Planning

SCALE DATE DRAWN CHECKED

As Noted @ A1 July 2026 P.C. L.M.G.C.

DRAWING NO. 2702LP_HH SH1 REVISION 0