


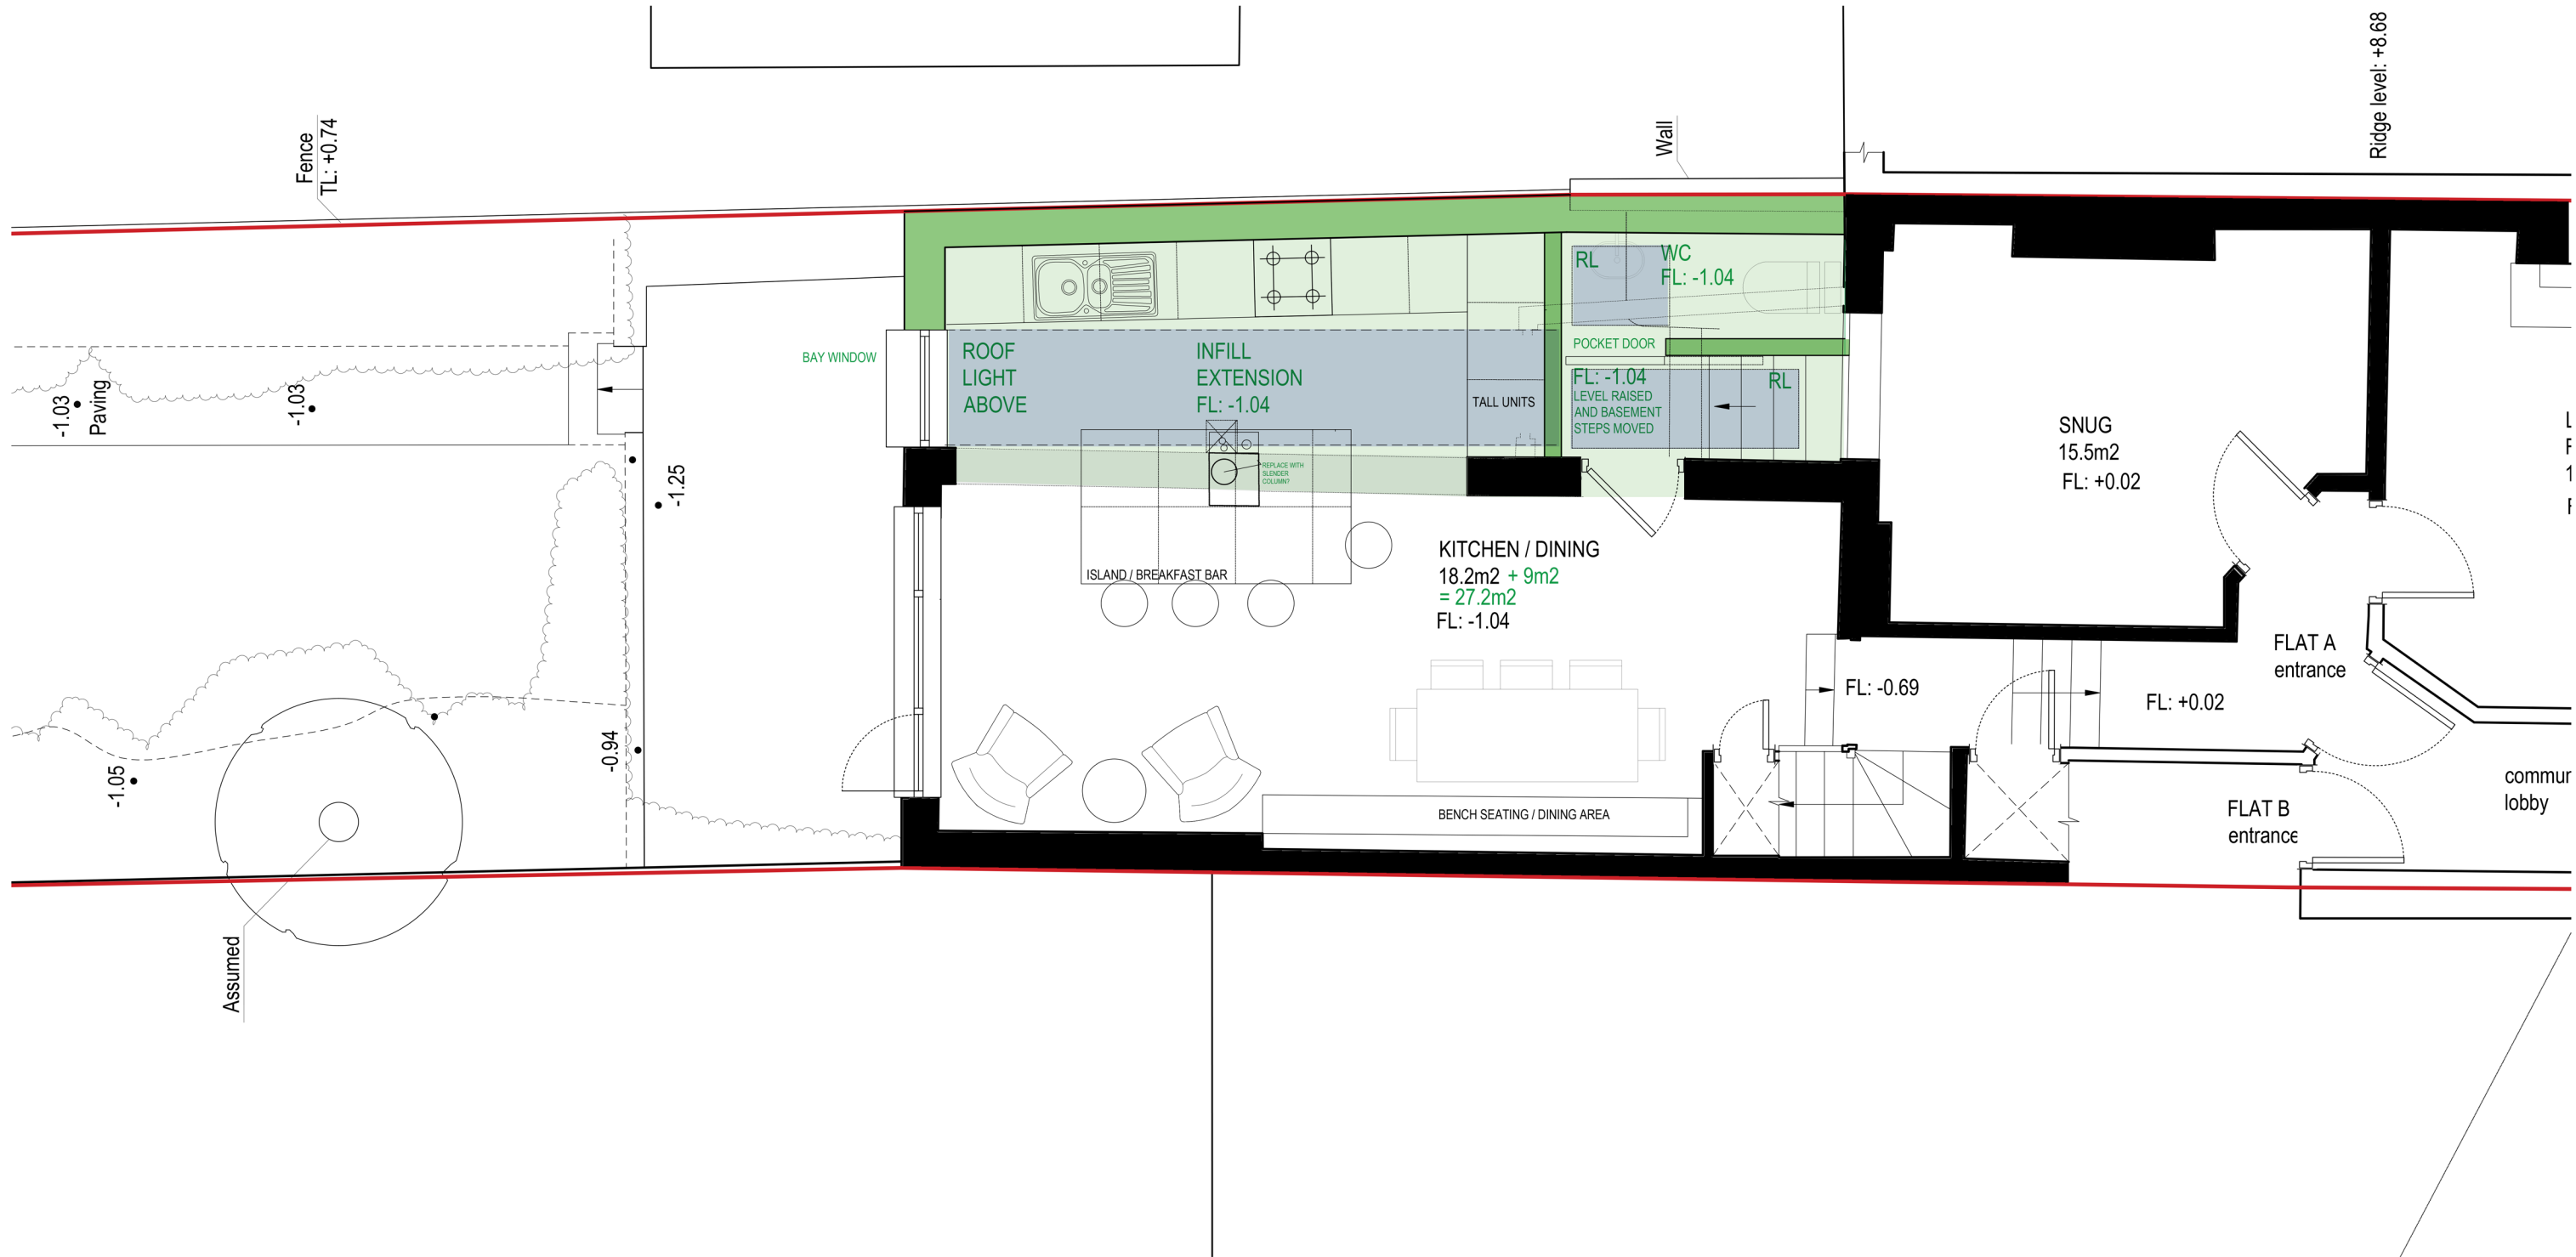

PROPOSED Floor Plan

drawing title
Mr P Woods
Flat A, No. 6 Lothair Road South, London, N4 1EL
client / project

F314 /P03

drawing number
1:25 / 1:50
scale @ A1 / A3

F314
project number

A
revision

sJAM
originated by

FOR PLANNING
status



sJAM
architects.com