






front elevation

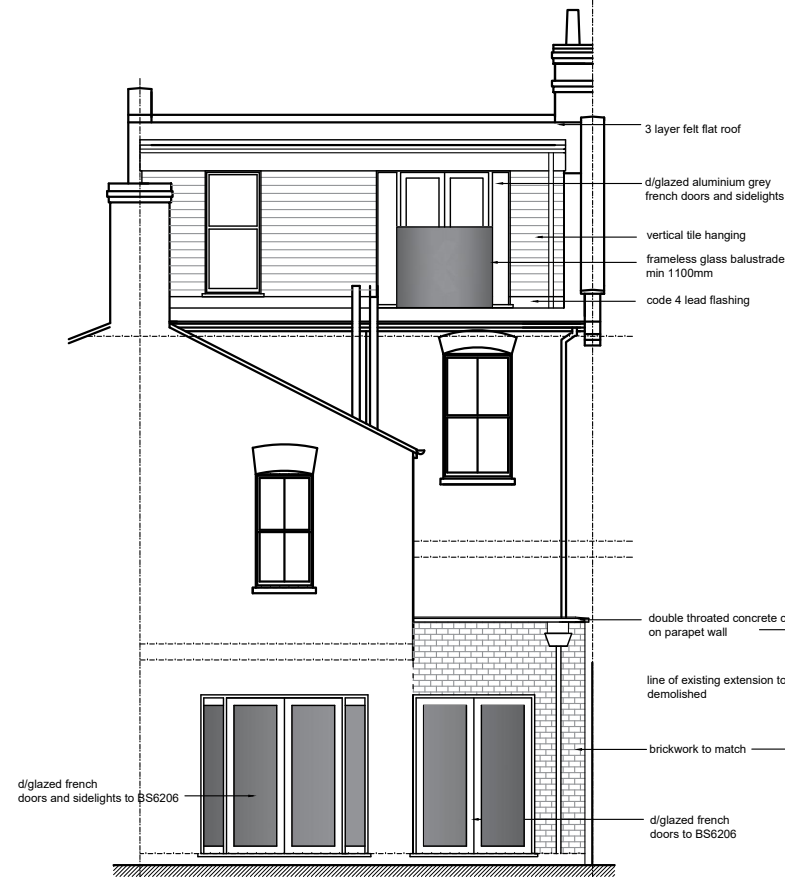


rear elevation

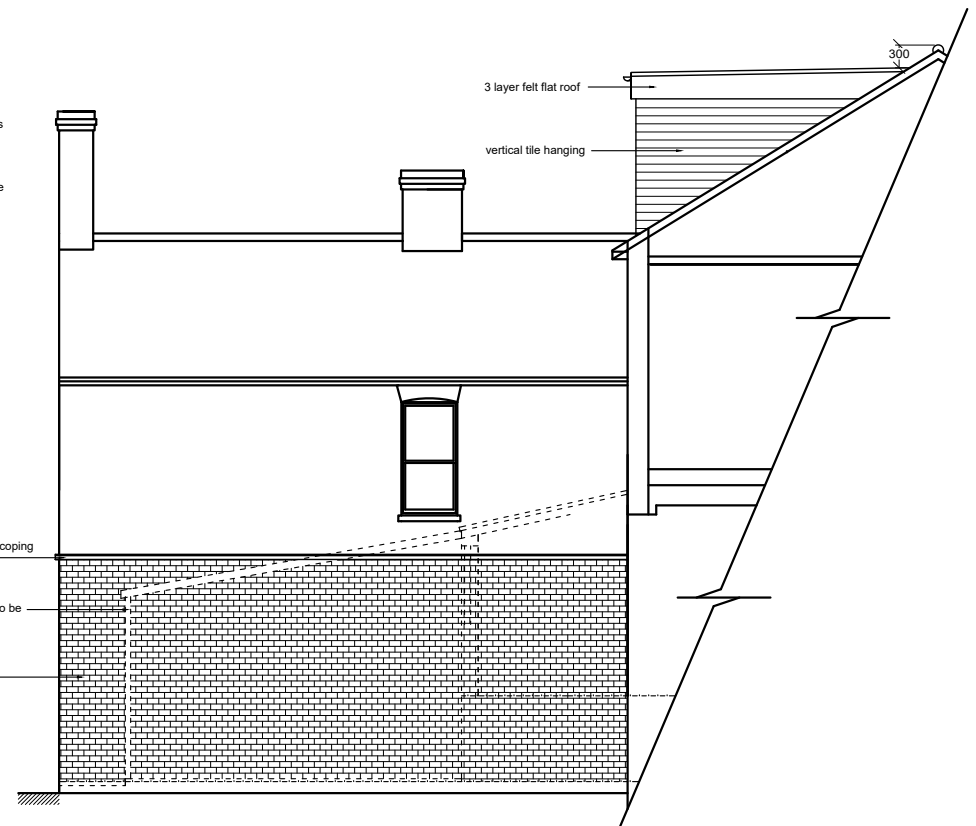

side elevation

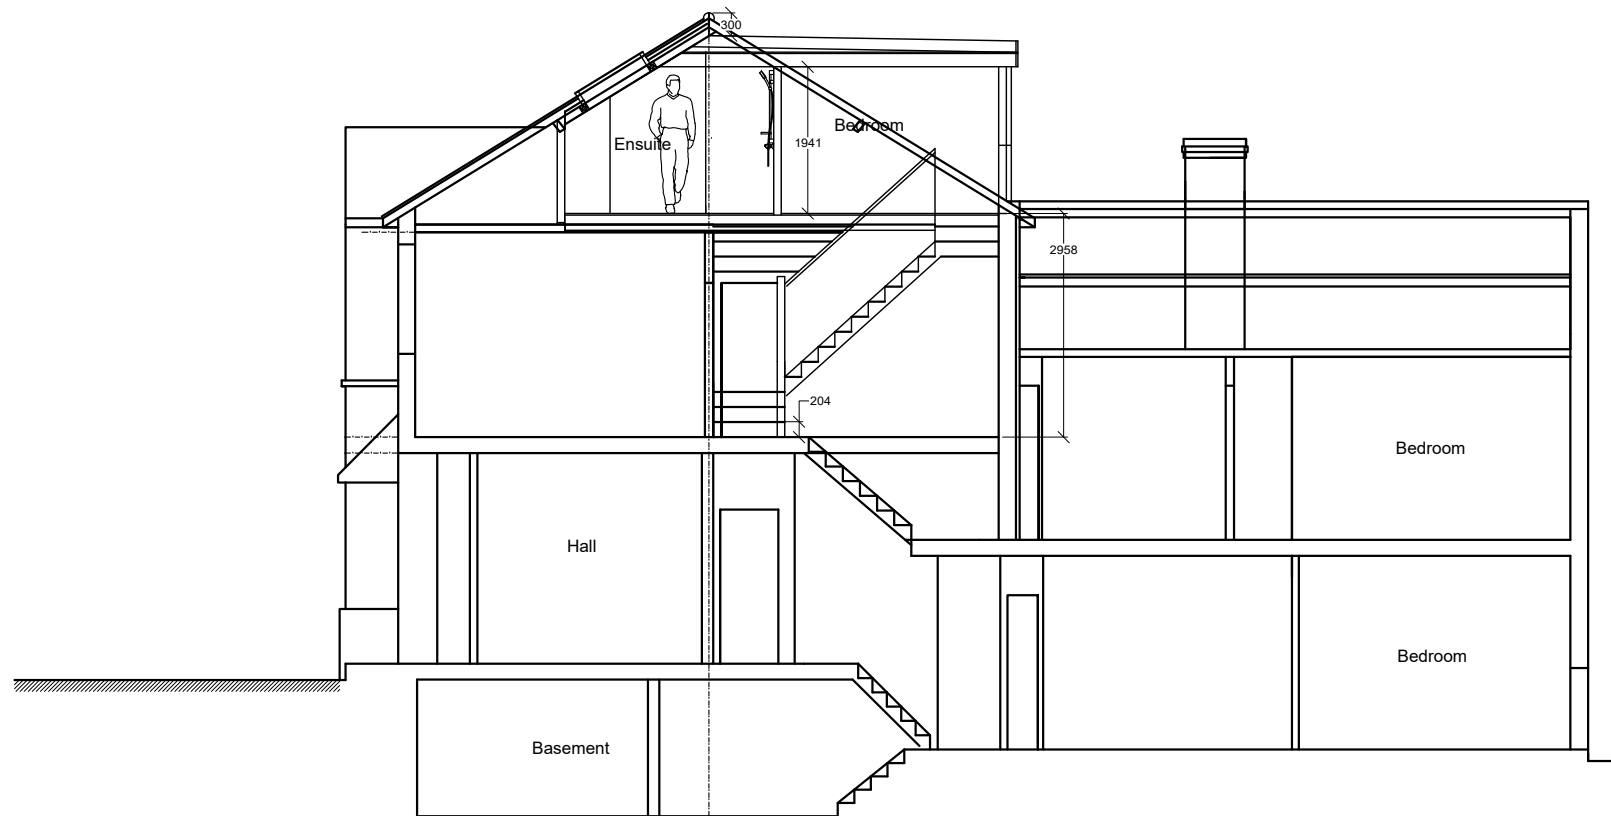

section A-A

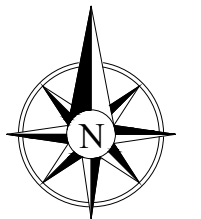

Revisions:
A- Reduced dormer height and alterations to ground floor fenestration as requested by Planning Officer

project	Demolition of existing extension and proposed single storey rear infill extension and loft conversion: 7 Glasslyn Road, London N8		
title	Proposed elevations		
date	Feb 2026	scale	1:100 @ A3
 39 Reculver Road, Herne Bay CT6 6LQ Tel: 01227 743330 clarkdesignslimited@gmail.com			
drawing number	1067/4A		