



SITE LOCATION
(Scale 1:50000)
Ordnance Survey map extract
based upon Landranger map series
with the permission of the controller of
Her Majesty's Stationery Office
Licence No. 0100022342
Crown copyright.

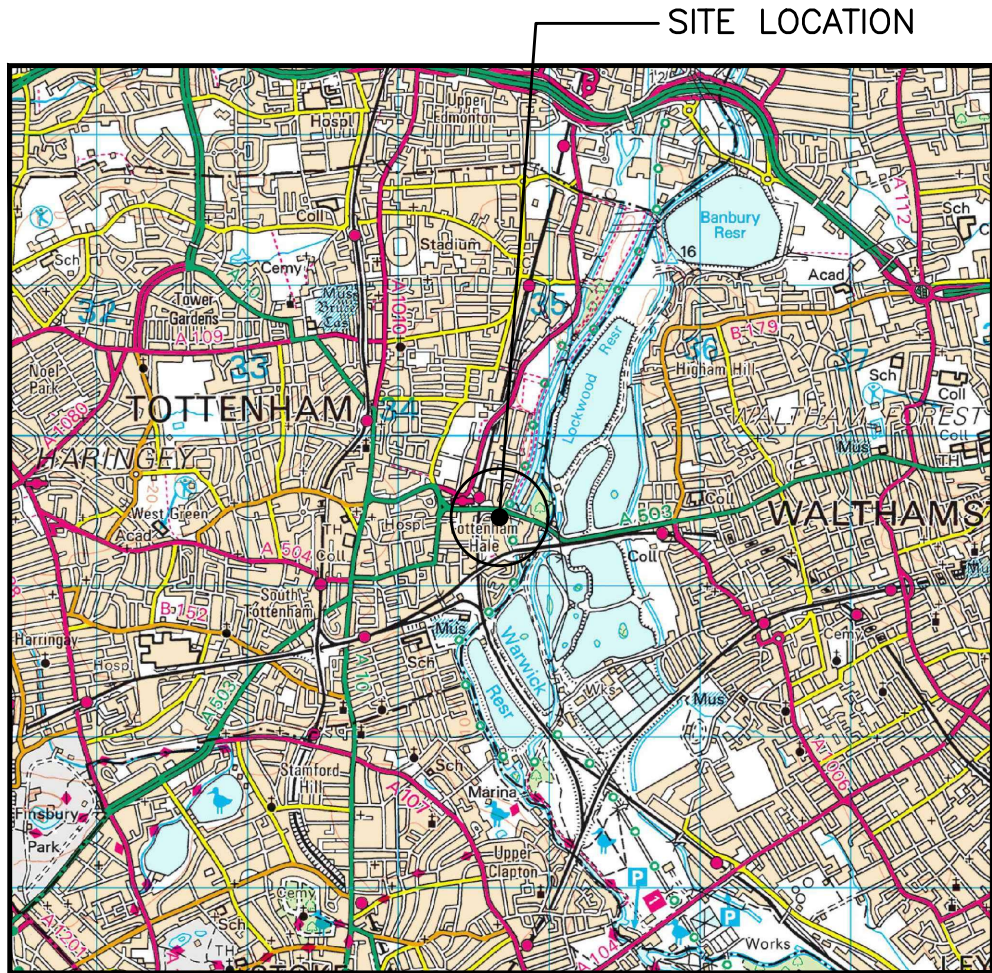


SITE PHOTOGRAPH

These drawings comply with VMO2 Standard ICNIRP guidelines,
Designed in accordance with Cornerstone documents: SDN0007v1.0 & SDN0008 v5.1

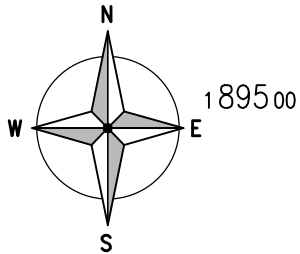


1895.00
1894.00

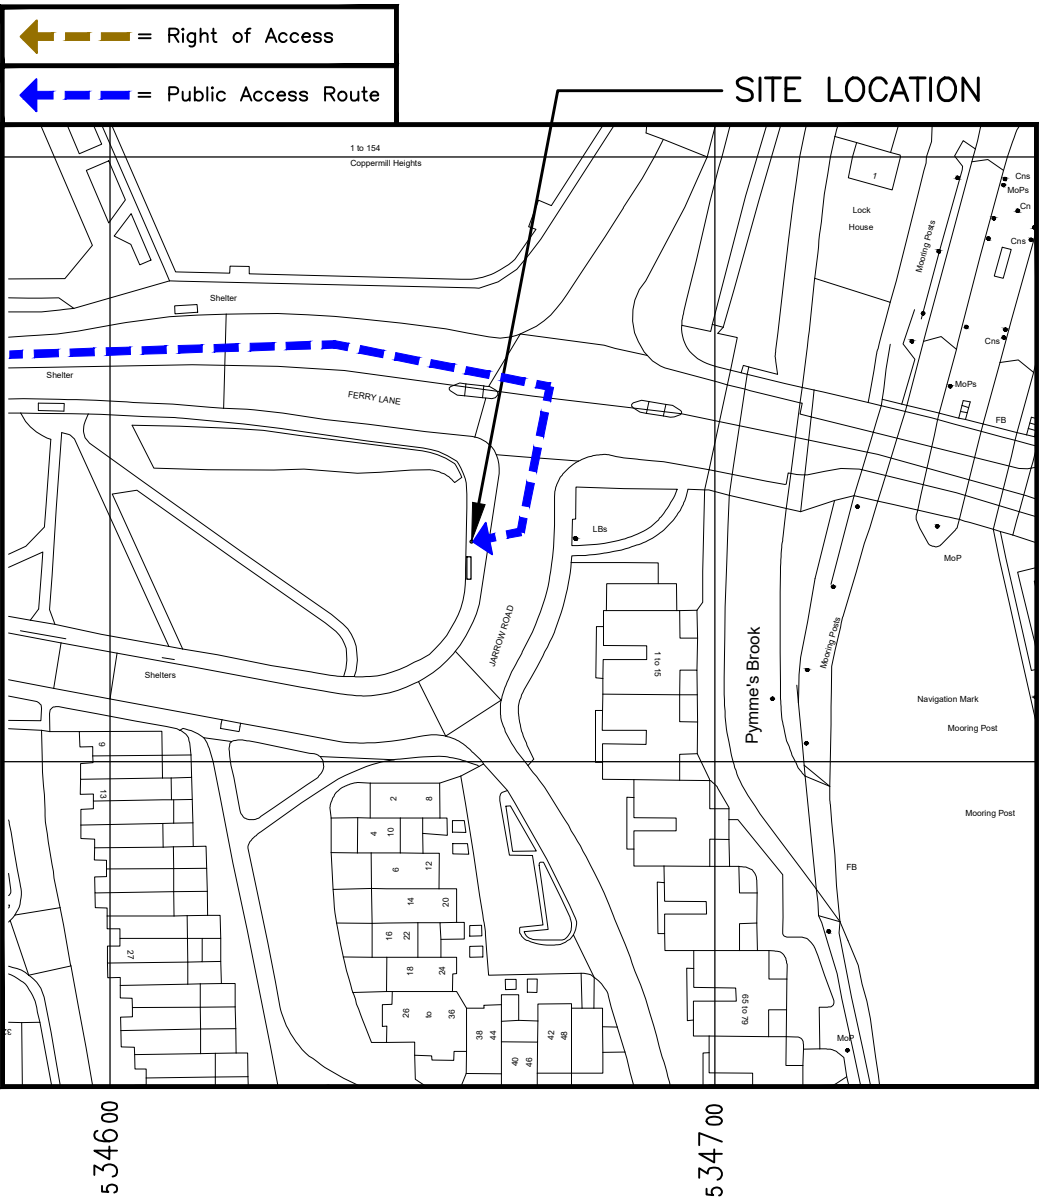

DETAILED SITE LOCATION
(Scale 1:1250)

Based upon Ordnance Survey map extract
with the permission of the Controller of
Her Majesty's Stationery Office.
Crown copyright.
Licence No. 100022432

 

ALL DIMENSIONS ARE IN mm UNLESS NOTED OTHERWISE

N.G.R | E: 534659 N: 189436

DIRECTIONS TO SITE:

M1 TAKE A1 EAST THEN A406 TOWARDS
TOTTENHAM. TAKE A10 SOUTH THEN
MONUMENT WAY EAST. TURN RIGHT ONTO
FERRY LANE THEN RIGHT ONTO JARROW
ROAD. SITE IS ON LHS

NOTES:

A	Issued for Construction	BTM	RA	10.02.25
REV	MODIFICATION	BY	CH	DATE

CLARKE
telecom

Unit E, Madison Place, Northampton Road,
Manchester, M40 5AG
Tel: 0161 785 4500
Fax: 0161 785 4501
Web: www.clarke-telecom.com


cornerstone

Cell Name	Opt.
JARROW ROAD	—

Cell ID No		
CORNERSTONE	VMO2	VF
23718720	81698	N/A

Site Address / Contact Details		
JARROW ROAD FERRY LANE TOTTENHAM LONDON N17 9PX		

Drawing Title: SITE LOCATION MAPS				
Purpose of issue: CONSTRUCTION				Dwg Rev:
Drawing Number: 100				B
Surveyed By: AG		Original Sheet Size: A3		Pack Issue:
Drawn: BTM	Date: 10.02.25	Checked: RA	Date: 10.02.25	B

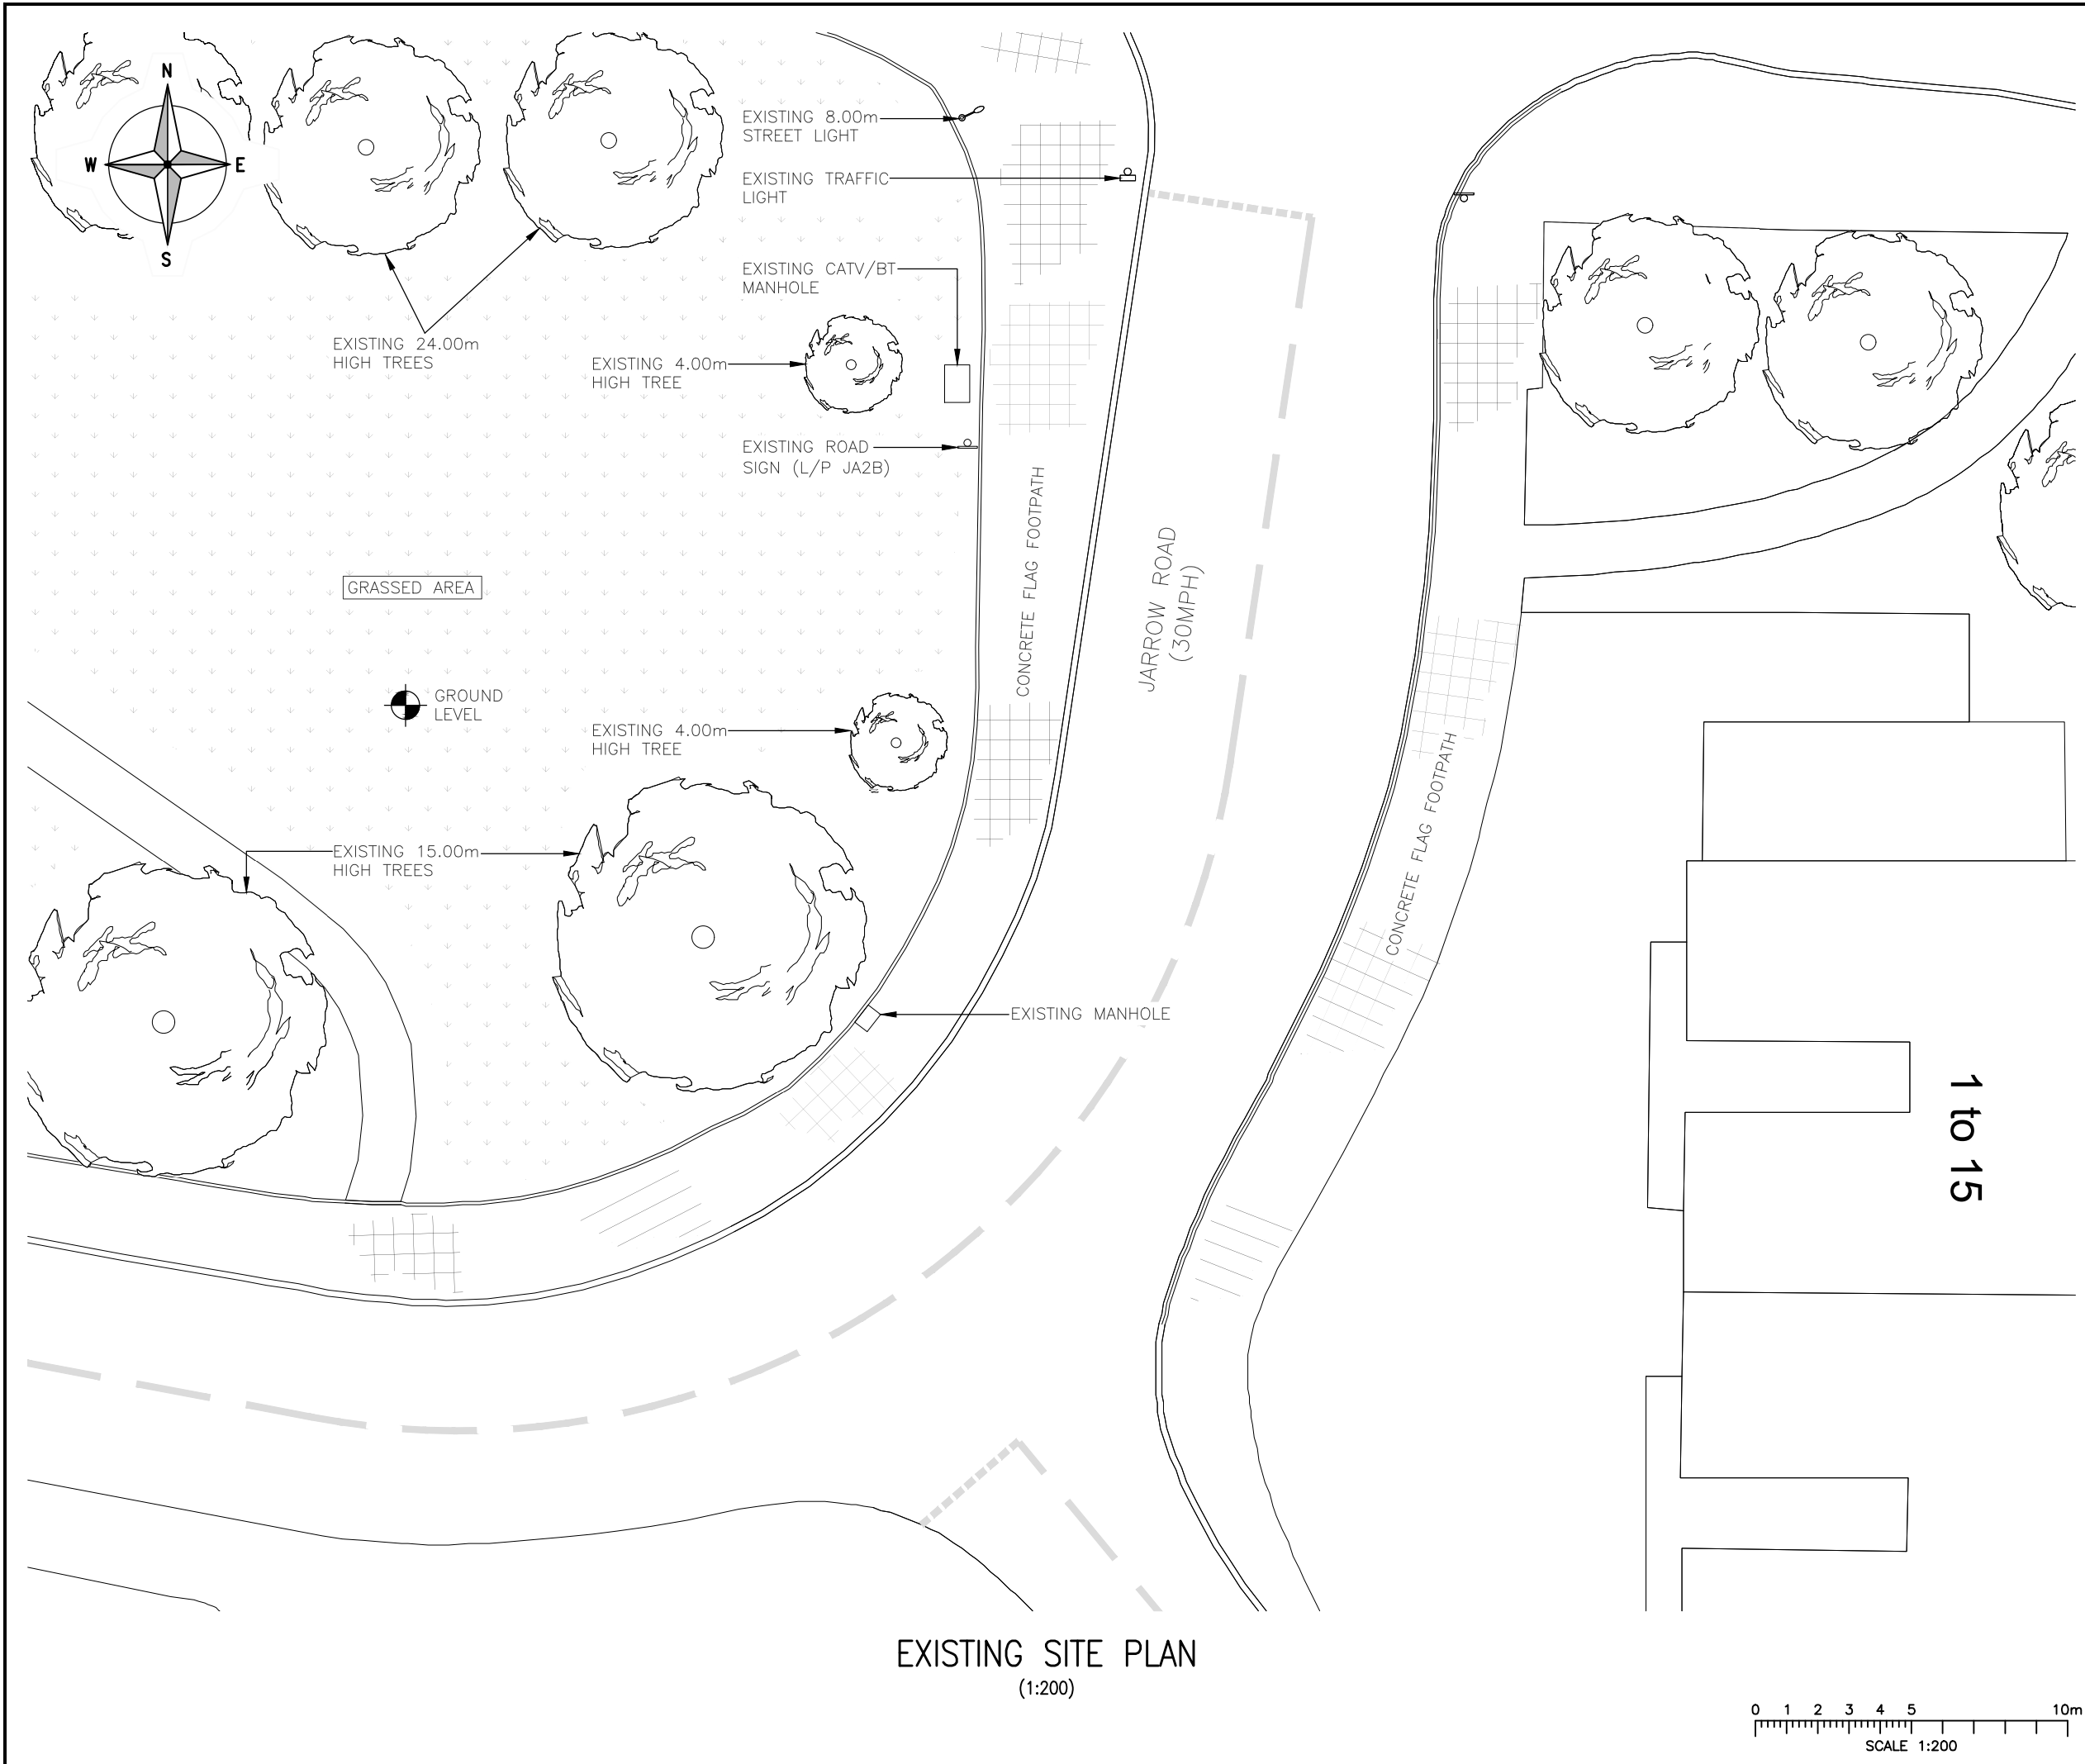

EXISTING SITE PLAN
(1:200)

ALL DIMENSIONS ARE IN mm UNLESS NOTED OTHERWISE

N.G.R

E: 534659

N: 189436

NOTES:

A	Issued for Construction	BTM	RA	10.02.25	
REV	MODIFICATION	BY	CH	DATE	

Unit E, Madison Place, Northampton Road,
Manchester, M40 5AG
Tel: 0161 785 4500
Fax: 0161 785 4501
Web: www.clarke-telecom.com

cornerstone

Cell Name			Opt.
JARROW ROAD			—
Cell ID No			
CORNERSTONE	VMO2	VF	
23718720	81698	N/A	

Site Address / Contact Details


JARROW ROAD
FERRY LANE
TOTTENHAM
LONDON
N17 9PX

Drawing Title:
EXISTING SITE PLAN

Purpose of issue:		CONSTRUCTION		Dwg Rev:
Drawing Number:		200		A
Surveyed By:		Original Sheet Size:		Pack Issue:
AG		A3		
Drawn:	Date:	Checked:	Date:	
BTM	10.02.25	RA	10.02.25	B

0 1 2 3 4 5 10m
SCALE 1:200

SDNT0005 Version 1.0

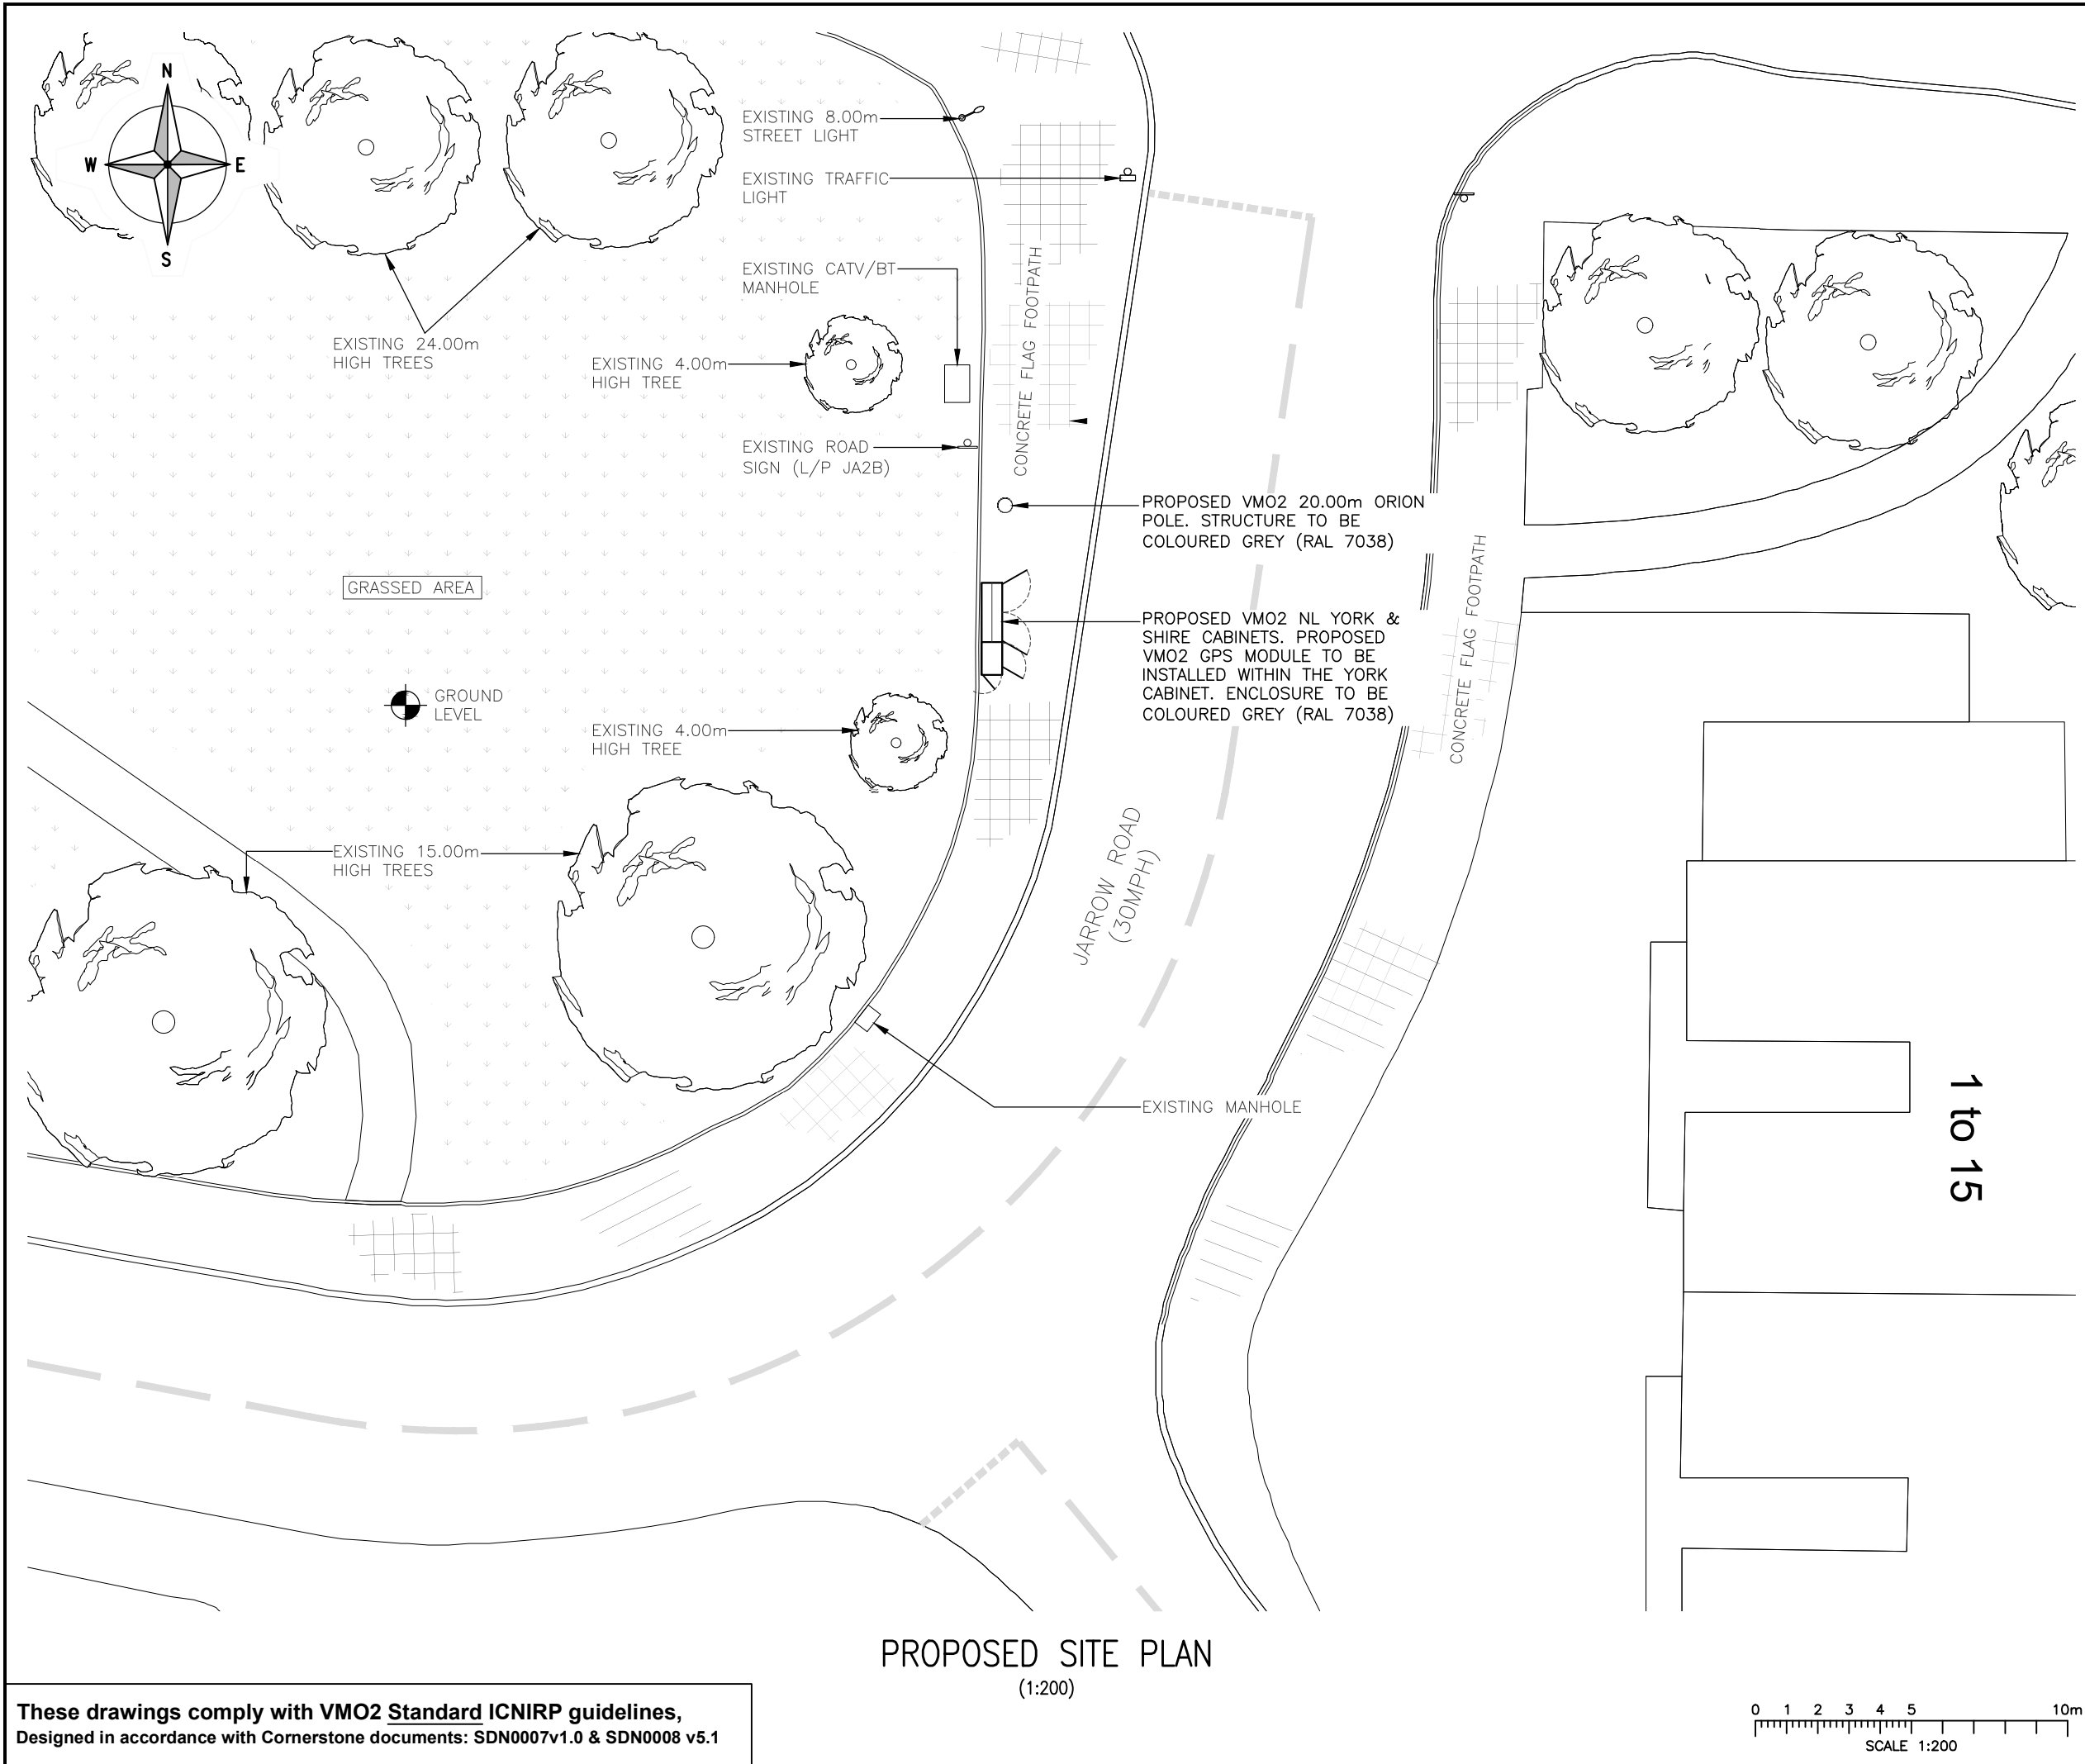

ALL DIMENSIONS ARE IN mm UNLESS NOTED OTHERWISE

N.G.R

E: 534659

N: 189436

NOTES:

A	Issued for Construction	BTM	RA	10.02.25	
REV	MODIFICATION	BY	CH	DATE	

CLARKE

telecom

Unit E, Madison Place, Northampton Road,
Manchester, M40 5AG
Tel: 0161 785 4500
Fax: 0161 785 4501
Web: www.clarke-telecom.com

cornerstone

Cell Name			Opt.
JARROW ROAD			-
Cell ID No			
CORNERSTONE	VMO2	VF	
23718720	81698	N/A	

Site Address / Contact Details

JARROW ROAD
FERRY LANE
TOTTENHAM
LONDON
N17 9PX


Drawing Title:
PROPOSED SITE PLAN


Purpose of issue:		Dwg Rev:		
CONSTRUCTION				
Drawing Number:				
201		A		
Surveyed By:		Pack Issue:		
AG				
Drawn:	Date:	Checked:	Date:	
BTM	10.02.25	RA	10.02.25	B

SDNT0005 Version 1.0

These drawings comply with VMO2 Standard ICNIRP guidelines,
Designed in accordance with Cornerstone documents: SDN0007v1.0 & SDN0008 v5.1

PROPOSED SITE PLAN
(1:200)

 

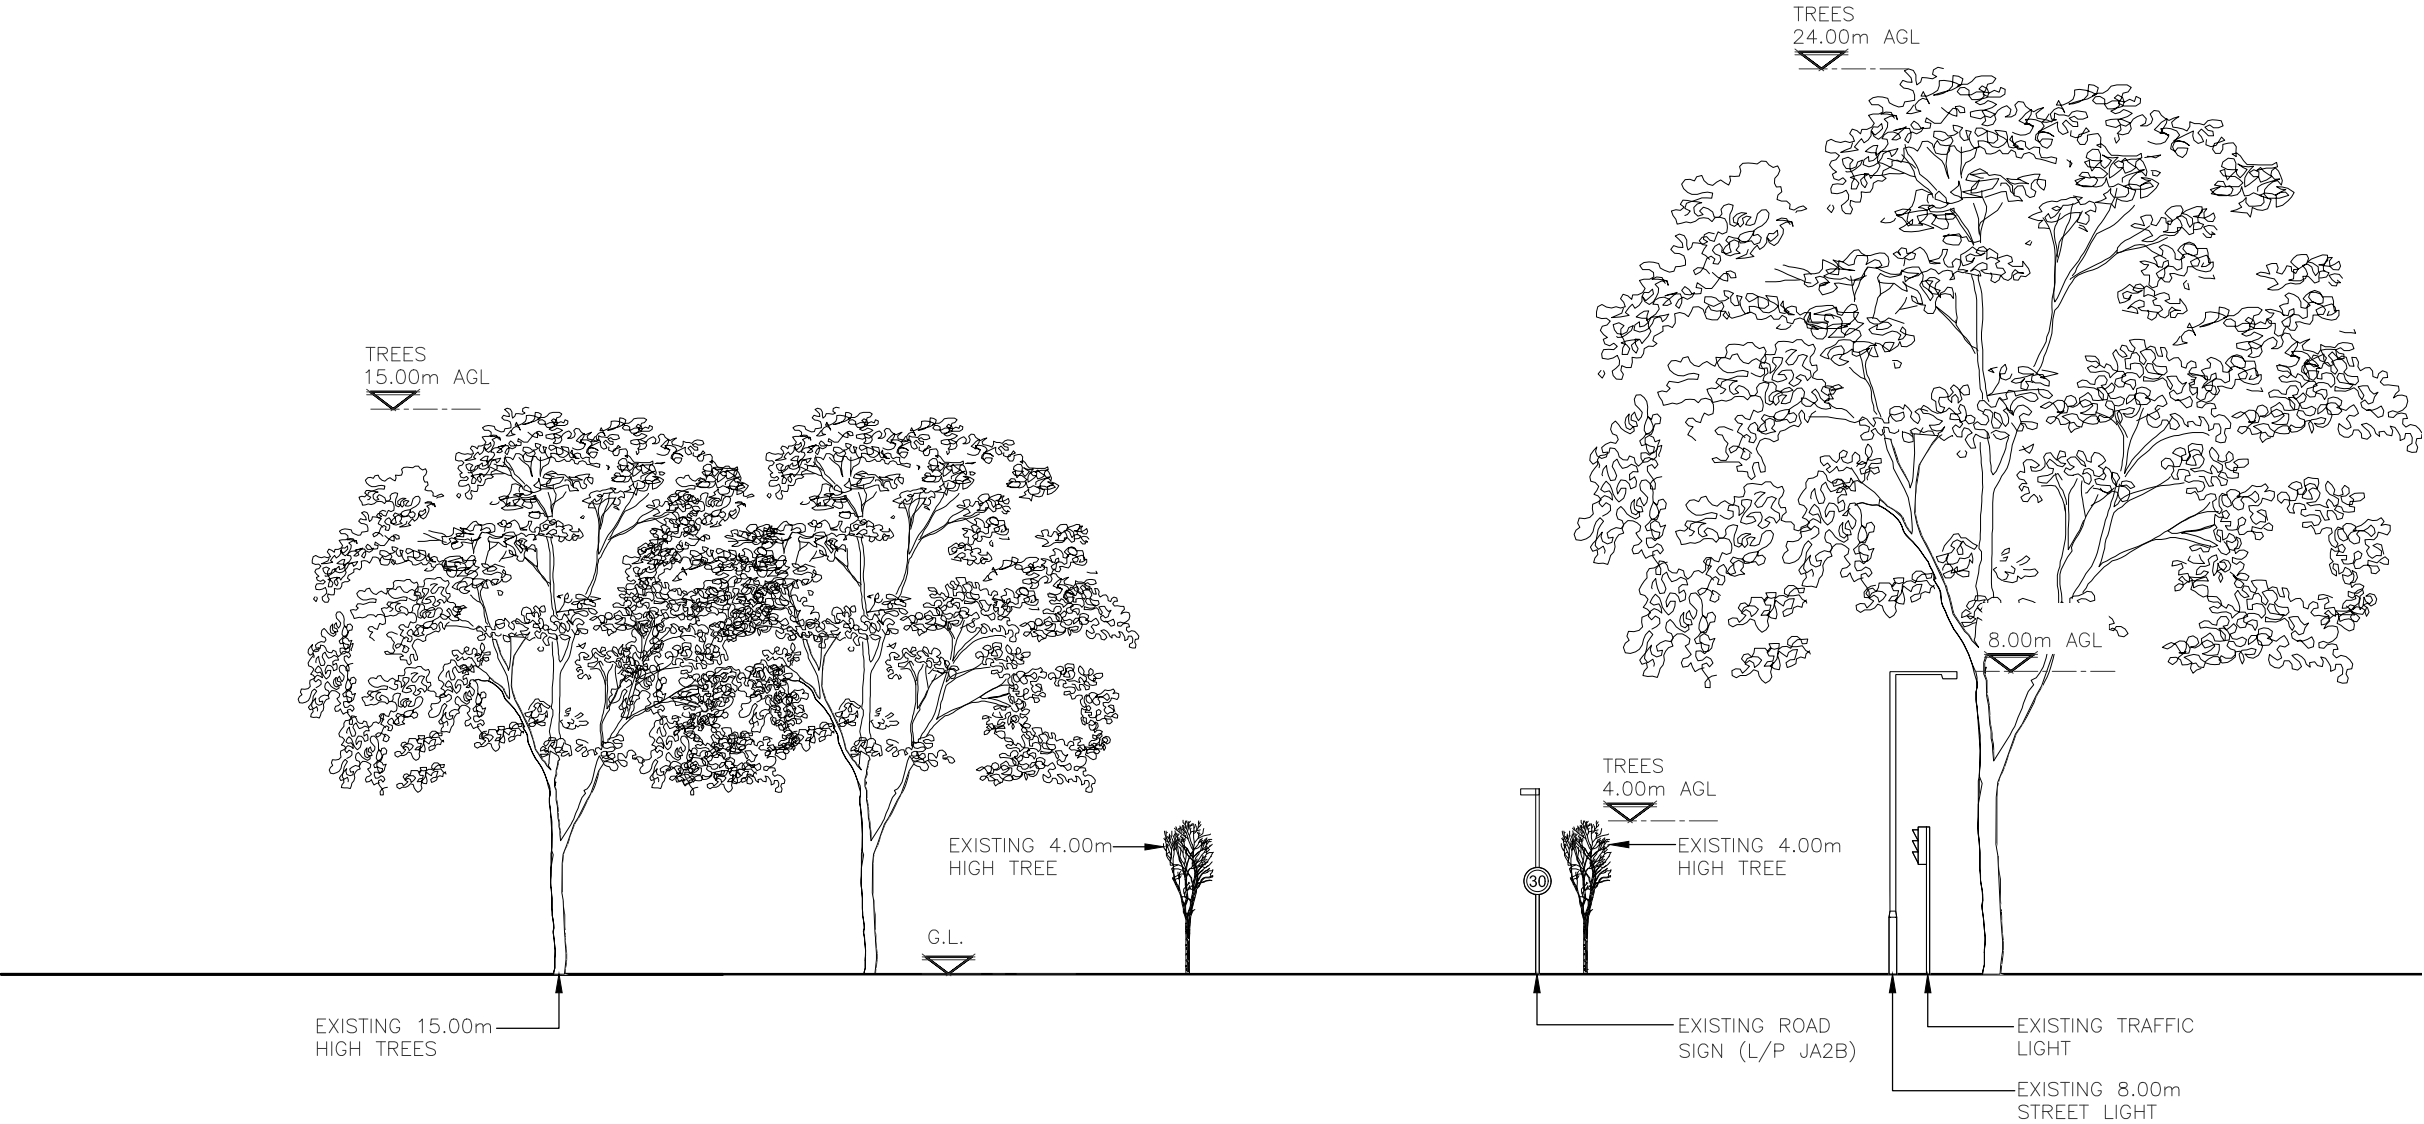

EXISTING EAST ELEVATION
(1:200)

ALL DIMENSIONS ARE IN mm UNLESS NOTED OTHERWISE

N.G.R E: 534659 N: 189436

NOTES:

A	Issued for Construction	BTM	RA	10.02.25
REV	MODIFICATION	BY	CH	DATE



Unit E, Madison Place, Northampton Road,
Manchester, M40 5AG
Tel: 0161 785 4500
Fax: 0161 785 4501
Web: www.clarke-telecom.com




Cell Name			Opt.
JARROW ROAD			—
Cell ID No			
CORNERSTONE	VMO2	VF	
23718720	81698	N/A	

Site Address / Contact Details


JARROW ROAD
FERRY LANE
TOTTENHAM
LONDON
N17 9PX

Drawing Title: EXISTING SOUTH–WEST ELEVATION			
Purpose of issue: CONSTRUCTION			Dwg Rev: A
Drawing Number: 300			Pack Issue: B
Surveyed By: AG	Original Sheet Size: A3		
Drawn: BTM	Date: 10.02.25	Checked: RA	Date: 10.02.25

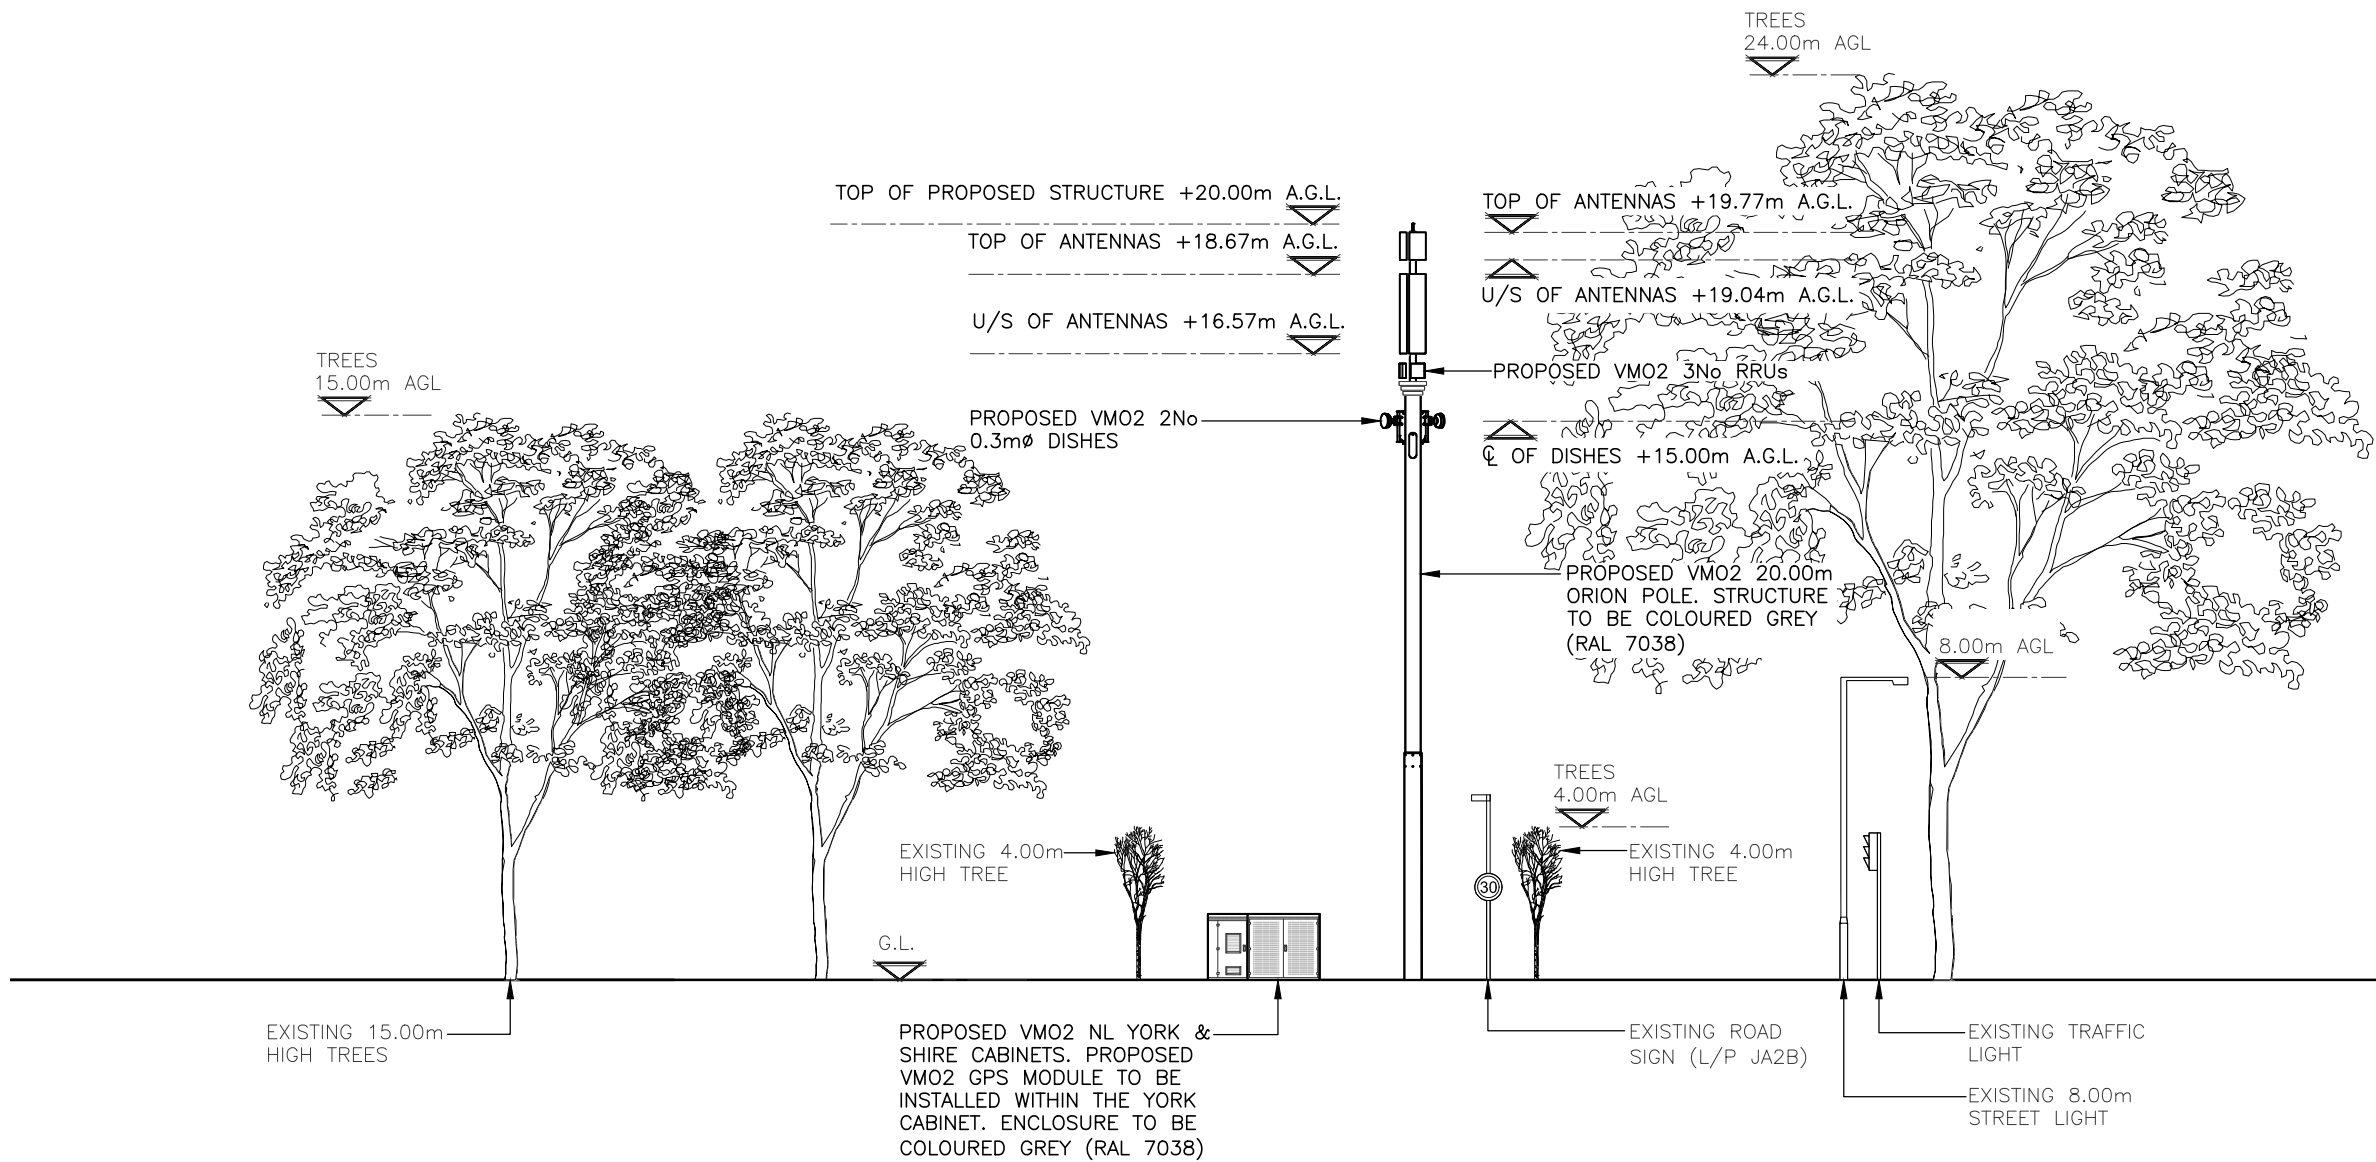

PROPOSED EAST ELEVATION
(1:200)

These drawings comply with VMO2 Standard ICNIRP guidelines,
Designed in accordance with Cornerstone documents: SDN0007v1.0 & SDN0008 v5.1

 

ALL DIMENSIONS ARE IN mm UNLESS NOTED OTHERWISE

N.G.R E: 534659 N: 189436

NOTES:

A			
Issued for Construction			
BTM RA 10.02.25			
REV	MODIFICATION	BY	CH DATE

Unit E, Madison Place, Northampton Road,
Manchester, M40 5AG
Tel: 0161 785 4500
Fax: 0161 785 4501
Web: www.clarke-telecom.com

Cell Name	Opt.
JARROW ROAD	—

Cell ID No		
CORNERSTONE	VM02	VF
23718720	81698	N/A

Site Address / Contact Details		
JARROW ROAD FERRY LANE TOTTENHAM LONDON N17 9PX		

Drawing Title: PROPOSED SITE ELEVATION			
Purpose of issue: CONSTRUCTION			Dwg Rev: A
Drawing Number: 301			Pack Issue: B
Surveyed By: AG	Original Sheet Size: A3		
Drawn: BTM	Date: 10.02.25	Checked: RA	Date: 10.02.25