

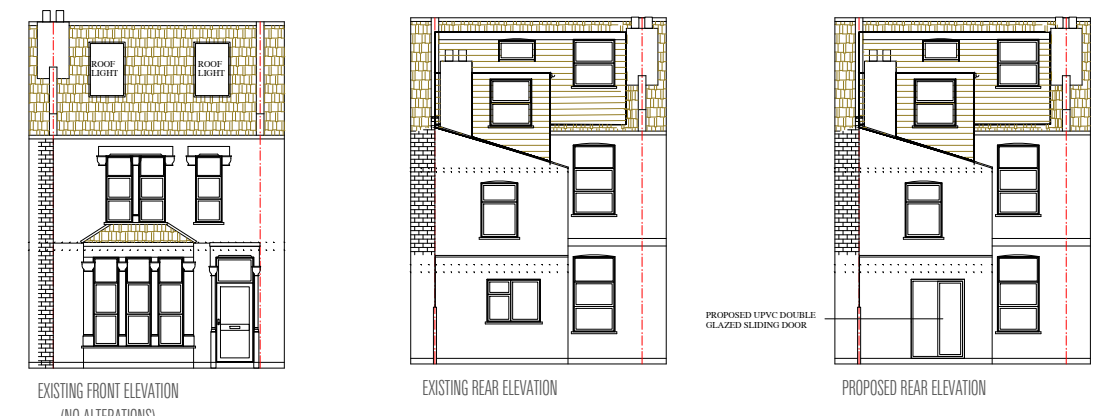
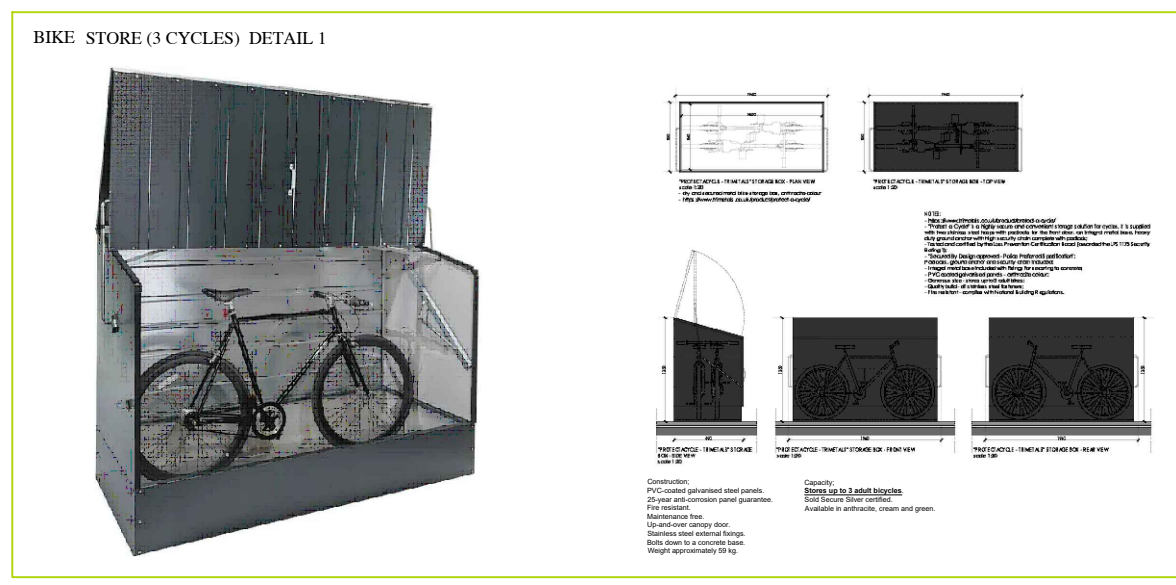
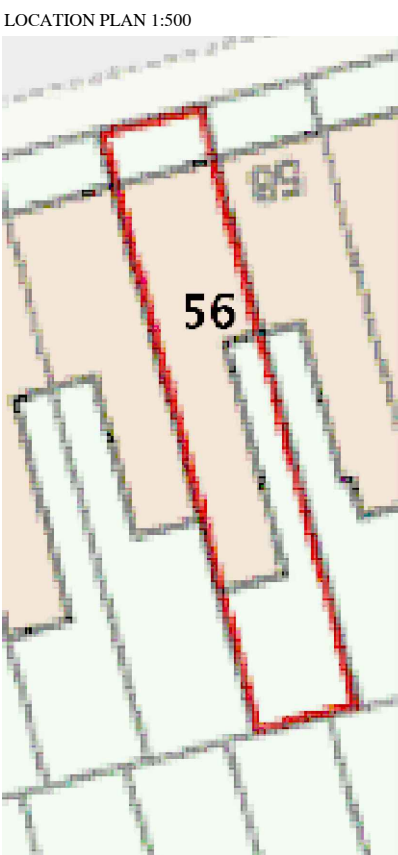
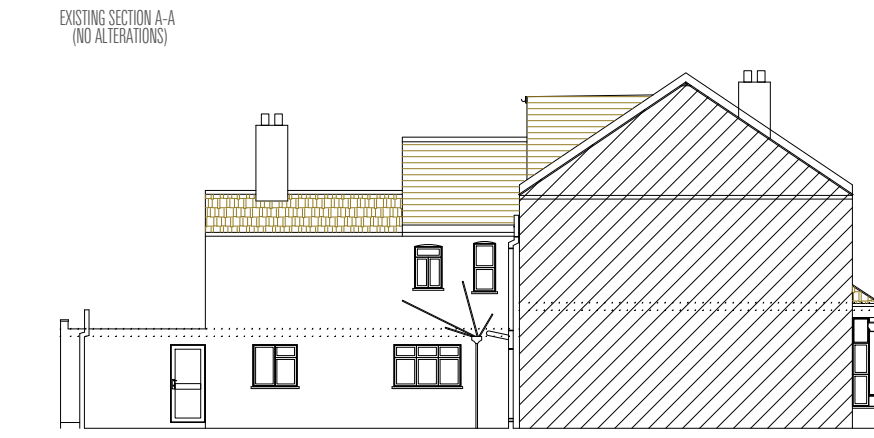


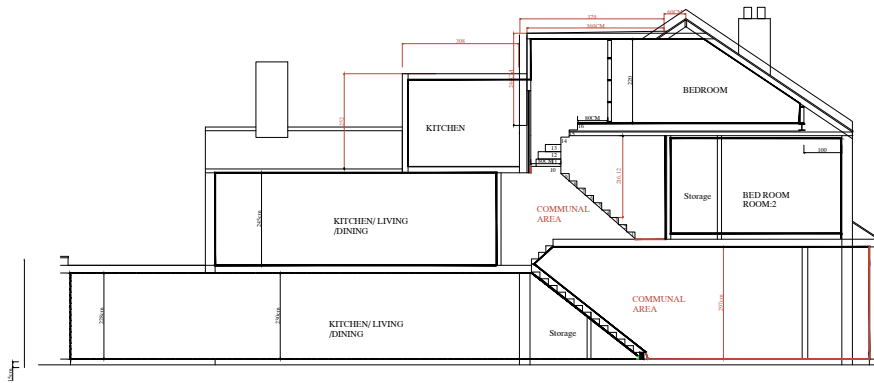

UK LTD

CONTACTS: MR HAKKI HASSAN
ADDRESS: 46B GREATOREX STREET, LONDON, E1 5NP,
EMAIL: INFO@SIMPLICITY-DESIGNS.CO.UK
WEB: WWW.SIMPLICITY-DESIGNS.CO.UK
TEL: 07985 701 774

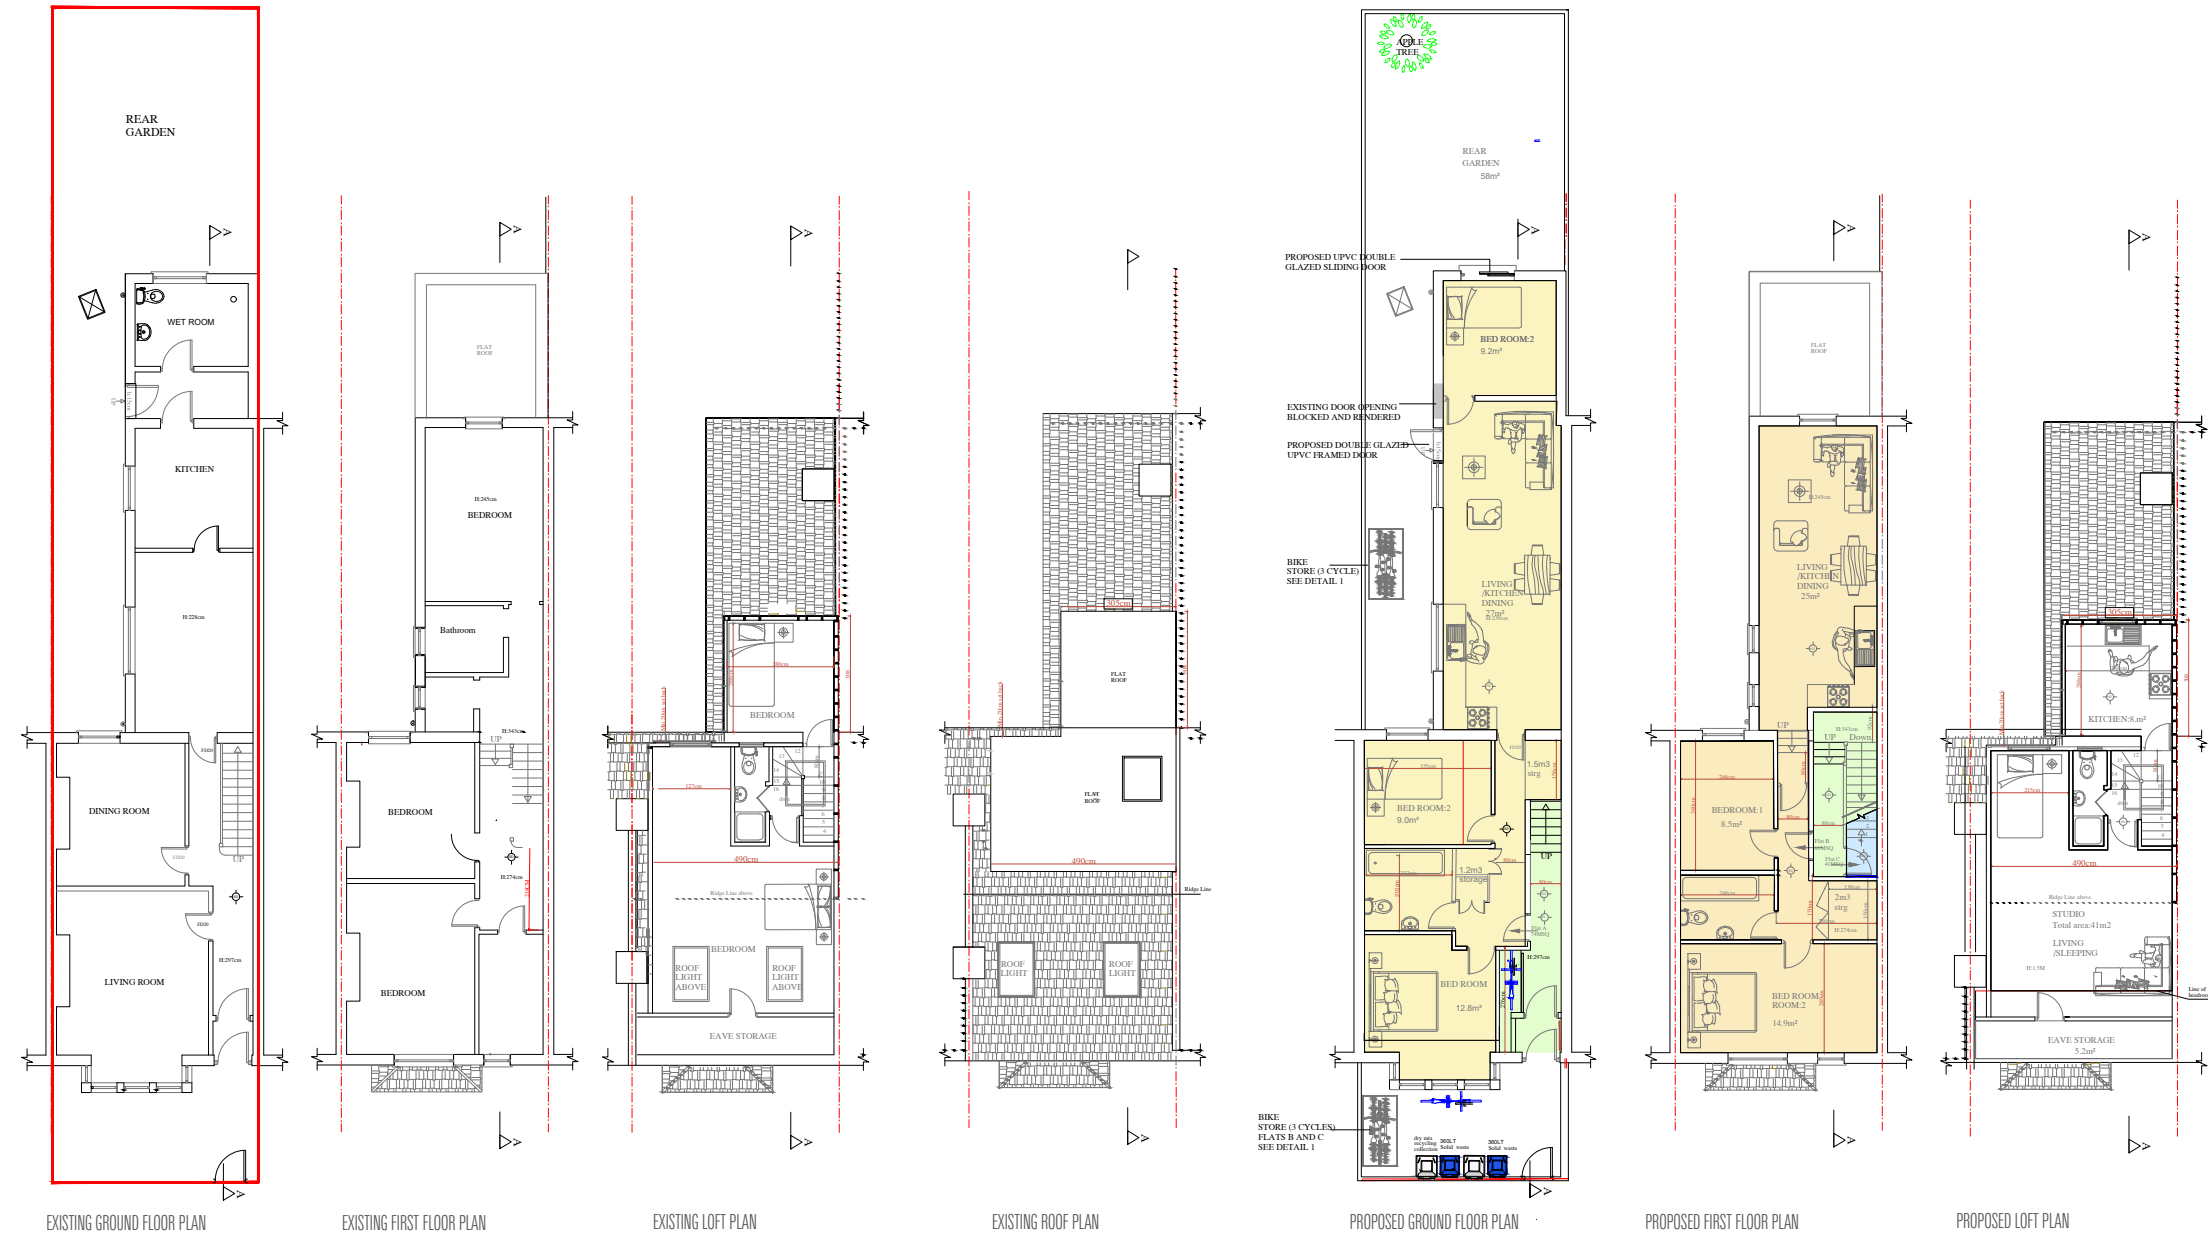

PROJECT: 56 HERMITAGE ROAD, LONDON N4 1LY DWG TITLE: EXISTING AND PROPOSED FLOOR PLANS, ELEVATIONS & SECTION A-A					
STAGE: PLANNING	DATE ISSUED: 01/07/2026	DRAWN BY:	REFERENCE NO: 20260701-PL01	SCALE: A1 1:100	REVISION:

NOTES: THE CONTRACTORS ARE TO CHECK ALL DIMENSIONS, DRAIN RUNS AND GENERAL CONDITIONS ON SITE BEFORE WORKS COMMENCE, AND INFORM SIMPLICITY DESIGNS UK IMMEDIATELY UPON DISCOVERY OF ANY ERRORS, OMISSIONS OR DISCREPANCIES. ALL WORKS ARE TO BE CARRIED OUT IN ACCORDANCE WITH CURRENT BUILDING REGULATIONS, BRITISH STANDARDS, CODE OF PRACTICE AND LOCAL AUTHORITY REQUIREMENTS. DO NOT SCALE FROM THIS DRAWING WITHOUT FIRST OBTAINING WRITTEN AUTHORISATION FROM SIMPLICITY DESIGNS UK LTD

DO NOT SCALE FROM THIS DRAWING. THIS DRAWING IS COPYRIGHT.