



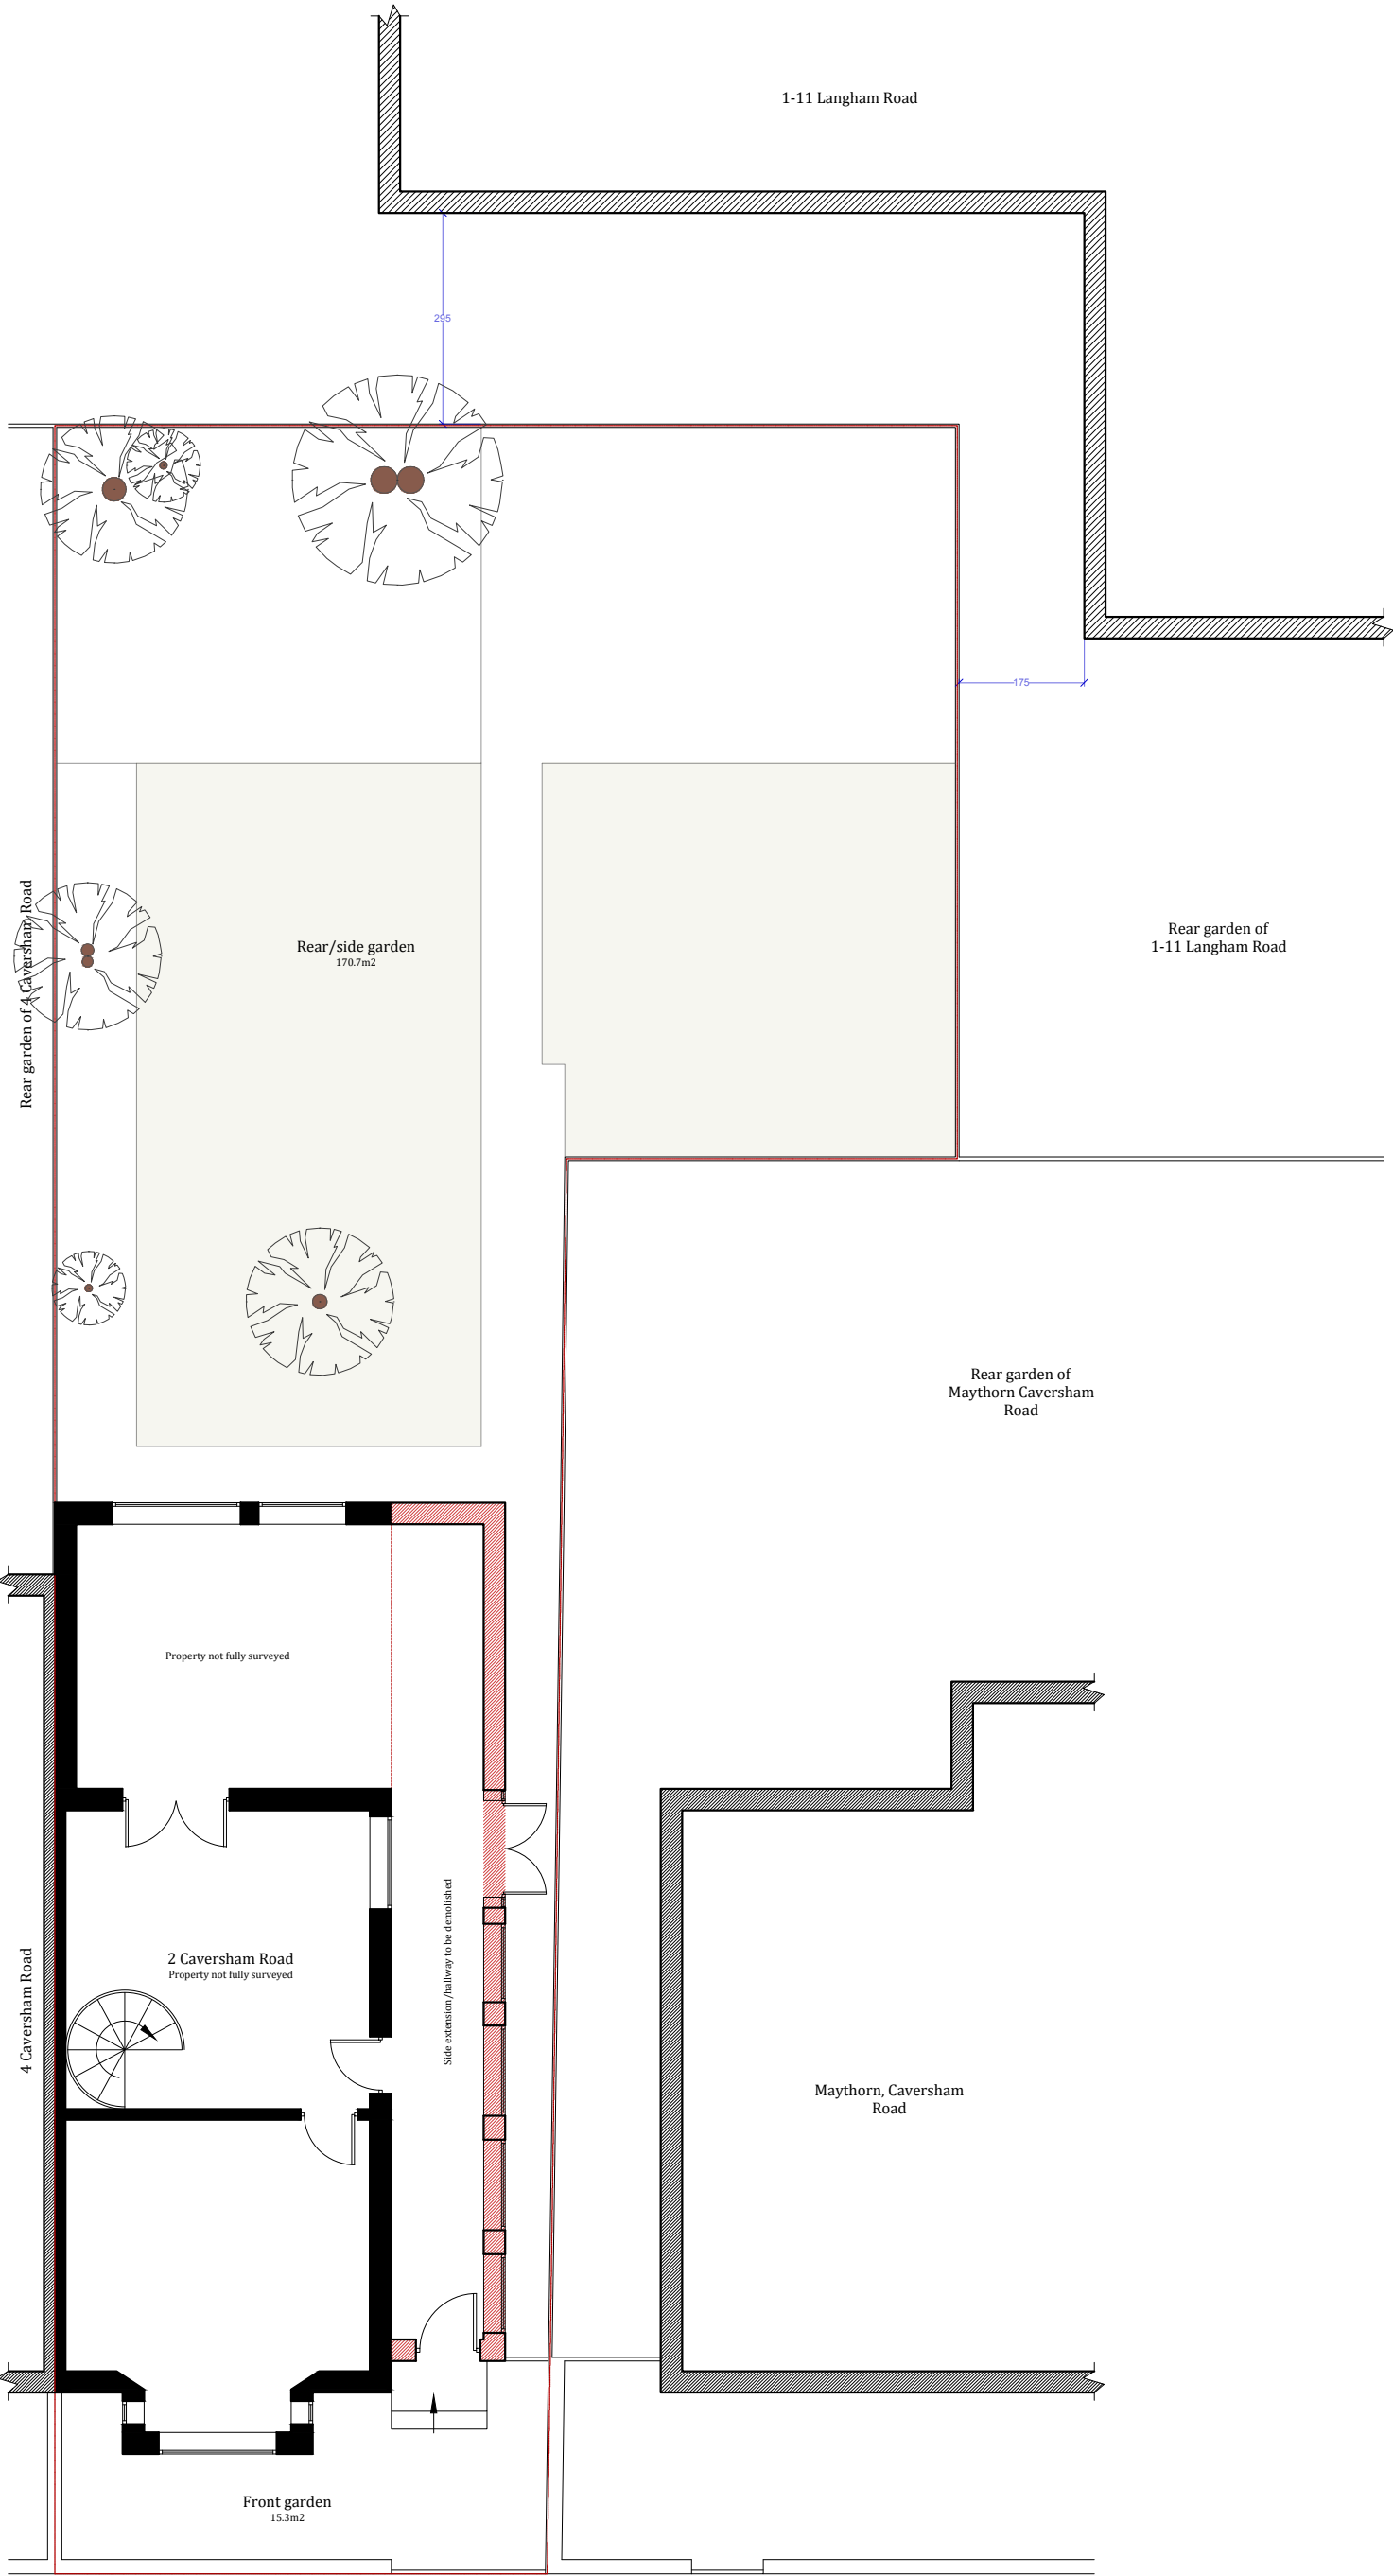

Existing ground floor plan in context
Scale 1:100

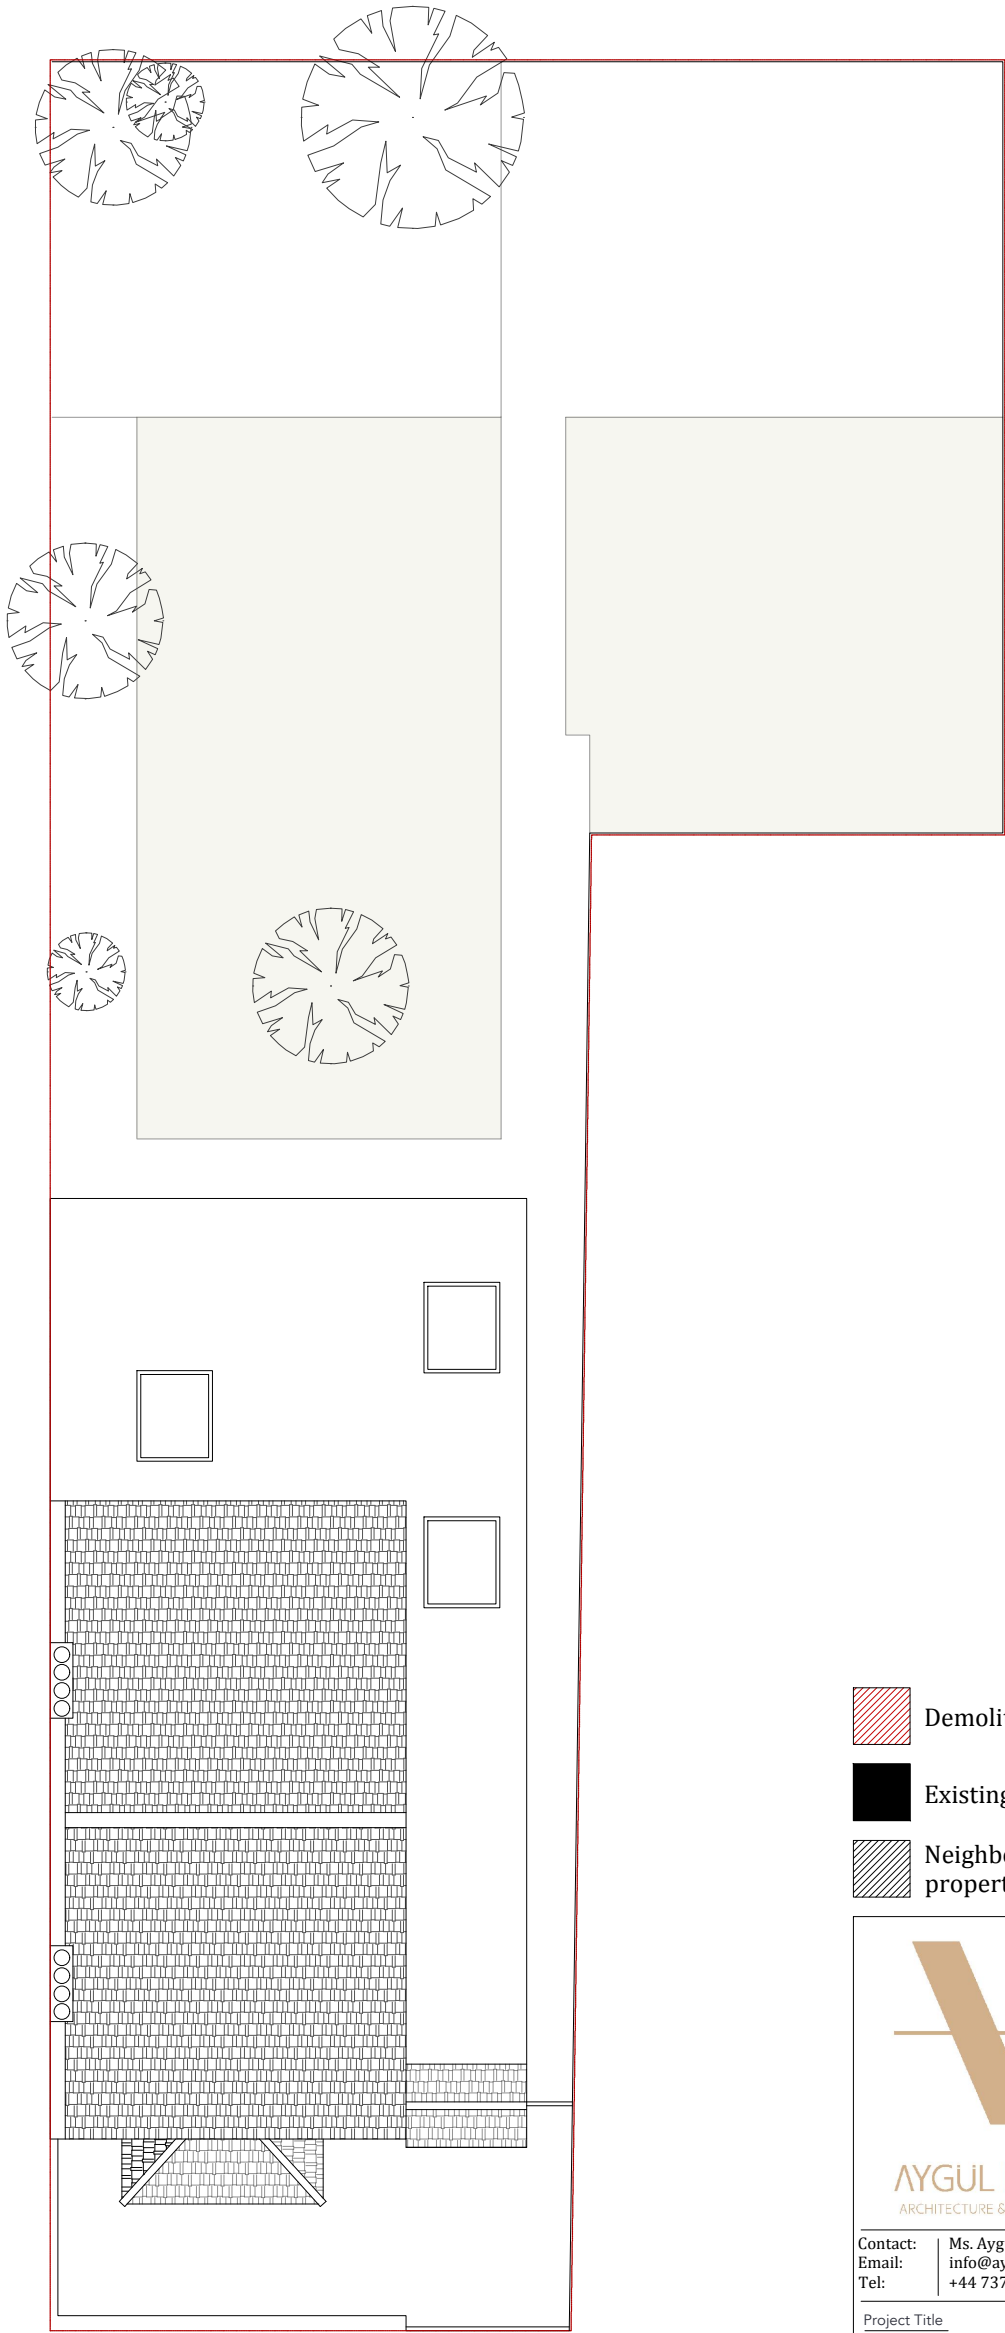

Existing roof plan
Scale 1:100

- Demolition
- Existing walls
- Neighbouring properties

AYGUL BOYRAZ
ARCHITECTURE & INTERIOR DESIGN

Contact: Ms. Aygul Boyraz
Email: info@aygulboyraz.com
Tel: +44 737 930 0802

Project Title
2 Caversham Road,
London, N15 3QP

Sheet Title
Existing ground floor
and roof plan

Scale
1:100 @ A2

Drawn By
AYGUL BOYRAZ

Reference Number
197A_PL02B

Date
20/02/2026

Notes:
This drawing is not to be copied, altered or changed without permission.

While this drawing can be used as a base drawing for construction purposes, it is VERY IMPORTANT that all dimensions are checked carefully and on site before any work commences or any materials are ordered.

This drawing can be used as part of a planning application, although the planning officer may ask for more specific information about some aspects of the design.

The drawing intends to illustrate the general arrangement of the project proposals. As it stands this drawing does not include all of the detail necessary for a full plans building regulations application.

Aygul Boyraz Architecture & Interior Design LTD. is only in charge of the planning application process and we hold no responsibility in the construction phase.

