


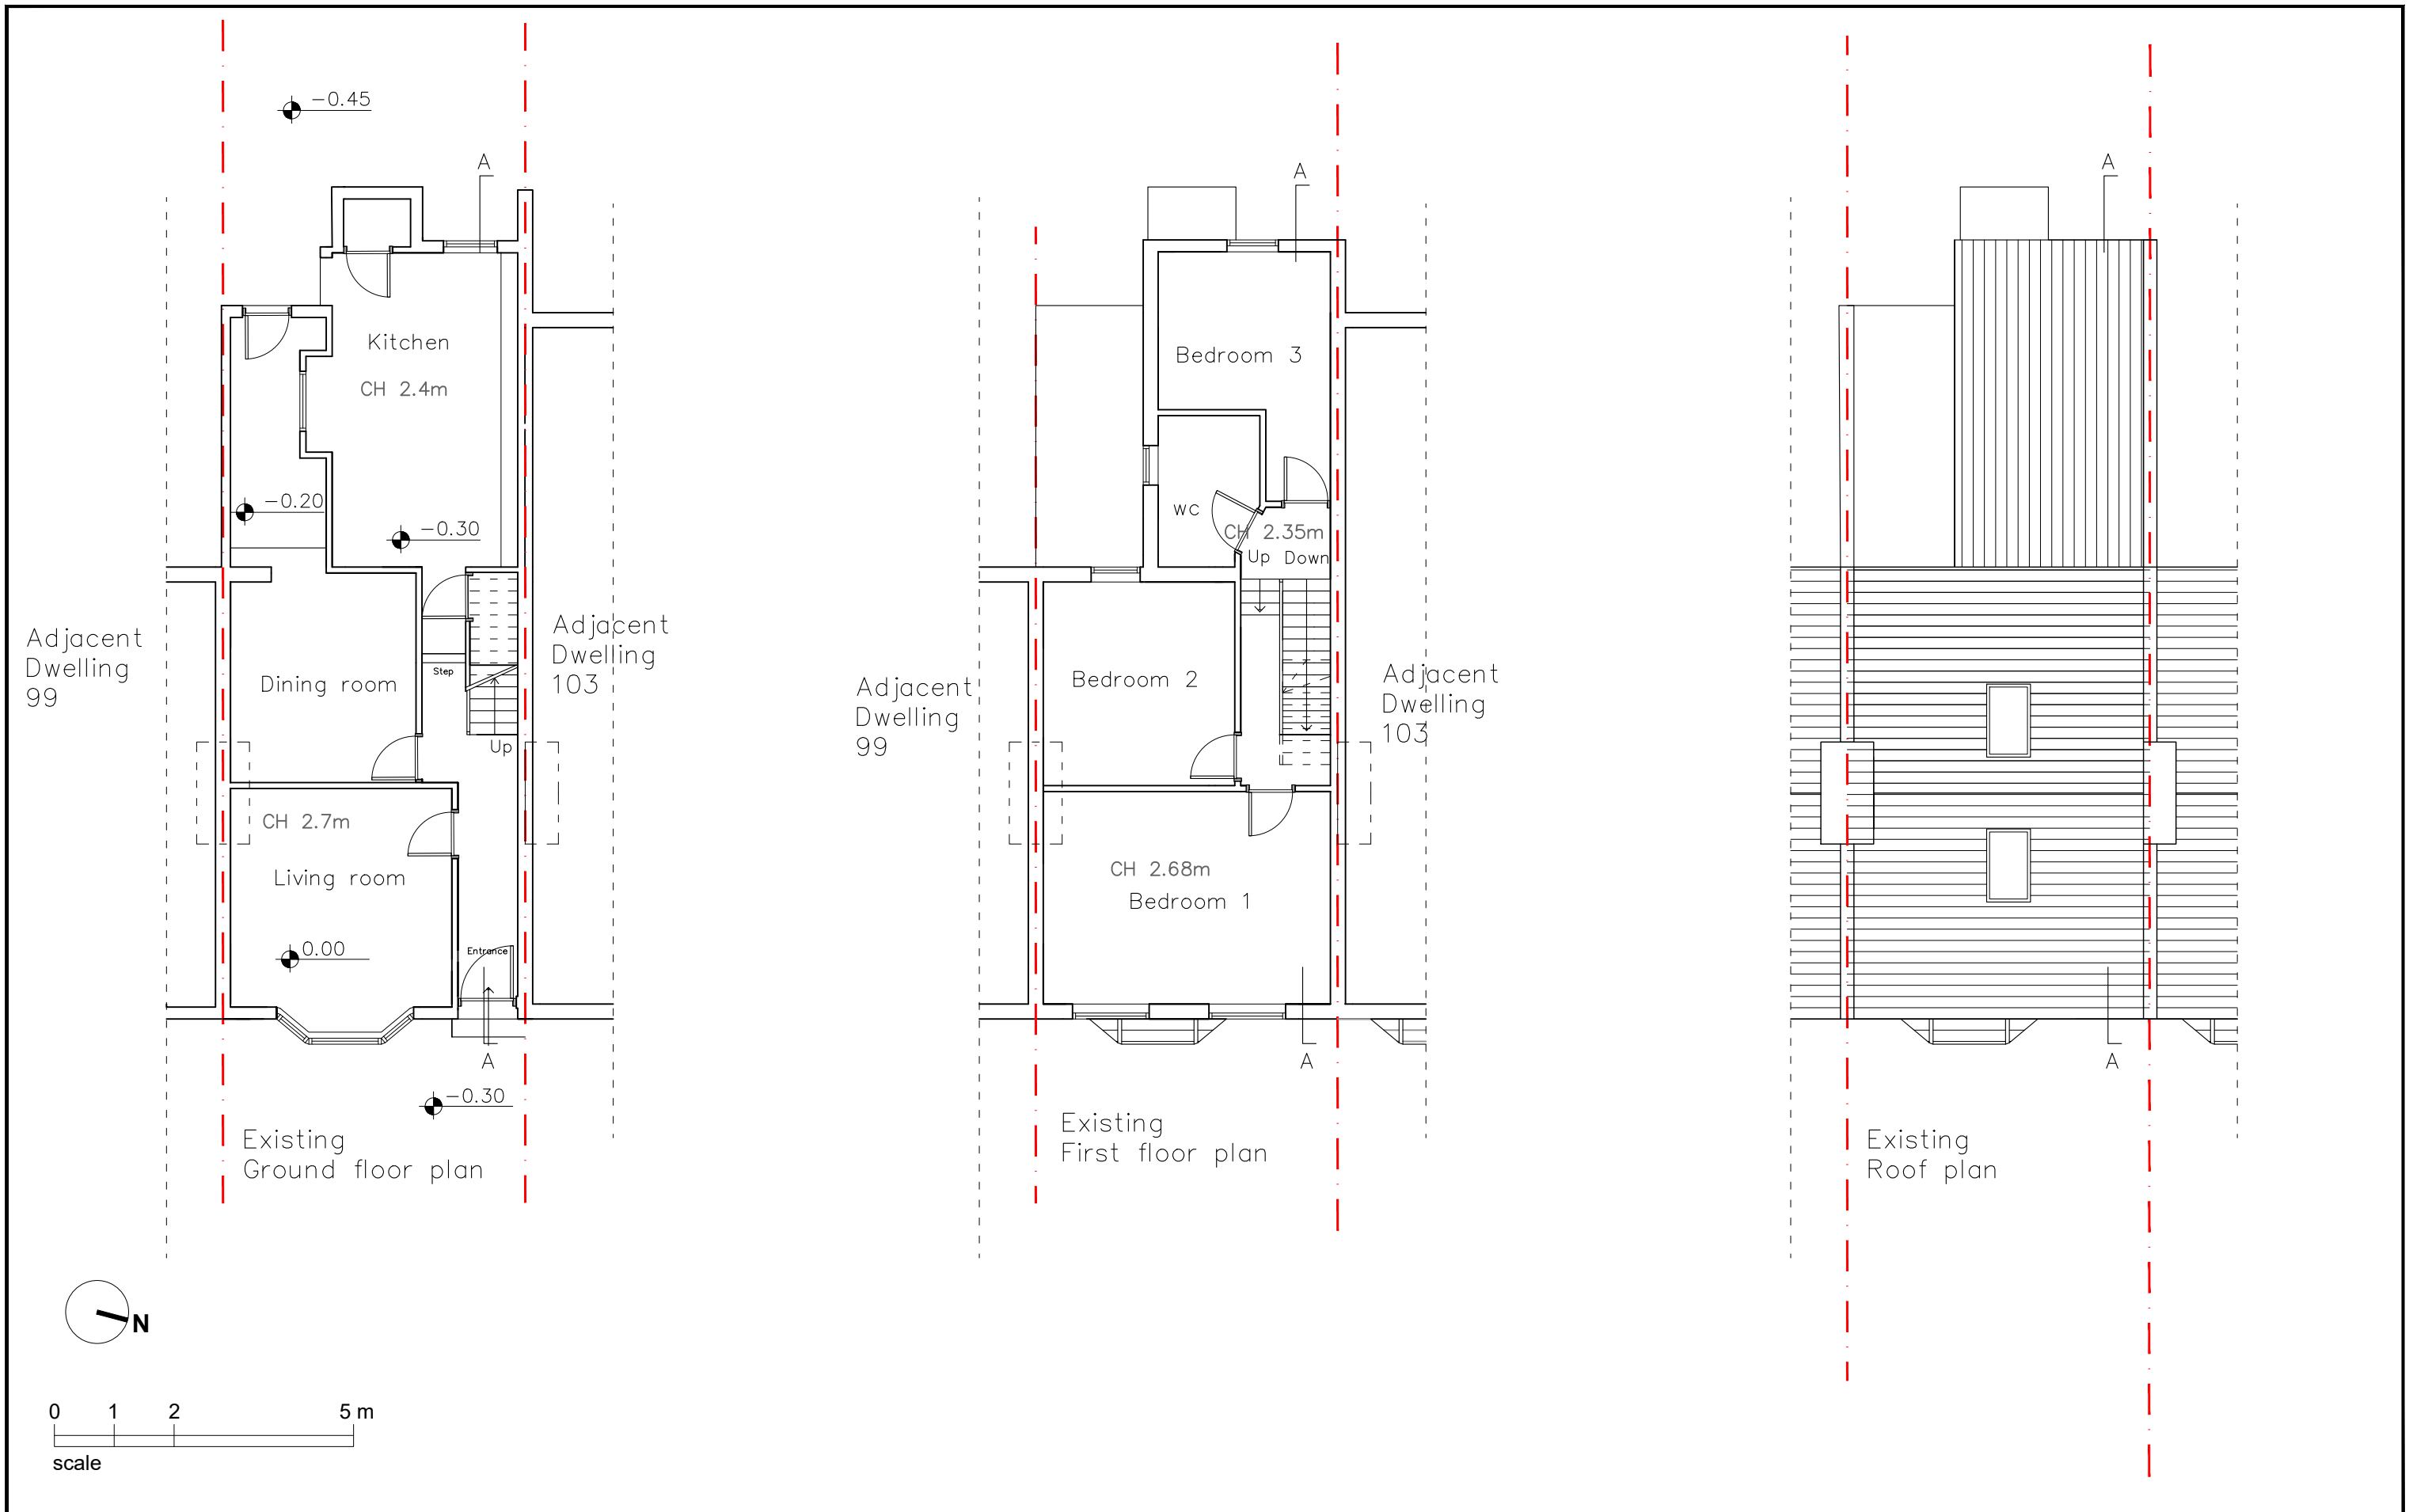


TITLE: 101 Alexandra Road, London N8 0LG 2606_03	CLIENT:	DATE: June 2026	DRAWING TITLE: Existing Ground, First and Roof Plan	DRAWING NO: Ex 100		HoC Studio Ltd. 5-7 Tanner Street, SE1 3LE, London Tel: 0208 133 7255 E-mail: info@hocarchitects.co.uk
		SCALE: 1:100@A3		REVISION: Lawfulness Development Certiate		








Existing
Front elevation

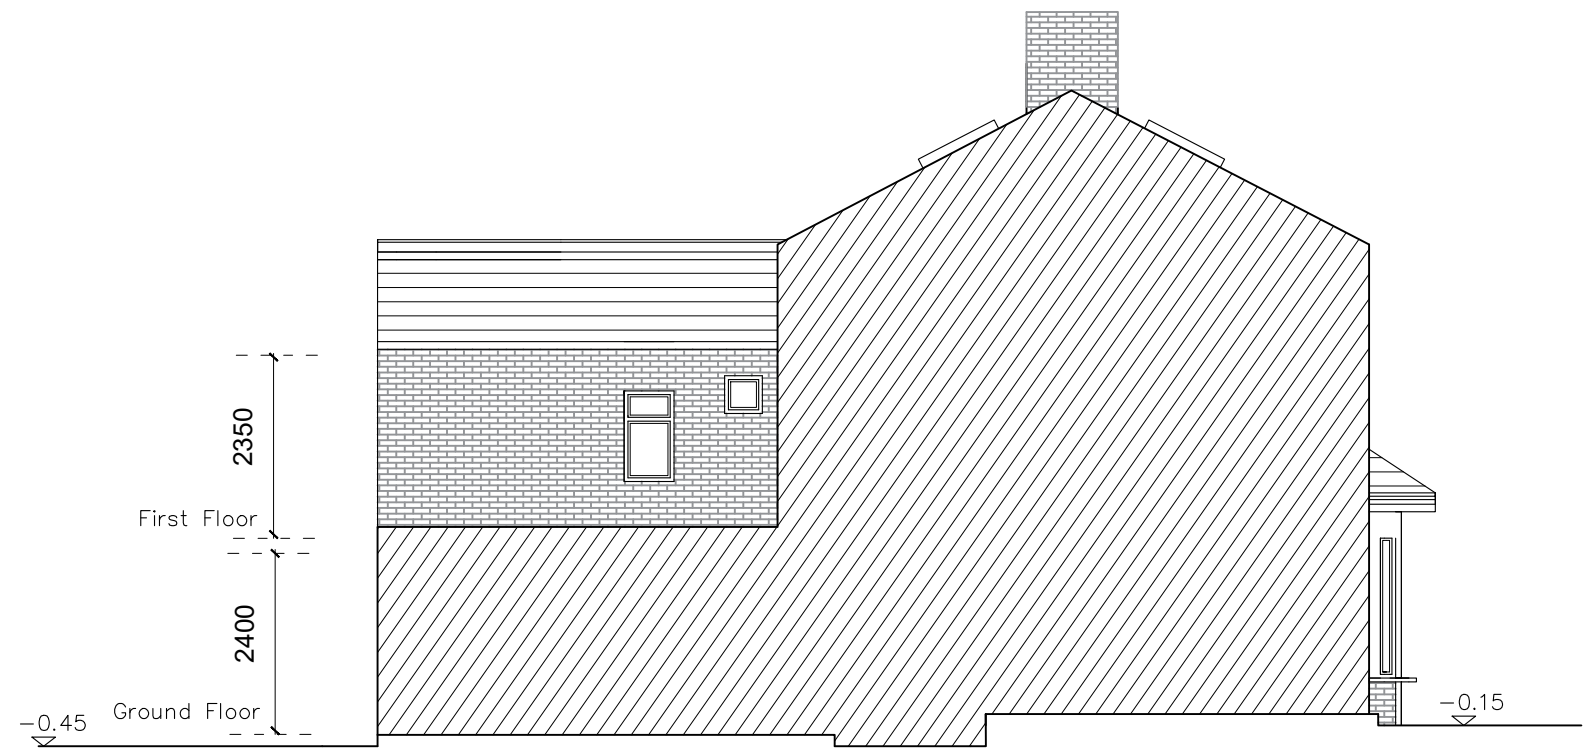

Existing
West elevation

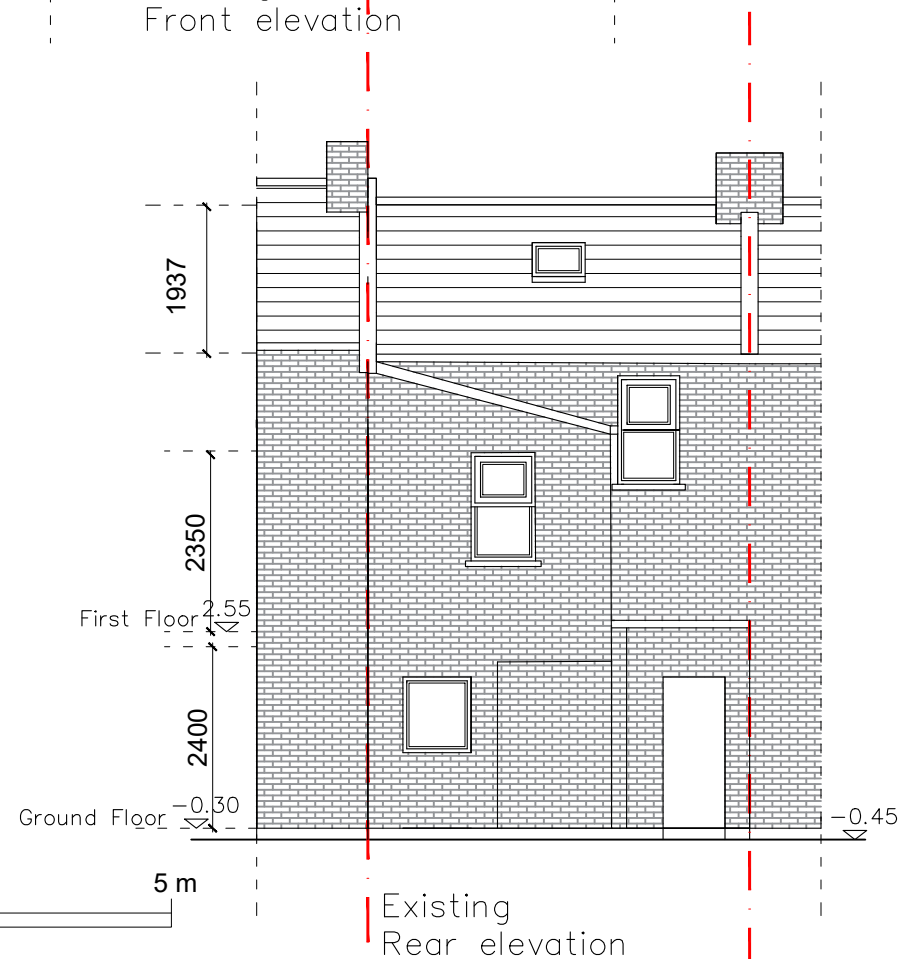

Existing
Rear elevation

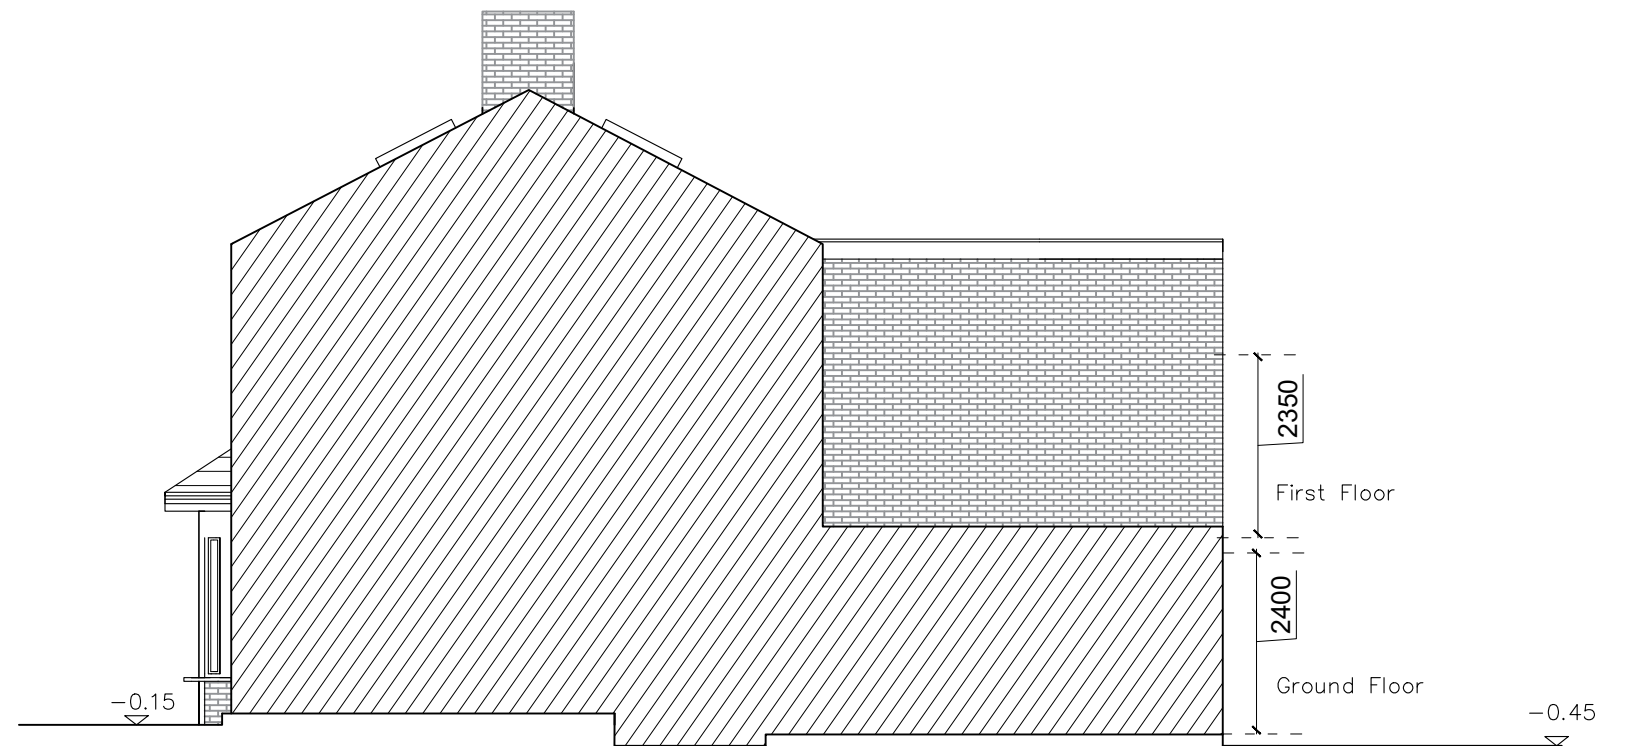 

Existing
East elevation

TITLE: 101 Alexandra Road, London N8 0LG	CLIENT: 2606_03	DATE: June 2026 SCALE: 1:100@A3	DRAWING TITLE: Existing Elevations	DRAWING NO: Ex 200 REVISION: Lawfulness Development Certificate		HoC Studio Ltd. 5-7 Tanner Street, SE1 3LE, London Tel: 0208 133 7255 E-mail: info@hocarchitects.co.uk	