




Proposed front elevation in context (West)
Scale 1:100

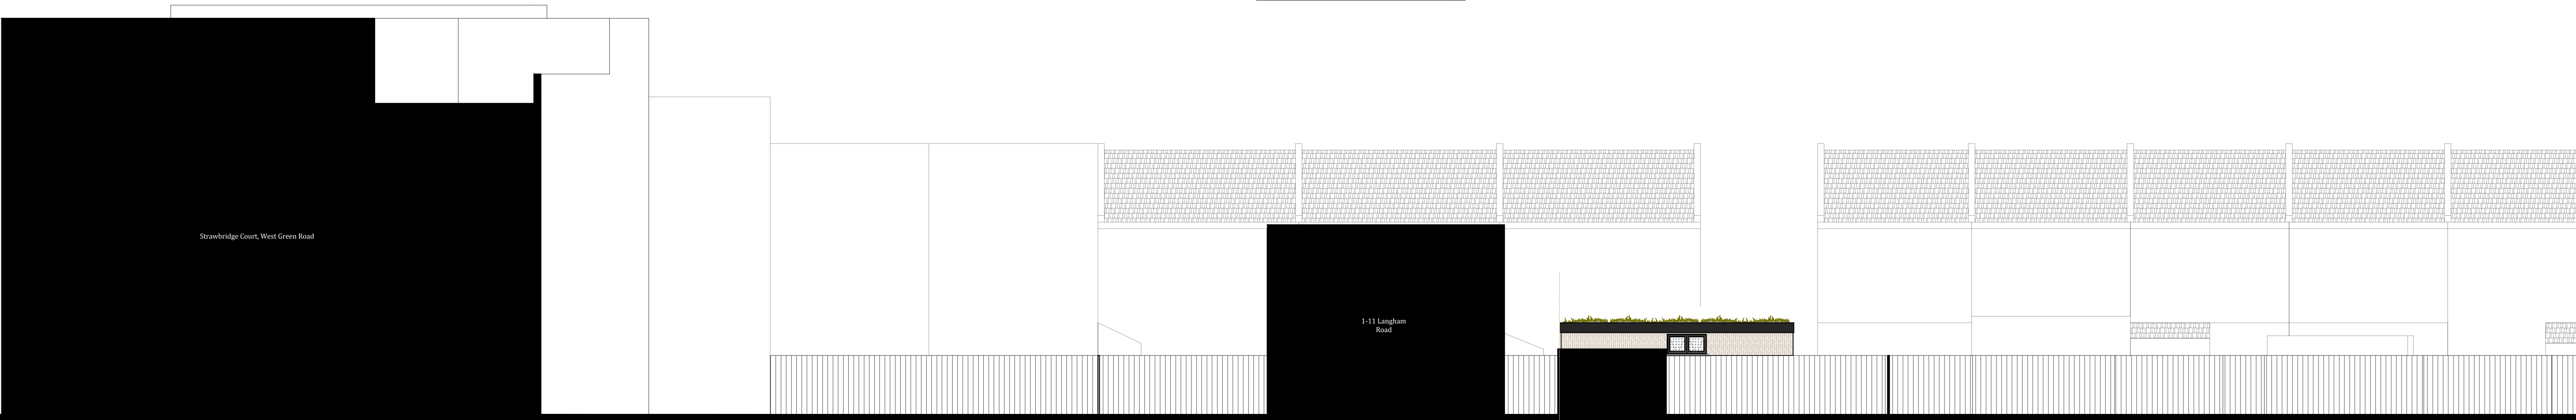

Proposed rear elevation in context (East)
Scale 1:100

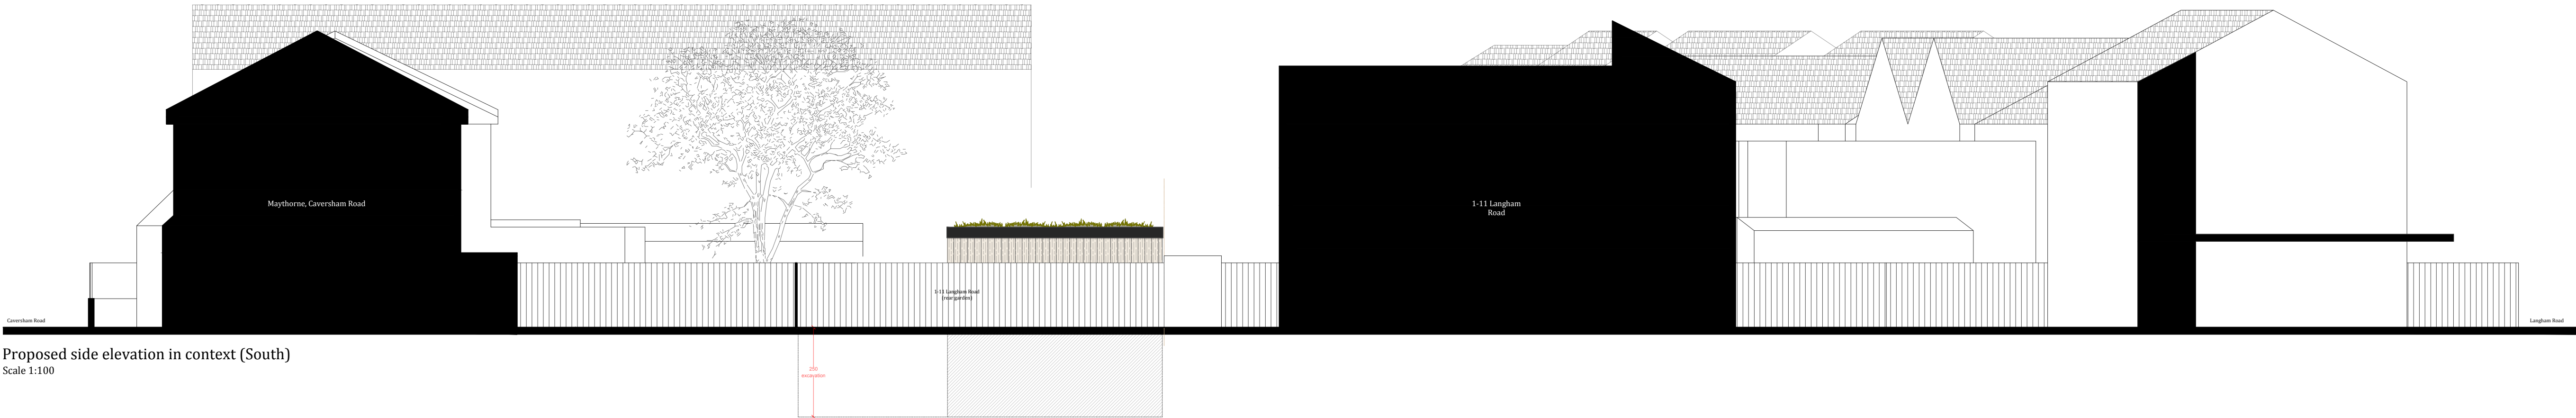

Proposed side elevation in context (South)
Scale 1:100

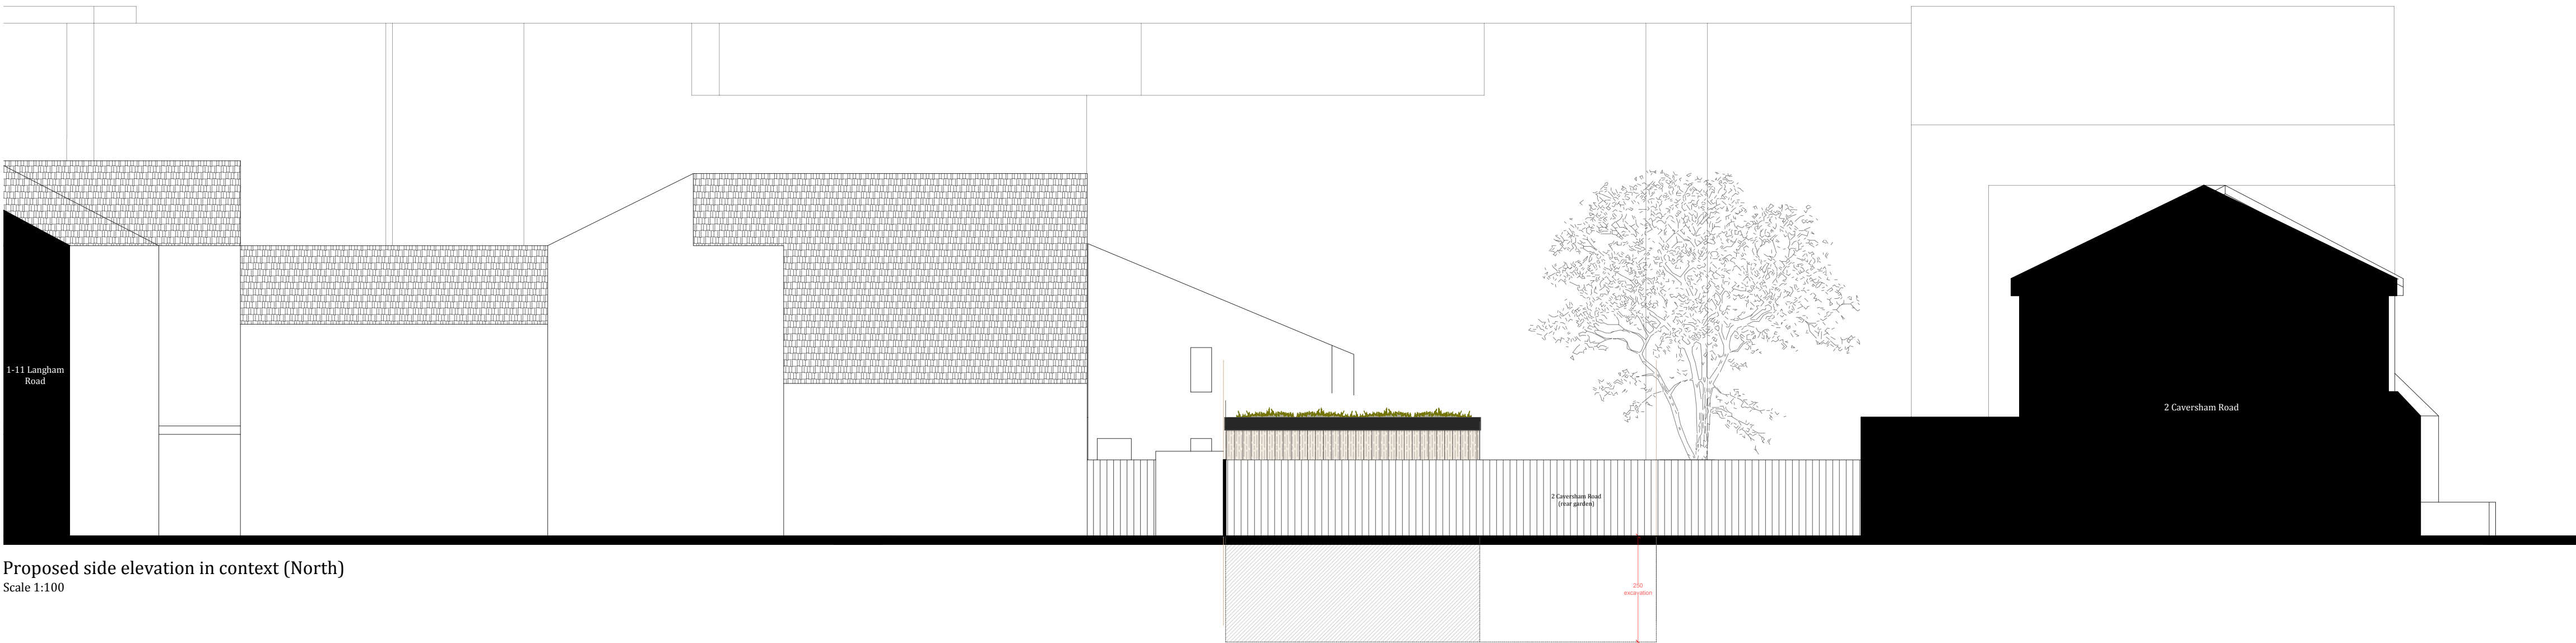

Proposed side elevation in context (North)
Scale 1:100

Scale 1:100 @ A1
0 1 2 3 4 5 6 7 8 9 10

AYGUL BOYRAZ

ARCHITECTURE & INTERIOR DESIGN

Contact: | Ms. Aygul Boyraz

Email: | info@aygulboyraz.com

Tel: | +44 737 930 0802

Project Title:

2 Caversham Road,
London, N15 3QP

Sheet Title:

Proposed contextual
elevations

Scale:

1:100 @ A1

Drawn By:

AYGUL BOYRAZ

Reference Number:

197A_PL06D

Date:

18/06/2026

Notes:

This drawing is not to be copied, altered or
changed without permission.

While this drawing can be used as a base drawing
for construction purposes, it is NOT FOR CONSTRUCTION.
All dimensions are checked carefully and on
the below any work commences or any materials
are ordered.

This drawing is to be used as part of a planning
application, although the planning officer may ask
for more specific information about some aspects
of the design.

This drawing intends to illustrate the general
arrangement of the project proposal. As it stands
this drawing does not include all of the detail
necessary for a full plans building regulations
application.

Aygul Boyraz Architecture & Interior Design LTD. is
only in charge of the planning application process
and we hold no responsibility in the construction
phase.