




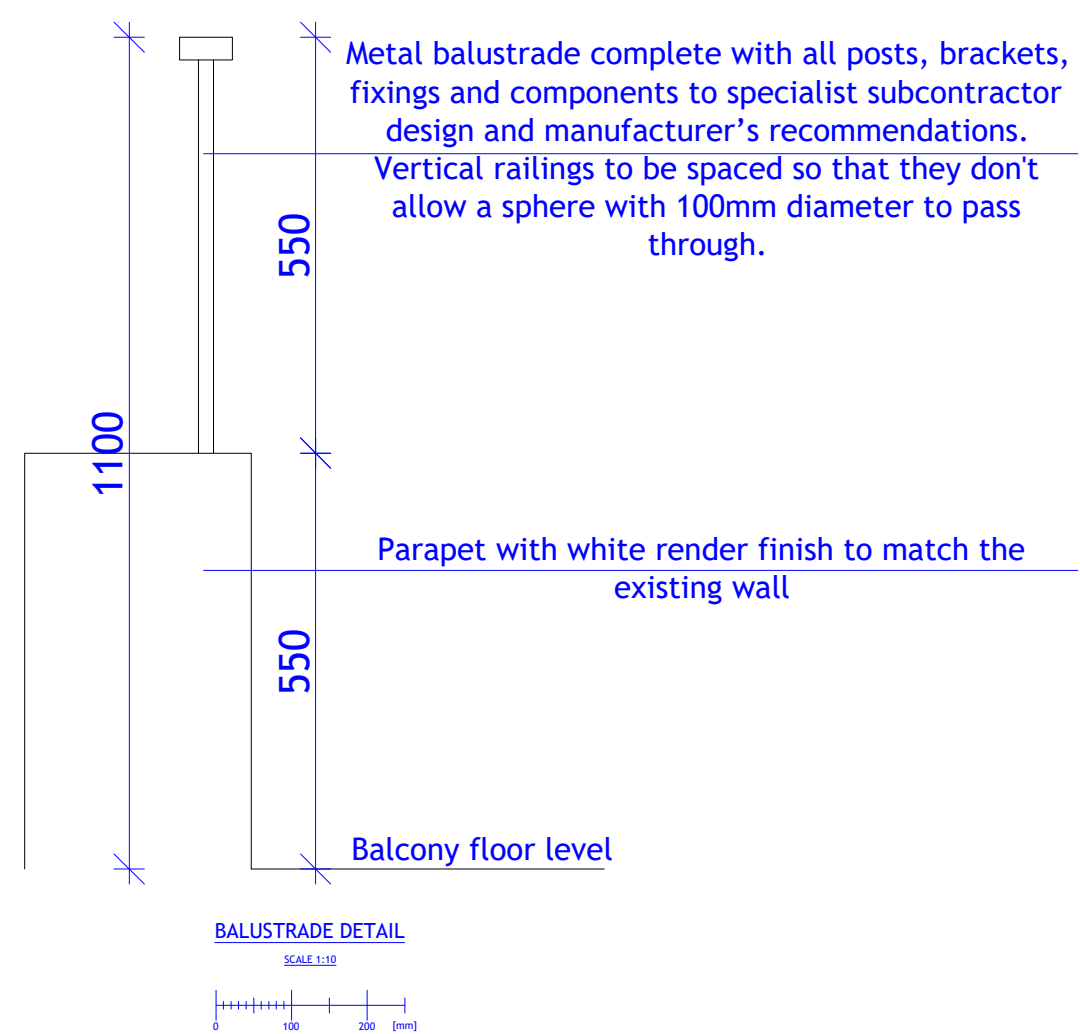

- Material schedule
1. White K-rend silicone render with colour to match the existing
 2. Brushed bronze metal cladding
 3. White double glazed windows and doors
 4. Anthracite grey steel baluster (RAL 7016)
 5. Light grey louver plant screen
 6. Terracotta fixed grille for kitchen ventilation

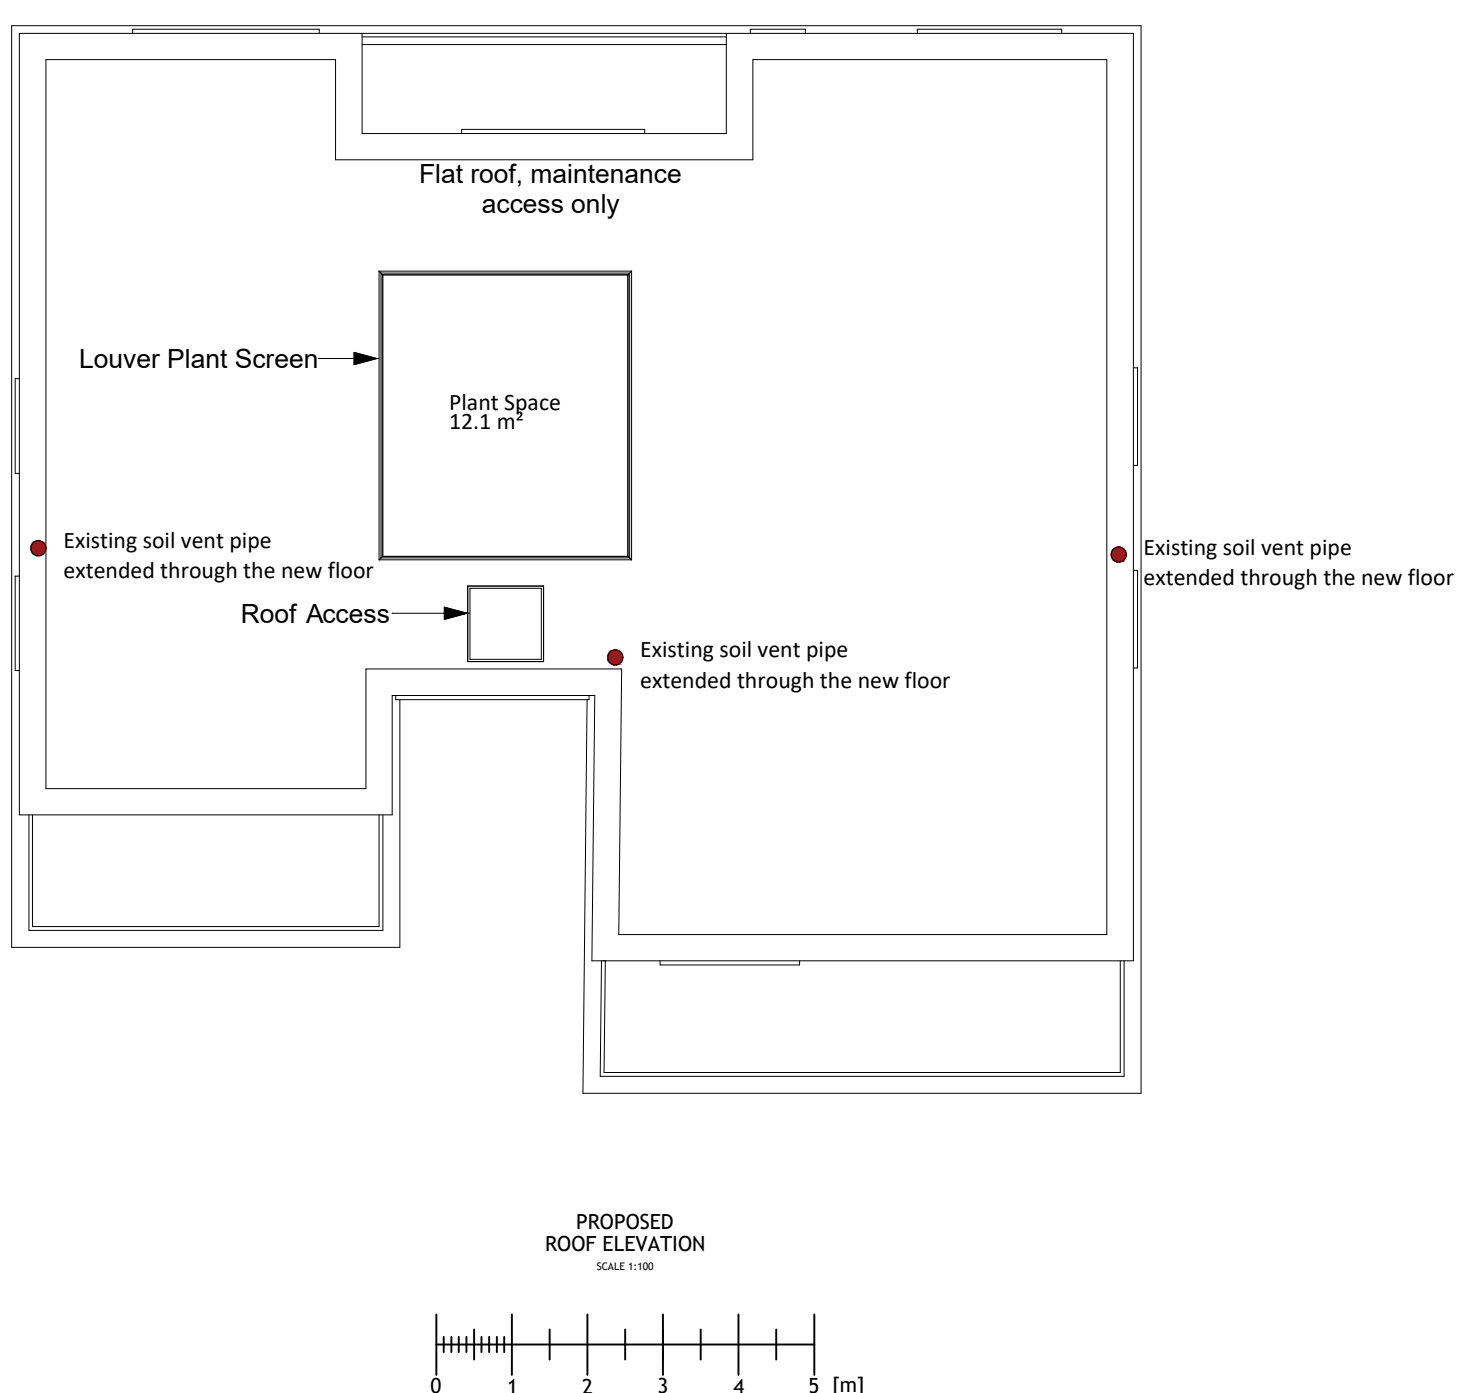

NOTES:	
All dimensions are to be checked and verified on site prior to construction.	
STATUS Planning	
DRAWING TITLE Proposed elevations, roof plan and balustrade details - Condition 3	
PROJECT ADDRESS Lionel House, Palmerston Road, London, N22 8QL	
SCALE 1:10 and 1:100 at A3	DRAWN BY AB
DATE July 2026	CHECKED BY DD
DRAWING NO.	LH - M - 01

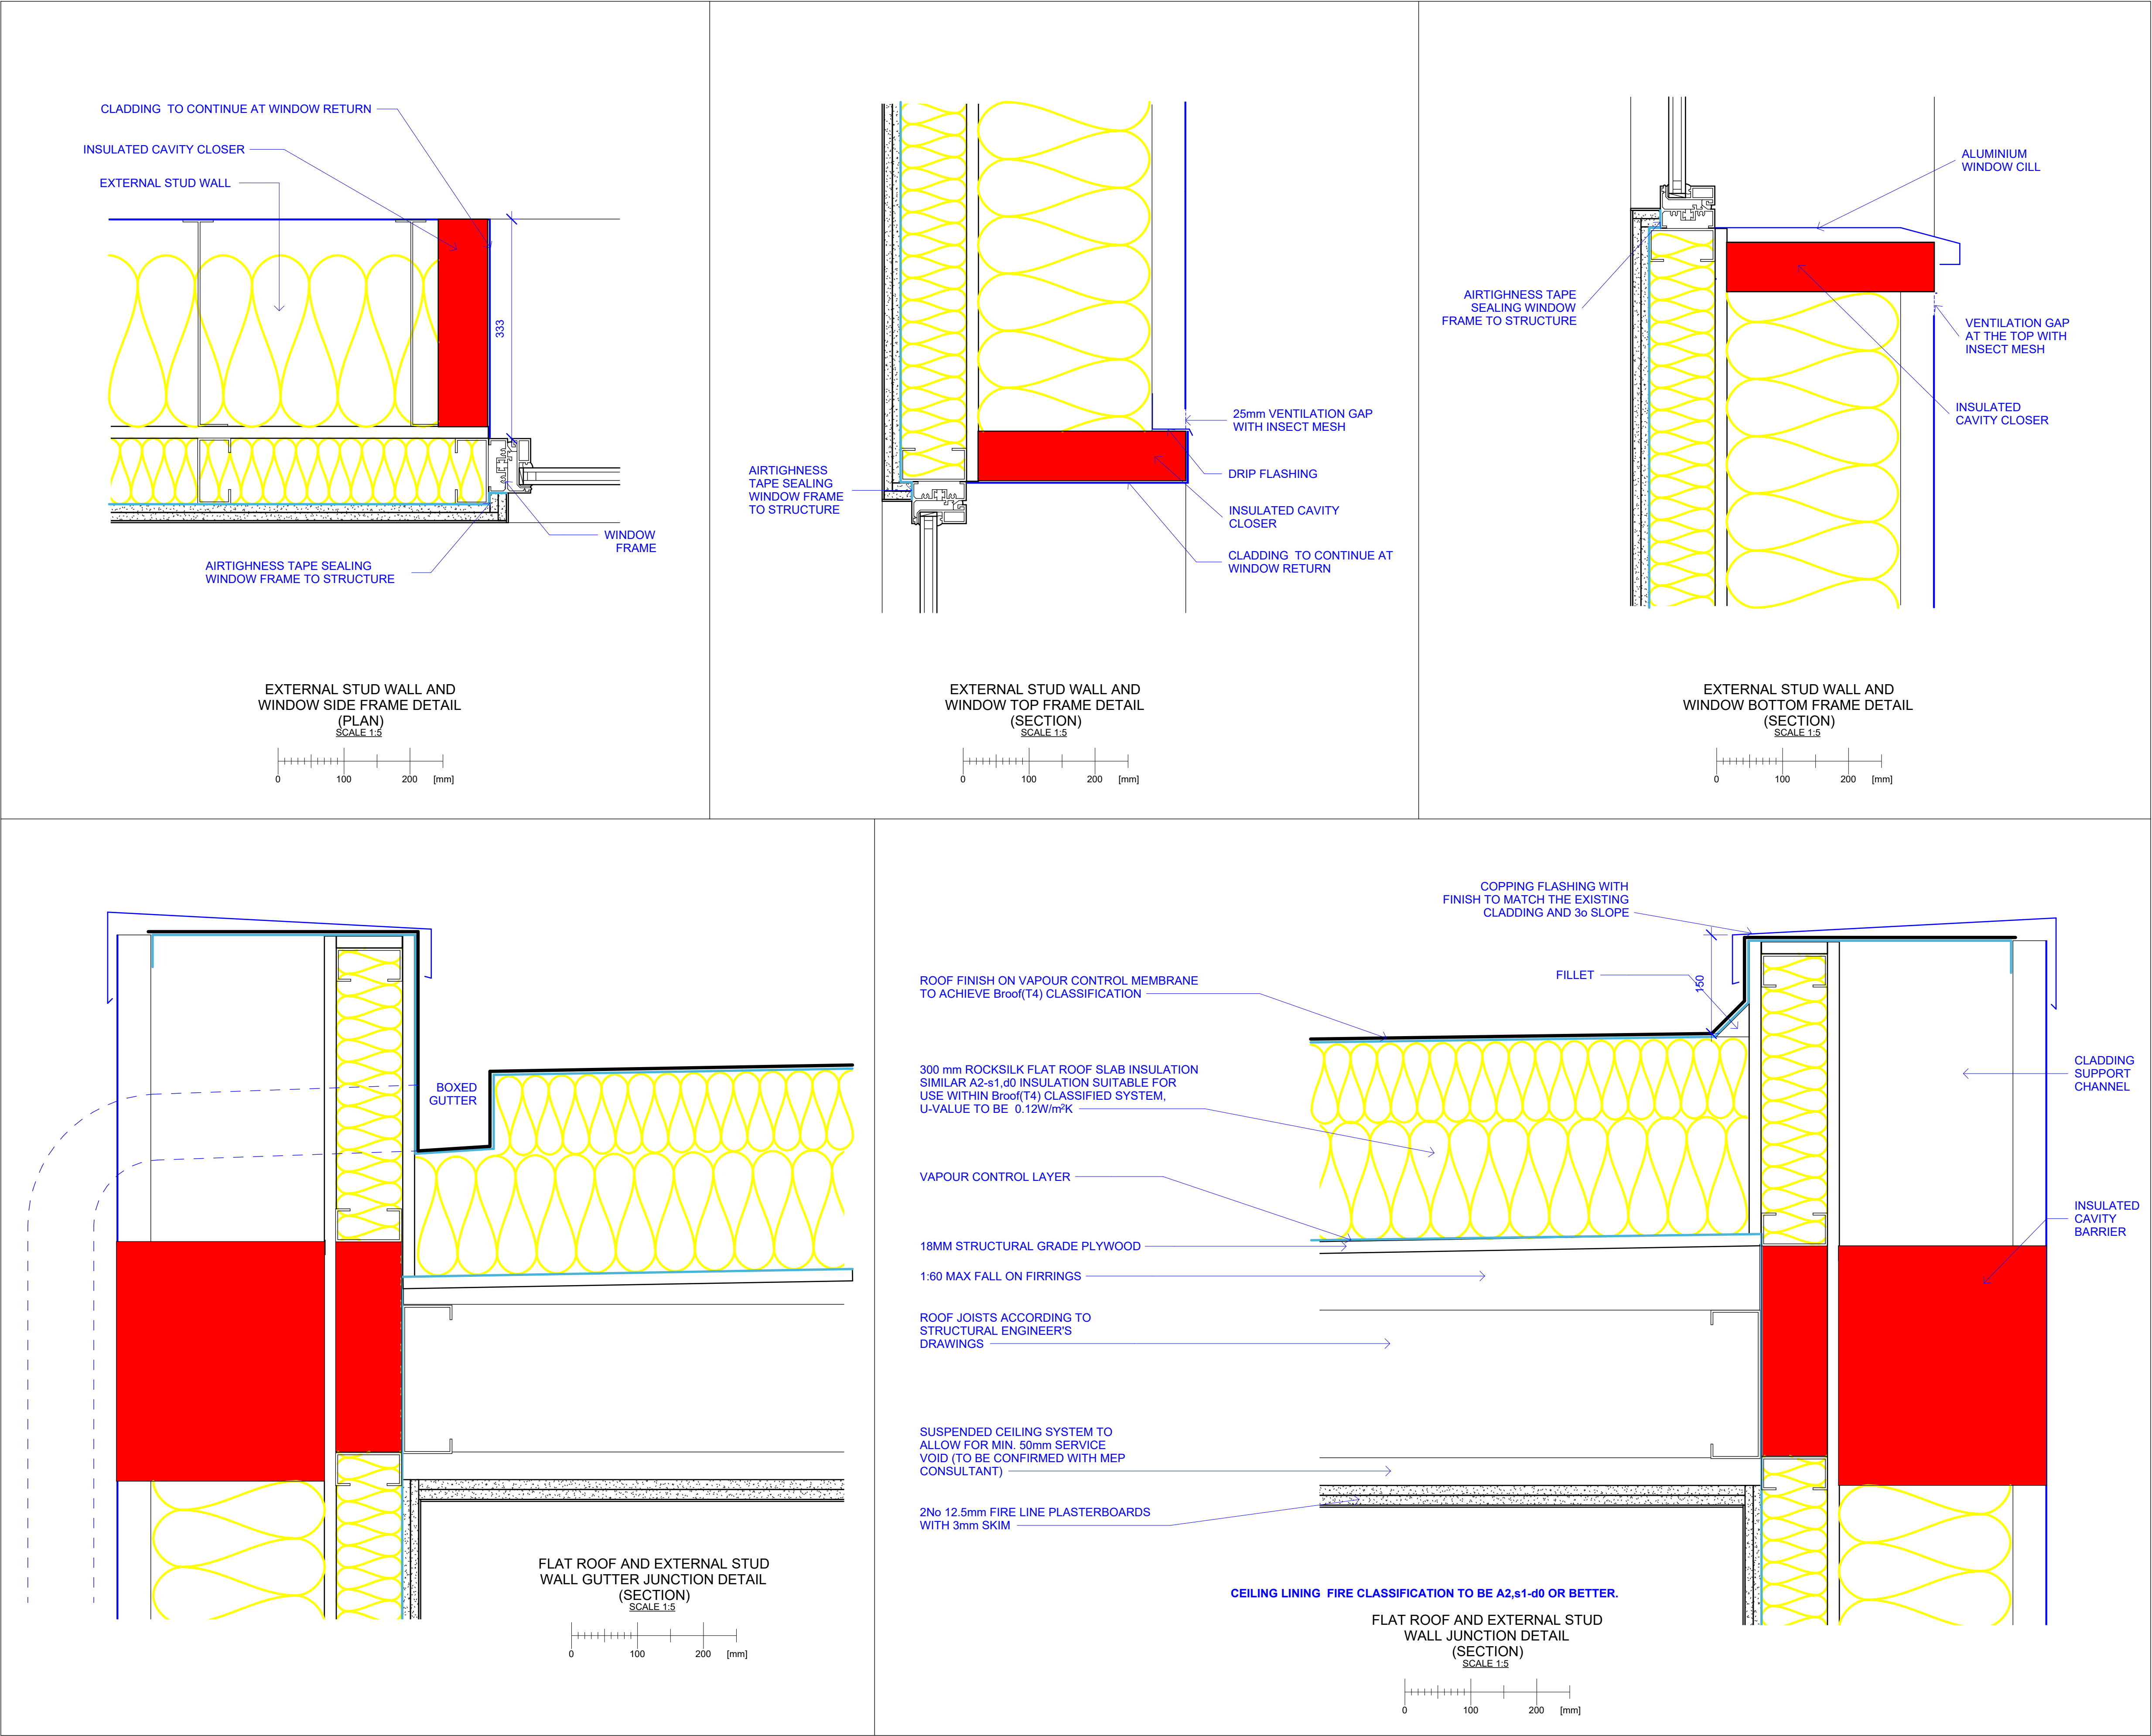

Rev	Description	Date
Notes		
- All dimensions to be checked on site prior to construction.		
- Drawings for planning purposes only. Not to be used for construction.		
DRAWING TITLE		
Details		
PROJECT ADDRESS		
Palm Court and Lionel House, Palmerston Road, Wood Green, London, N22 8QN		
SCALE	DRAWN BY	
1 : 5 AT A1	AB	
DATE	CHECKED BY	
July 2026	DD	
DRAWING NO.	PC - M-02	