




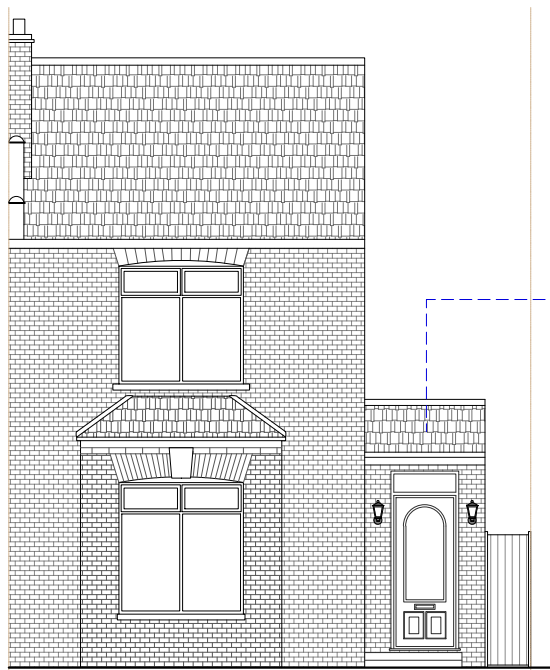


Existing front elevation
Scale 1:100

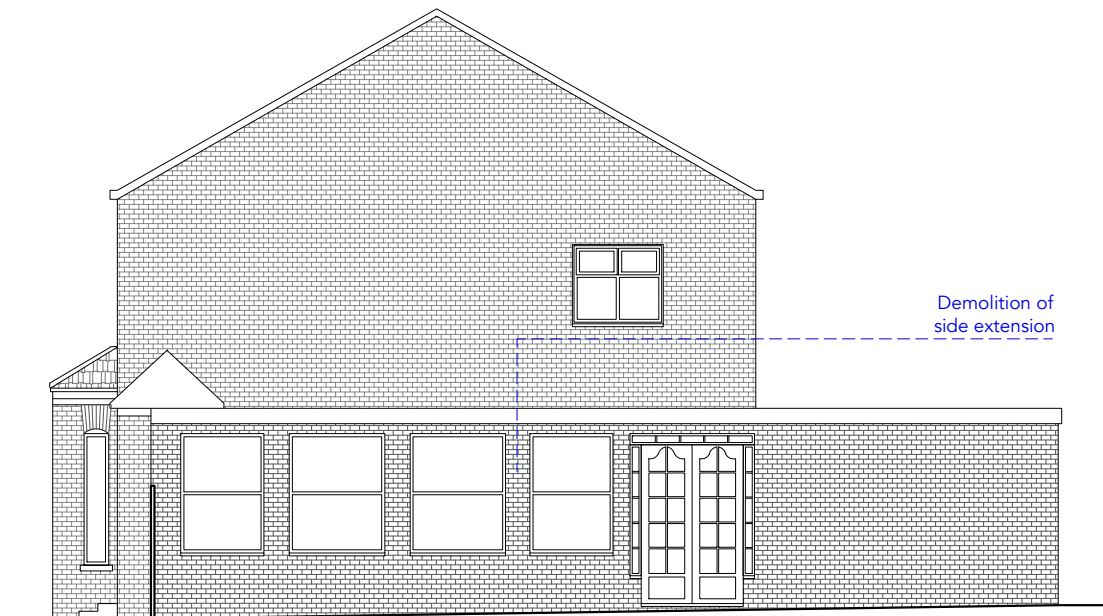


Existing side elevation
Scale 1:100

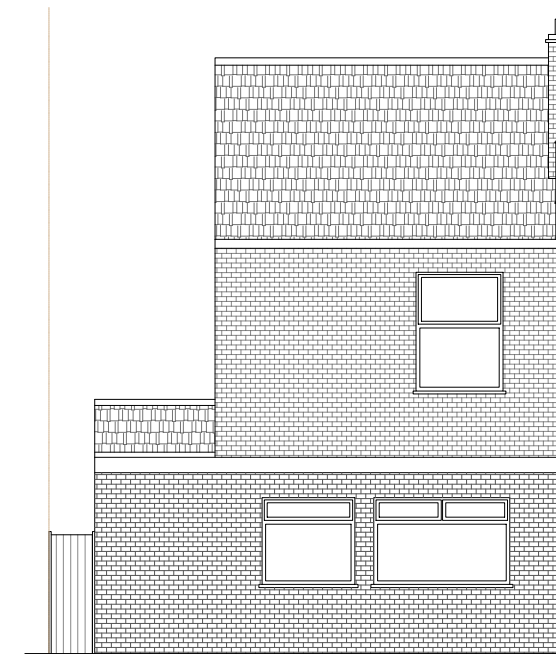


Existing rear elevation
Scale 1:100

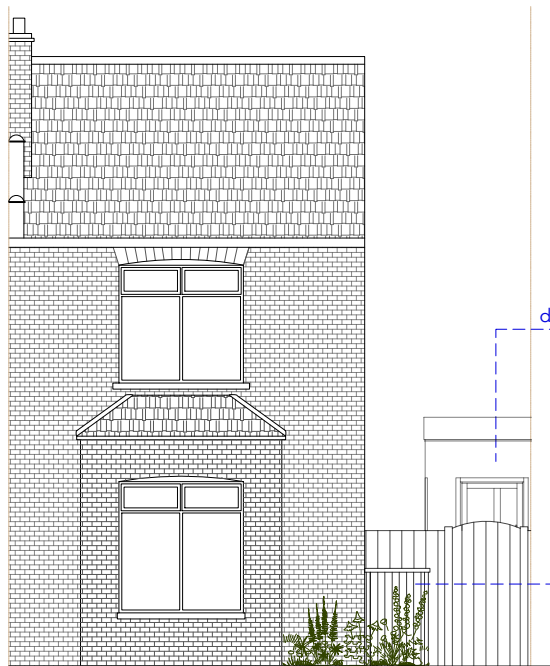

Proposed front elevation
- no alterations to original dwelling
Scale 1:100

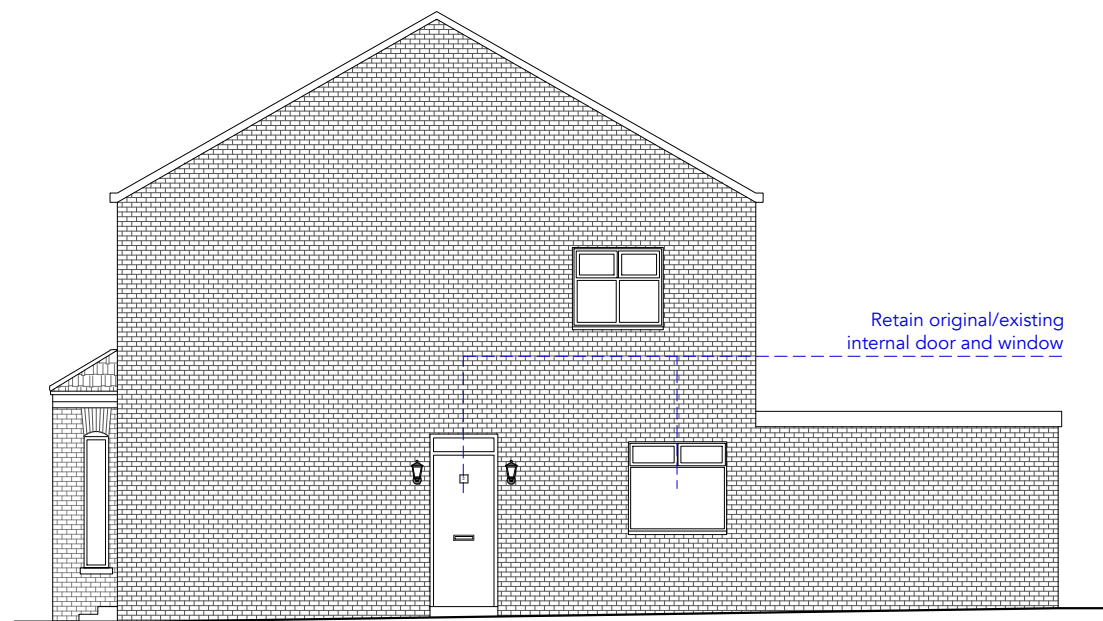

Proposed side elevation
Scale 1:100

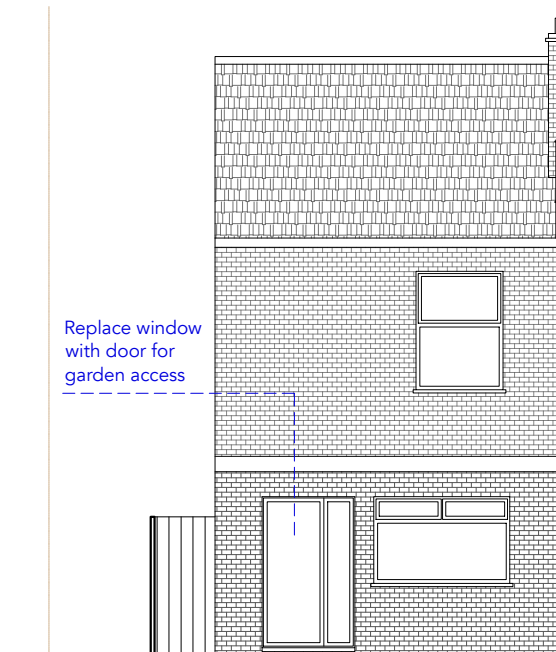

Proposed rear elevation
Scale 1:100





AYGUL BOYRAZ
ARCHITECTURE & INTERIOR DESIGN

Contact:	Ms. Aygul Boyraz
Email:	info@aygulboyraz.com
Tel:	+44 737 930 0802
Project Title	
2 Caversham Road, London, N15 3QP	
Sheet Title	
Existing and proposed elevations of 2 Caversham Road	
Scale	
1:100 @ A3	
Drawn By	
AYGUL BOYRAZ	
Reference Number	
197A_PL03B	
Date	
20/02/2026	
Notes: This drawing is not to be copied, altered or changed without permission. While this drawing can be used as a base drawing for construction purposes, it is VERY IMPORTANT that all dimensions are checked carefully and on site before any work commences or any materials are ordered. This drawing can be used as part of a planning application, although the planning officer may ask for more specific information about some aspects of the design. The drawing intends to illustrate the general arrangement of the project proposals. As it stands this drawing does not include all of the detail necessary for a full plans building regulations application. Aygul Boyraz Architecture & Interior Design LTD. is only in charge of the planning application process and we hold no responsibility in the construction phase.	