


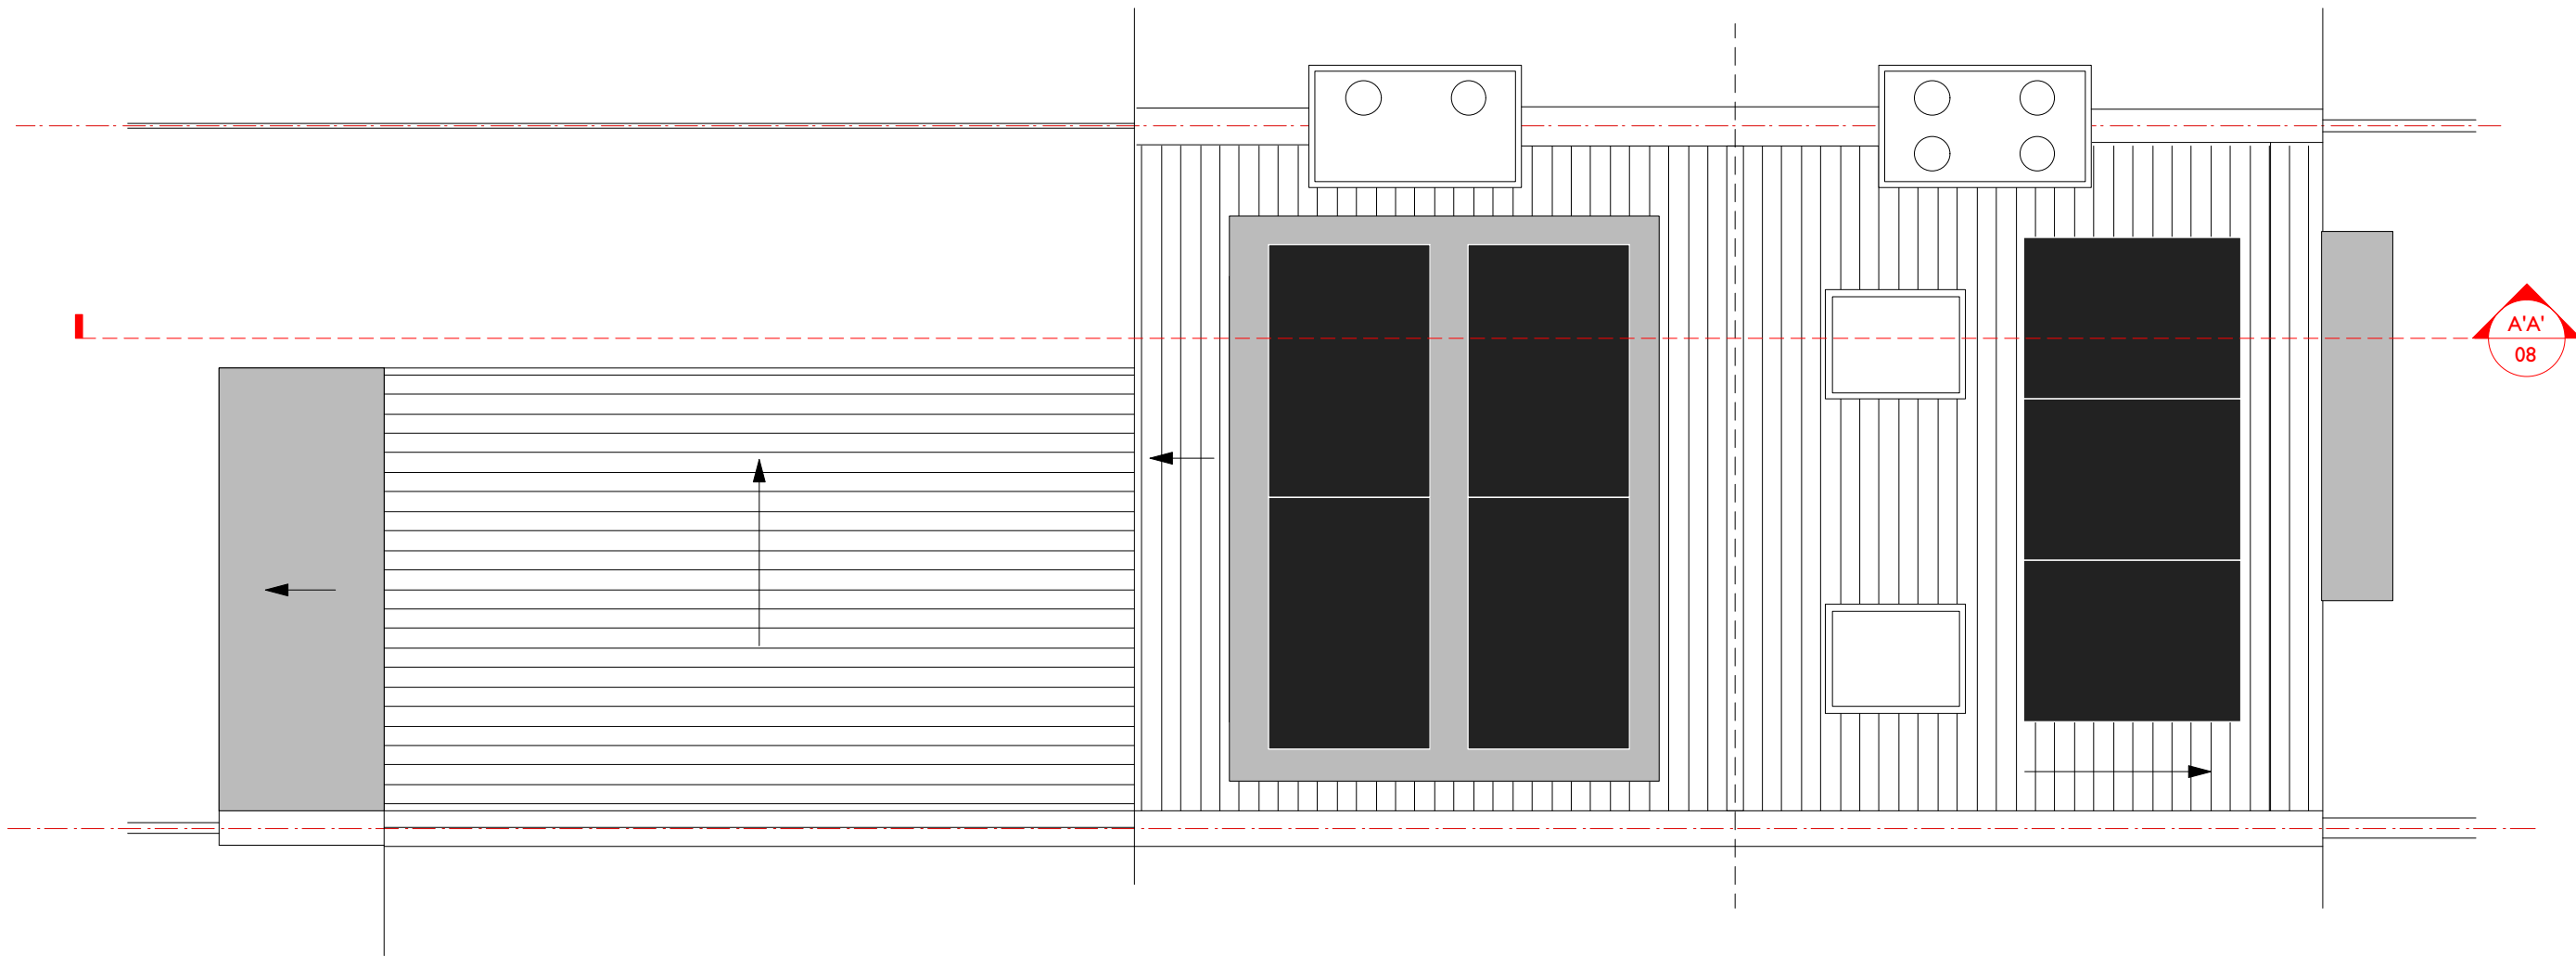


KEY
Solar PV Module : 1800x1150mm

 

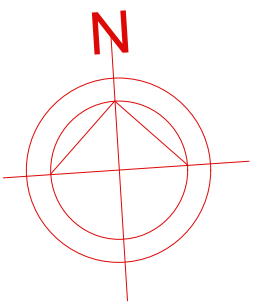


Front Elevation

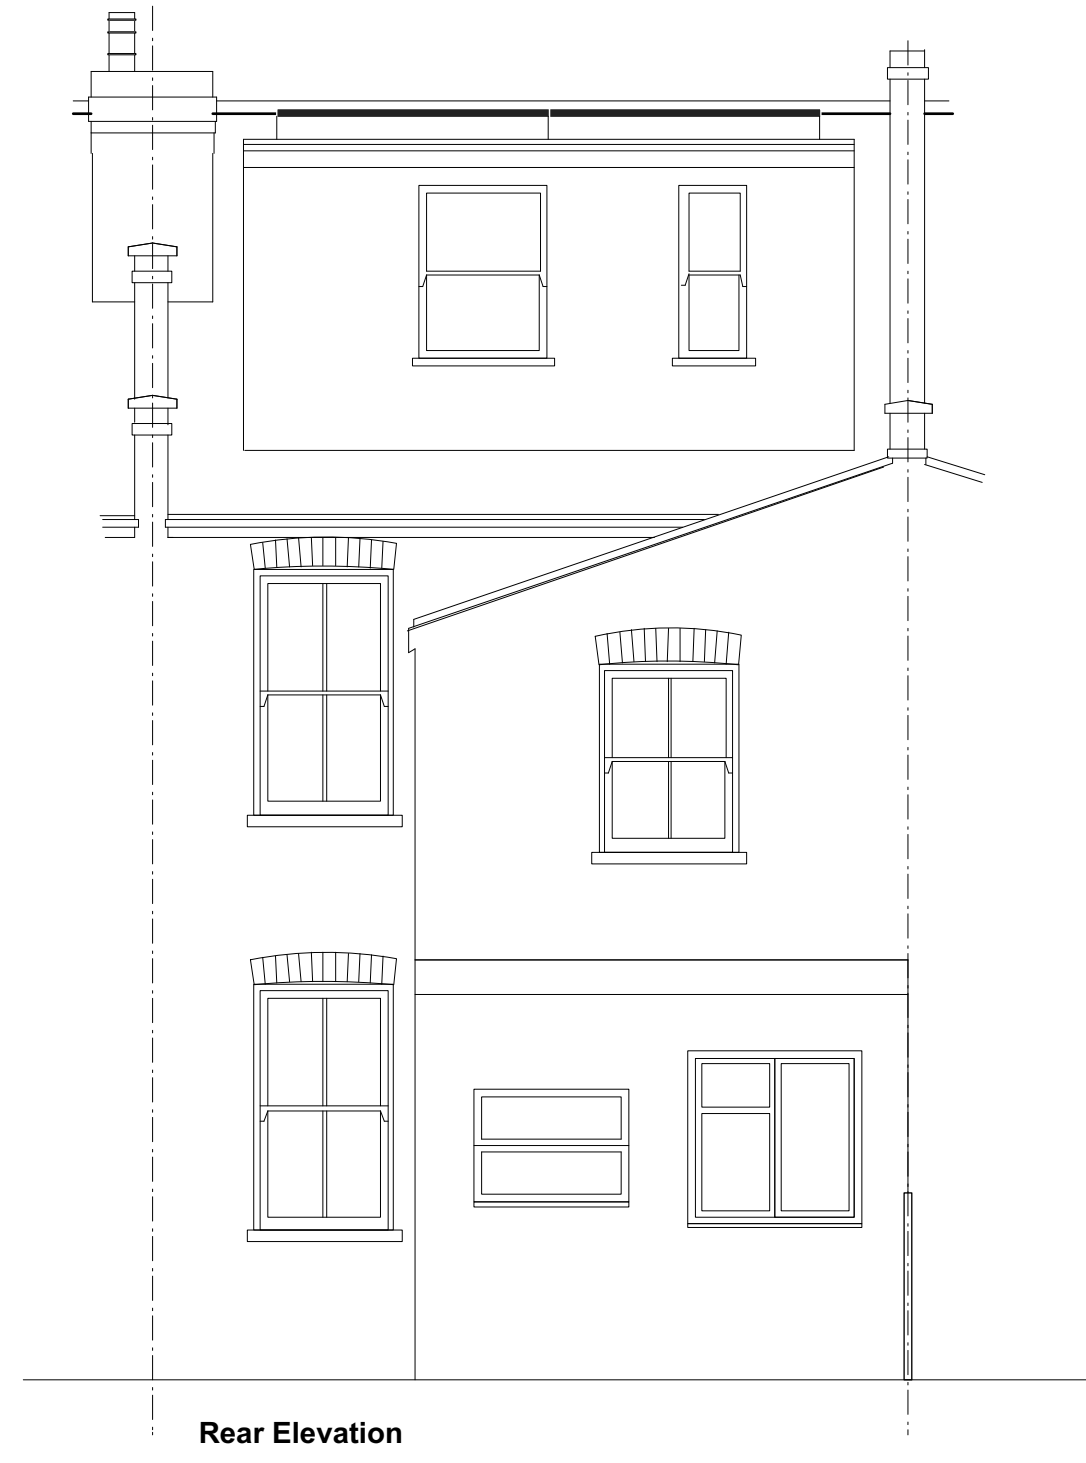

Rear Elevation

KEY
Solar PV Module :1800x1150mm
Sloped roof

Flat roof

 

blustindesign
architecture • interiors

13 Grayling Road London N16 0BL
T: 0044 797 965 7073
W: www.blustindesign.com
E: info@blustindesign.com

Notes:
1. Copyright of Blustin Design Ltd
2. Do not scale off this drawing for construction, check dimensions on site.
3. Always use figured dimensions
4. Any discrepancies report immediately to the Architect
5. If in any doubt about any part of this drawing, contact the Architect
6. This drawing has been created on a computer and should not be amended by hand
7. Follow SE drawings for all structural sizes & specifications
(SE precedes on these matters)

Date
24.07.26

Issue
Planning

Revision


Project No. :
155A

Drawing No. :
007


Project:
Installation of roof mounted Photovoltaic Panels
onto 27 Marlborough Road
Description :
Proposed Elevations

Date : 23-07-26
Scale
1 : 50 @ A3

Client:
Victoria Gonzalez and George Gloyn
27 Marlborough Road
London
N22 8NB

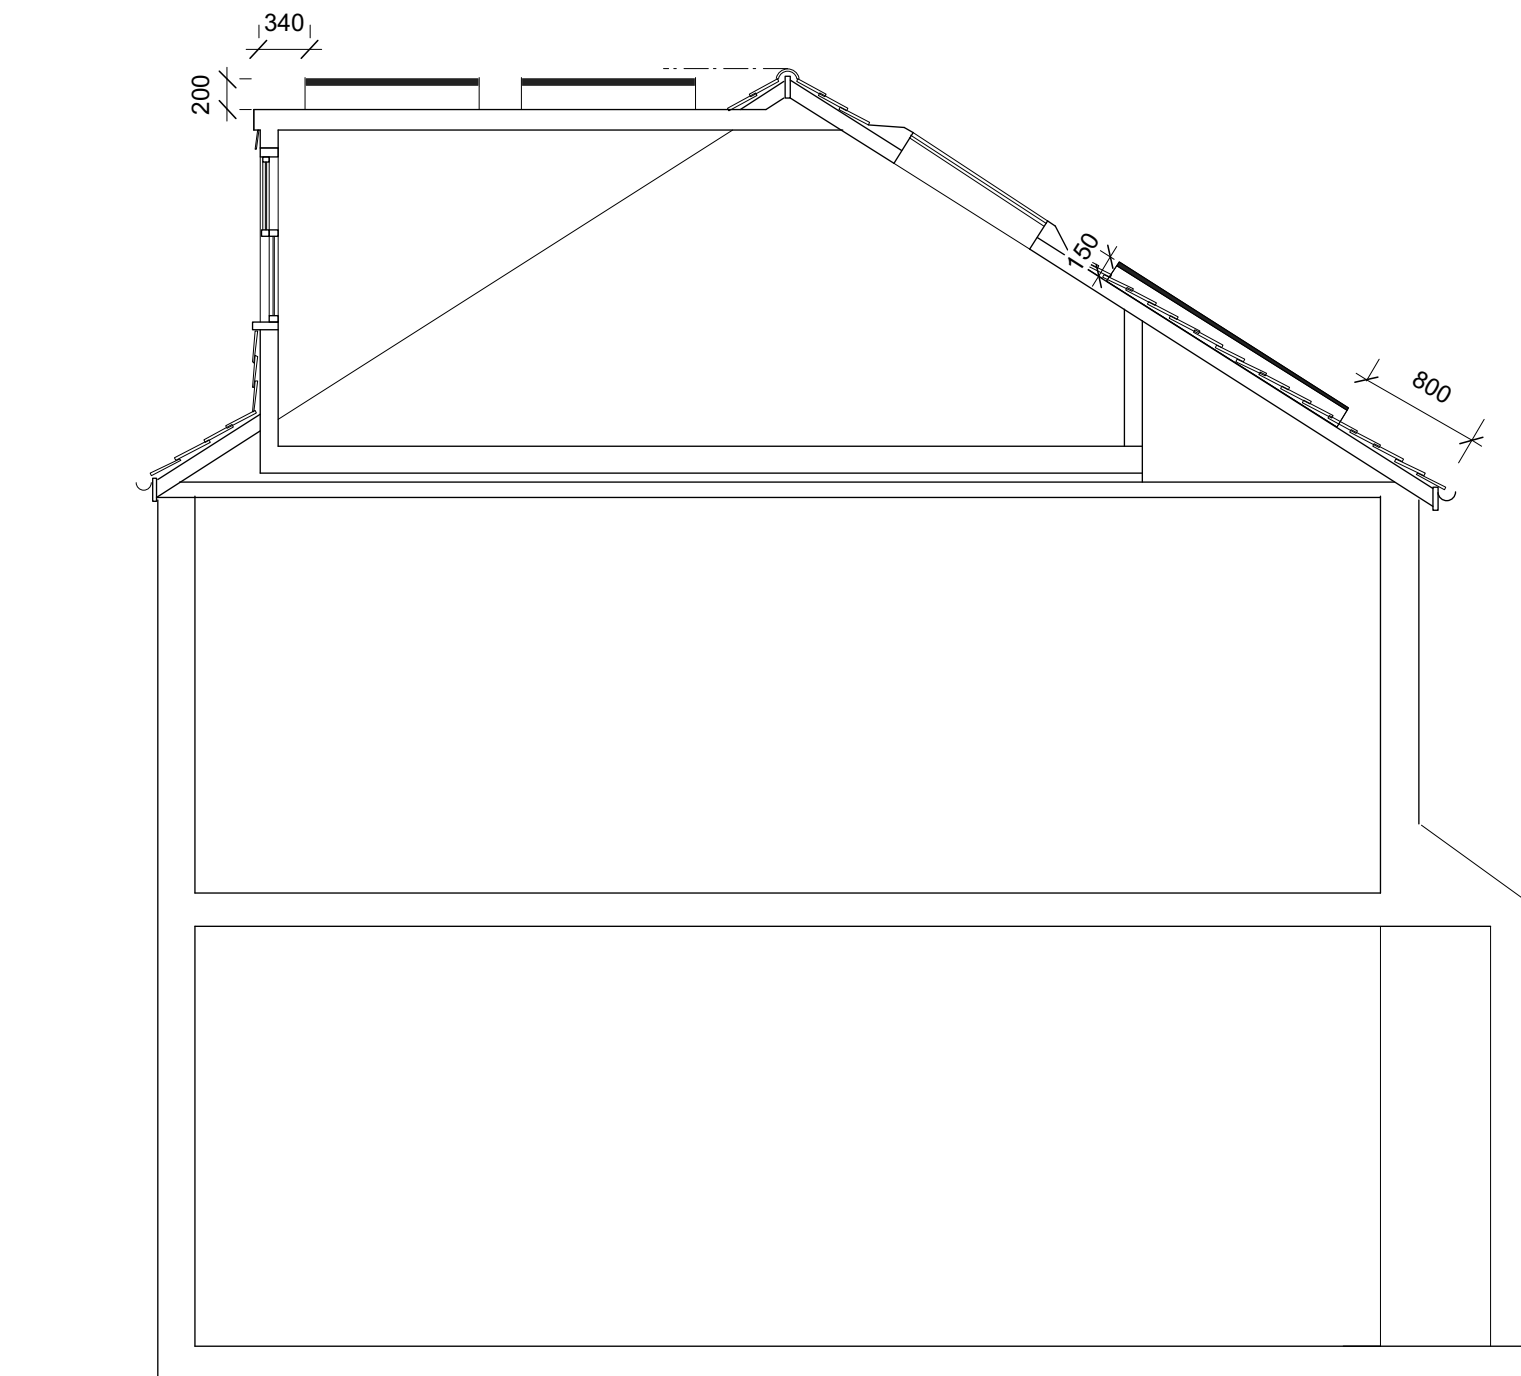

Section A'A'

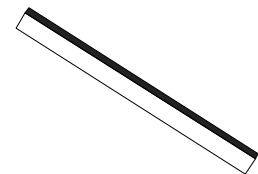

KEY
Solar PV Module :1800x1150mm
Sloped roof



Flat roof

