




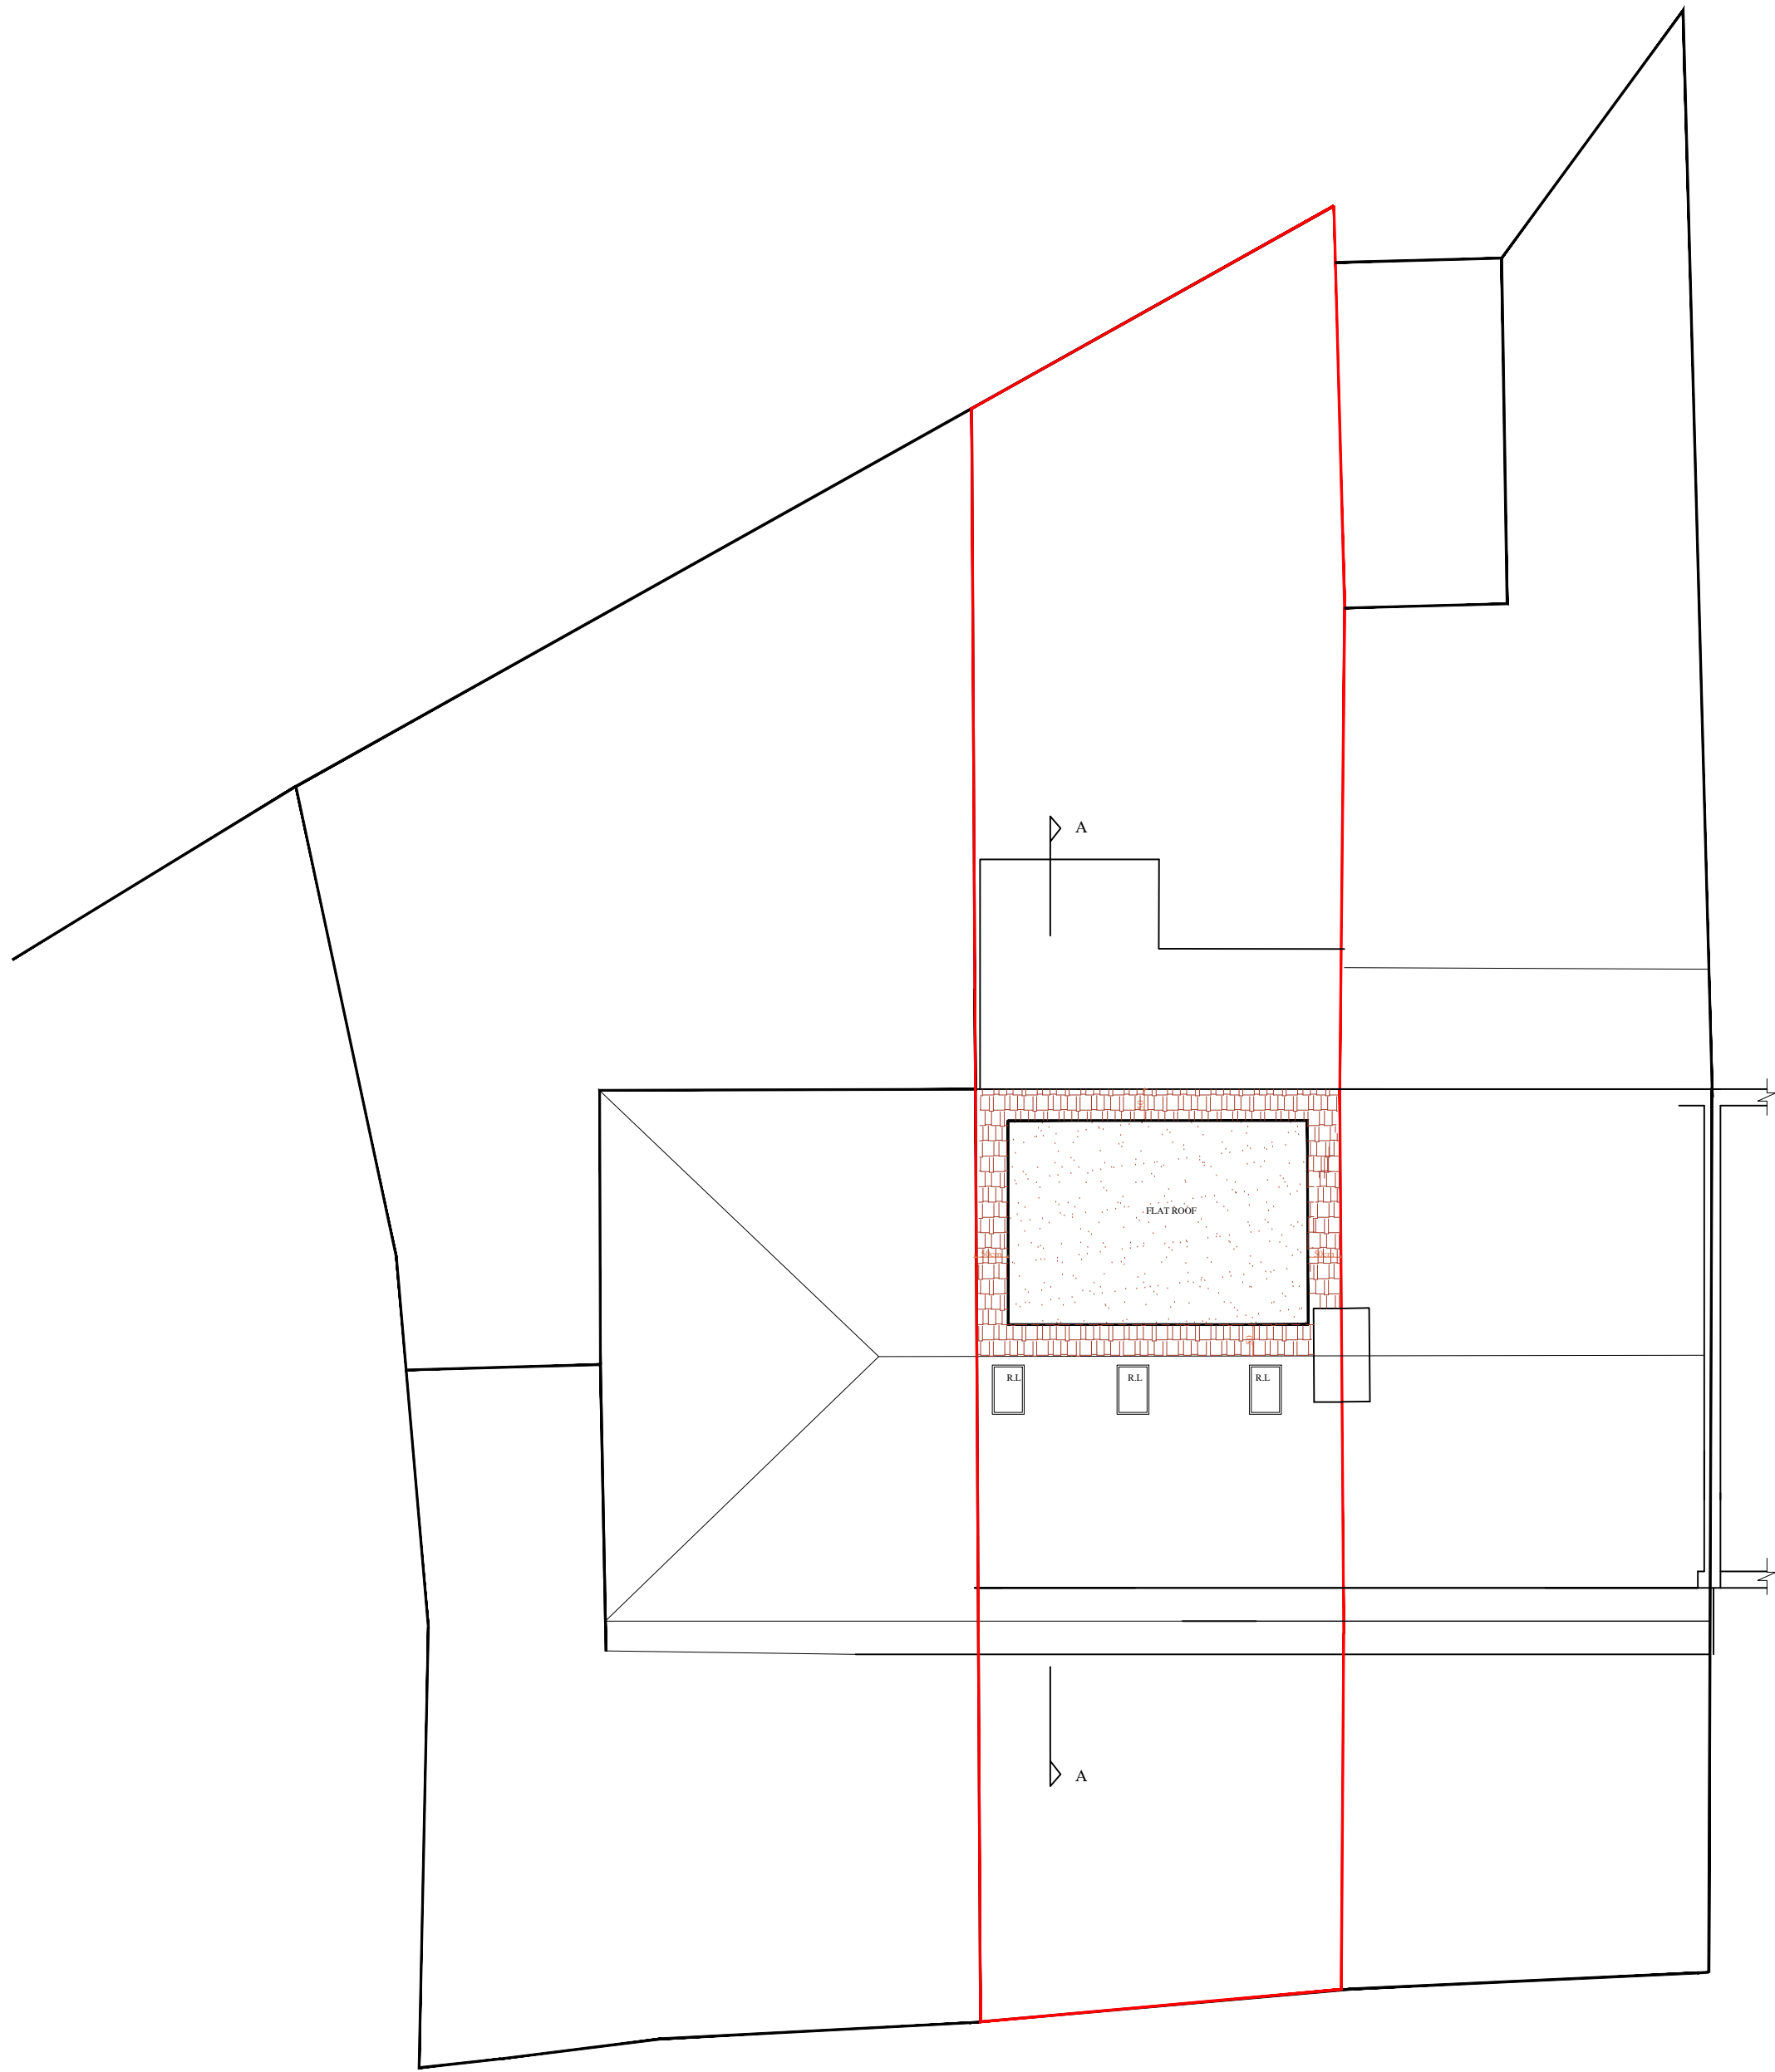


PROPOSED ROOF PLAN
SCALE: 1:100@A1

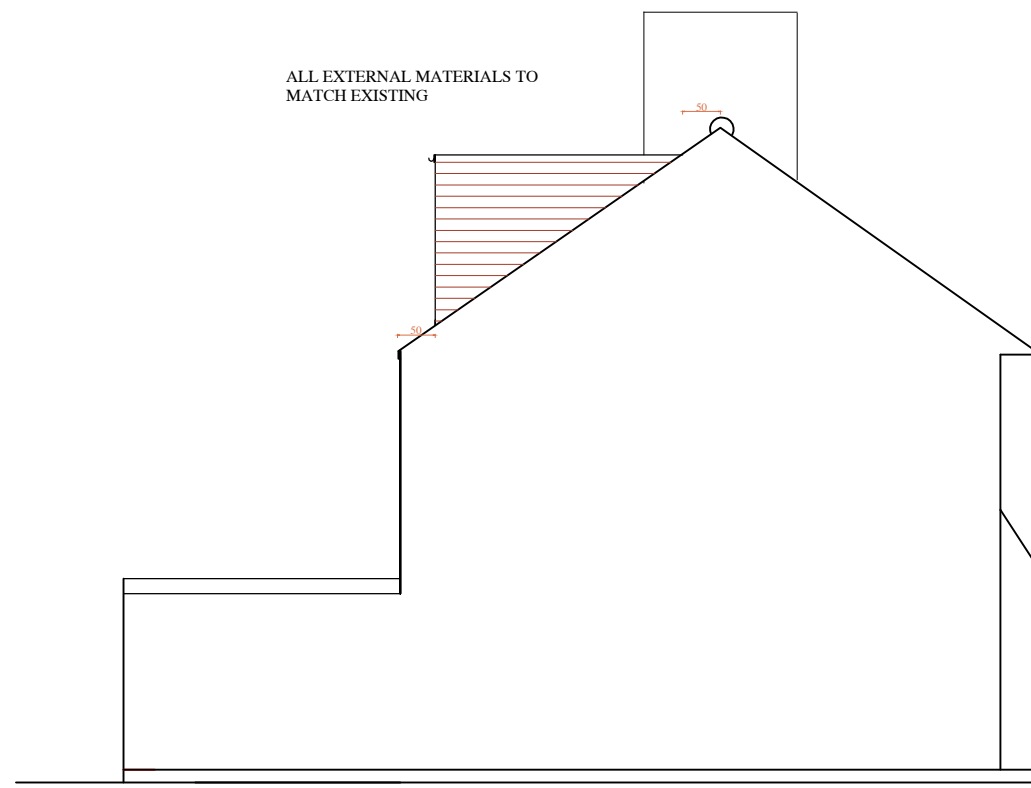


PROPOSED NORTH ELEVATION
SCALE: 1:100@A1

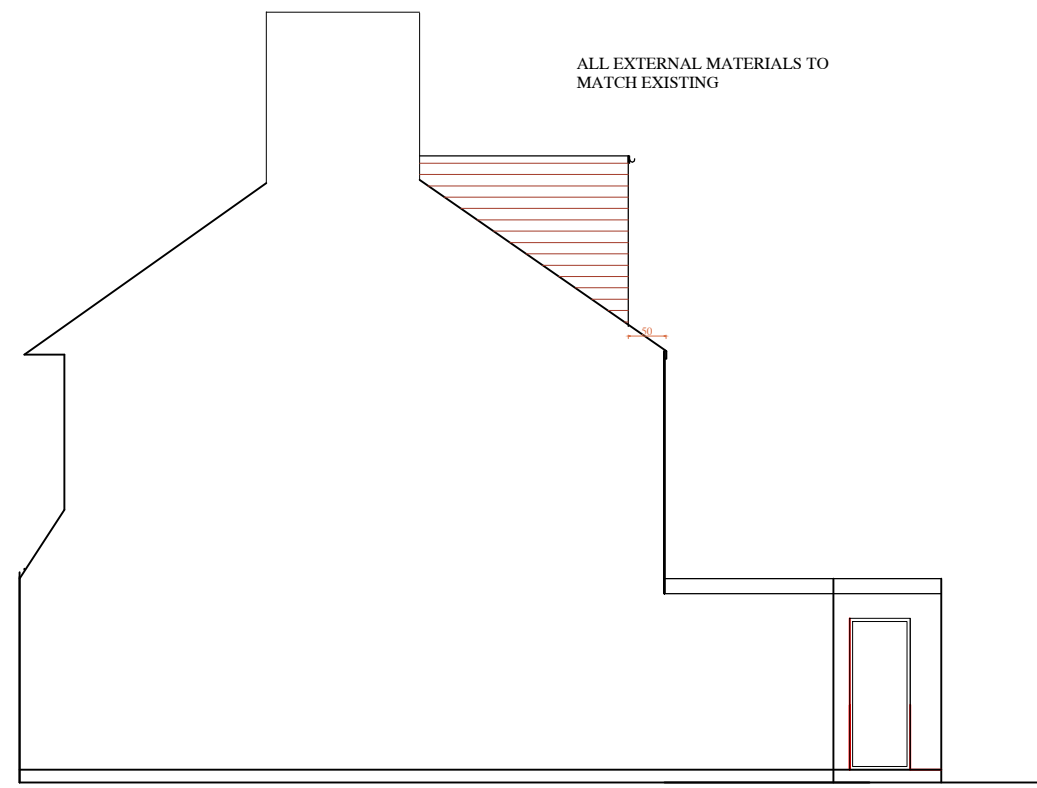


PROPOSED SOUTH ELEVATION
SCALE: 1:100@A1

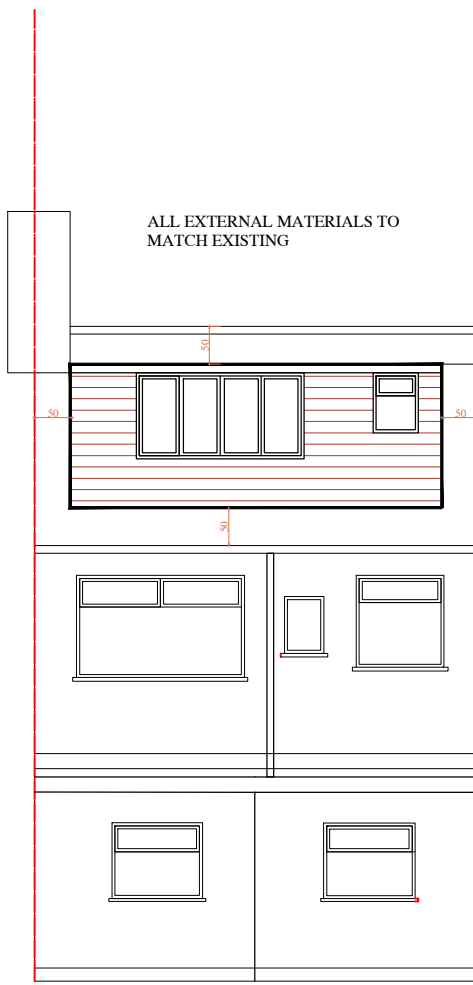

PROPOSED REAR ELEVATION
SCALE: 1:100@A1

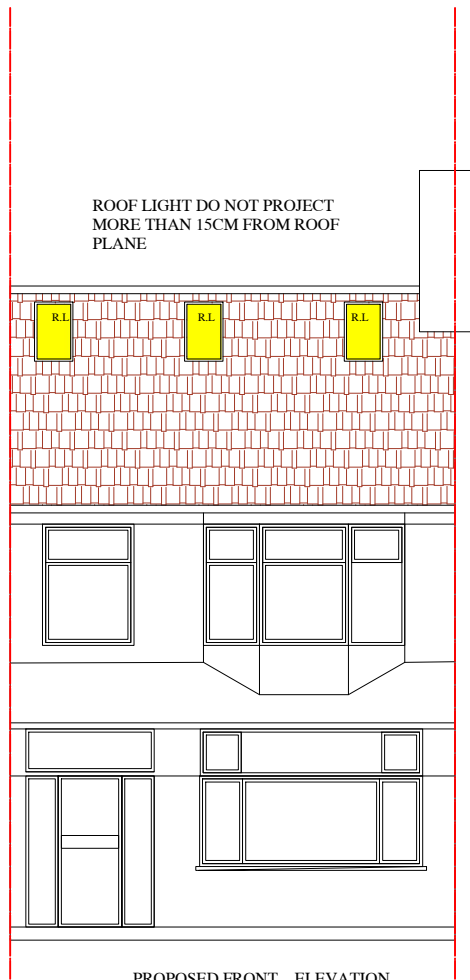


PROPOSED FRONT ELEVATION
SCALE: 1:100@A1

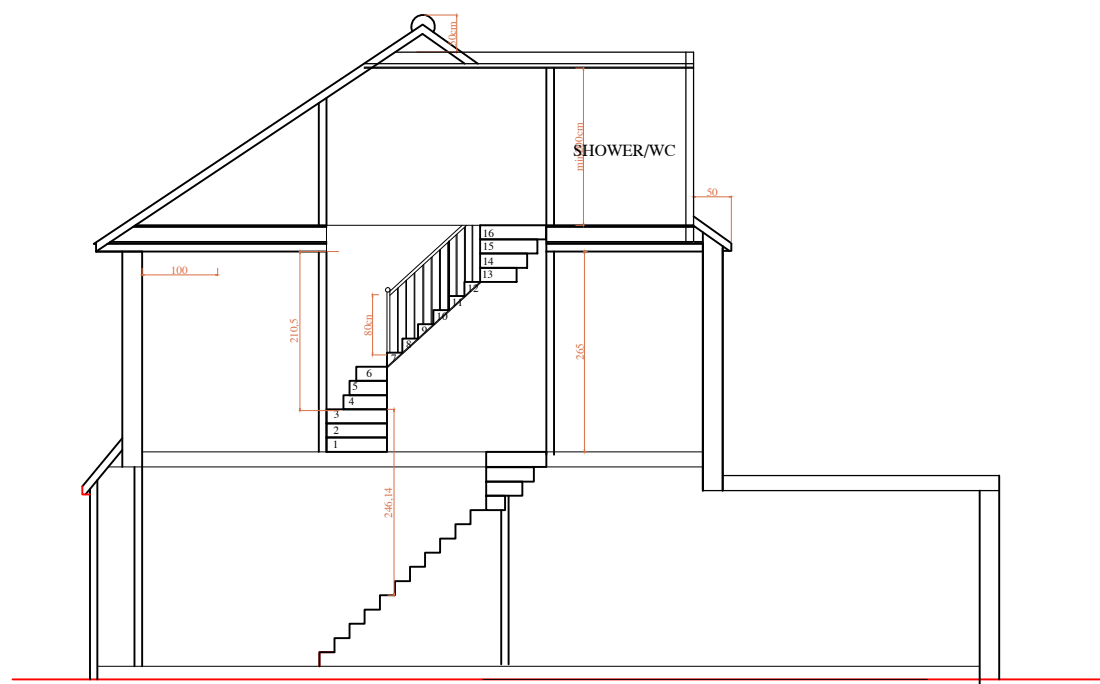

PROPOSED SECTION A-A
SCALE: 1:100@A1

ALL UNITS ARE IN
CENTIMETERS

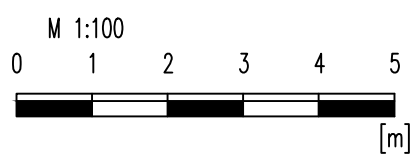

NIE Associates	
Nathan Lok Bsc.C.Eng	Address: 20 WINDYBLOOM ROAD London N1 7GU Tel: 07791965691

THIS DRAWING IS COPYRIGHT MUST NOT BE USED WITHOUT PERMISSION ALL DIMENSIONS TO BE CHECKED ON SITE PRIOR OF COMMENCEMENT OF CONSTRUCTION PLEASE DO NOT MEASURE FROM THIS DRAWING FOR PLANNING USE ONLY. STRUCTURAL SURVEY IS STILL REQUIRED

no	revision	date	control
project	68 DOWNHILLS WAY LONDON N17-688		
drawing title	PROPOSED FLOOR PLANS , ELEVATIONS SECTION A-A		
scale	1/100@A1		
date	17/07/2026		
drw.no	SHAH-PL05		