


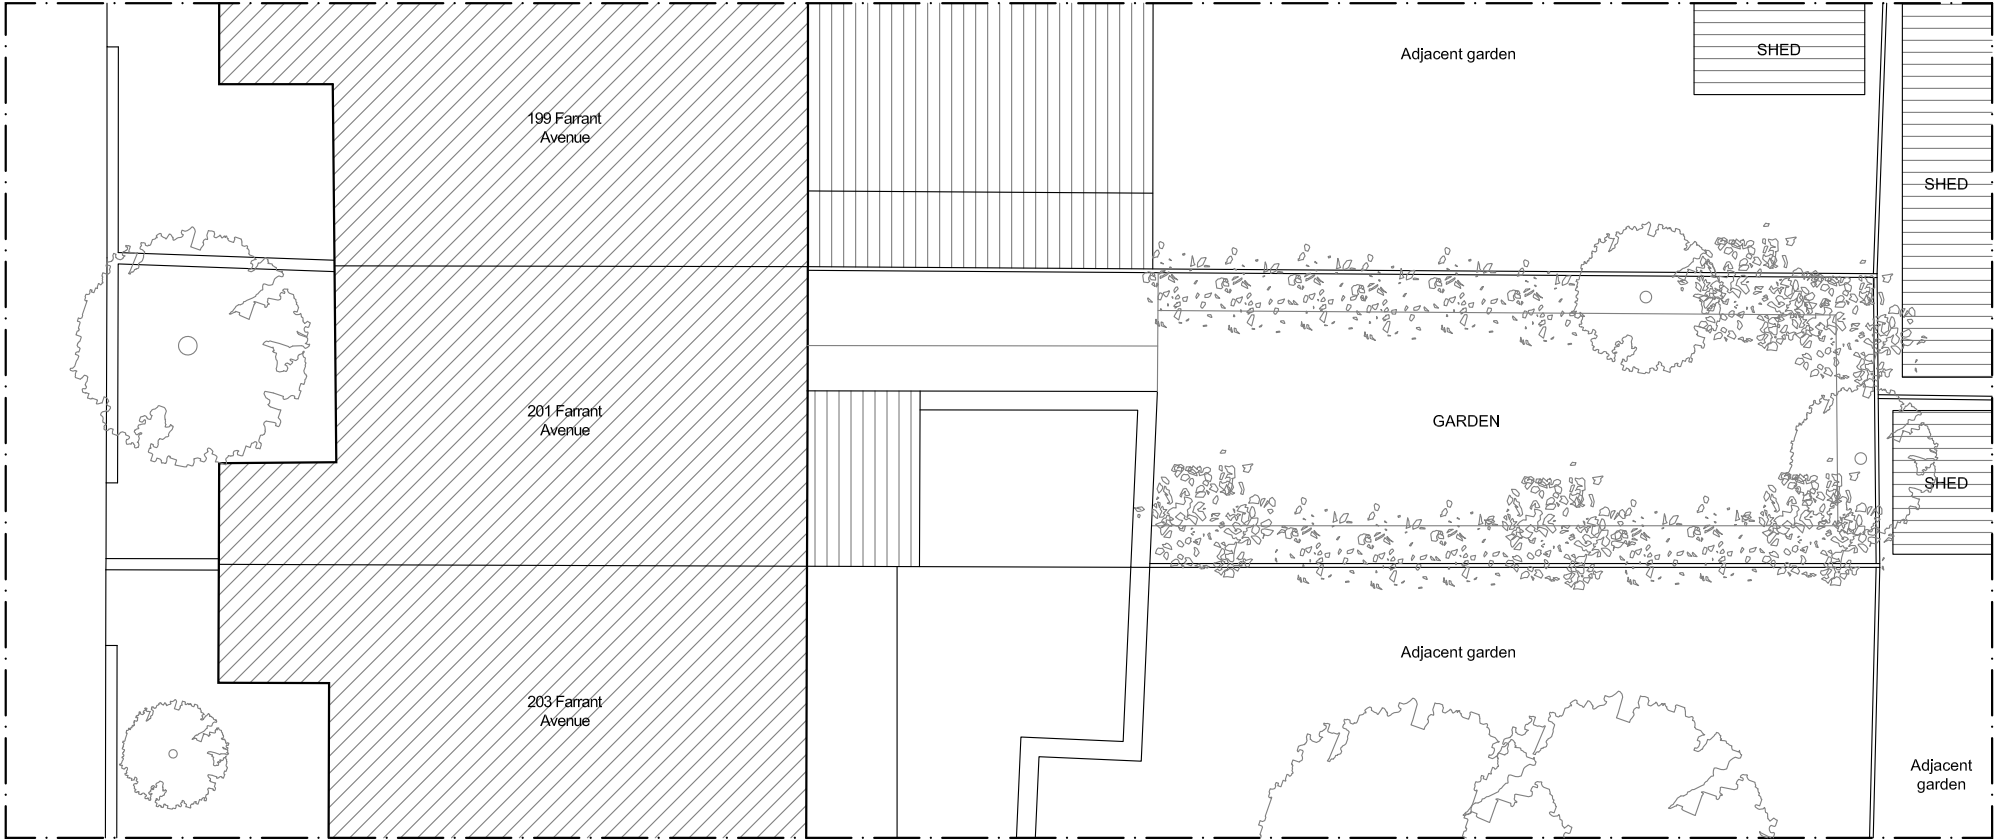


EXISTING ROOF PLAN - scale 1:100



EXISTING GROUND FLOOR - scale 1:100



PHOTOS OF THE EXISTING GARDEN

 

Do not scale from this drawing. Use figured dimensions only. Figured dimensions are in millimetres. All levels are in metres. All dimensions and levels shall be verified on site before proceeding with works. Detailed site survey to be carried out to verify positions and level relationships with site features and ordnance survey. Boundaries are indicative only and are to be verified by others. This drawing is to be read in conjunction with other documentation from the architect, design team, main contractor and employer's agent. The architect must be notified of any discrepancies. Where building components are described in the specification as contractor designed, "construction" information relating to those components that are shown on this drawing represents design intent only.

REV DATE DESCRIPTION

PL	29.06.2026	PLANNING



All Intellectual Property Rights Reserved



BOANO PRISMONTAS
40, Ermine Mews
London E2 8BF
+44 (0) 7447 041224
hello@boanoprismontas.com
BP JOB NO: 2616

201 Farrant Avenue, London, Haringey N22 6PG
EXISTING PLANS
PLANNING
2616_07_100
SCALE 1 : 100 @A3

PL