


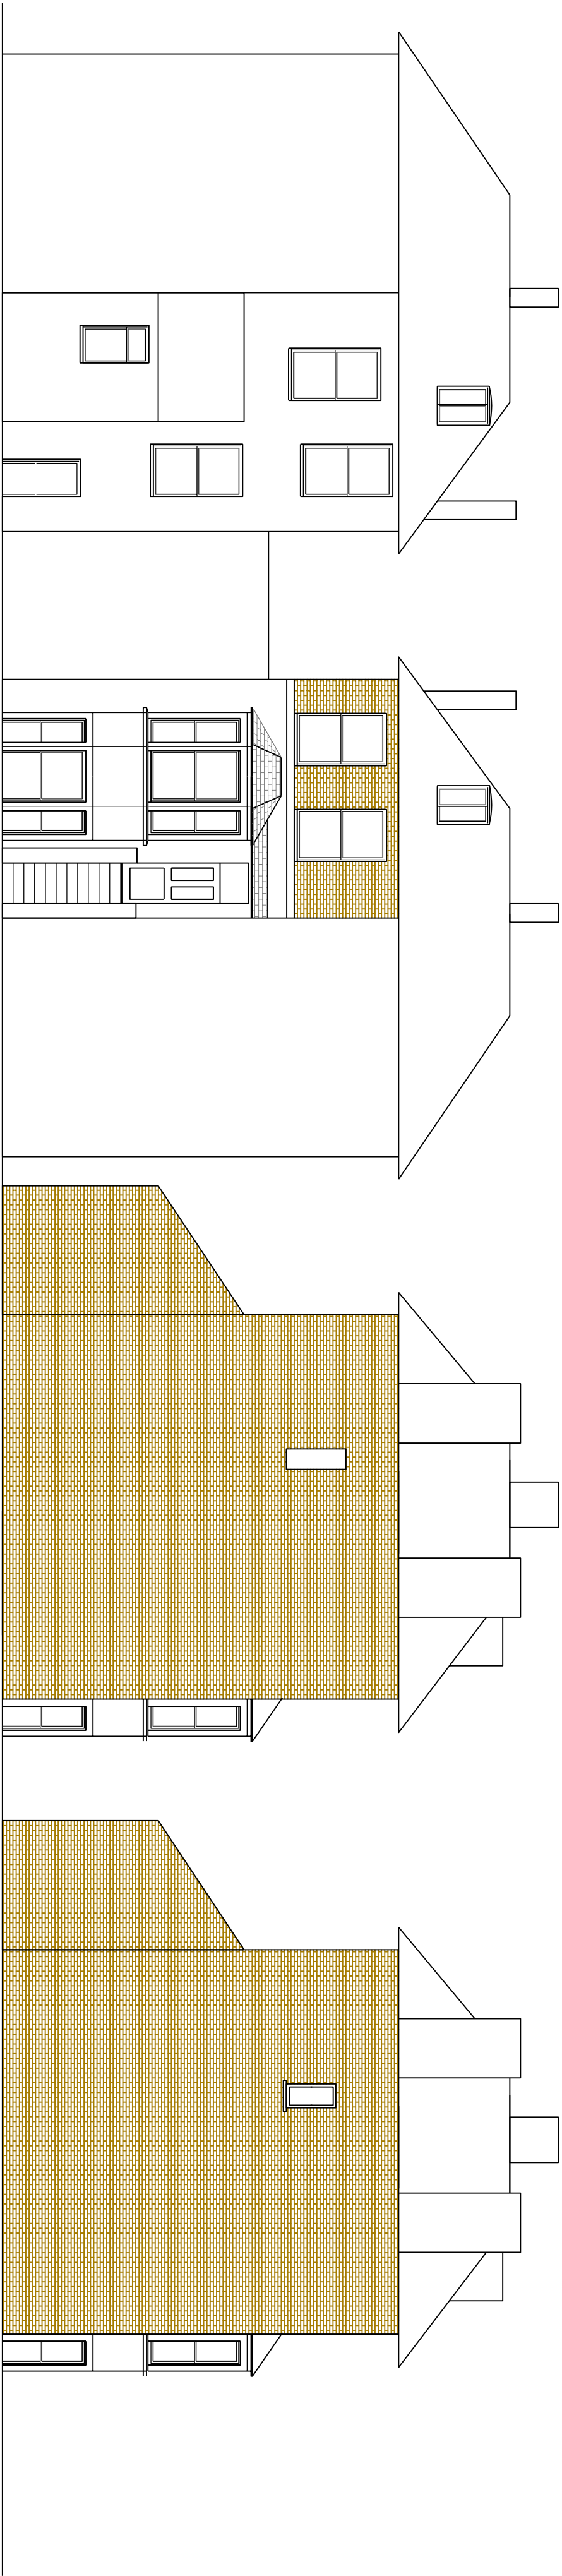


REAR ELEVATION AS EXISTING 1 : 100

FRONT ELEVATION AS EXISTING 1 : 100

SIDE ELEVATION AS EXISTING 1 : 100


SIDE ELEVATION AS PROPOSED 1 : 100

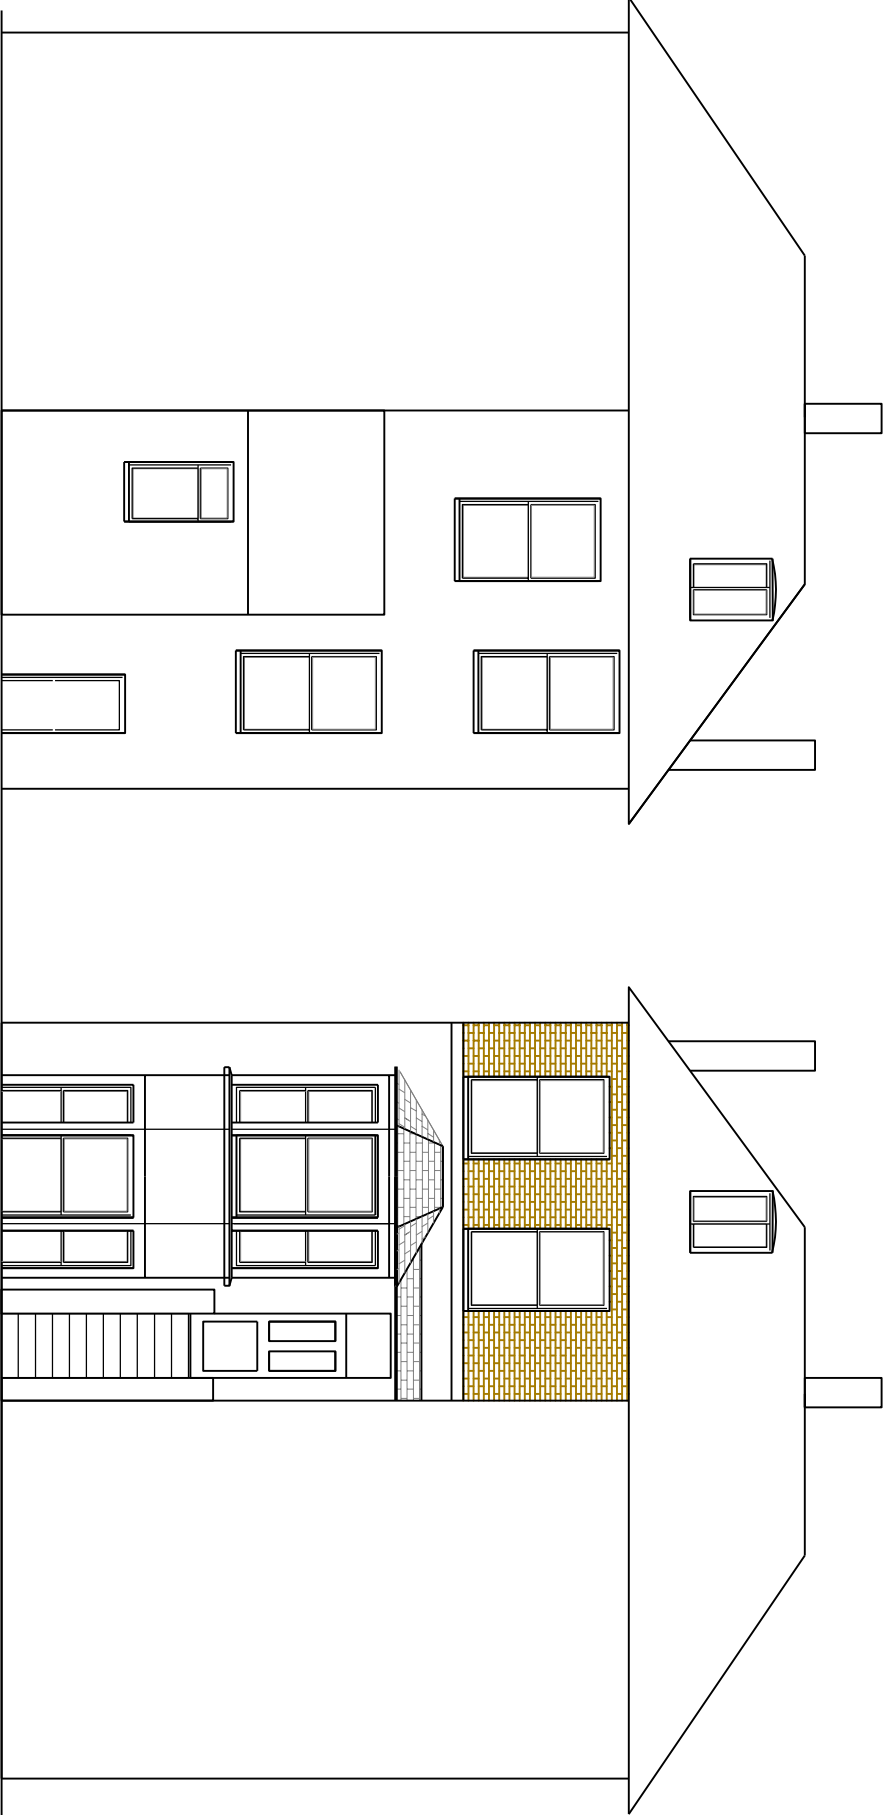

REAR ELEVATION AS PROPOSED 1 : 100

FRONT ELEVATION AS PROPOSED 1 : 100

SIDE ELEVATION AS PROPOSED 1 : 100

 

HESS-KINCAID-LEACH Architects

WEST WALES OFFICE
Y GLYN
LLANDDEWI BREFF
CEREDIGION SY25 6RL
ekincoid@hesskincoidleach.co.uk
w: www.hesskincoidleach.co.uk

OXFORD OFFICE
39 RADCLIFFE ROAD
OXFORD, OX4 4BX
T/Fx: 01865 249691
pleach@hesskincoidleach.co.uk
www.hesskincoidleach.co.uk

DRAWING TITLE			
EXISTING AND PROPOSED ELEVATIONS			
PROJECT TITLE REPLACE GLASS BLOCKS WITH FUNCTIONAL WINDOW			
CLIENT MR ANTHONY NAJEV			
DRAWN BY PVL			
PROJECT NO. 1 : 100			
REVIEWED BY			
SCALE			
DATE 25/07/2026			
Drawing Name		DRAWING NO	REVISION
		LDC 1	