



EXISTING




FRONT VIEW

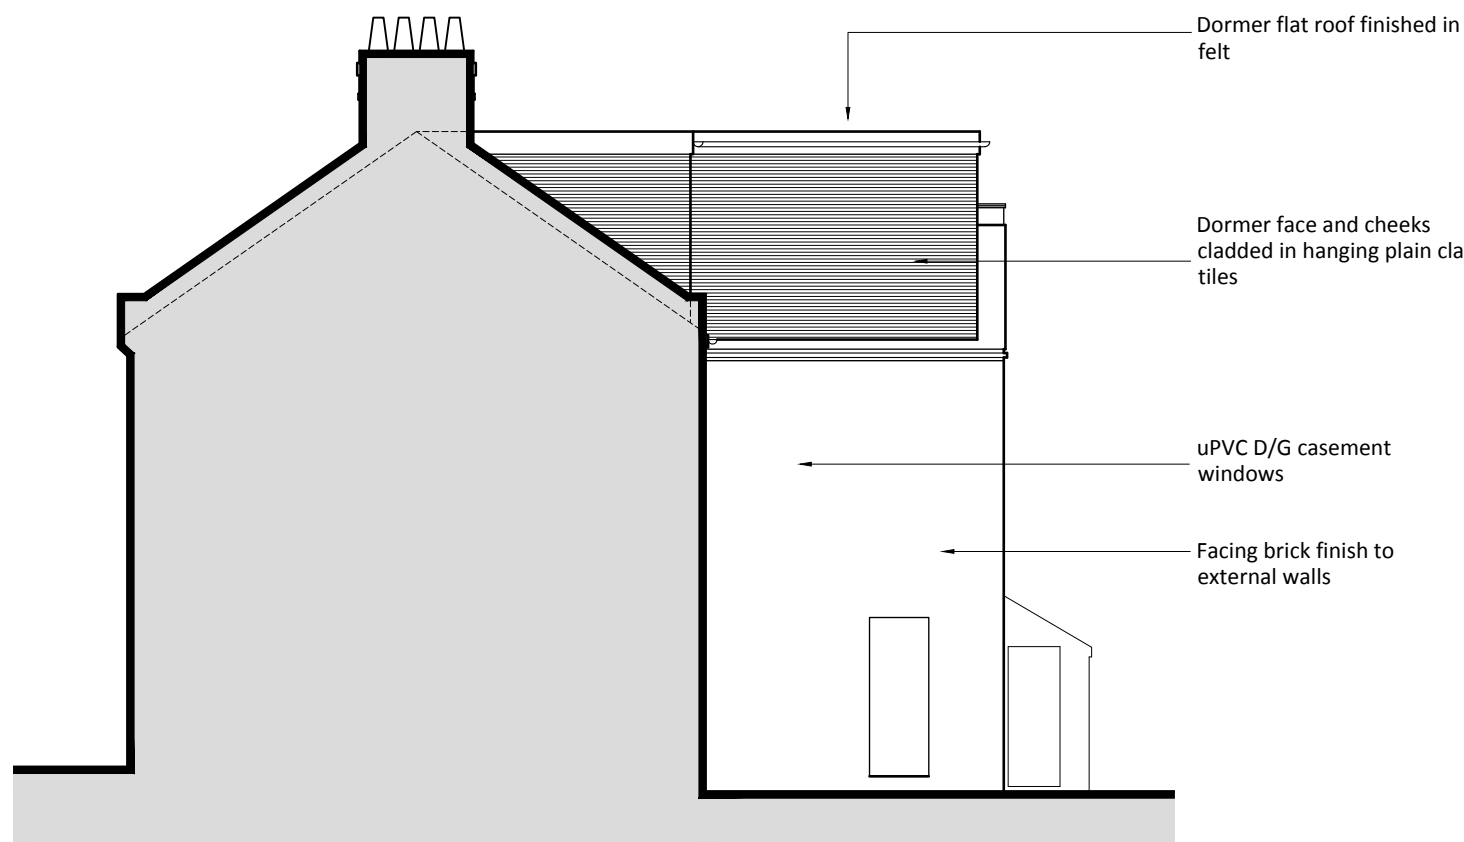


SIDE VIEW
From No155

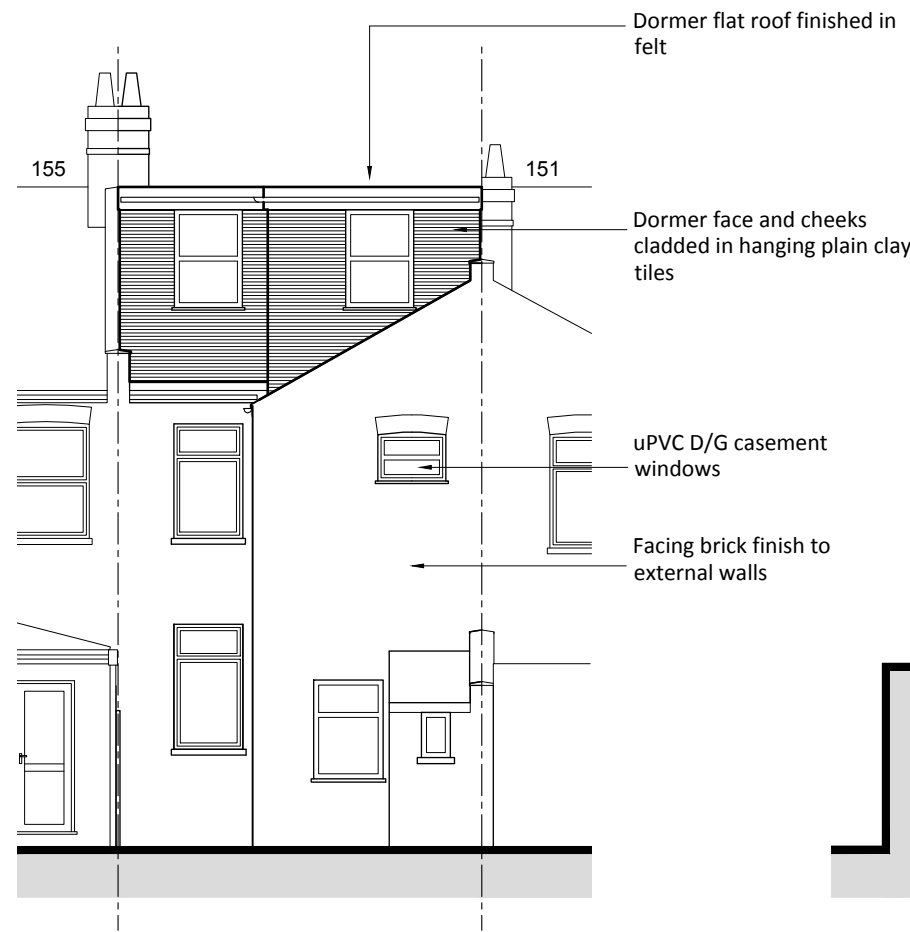


REAR VIEW

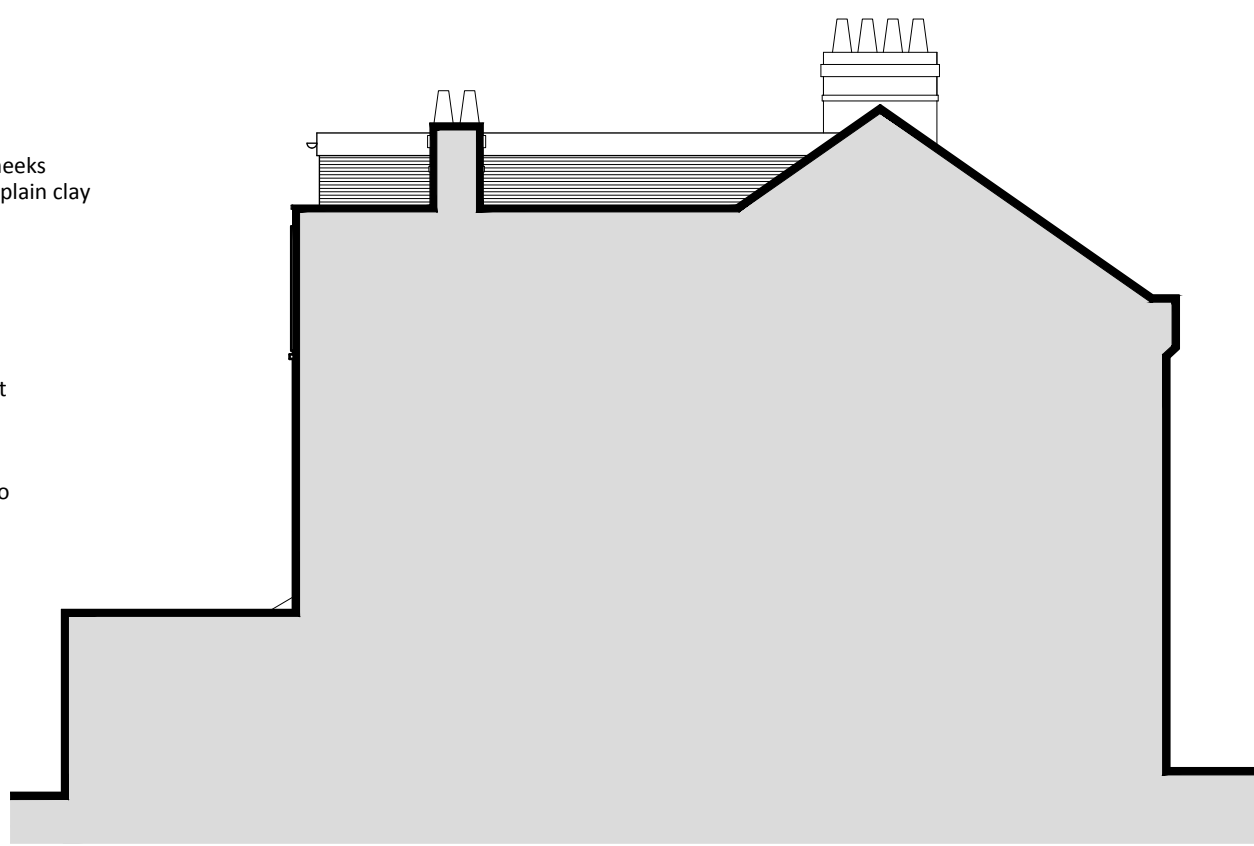


SIDE VIEW
From No151

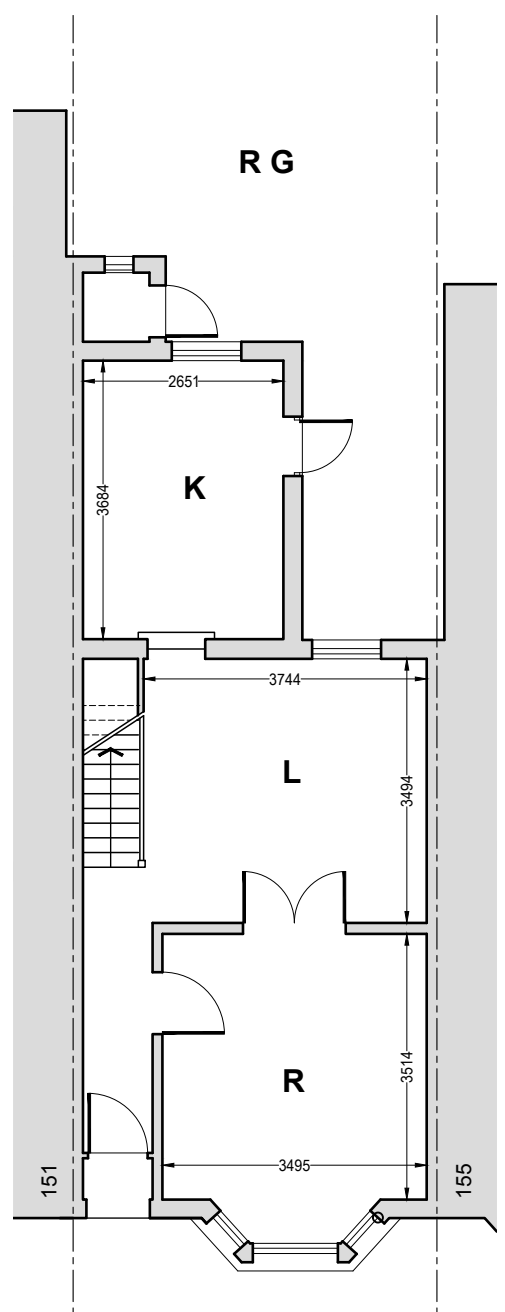


GROUND

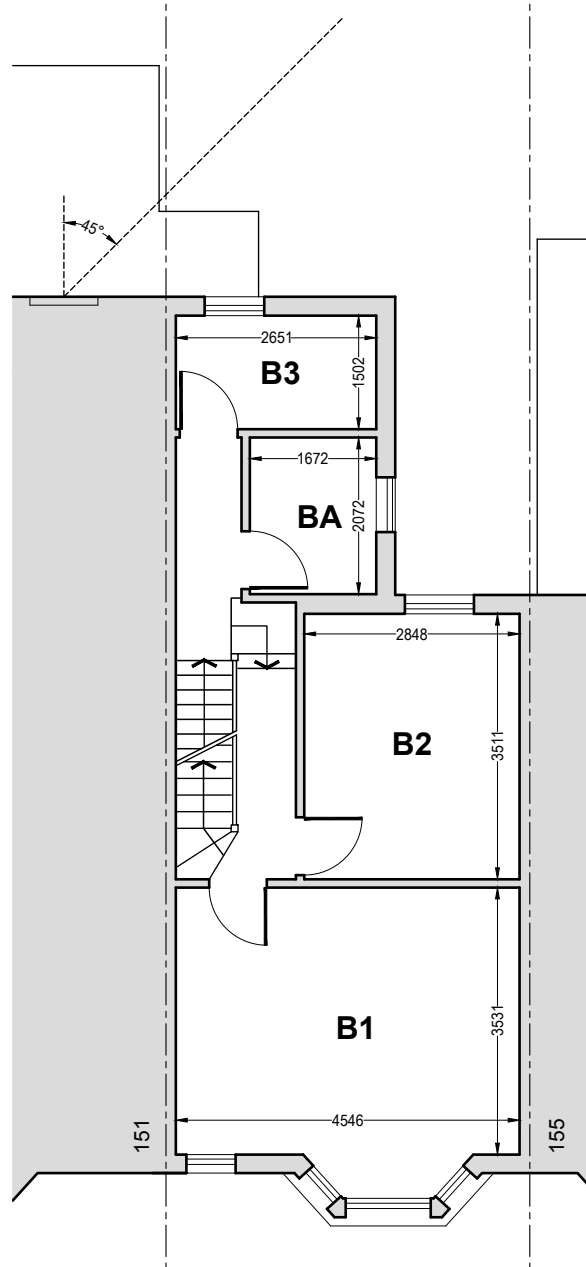

FIRST

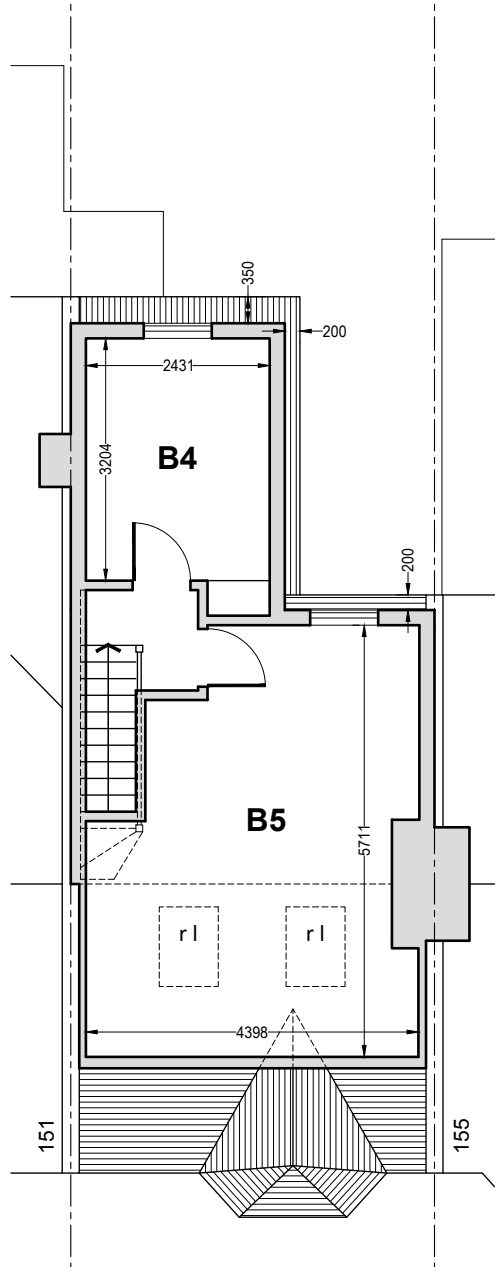

SECOND

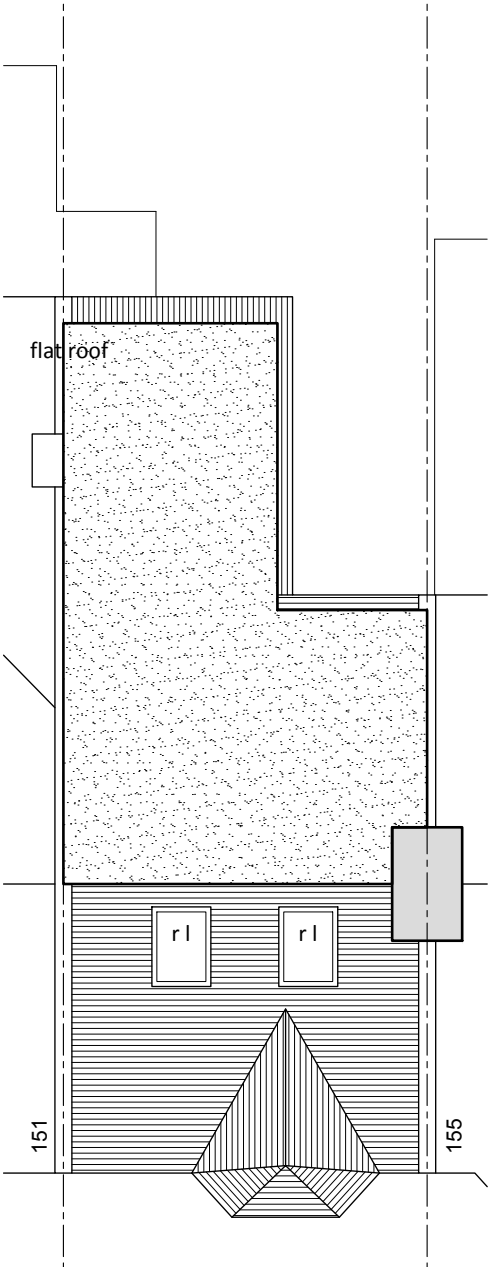


ROOF


PROPOSED




FRONT VIEW

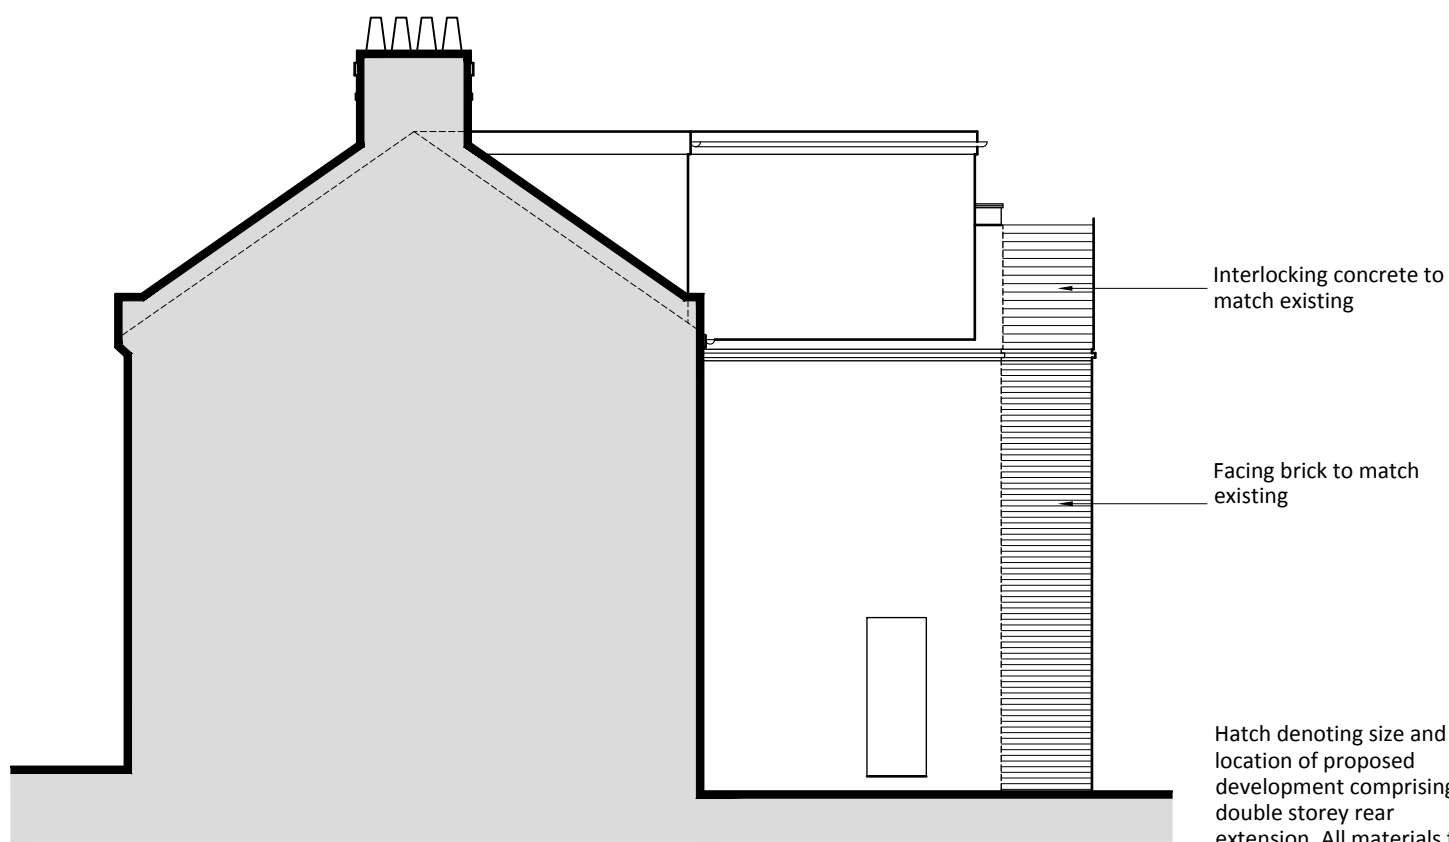


SIDE VIEW
From No155

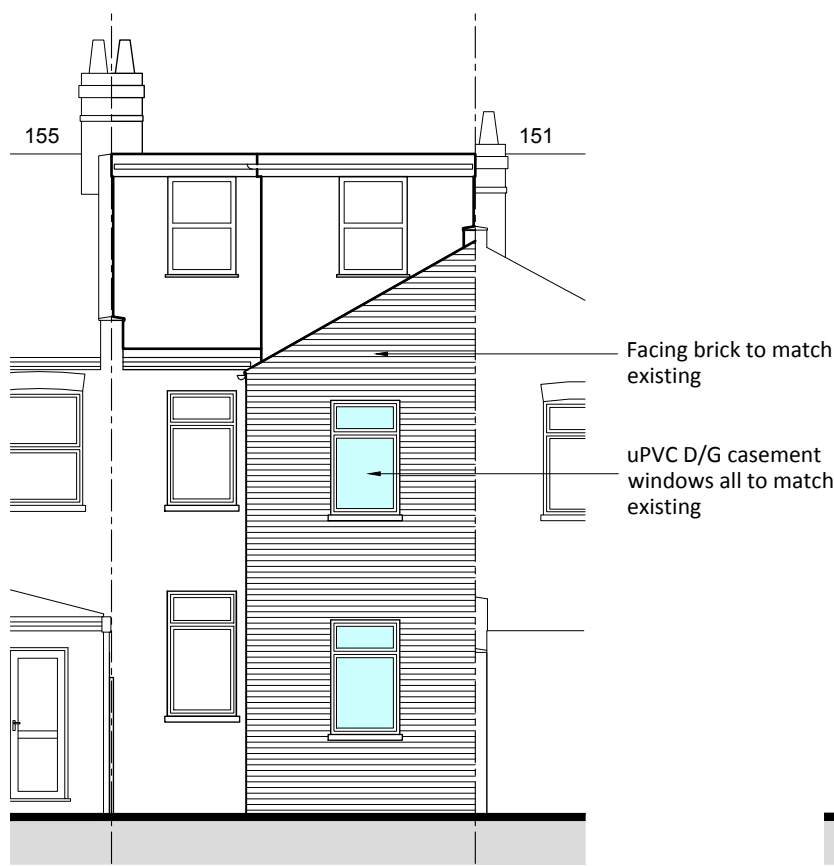


REAR VIEW

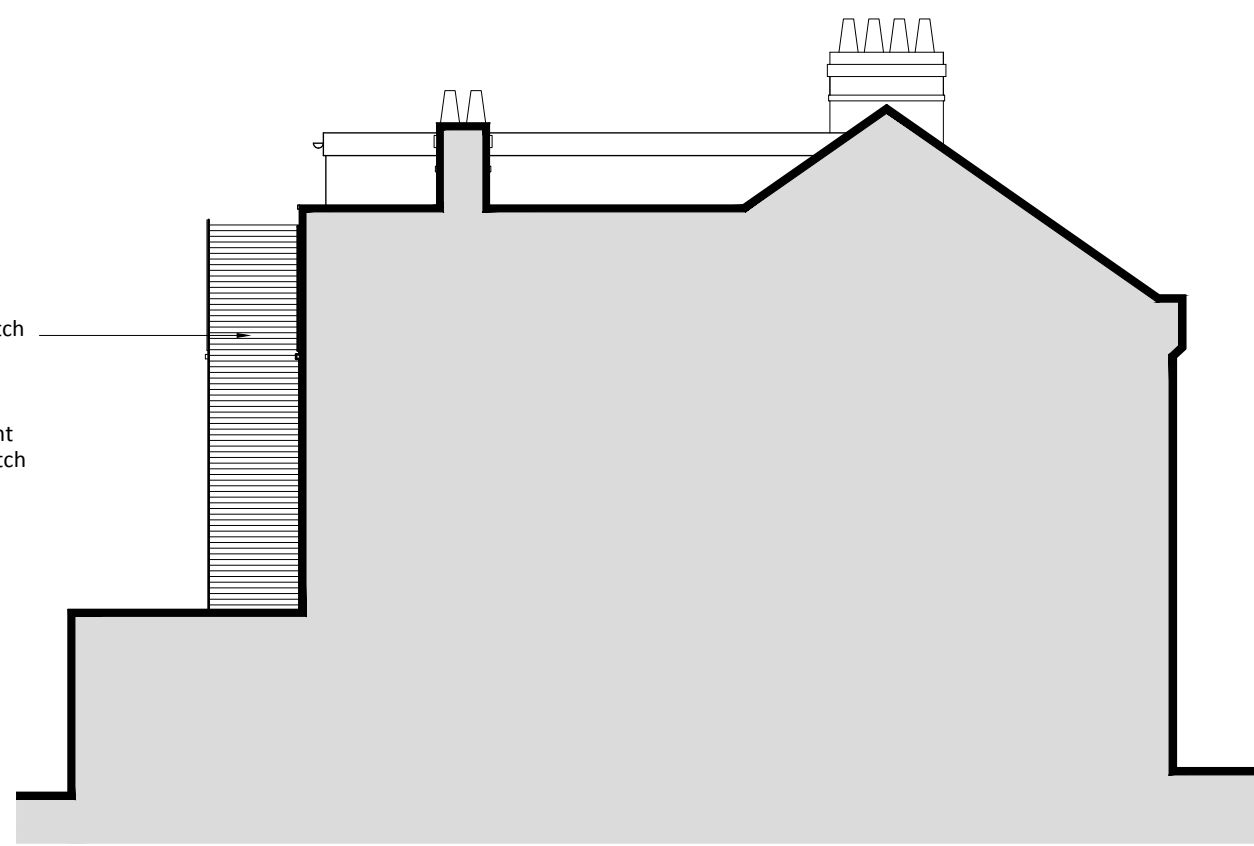


SIDE VIEW
From No151

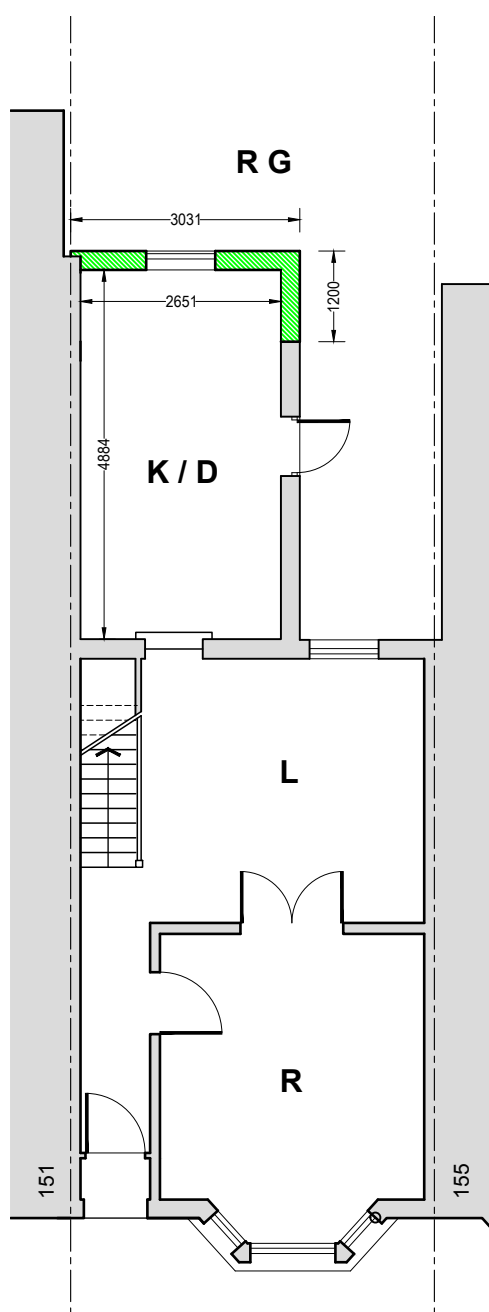


GROUND

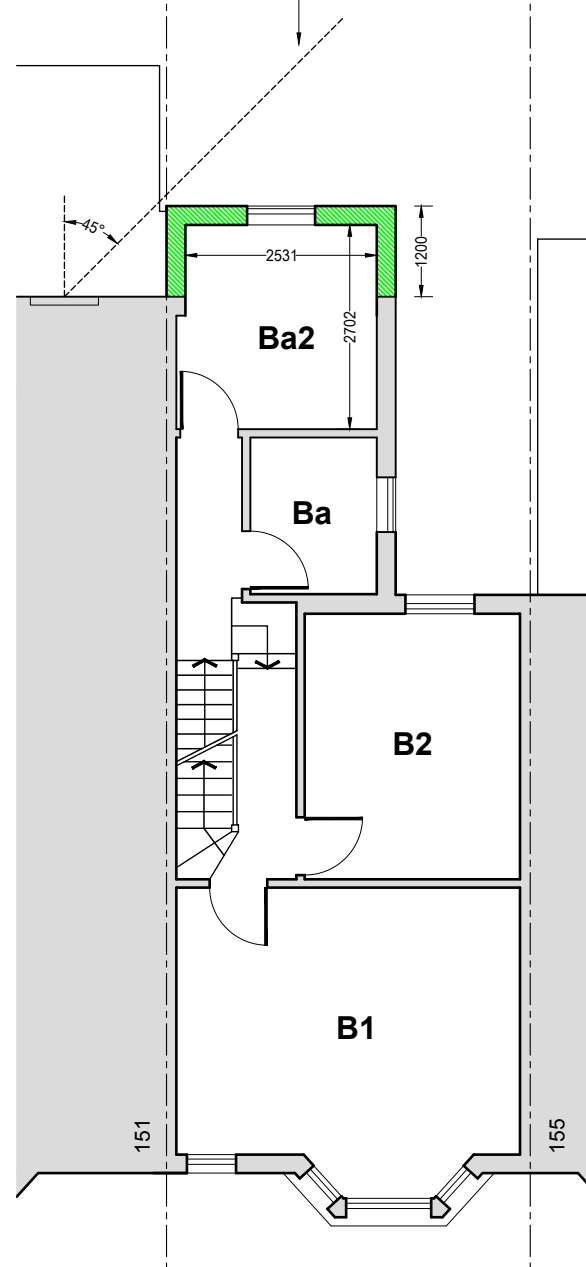


FIRST

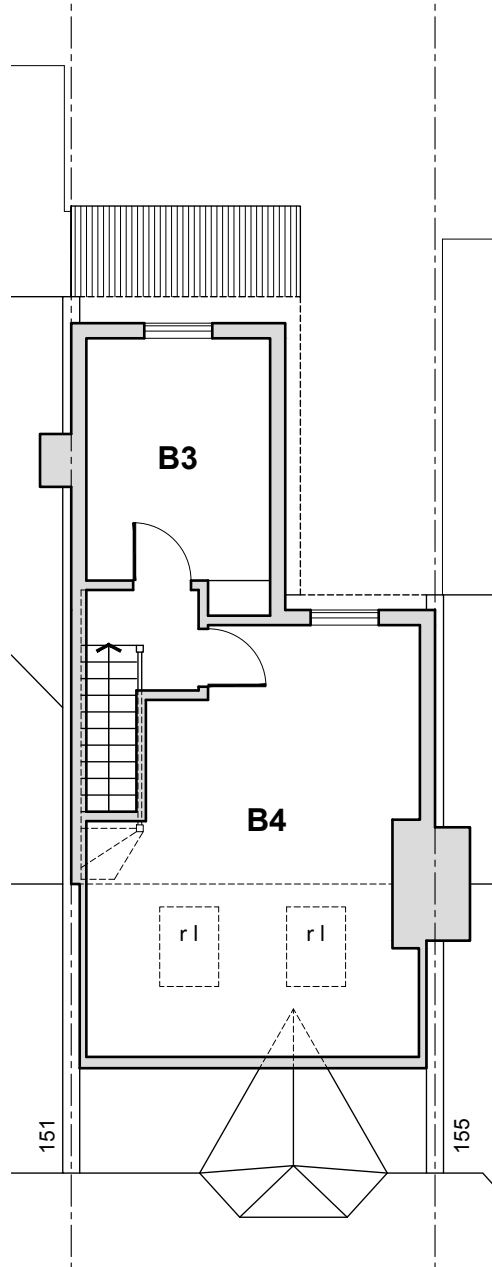


SECOND

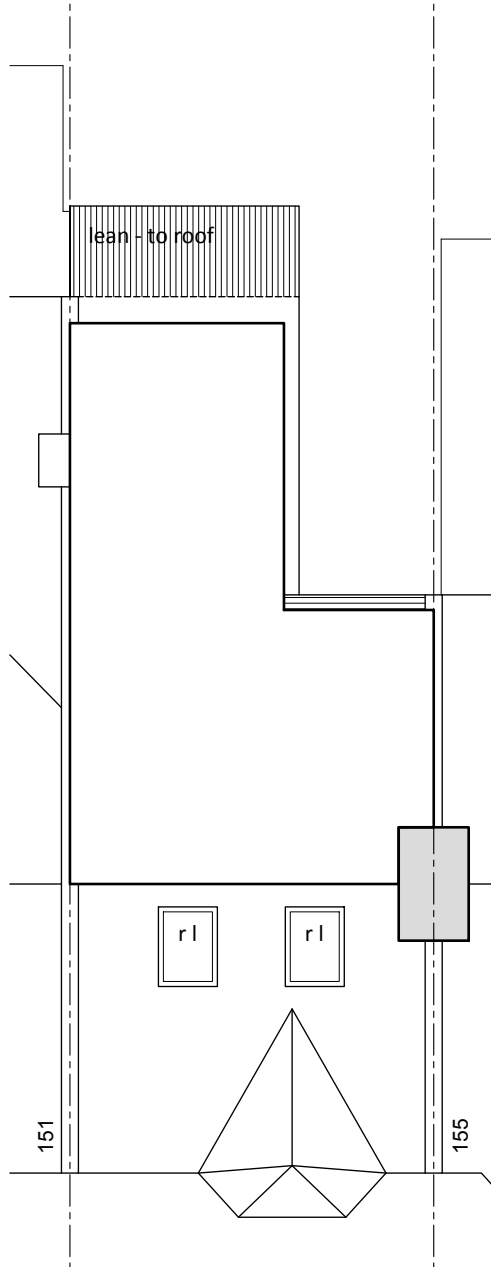


ROOF

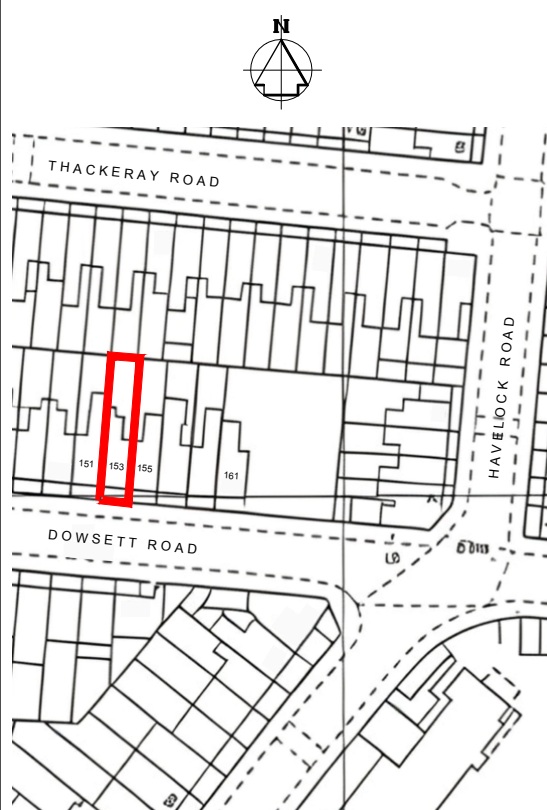

LOCATION PLAN
Scale 1:1250

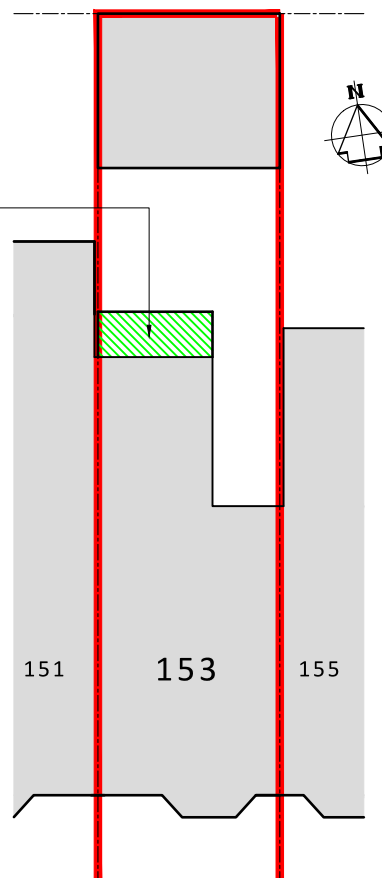

BLOCK PLAN
AS PROPOSED
Scale 1:200

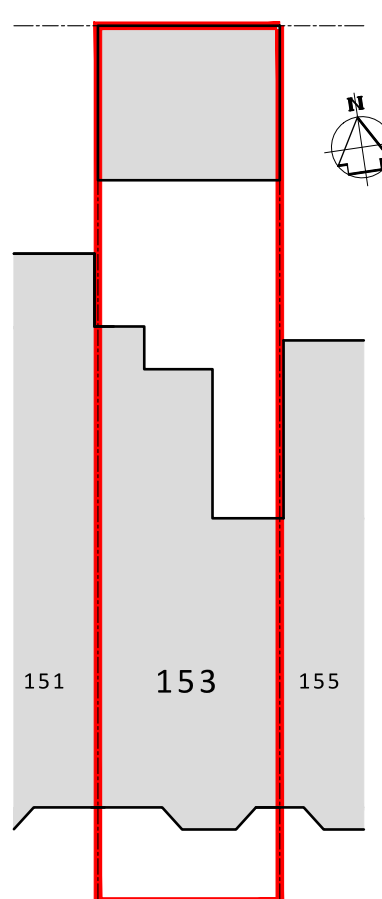

BLOCK PLAN
AS EXISTING
Scale 1:200

Notes:
THIS DRAWING IS COPYRIGHT.
The contractor is to check all dimensions on site before commencement of the works.
Discrepancies must be reported immediately before proceeding.

REVISIONS	CHK	DATE
D		
C		
B		
A		



ARCHITECTURE AND INTERIOR DESIGNS
Design Studio E17, 140 Normanville Drive, Chingford, London E4 3NE
T: 0208 520 0527 W: www.studioe17.com E: info@studioe17.com

CLIENT/SITE
Bruce Grove Ltd
153 Dowsett Rd, London
N17 9DN

DETAILS
EXISTING AND PROPOSED FLOOR PLANS,
ELEVATIONS, BLOCK & SITE LOCATION PLANS

FILE NUMBER	DRAWING NO	REVISION
26-1035	26-1035-HH01	
Scale: 1:100 1:200 1:1250 @ A1	DATE: 07.06.2026	