

MapServe®



LOCATION PLAN
1:1250 @ A4



BLOCK PLAN
1:500 @ A4



Address - Unit 4, Grosvenor Way, London E5 9ND
Phone - 020 3781 8008
E-mail - office@redwoodsprojects.co.uk
Web - www.redwoodsprojects.co.uk

Any errors on Dimensions to be reported to the Architect prior to commencement of Works.
Dimensions and areas are based on survey information.
This drawing is copyright © Redwoods Projects.
All dimensions to be checked on site Prior work.

REFERENCE: 2 LEALAND ROAD, LONDON N15 6JS, UK

TITLE: LOCATION AND BLOCK PLANS

PROJECT No 3535 DATE: 11-05-2026


SHEET No **E 00**



NOTES:

DRAWN BY JRL

EDITED BY

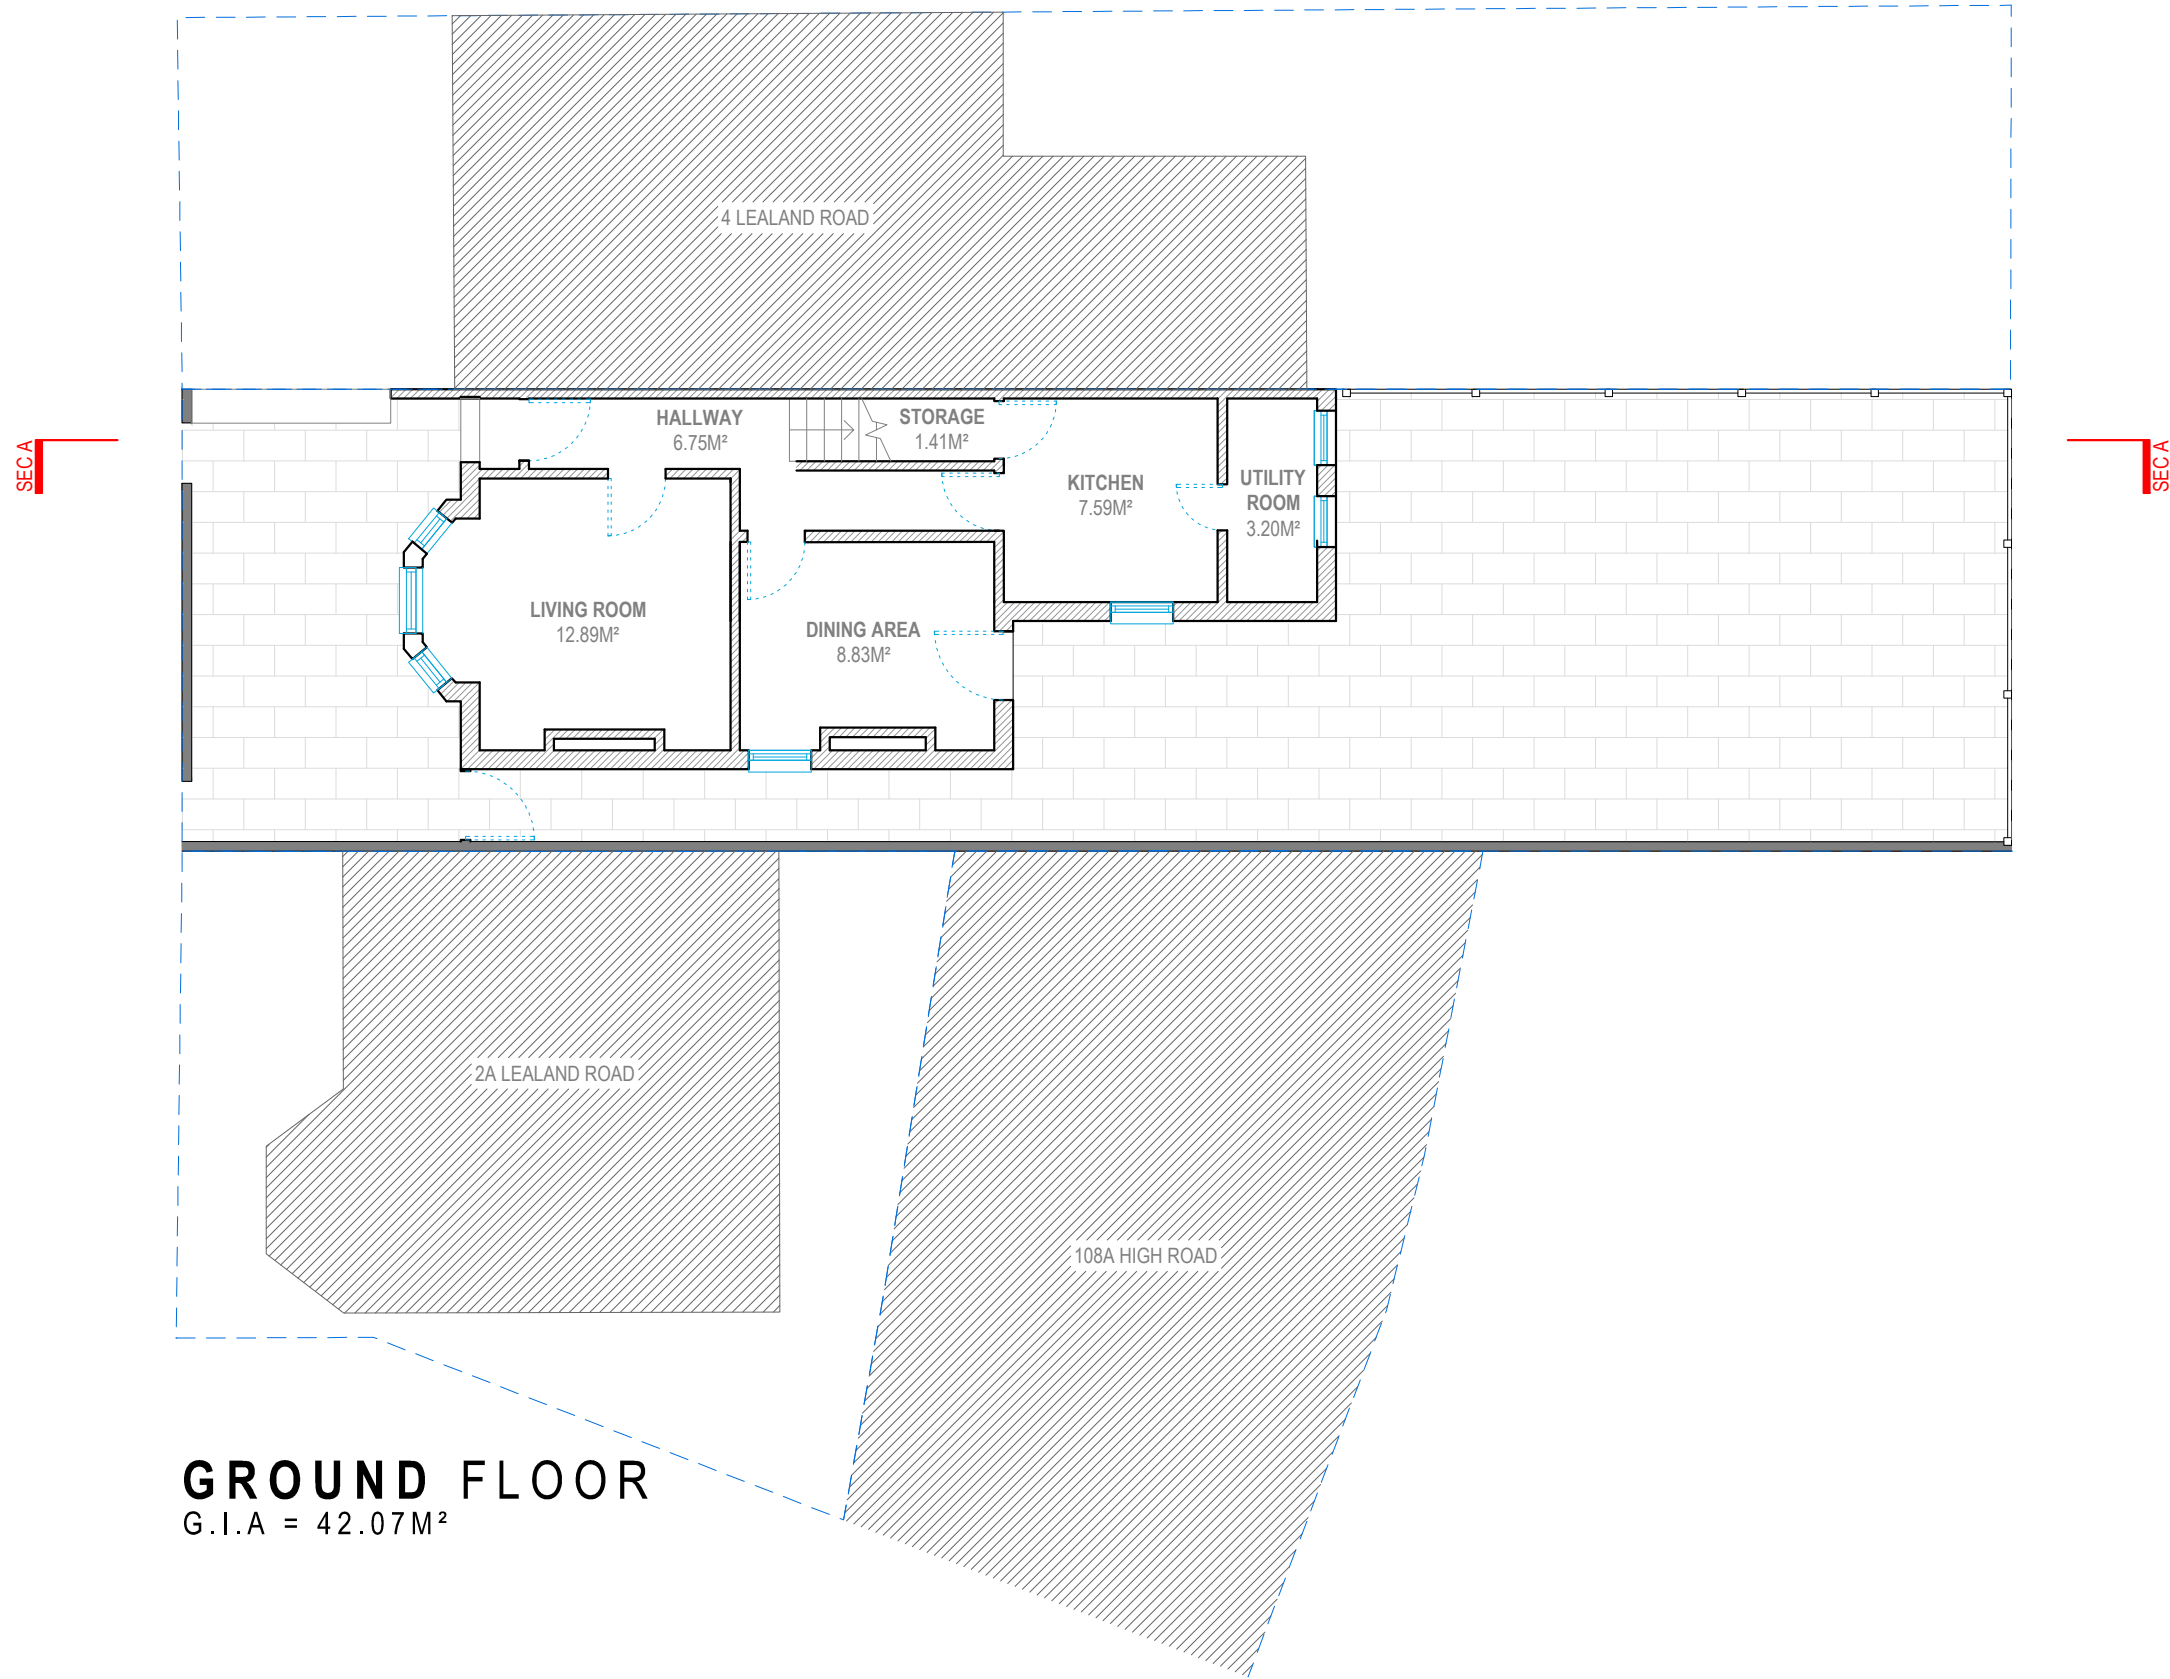

GROUND FLOOR
G.I.A = 42.07M²




Address - Unit 4, Grosvenor Way, London E5 9ND
Phone - 020 3781 8008
E-mail - office@redwoodsprojects.co.uk
Web - www.redwoodsprojects.co.uk
Any errors on Dimensions to be reported to the Architect prior to commencement of Works.
Dimensions and areas are based on survey information.
This drawing is copyright © Redwoods Projects.
All dimensions to be checked on site Prior work.

REFERENCE: 2 LEALAND ROAD, LONDON N15 6JS, UK

TITLE: EXISTING DRAWINGS
FLOOR PLAN

PROJECT No 3535 DATE: 11-05-2026

SHEET No **E 01**

 


0 1 2 5m scale 1:100 @A3

NOTES:

DRAWN BY JRL

EDITED BY

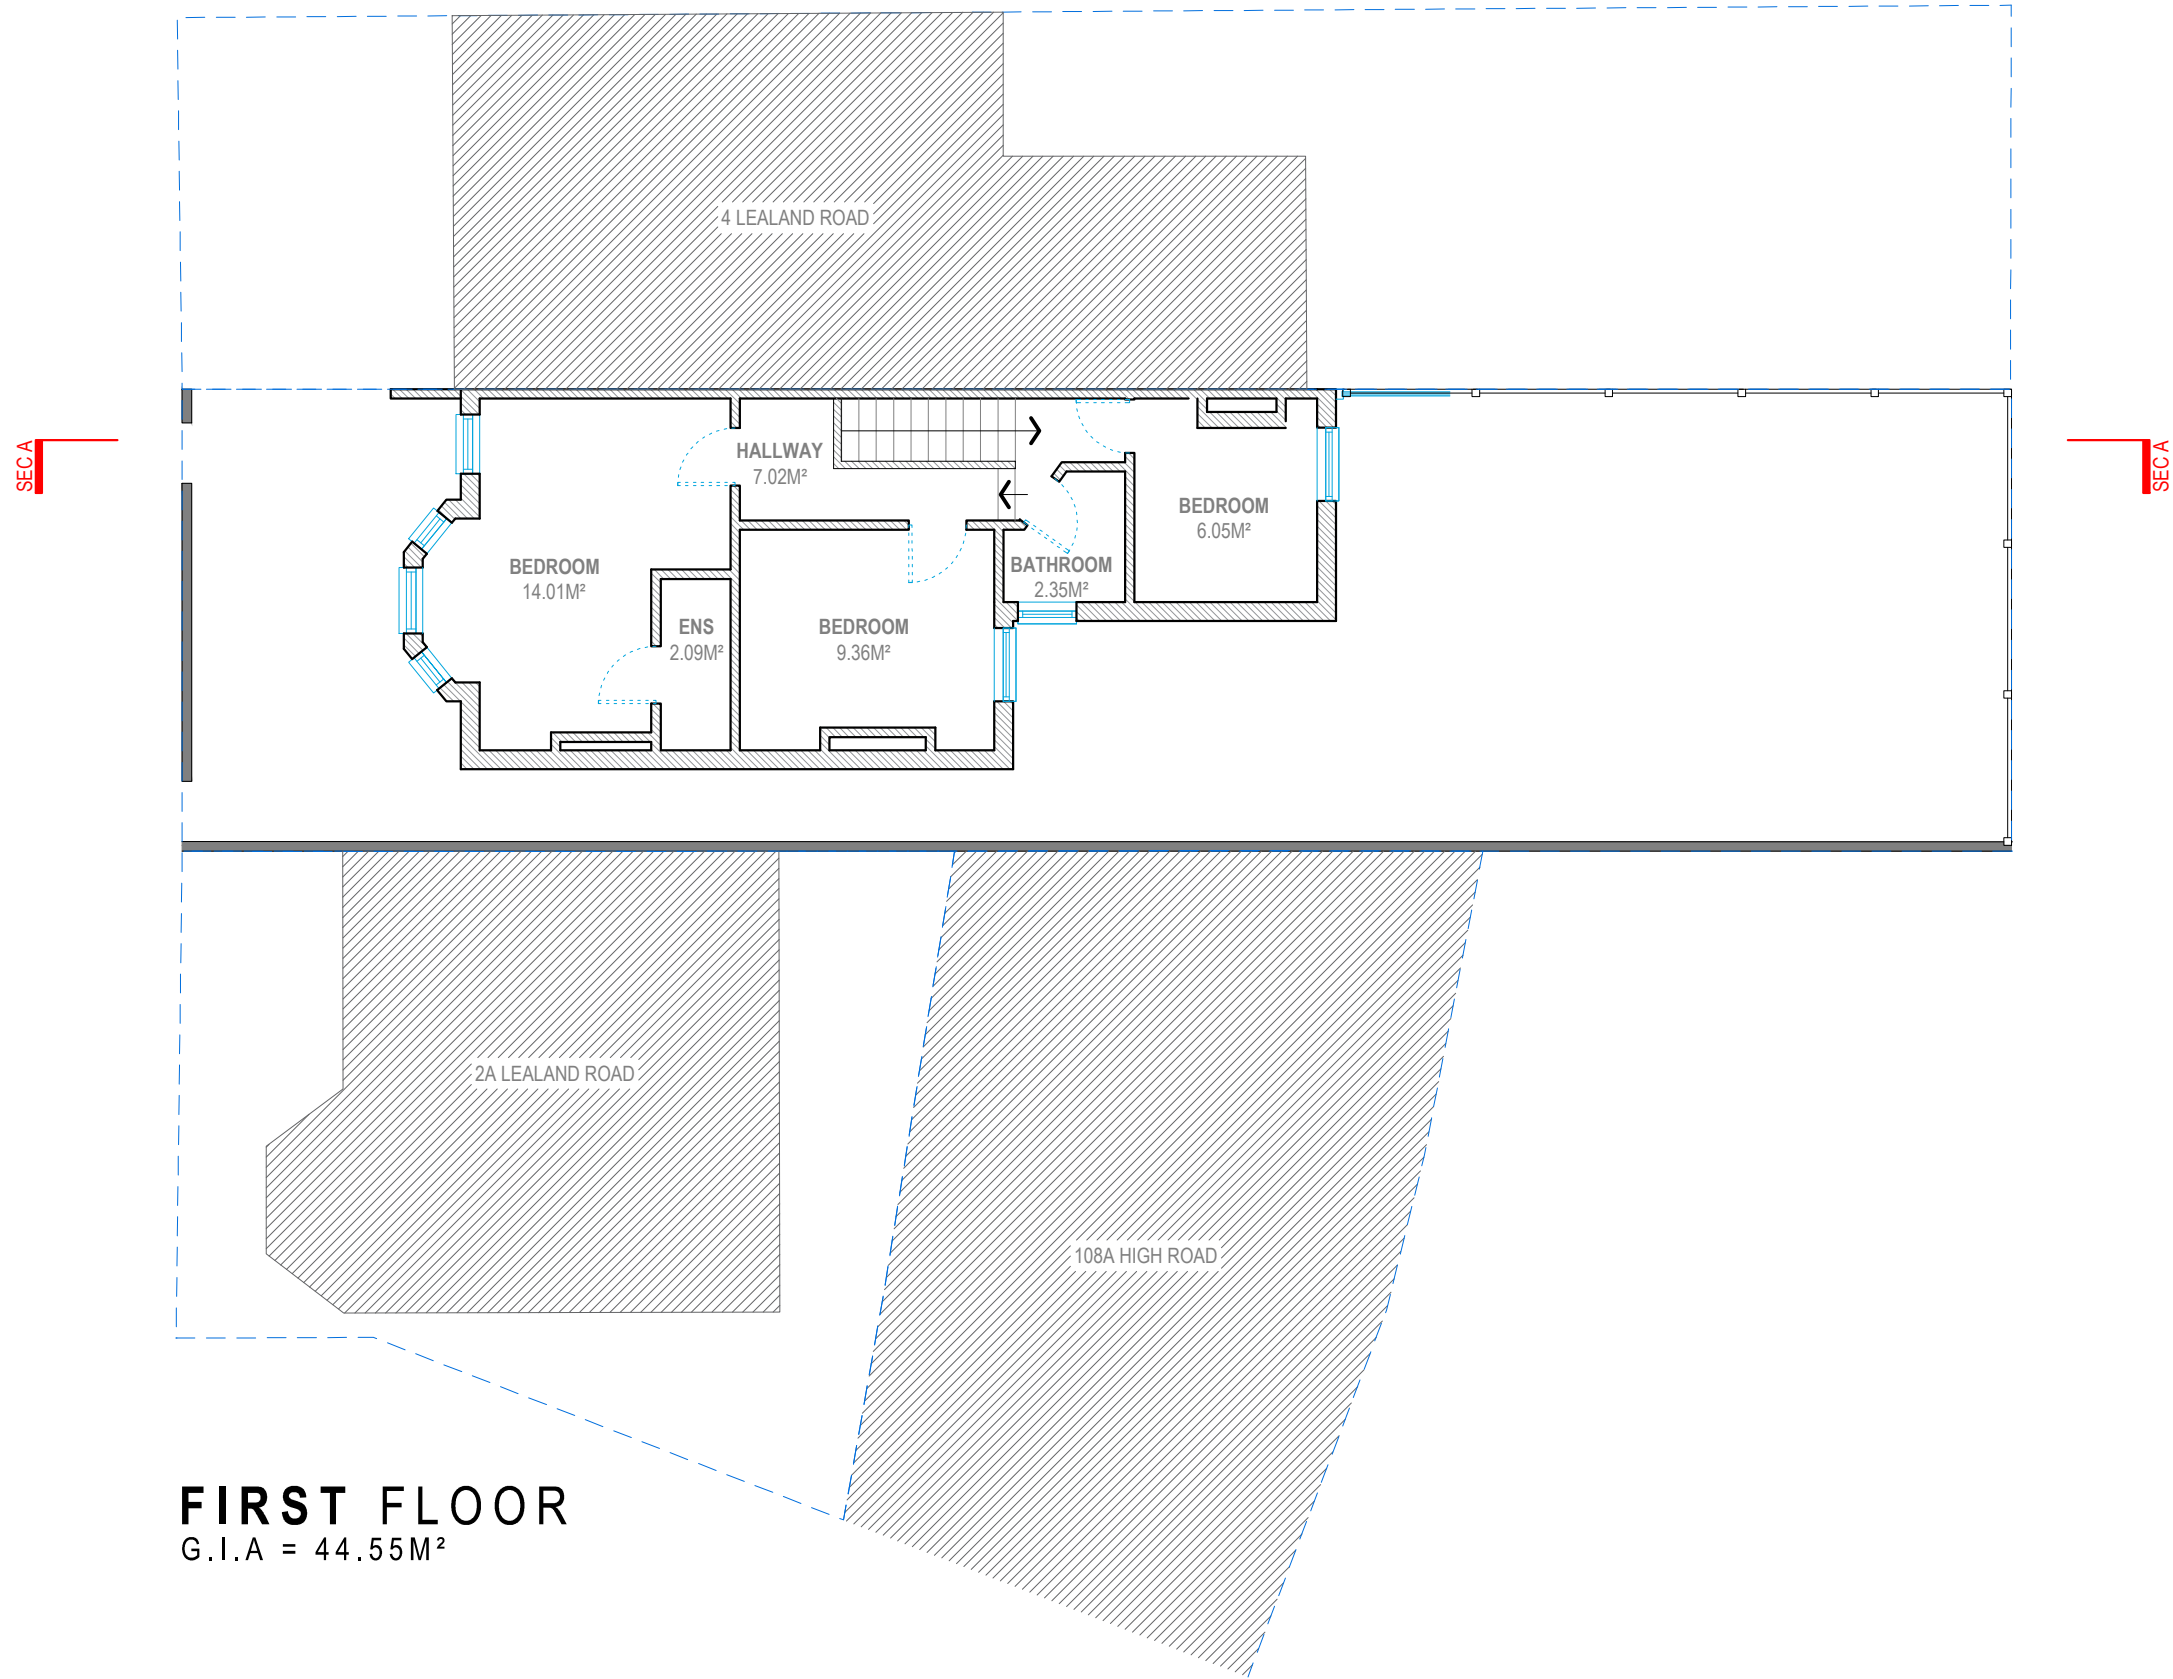

FIRST FLOOR

G.I.A = 44.55M²



Address - Unit 4, Grosvenor Way, London E5 9ND
Phone - 020 3781 8008
E-mail - office@redwoodsprojects.co.uk
Web - www.redwoodsprojects.co.uk


Any errors on Dimensions to be reported to the Architect prior to commencement of Works.
Dimensions and areas are based on survey information.
This drawing is copyright © Redwoods Projects.
All dimensions to be checked on site Prior work.

REFERENCE: 2 LEALAND ROAD, LONDON N15 6JS, UK

TITLE: EXISTING DRAWINGS
FLOOR PLAN

PROJECT No 3535 DATE: 11-05-2026

SHEET No
E 02

 


0 1 2 5m scale 1:100 @A3

NOTES:

DRAWN BY
JRL

EDITED BY


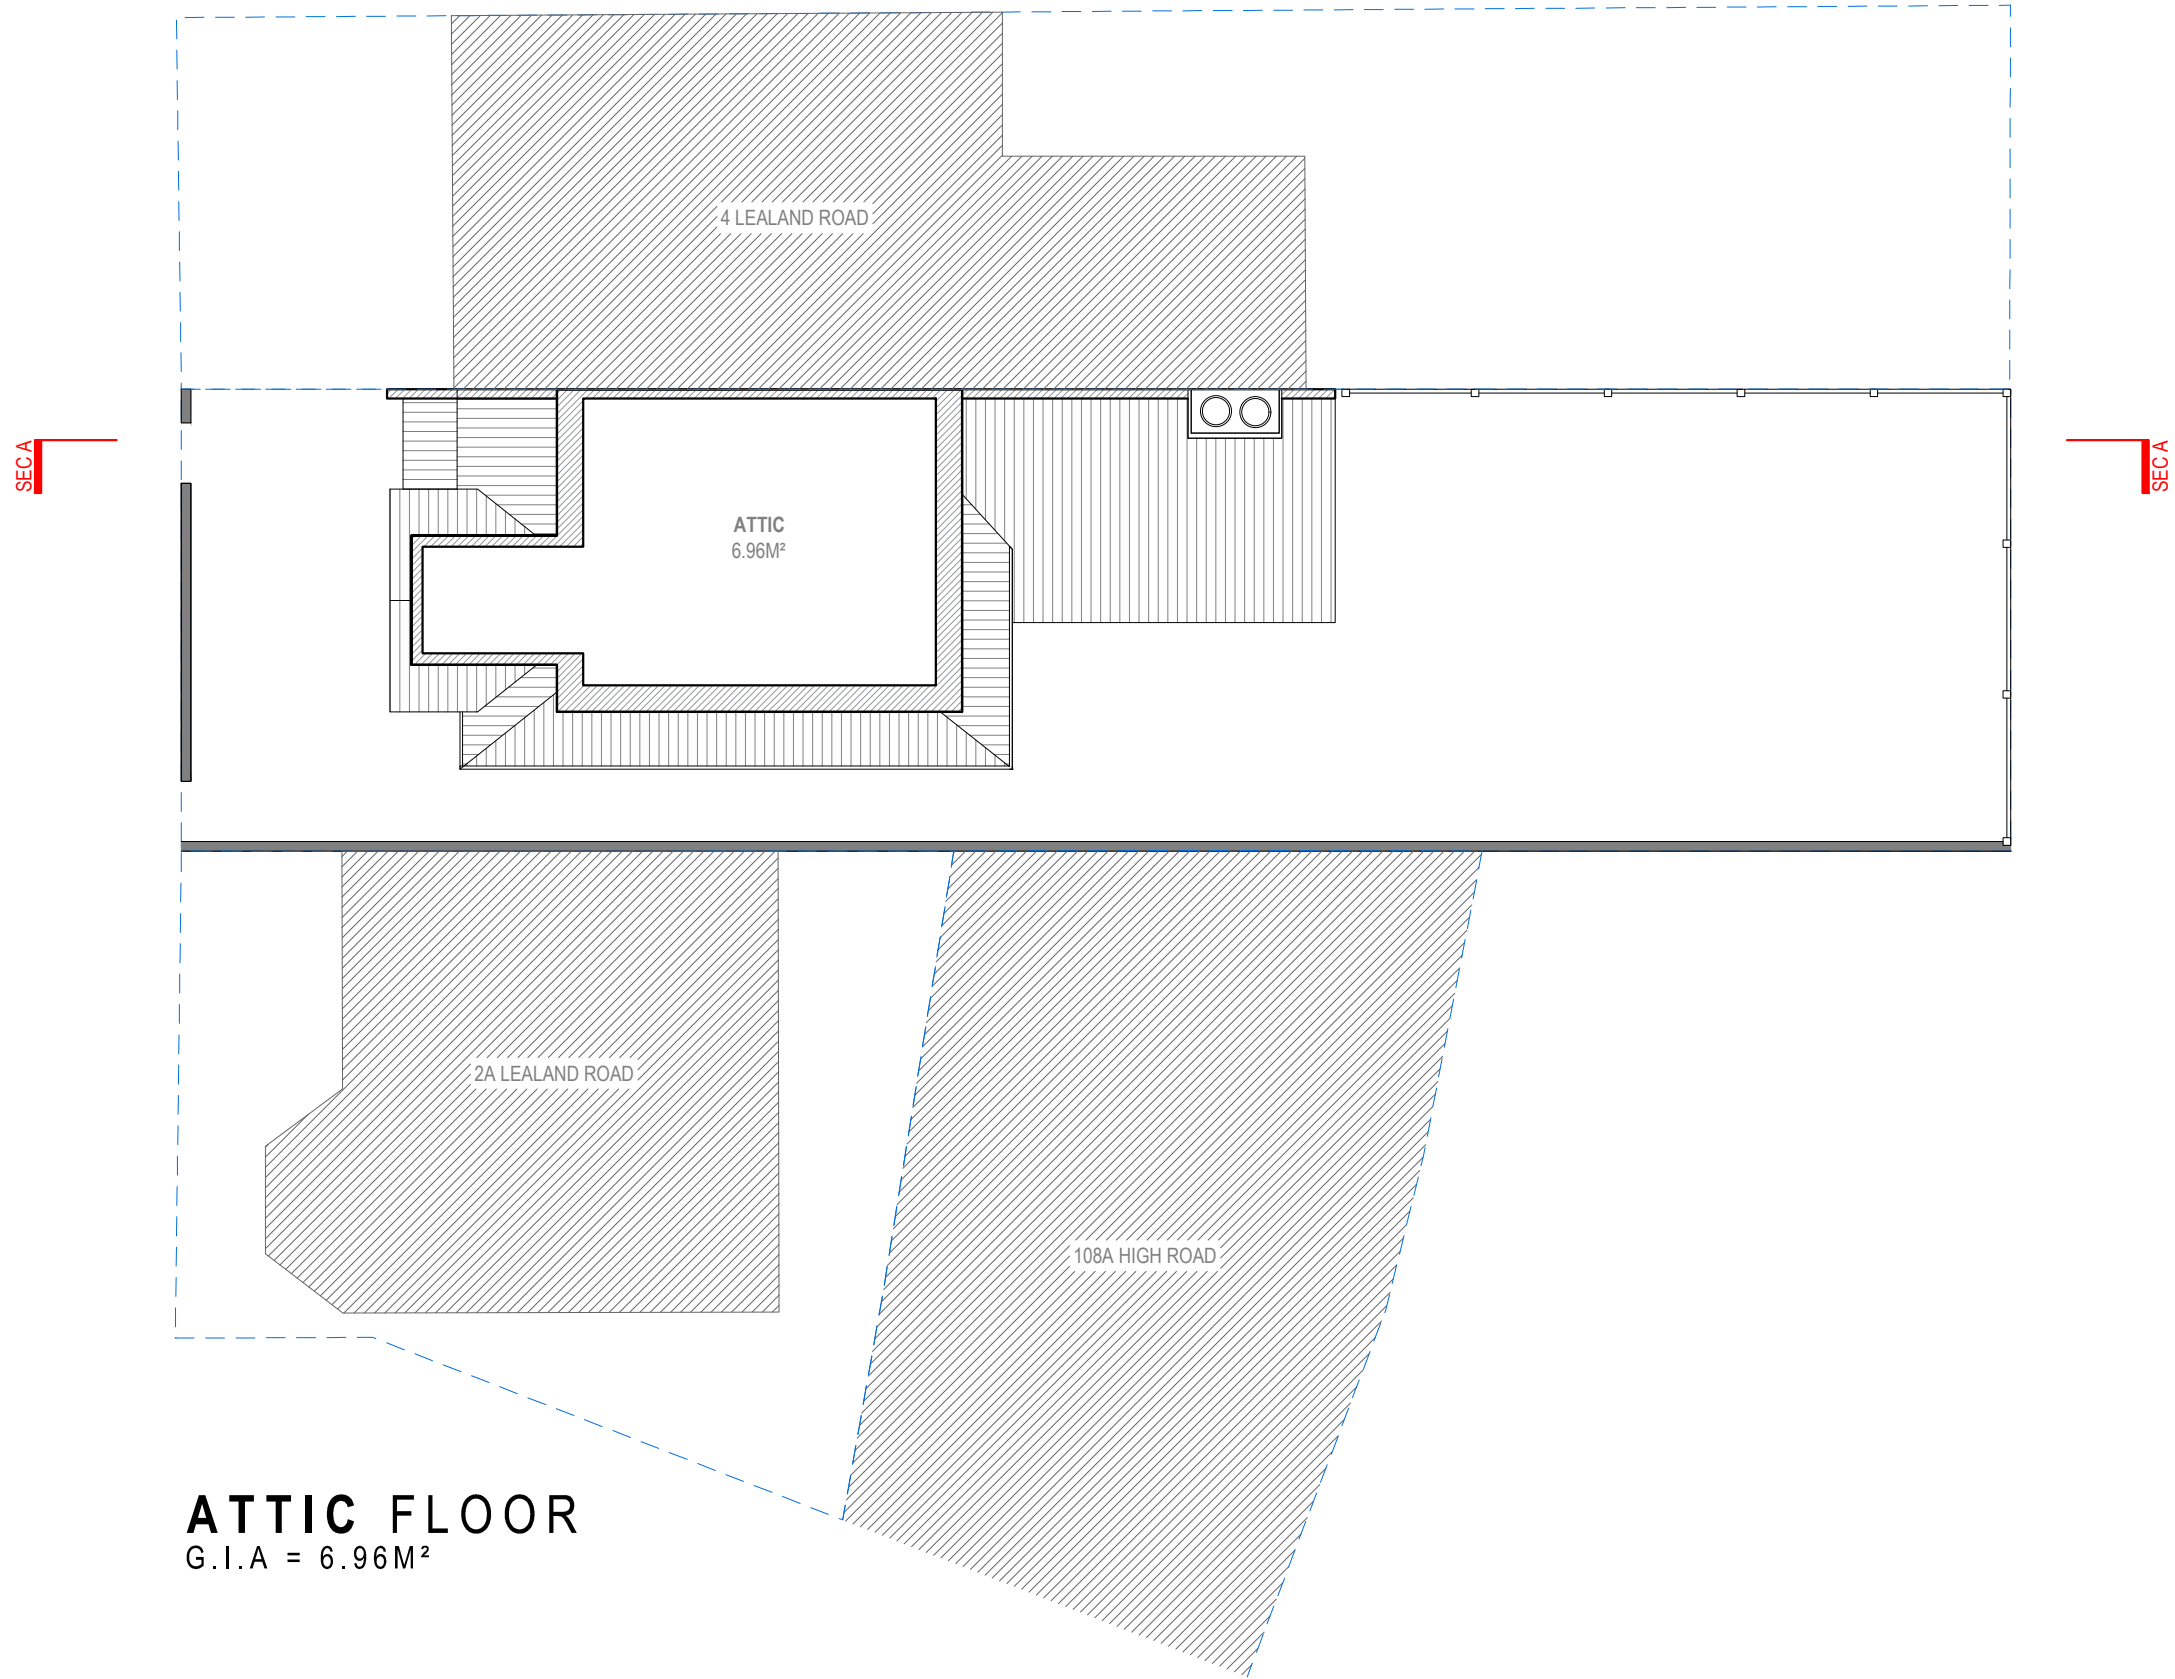


ATTIC FLOOR
G.I.A = 6.96M²




Address - Unit 4, Grosvenor Way, London E5 9ND
Phone - 020 3781 8008
E-mail - office@redwoodsprojects.co.uk
Web - www.redwoodsprojects.co.uk
Any errors on Dimensions to be reported to the Architect prior to commencement of Works.
Dimensions and areas are based on survey information.
This drawing is copyright © Redwoods Projects.
All dimensions to be checked on site Prior work.

REFERENCE: 2 LEALAND ROAD, LONDON N15 6JS, UK	
TITLE: EXISTING DRAWINGS FLOOR PLAN	
PROJECT No 3535	DATE: 11-05-2026
SHEET No E 03	

  
 scale 1:100 @A3

NOTES:	
DRAWN BY JRL	EDITED BY

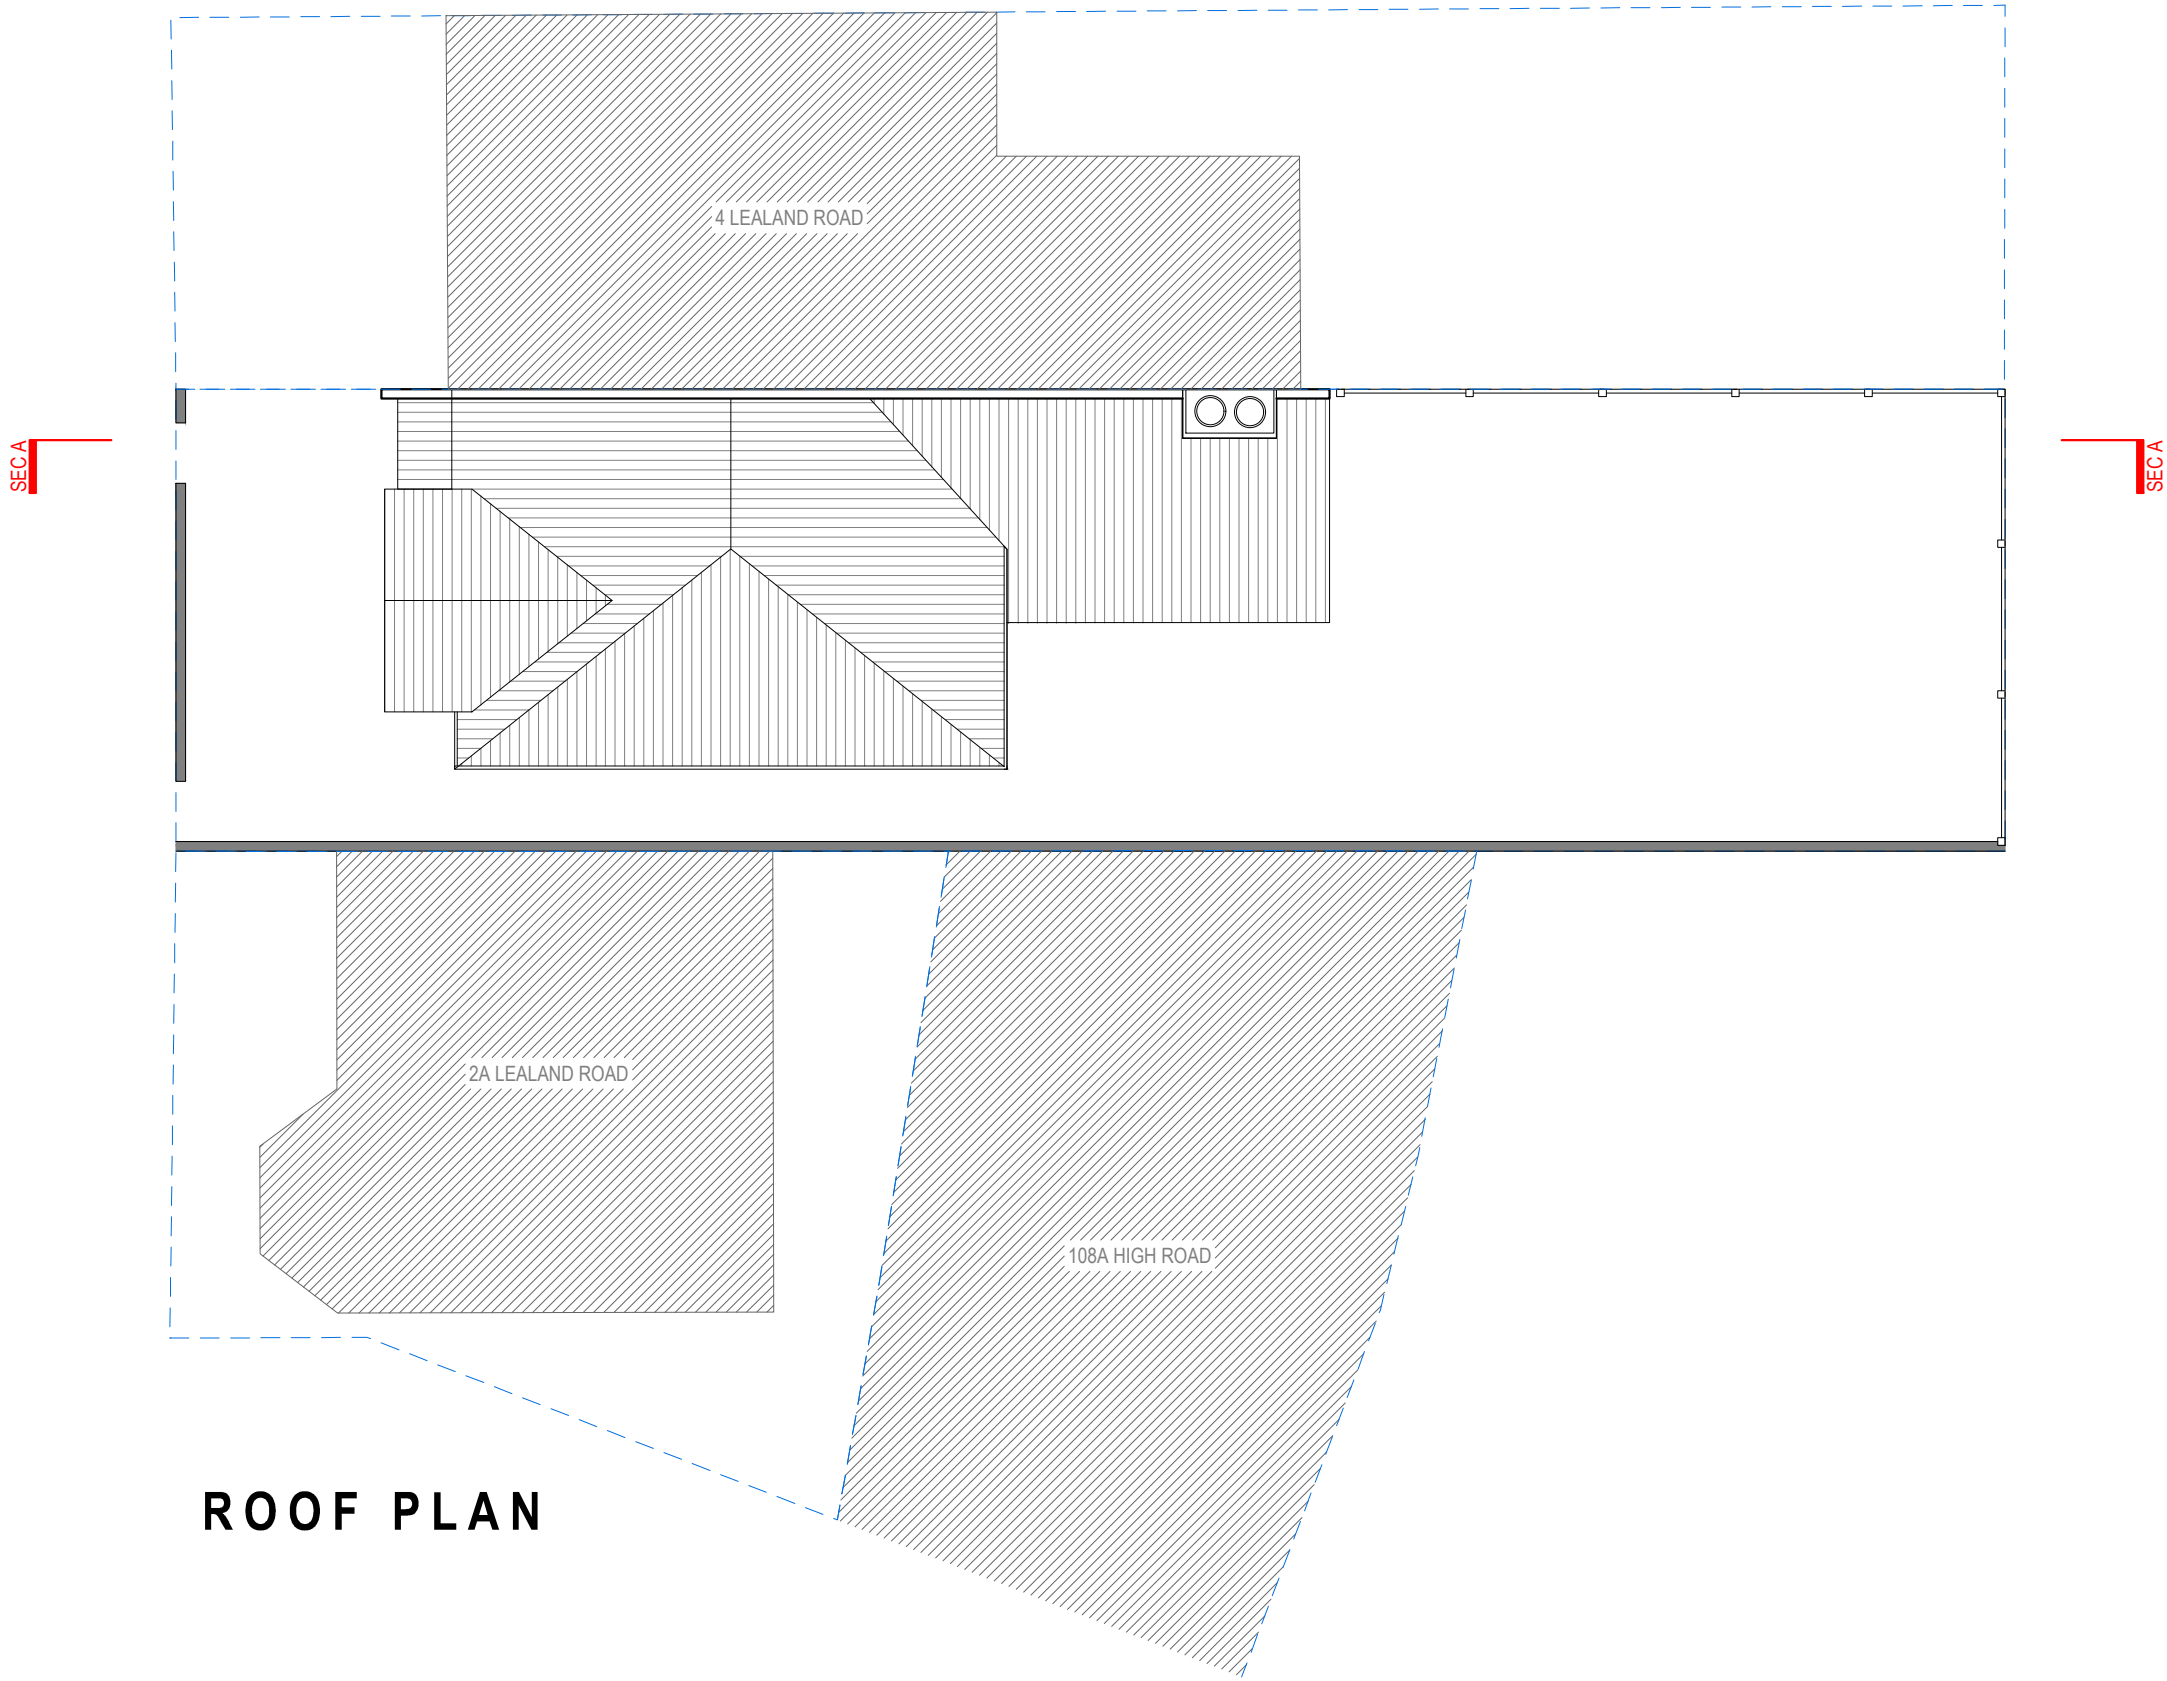


ROOF PLAN



Address - Unit 4, Grosvenor Way, London E5 9ND
Phone - 020 3781 8008
E-mail - office@redwoodsprojects.co.uk
Web - www.redwoodsprojects.co.uk

Any errors on Dimensions to be reported to the Architect prior to commencement of Works.
Dimensions and areas are based on survey information.
This drawing is copyright © Redwoods Projects.
All dimensions to be checked on site Prior work.

REFERENCE: 2 LEALAND ROAD, LONDON N15 6JS, UK	
TITLE: EXISTING DRAWINGS ROOF PLAN	
PROJECT No 3535	DATE: 11-05-2026
SHEET No E 04	

 

0 1 2 5m scale 1:100 @A3

NOTES:	
DRAWN BY JRL	EDITED BY



FRONT ELEVATION



Address - Unit 4, Grosvenor Way, London E5 9ND
Phone - 020 3781 8008
E-mail - office@redwoodsprojects.co.uk
Web - www.redwoodsprojects.co.uk

Any errors on Dimensions to be reported to the
Architect prior to commencement of Works.
Dimensions and areas are based on survey information.
This drawing is copyright © Redwoods Projects.
All dimensions to be checked on site Prior work.

REFERENCE: 2 LEALAND ROAD, LONDON N15 6JS, UK

TITLE: EXISTING DRAWINGS
ELEVATION

PROJECT No 3535 DATE: 11-05-2026


SHEET No E 05

0 1 2 5m scale 1:100 @A3

NOTES:

DRAWN BY JRL

EDITED BY

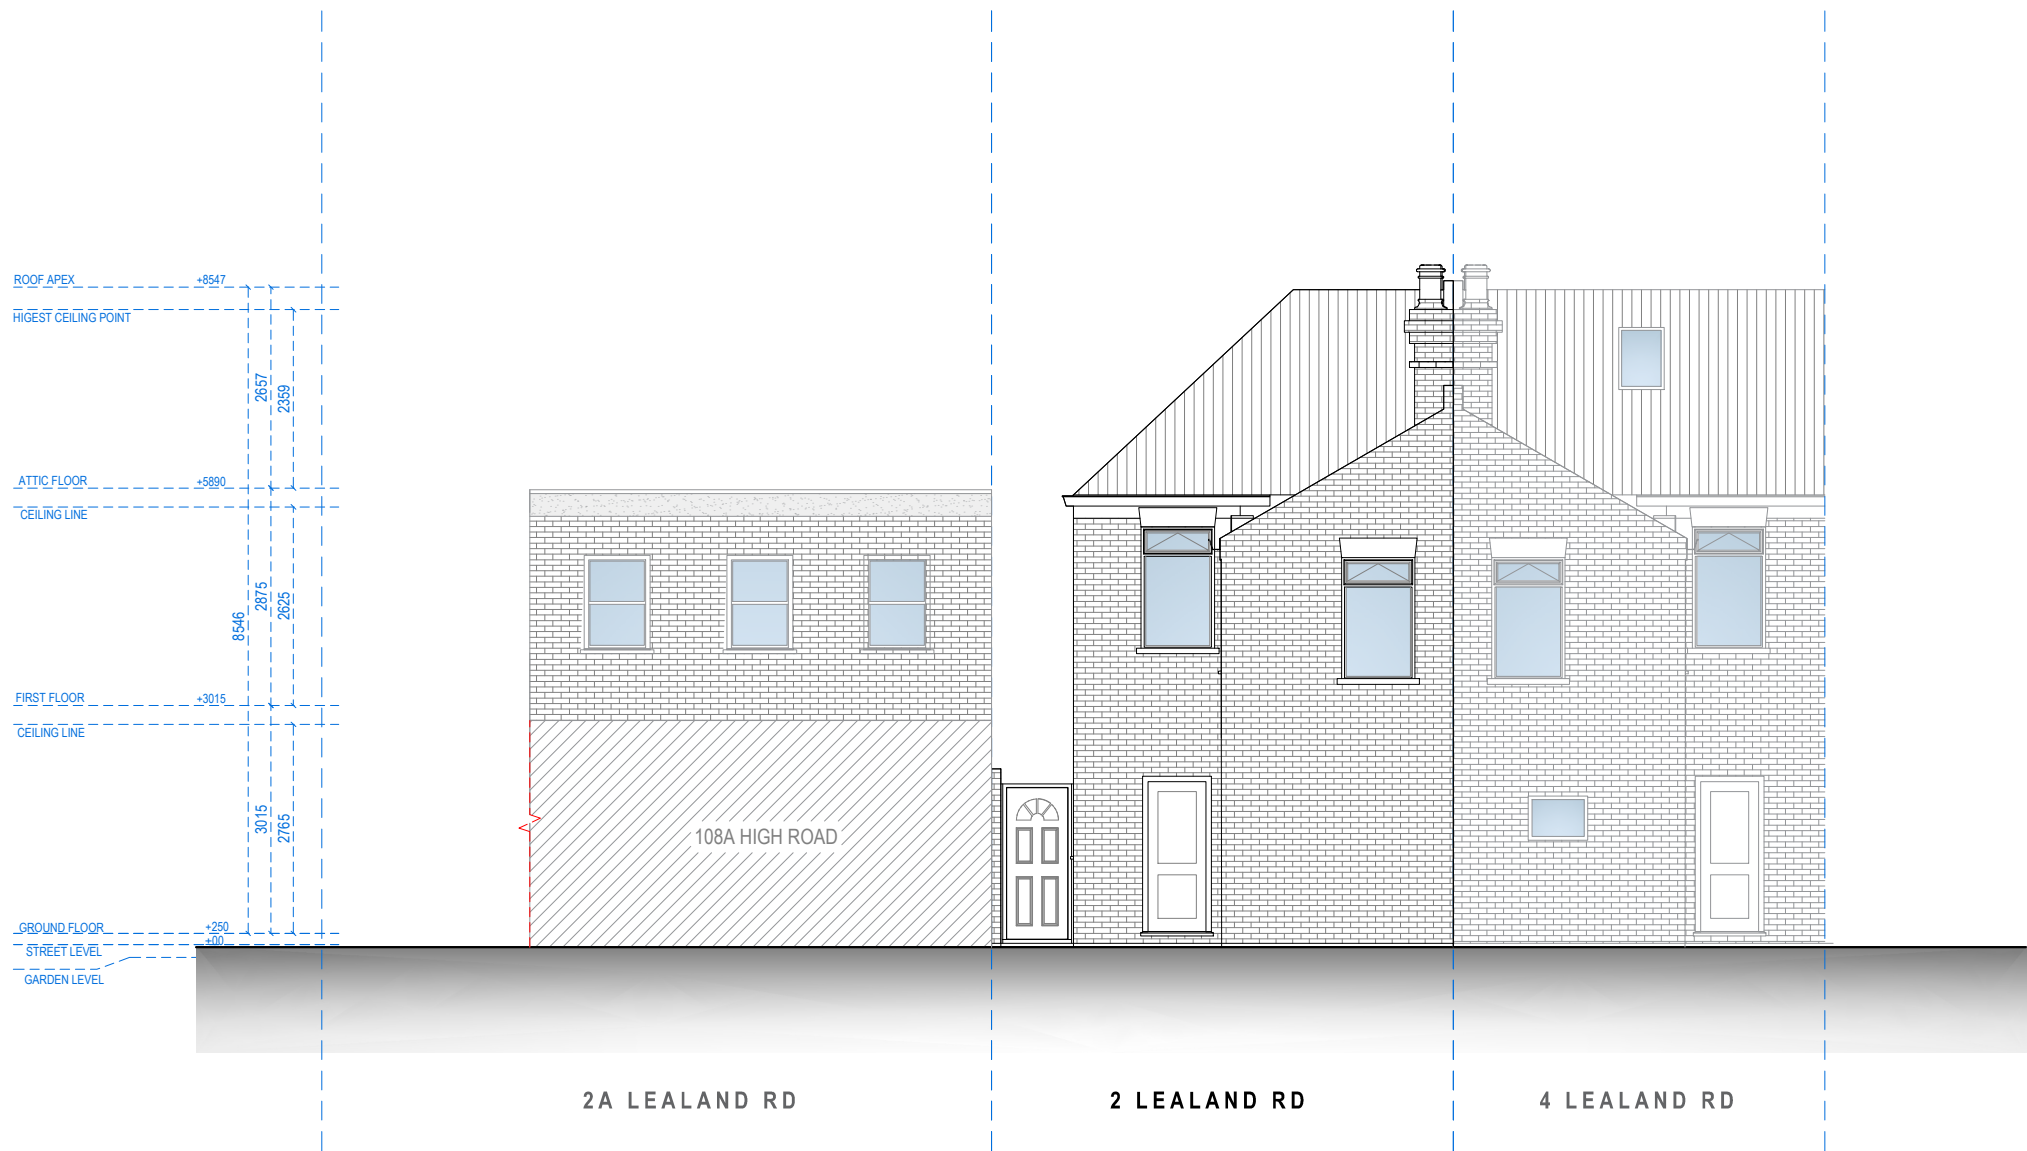

REAR ELEVATION



Address - Unit 4, Grosvenor Way, London E5 9ND
Phone - 020 3781 8008
E-mail - office@redwoodsprojects.co.uk
Web - www.redwoodsprojects.co.uk

Any errors on Dimensions to be reported to the Architect prior to commencement of Works.
Dimensions and areas are based on survey information.
This drawing is copyright © Redwoods Projects.
All dimensions to be checked on site Prior work.

REFERENCE: 2 LEALAND ROAD, LONDON N15 6JS, UK

TITLE: EXISTING DRAWINGS
ELEVATION

PROJECT No 3535 DATE: 11-05-2026


SHEET No E 06

0 1 2 5m scale 1:100 @A3

NOTES:

DRAWN BY JRL

EDITED BY

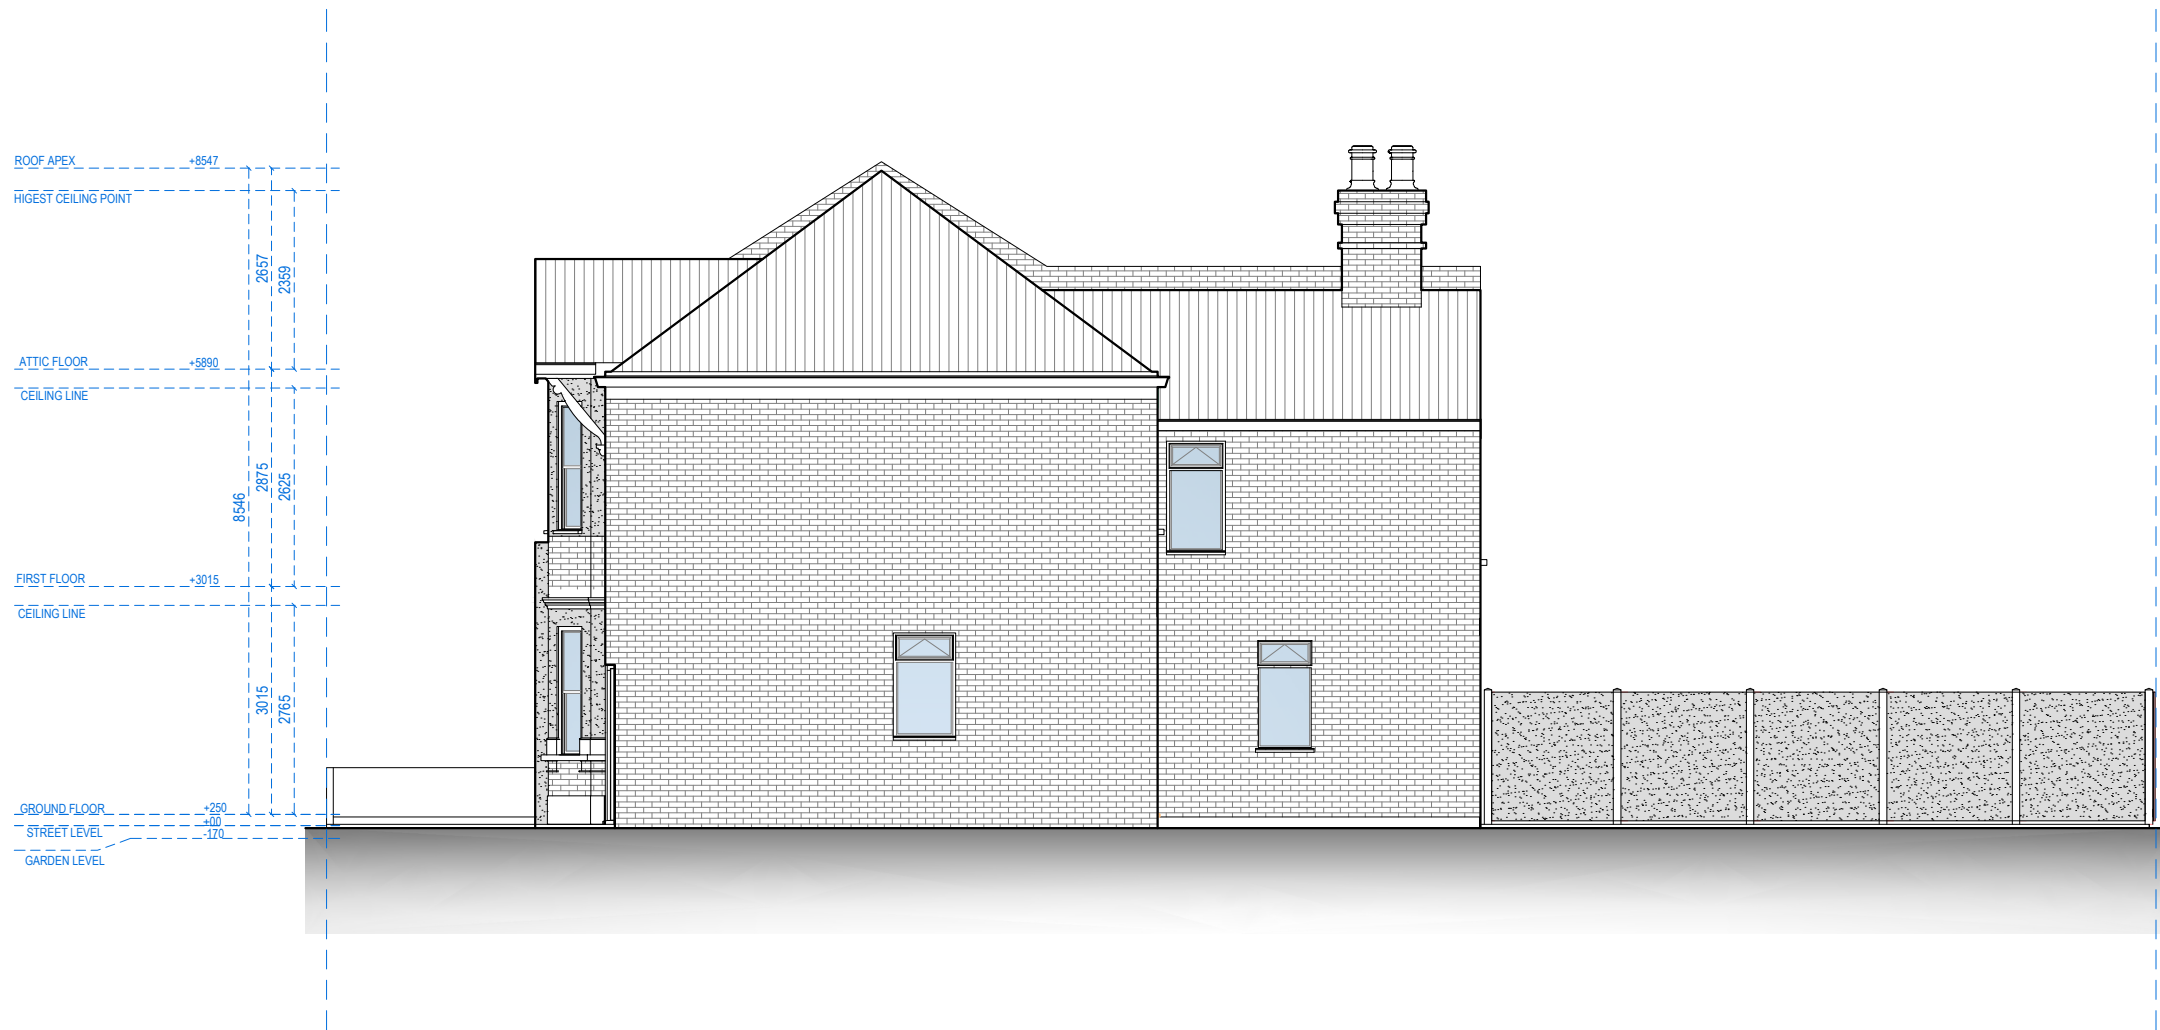

RIGHT SIDE ELEVATION



Address - Unit 4, Grosvenor Way, London E5 9ND
Phone - 020 3781 8008
E-mail - office@redwoodsprojects.co.uk
Web - www.redwoodsprojects.co.uk

Any errors on Dimensions to be reported to the Architect prior to commencement of Works.
Dimensions and areas are based on survey information.
This drawing is copyright © Redwoods Projects.
All dimensions to be checked on site Prior work.

REFERENCE: 2 LEALAND ROAD, LONDON N15 6JS, UK

TITLE: EXISTING DRAWINGS
ELEVATION

PROJECT No 3535 DATE: 11-05-2026


SHEET No E 07

0 1 2 5m scale 1:100 @A3

NOTES:

DRAWN BY JRL

EDITED BY

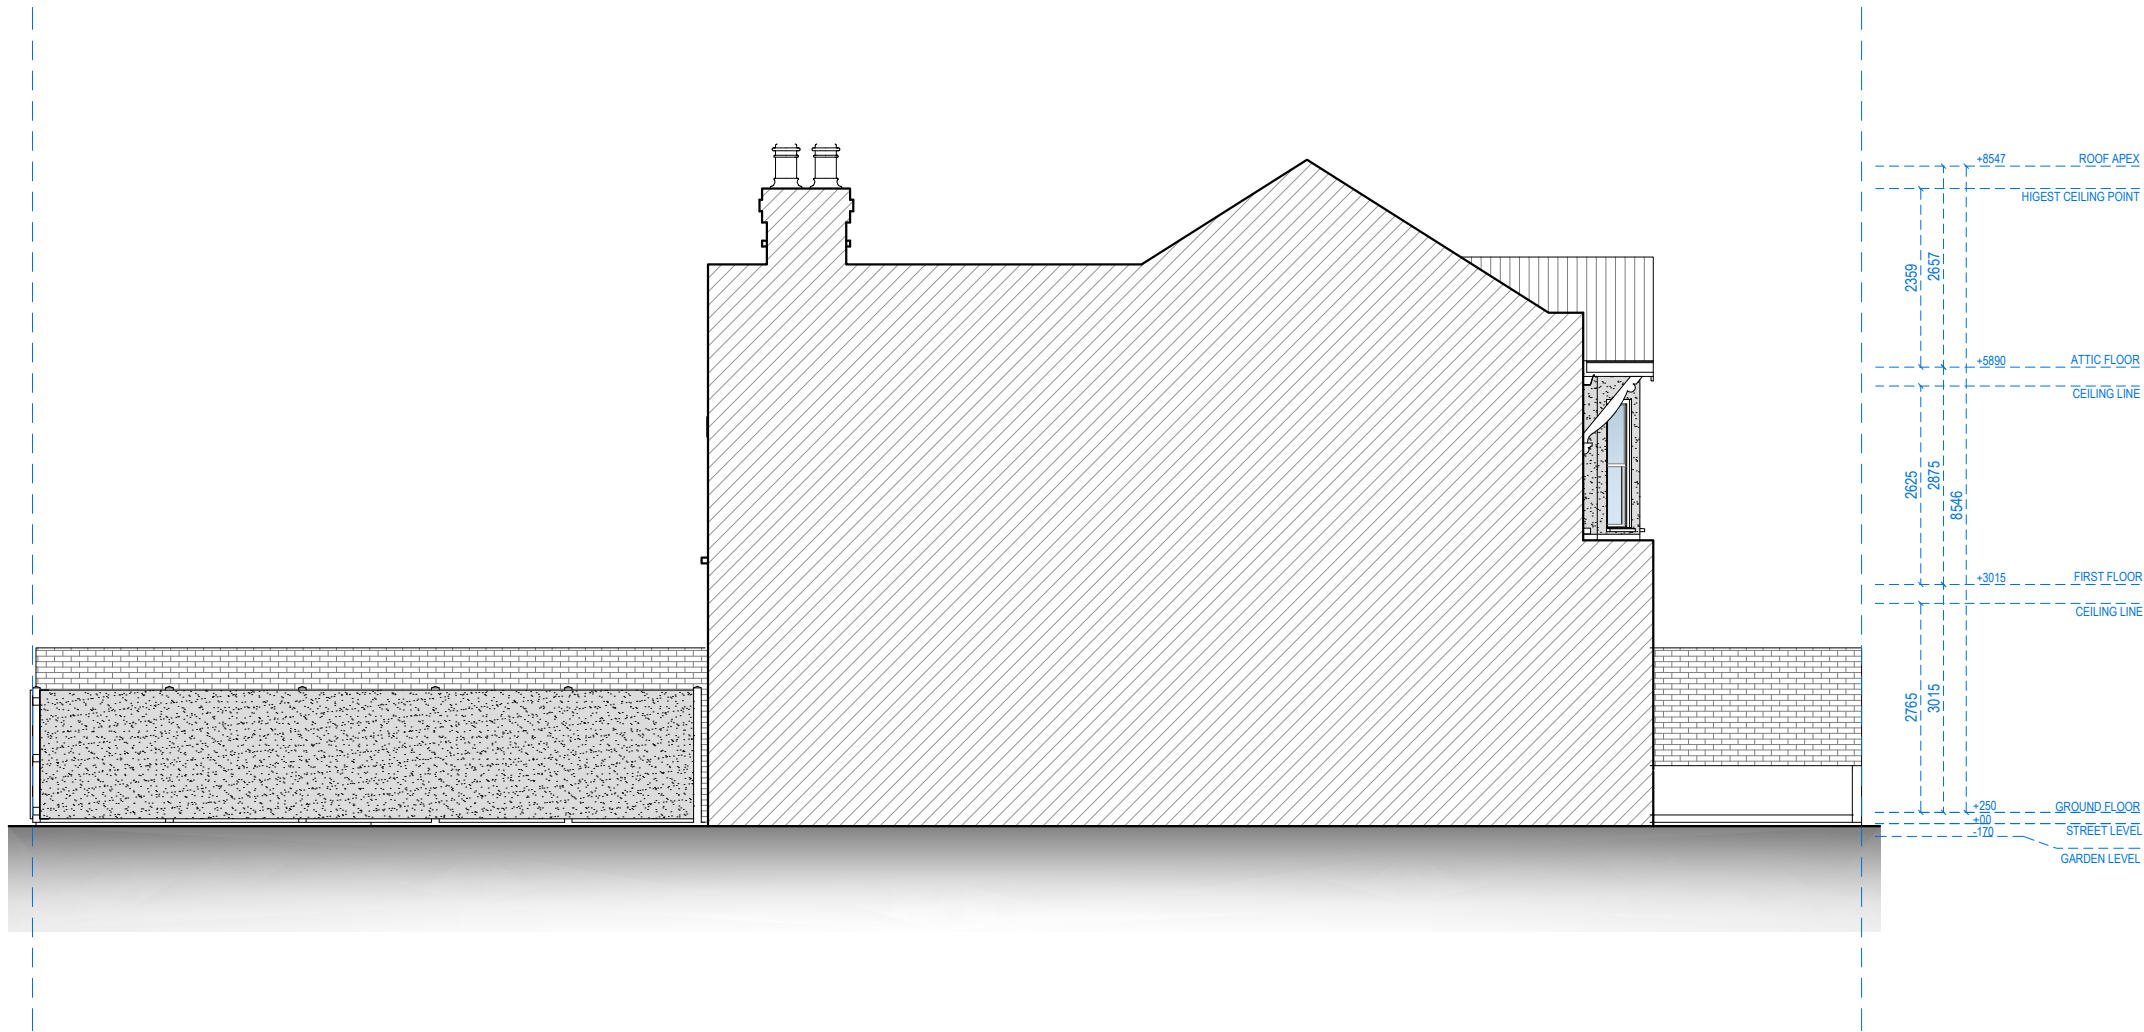


LEFT SIDE ELEVATION




Address - Unit 4, Grosvenor Way, London E5 9ND
Phone - 020 3781 8008
E-mail - office@redwoodsprojects.co.uk
Web - www.redwoodsprojects.co.uk

Any errors on Dimensions to be reported to the Architect prior to commencement of Works.
Dimensions and areas are based on survey information.
This drawing is copyright © Redwoods Projects.
All dimensions to be checked on site Prior work.

REFERENCE: 2 LEALAND ROAD, LONDON N15 6JS, UK	
TITLE: EXISTING DRAWINGS ELEVATION	
PROJECT No 3535	DATE: 11-05-2026
SHEET No E 08	

 

NOTES:	
DRAWN BY JRL	EDITED BY

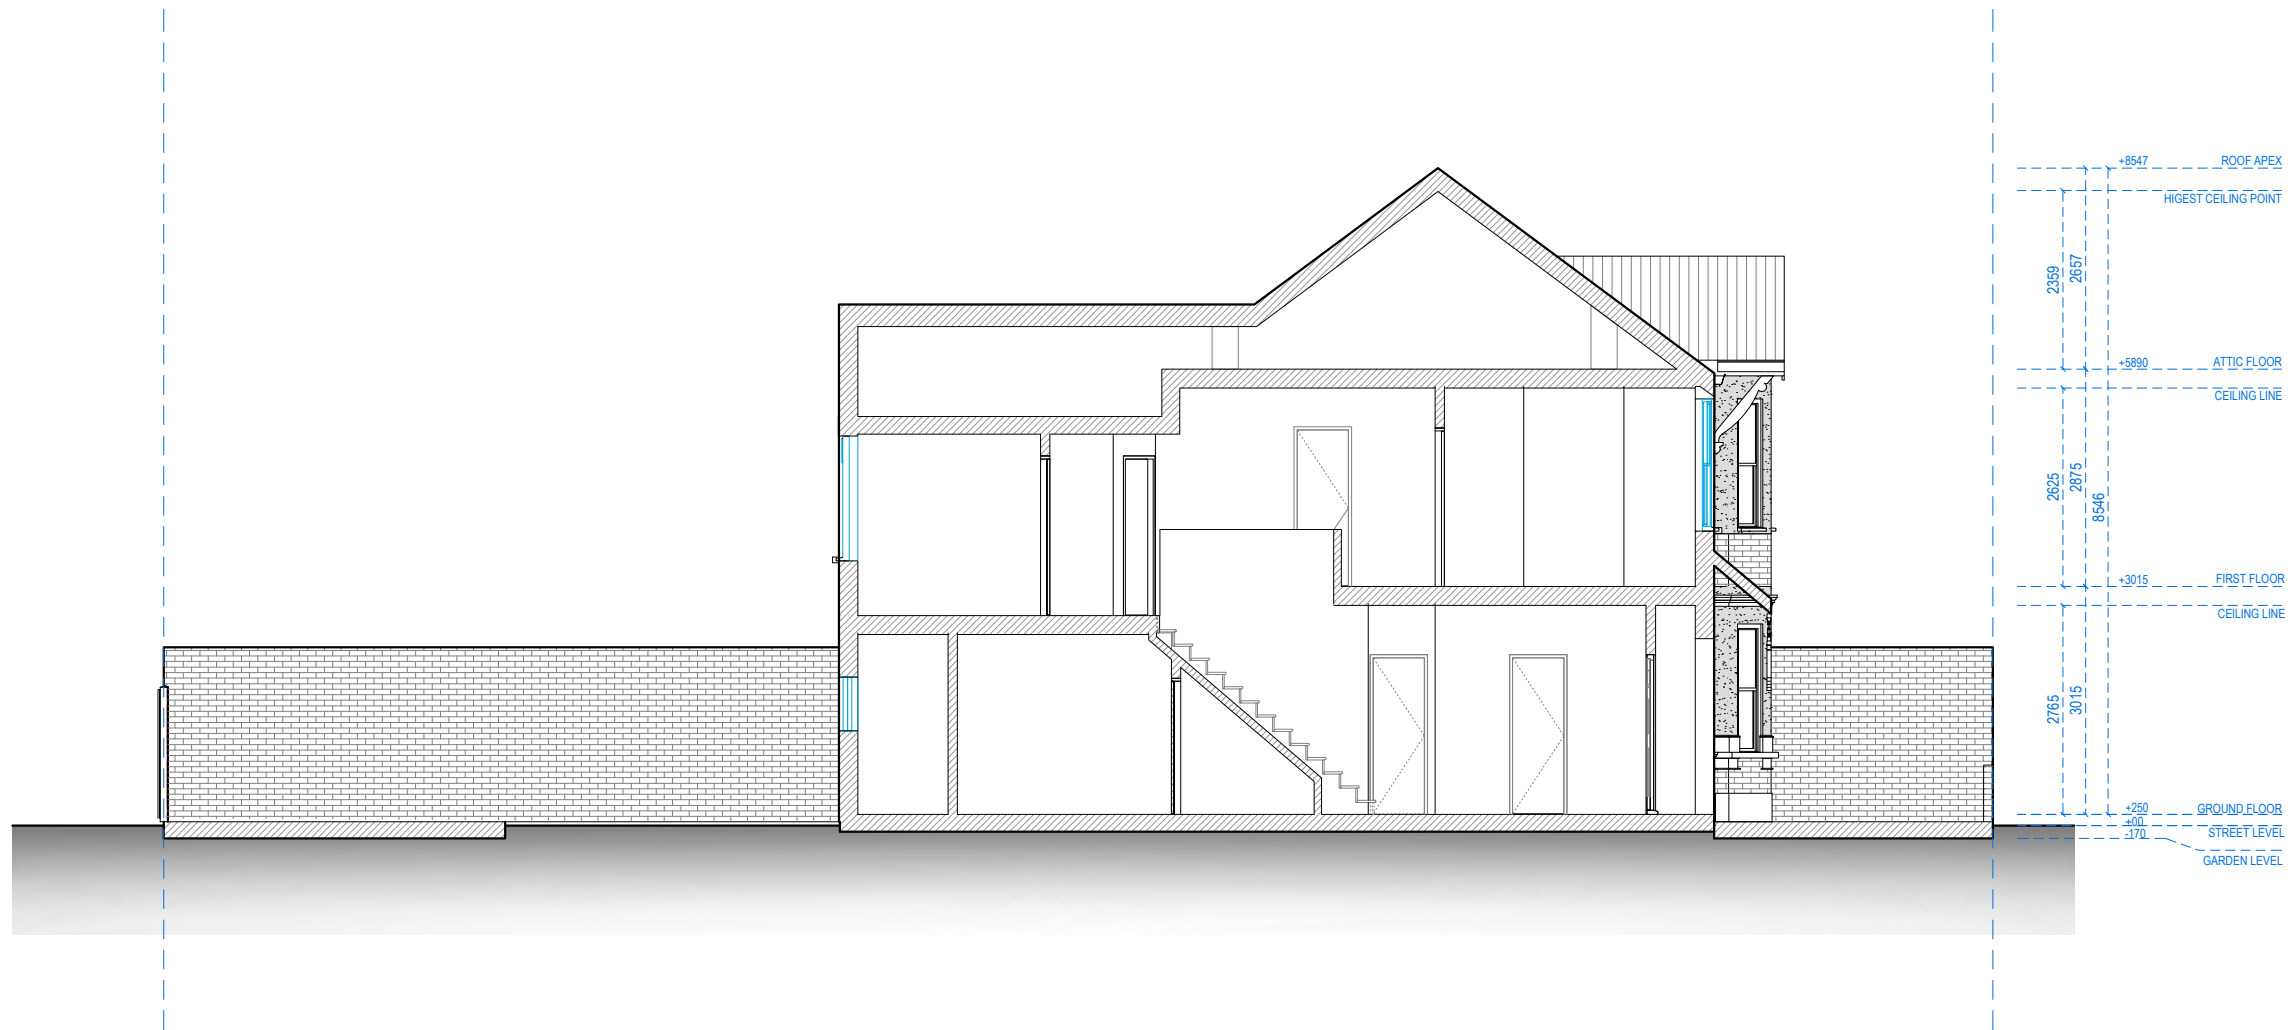

SECTION A-A



Address - Unit 4, Grosvenor Way, London E5 9ND
Phone - 020 3781 8008
E-mail - office@redwoodsprojects.co.uk
Web - www.redwoodsprojects.co.uk

Any errors on Dimensions to be reported to the Architect prior to commencement of Works.
Dimensions and areas are based on survey information.
This drawing is copyright © Redwoods Projects.
All dimensions to be checked on site Prior work.

REFERENCE: 2 LEALAND ROAD, LONDON N15 6JS, UK

TITLE: EXISTING DRAWINGS
SECTION

PROJECT No 3535 DATE: 11-05-2026


SHEET No **E 09**

0 1 2 5m scale 1:100 @A3

NOTES:

DRAWN BY JRL

EDITED BY

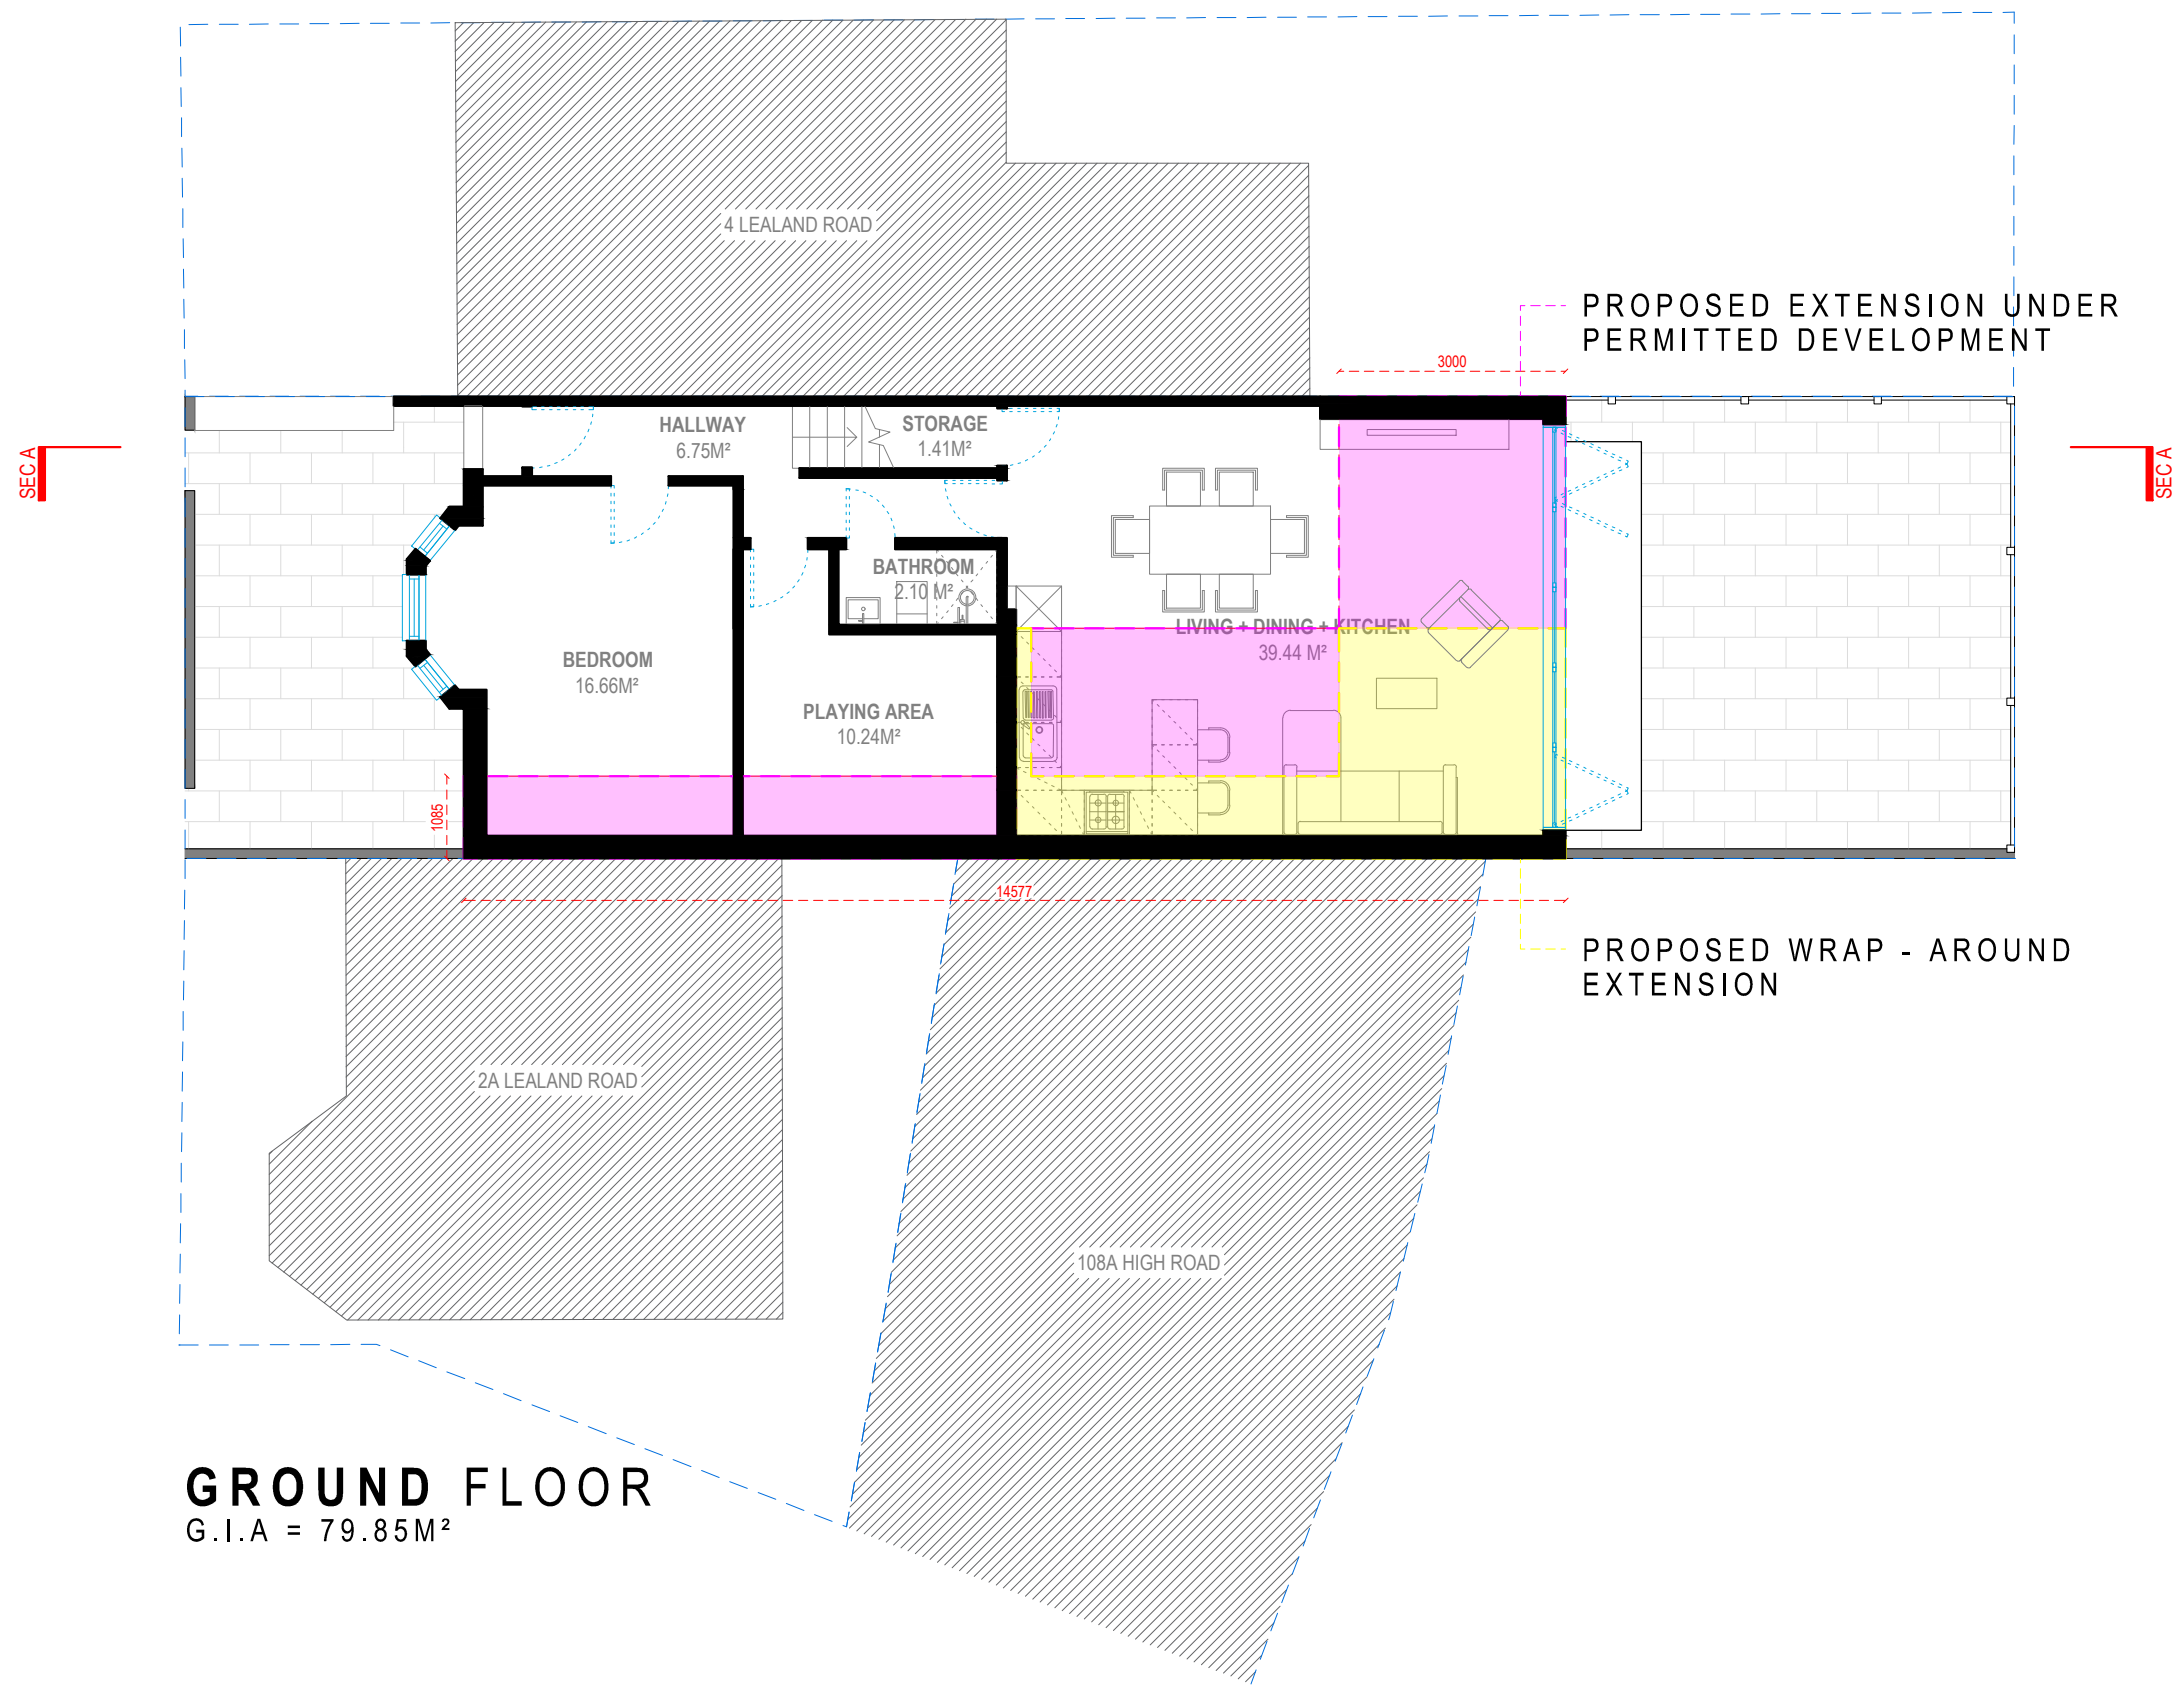

Address - Unit 4, Grosvenor Way, London E5 9ND
Phone - 020 3781 8008
E-mail - office@redwoodsprojects.co.uk
Web - www.redwoodsprojects.co.uk


Any errors on Dimensions to be reported to the Architect prior to commencement of Works.
Dimensions and areas are based on survey information.
This drawing is copyright © Redwoods Projects.
All dimensions to be checked on site Prior work.

REFERENCE: 2 LEALAND ROAD, LONDON N15 6JS, UK

TITLE: PROPOSED DRAWINGS
FLOOR PLAN

PROJECT No 3535 DATE: 11-05-2026

SHEET No P 01

 


0 1 2 5m scale 1:100 @A3

NOTES:

DRAWN BY JRL

EDITED BY

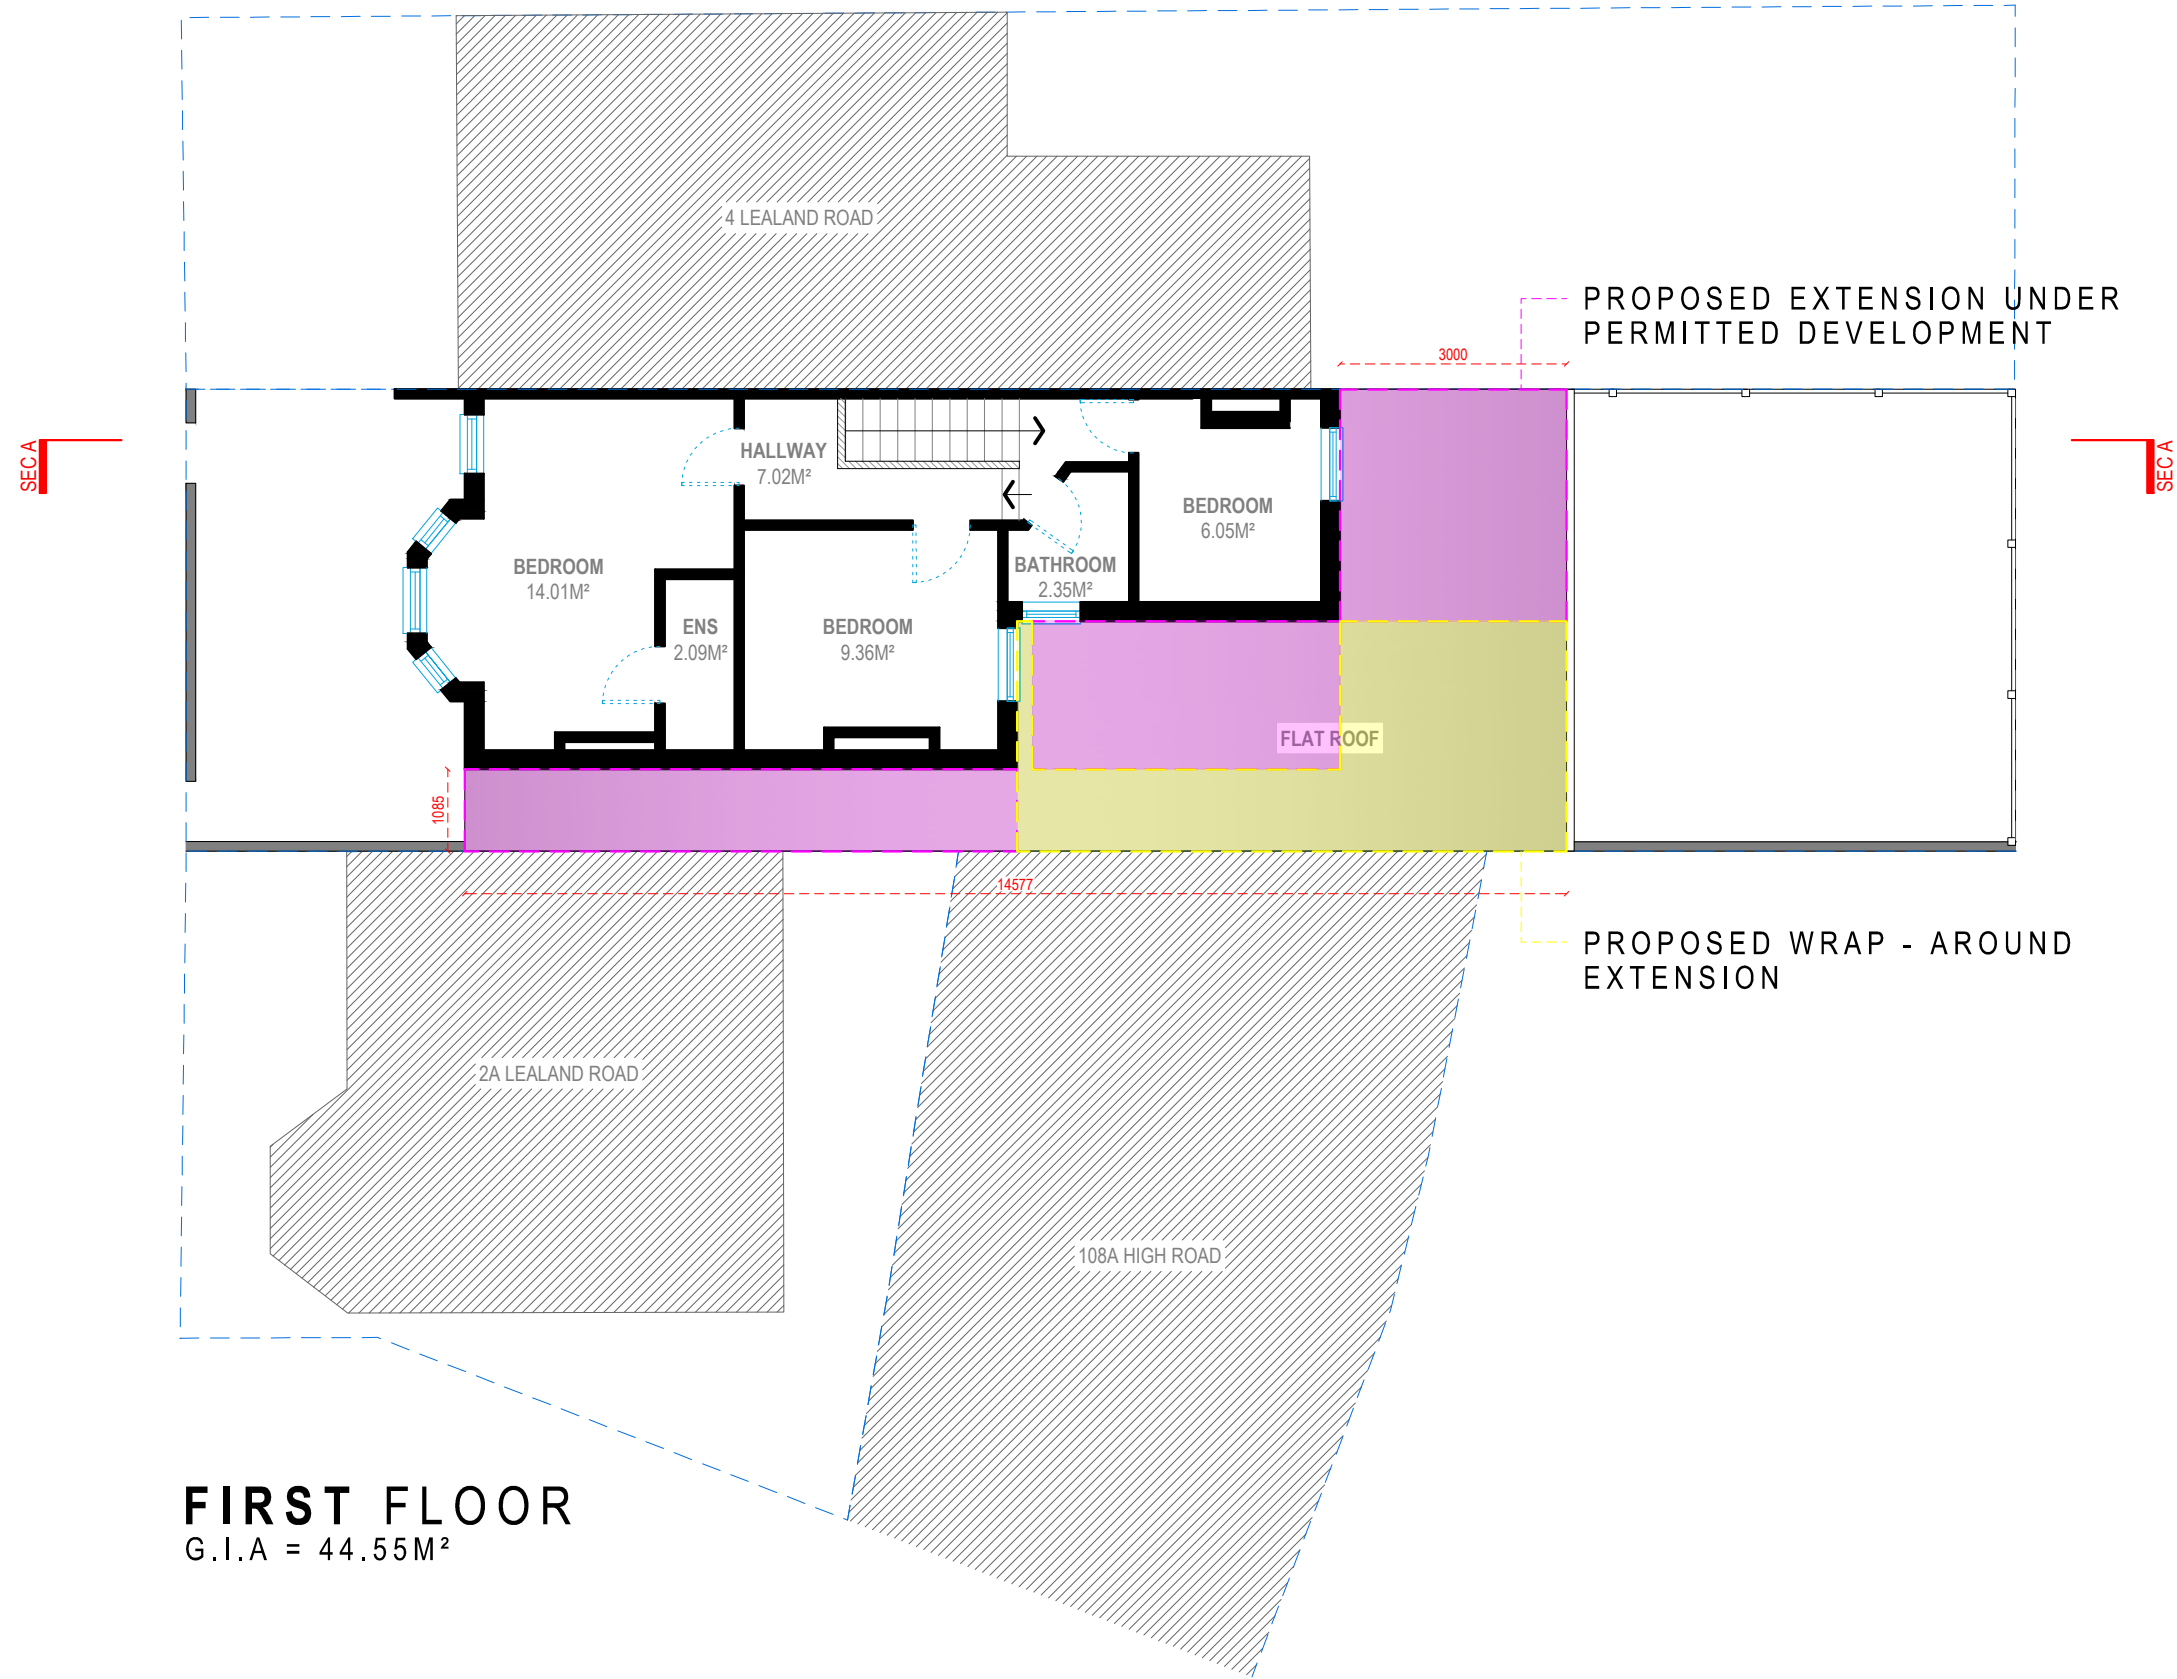

FIRST FLOOR

G.I.A = 44.55M²



Address - Unit 4, Grosvenor Way, London E5 9ND
Phone - 020 3781 8008
E-mail - office@redwoodsprojects.co.uk
Web - www.redwoodsprojects.co.uk


Any errors on Dimensions to be reported to the
Architect prior to commencement of Works.
Dimensions and areas are based on survey information.
This drawing is copyright © Redwoods Projects.
All dimensions to be checked on site Prior work.

REFERENCE: 2 LEALAND ROAD, LONDON N15 6JS, UK

TITLE: PROPOSED DRAWINGS
FLOOR PLAN

PROJECT No 3535 DATE: 11-05-2026

SHEET No **P 02**

 


0 1 2 5m scale 1:100 @A3

NOTES:

DRAWN BY JRL

EDITED BY

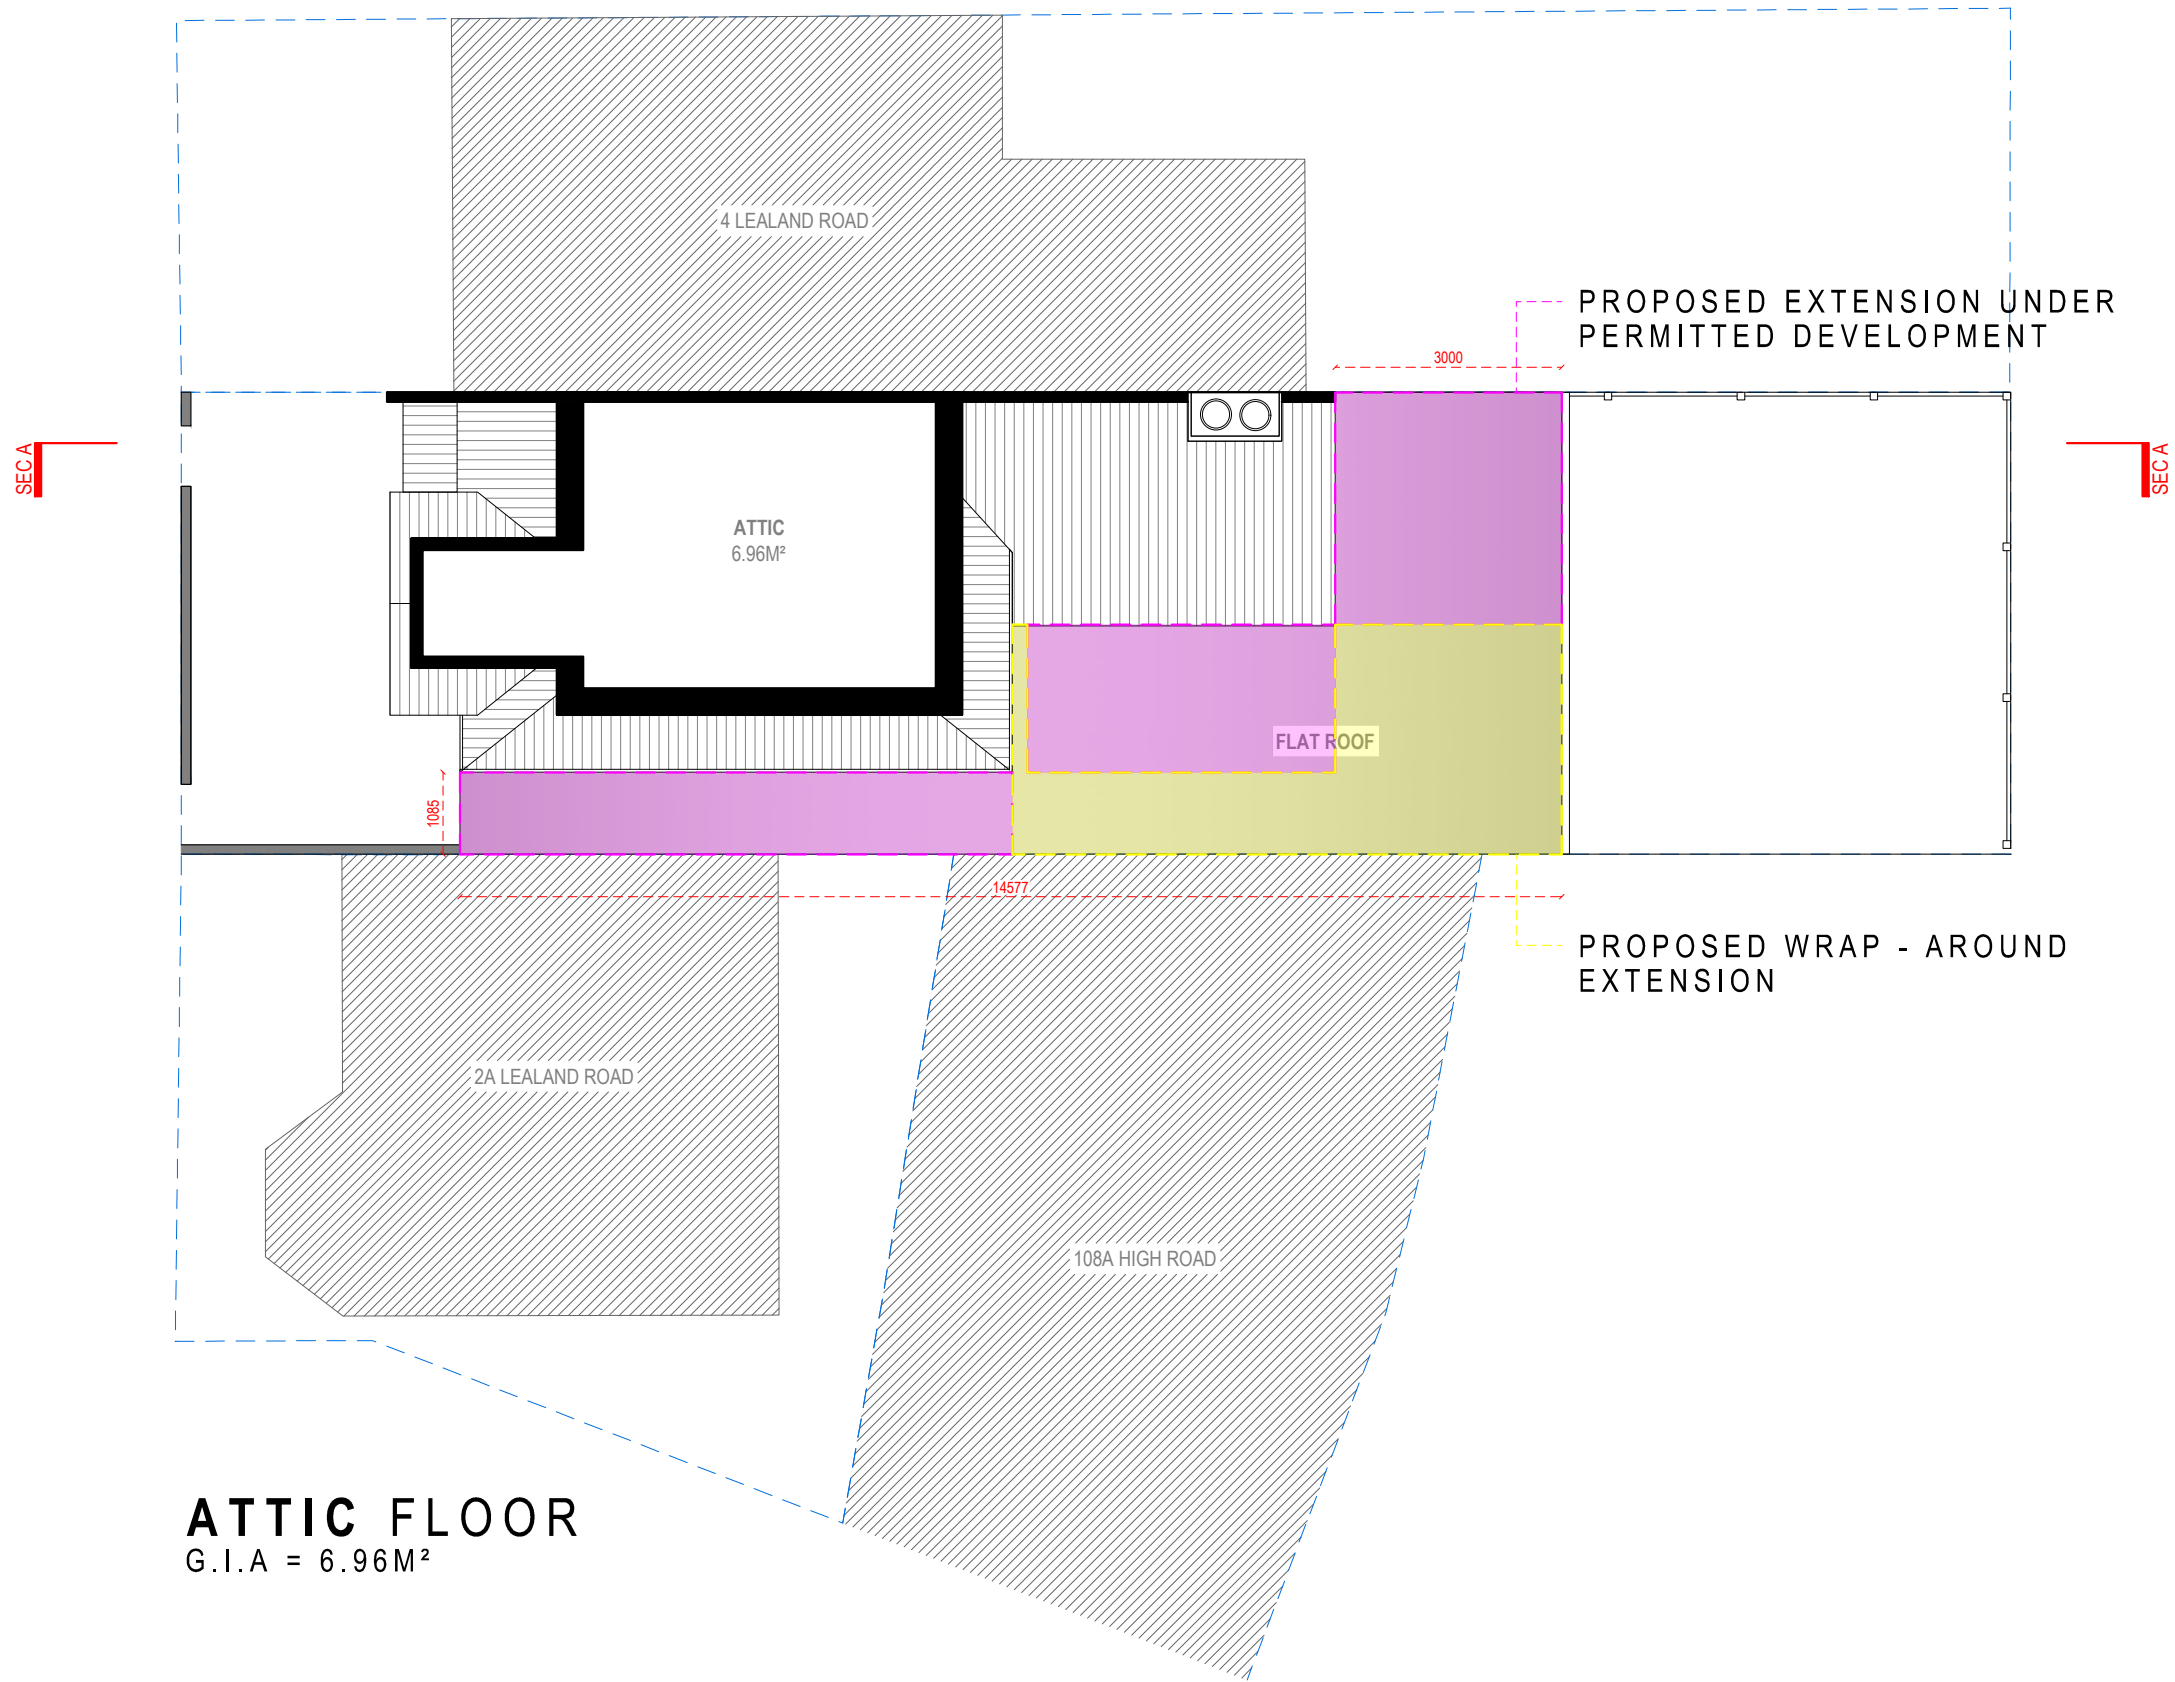


ATTIC FLOOR
G.I.A = 6.96M²




Address - Unit 4, Grosvenor Way, London E5 9ND
Phone - 020 3781 8008
E-mail - office@redwoodsprojects.co.uk
Web - www.redwoodsprojects.co.uk
Any errors on Dimensions to be reported to the Architect prior to commencement of Works.
Dimensions and areas are based on survey information.
This drawing is copyright © Redwoods Projects.
All dimensions to be checked on site Prior work.

REFERENCE: 2 LEALAND ROAD, LONDON N15 6JS, UK	
TITLE: PROPOSED DRAWINGS FLOOR PLAN	
PROJECT No 3535	DATE: 11-05-2026
SHEET No P 03	

 

0 1 2 5m scale 1:100 @A3


NOTES:	
DRAWN BY JRL	EDITED BY

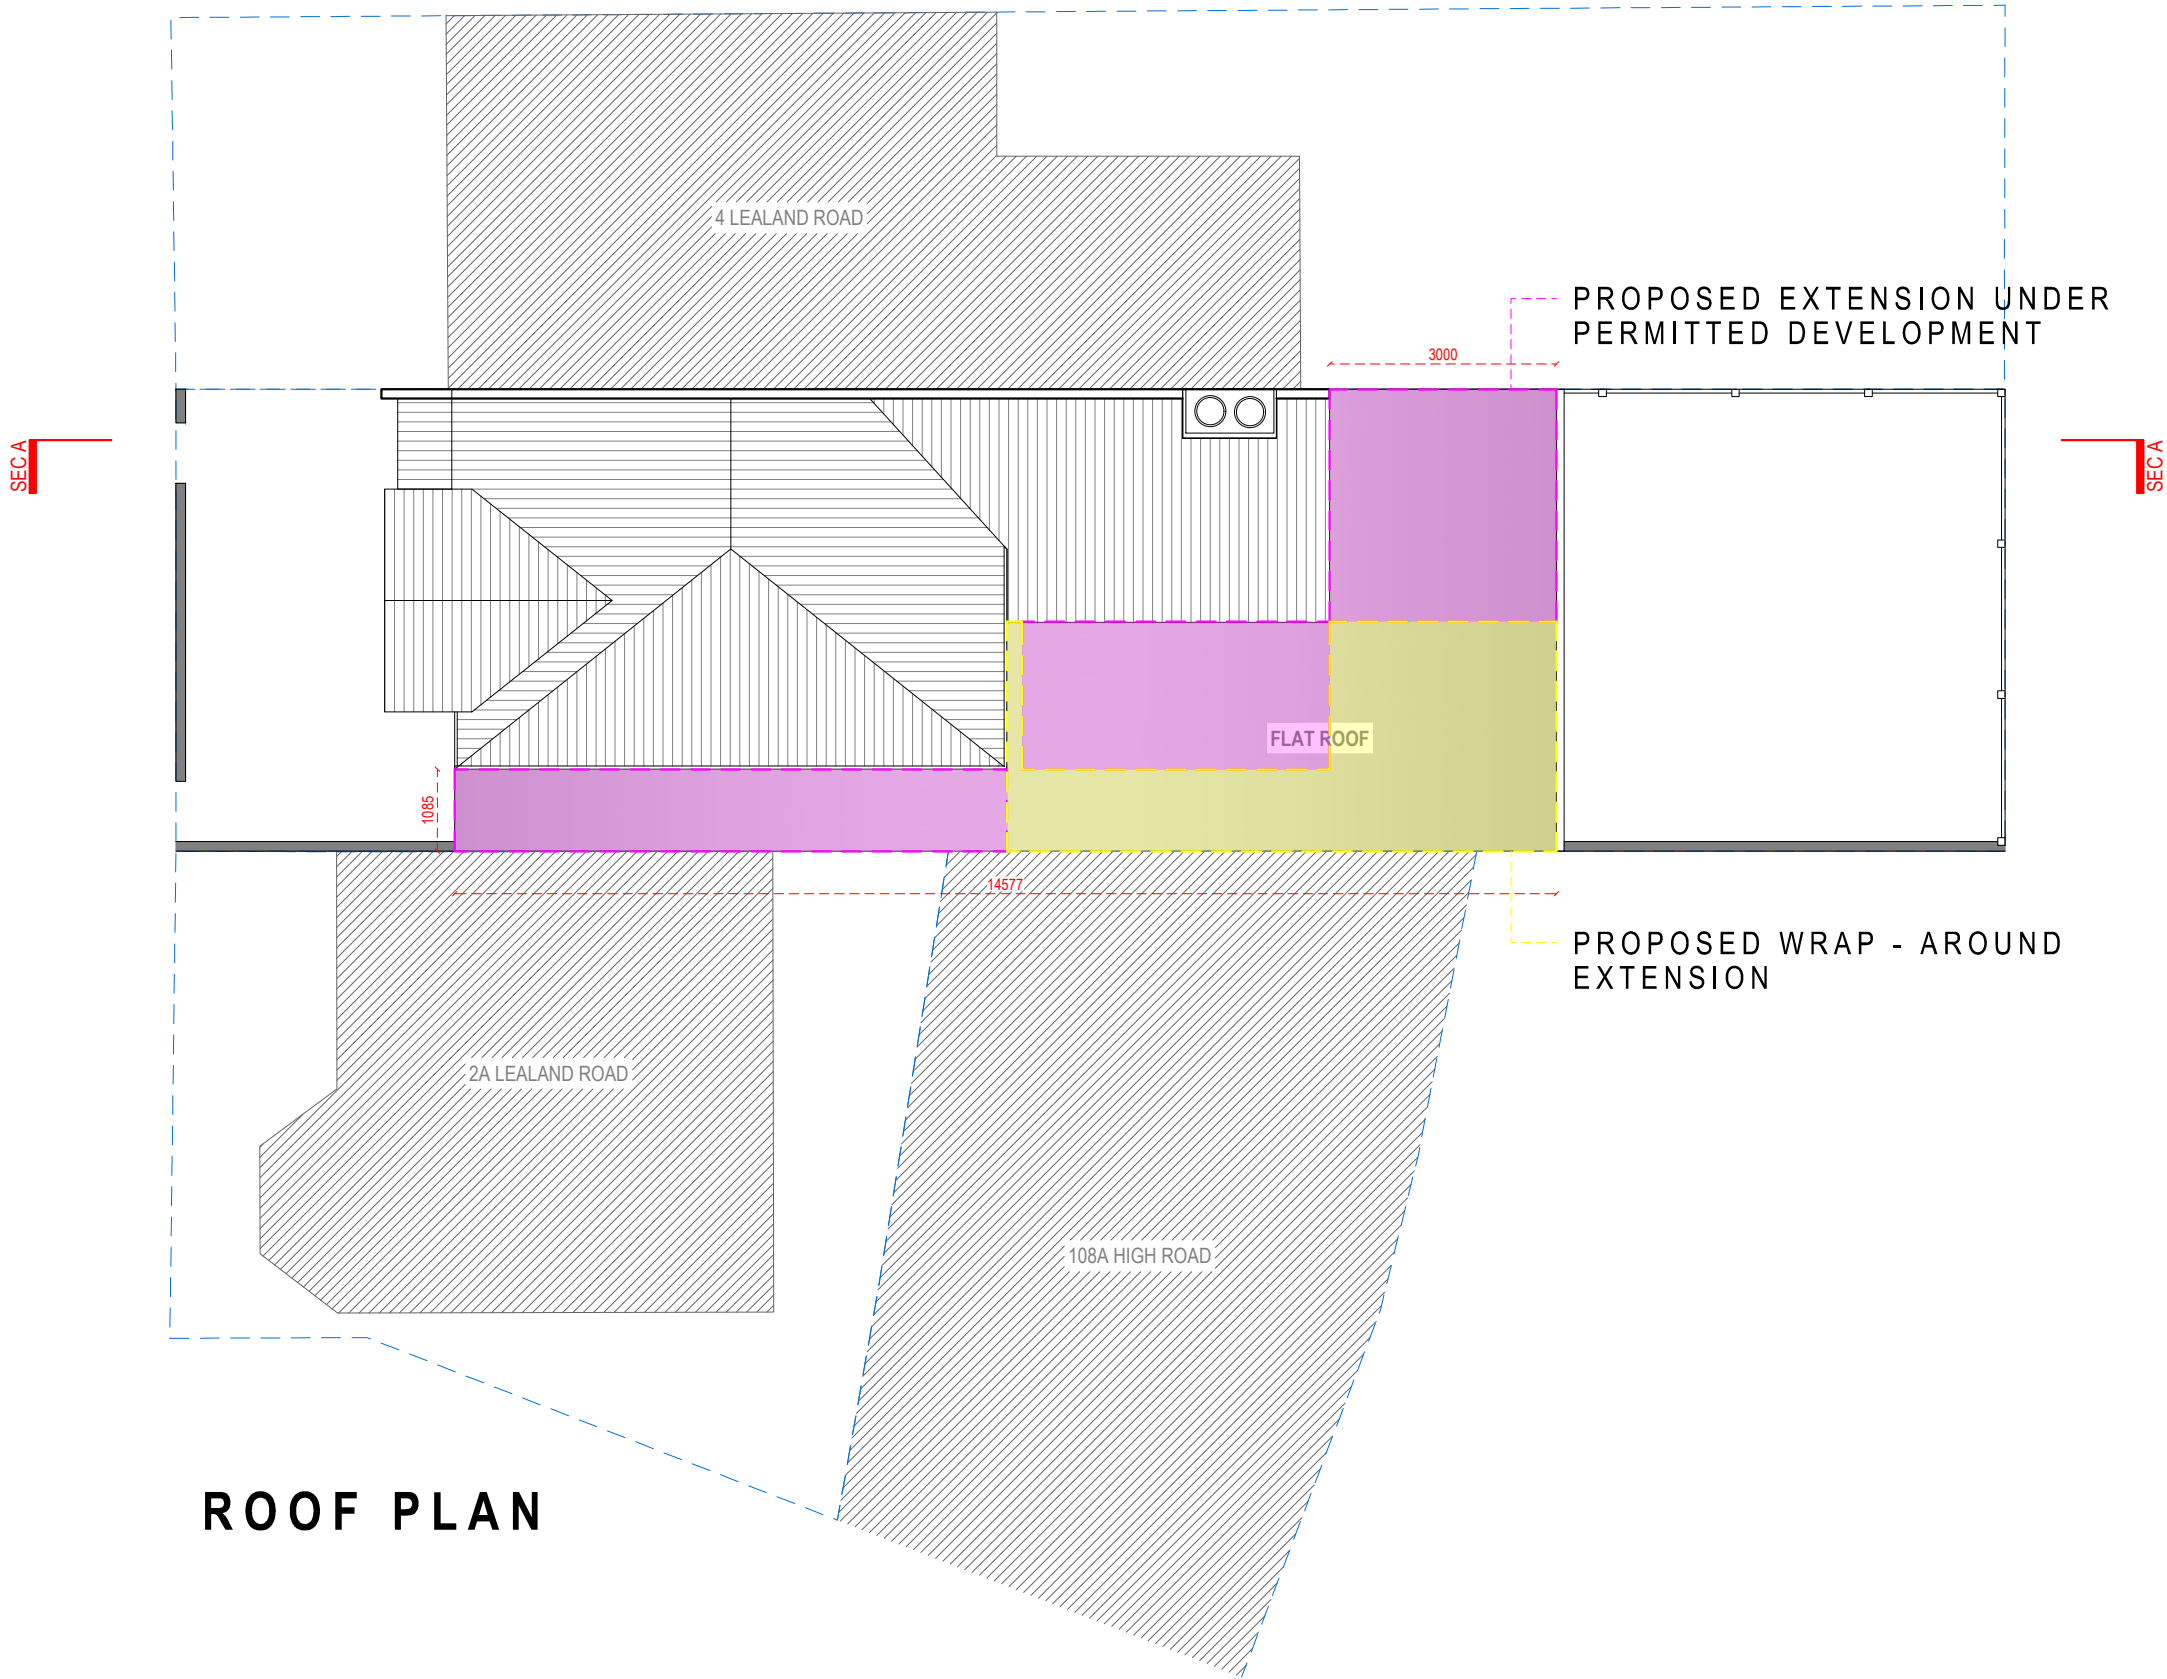

Address - Unit 4, Grosvenor Way, London E5 9ND
Phone - 020 3781 8008
E-mail - office@redwoodsprojects.co.uk
Web - www.redwoodsprojects.co.uk

Any errors on Dimensions to be reported to the Architect prior to commencement of Works.
Dimensions and areas are based on survey information.
This drawing is copyright © Redwoods Projects.
All dimensions to be checked on site Prior work.

REFERENCE: 2 LEALAND ROAD, LONDON N15 6JS, UK	
TITLE: PROPOSED DRAWINGS ROOF PLAN	
PROJECT No 3535	DATE: 11-05-2026
SHEET No P 04	

 

0 1 2 5m scale 1:100 @A3

NOTES:	
DRAWN BY JRL	EDITED BY



FRONT ELEVATION



Address - Unit 4, Grosvenor Way, London E5 9ND
Phone - 020 3781 8008
E-mail - office@redwoodsprojects.co.uk
Web - www.redwoodsprojects.co.uk

Any errors on Dimensions to be reported to the Architect prior to commencement of Works.
Dimensions and areas are based on survey information.
This drawing is copyright © Redwoods Projects.
All dimensions to be checked on site Prior work.

REFERENCE: 2 LEALAND ROAD, LONDON N15 6JS, UK

TITLE: PROPOSED DRAWINGS
ELEVATION

PROJECT No 3535 DATE: 11-05-2026


SHEET No P 05

0 1 2 5m scale 1:100 @A3

NOTES:

DRAWN BY JRL

EDITED BY

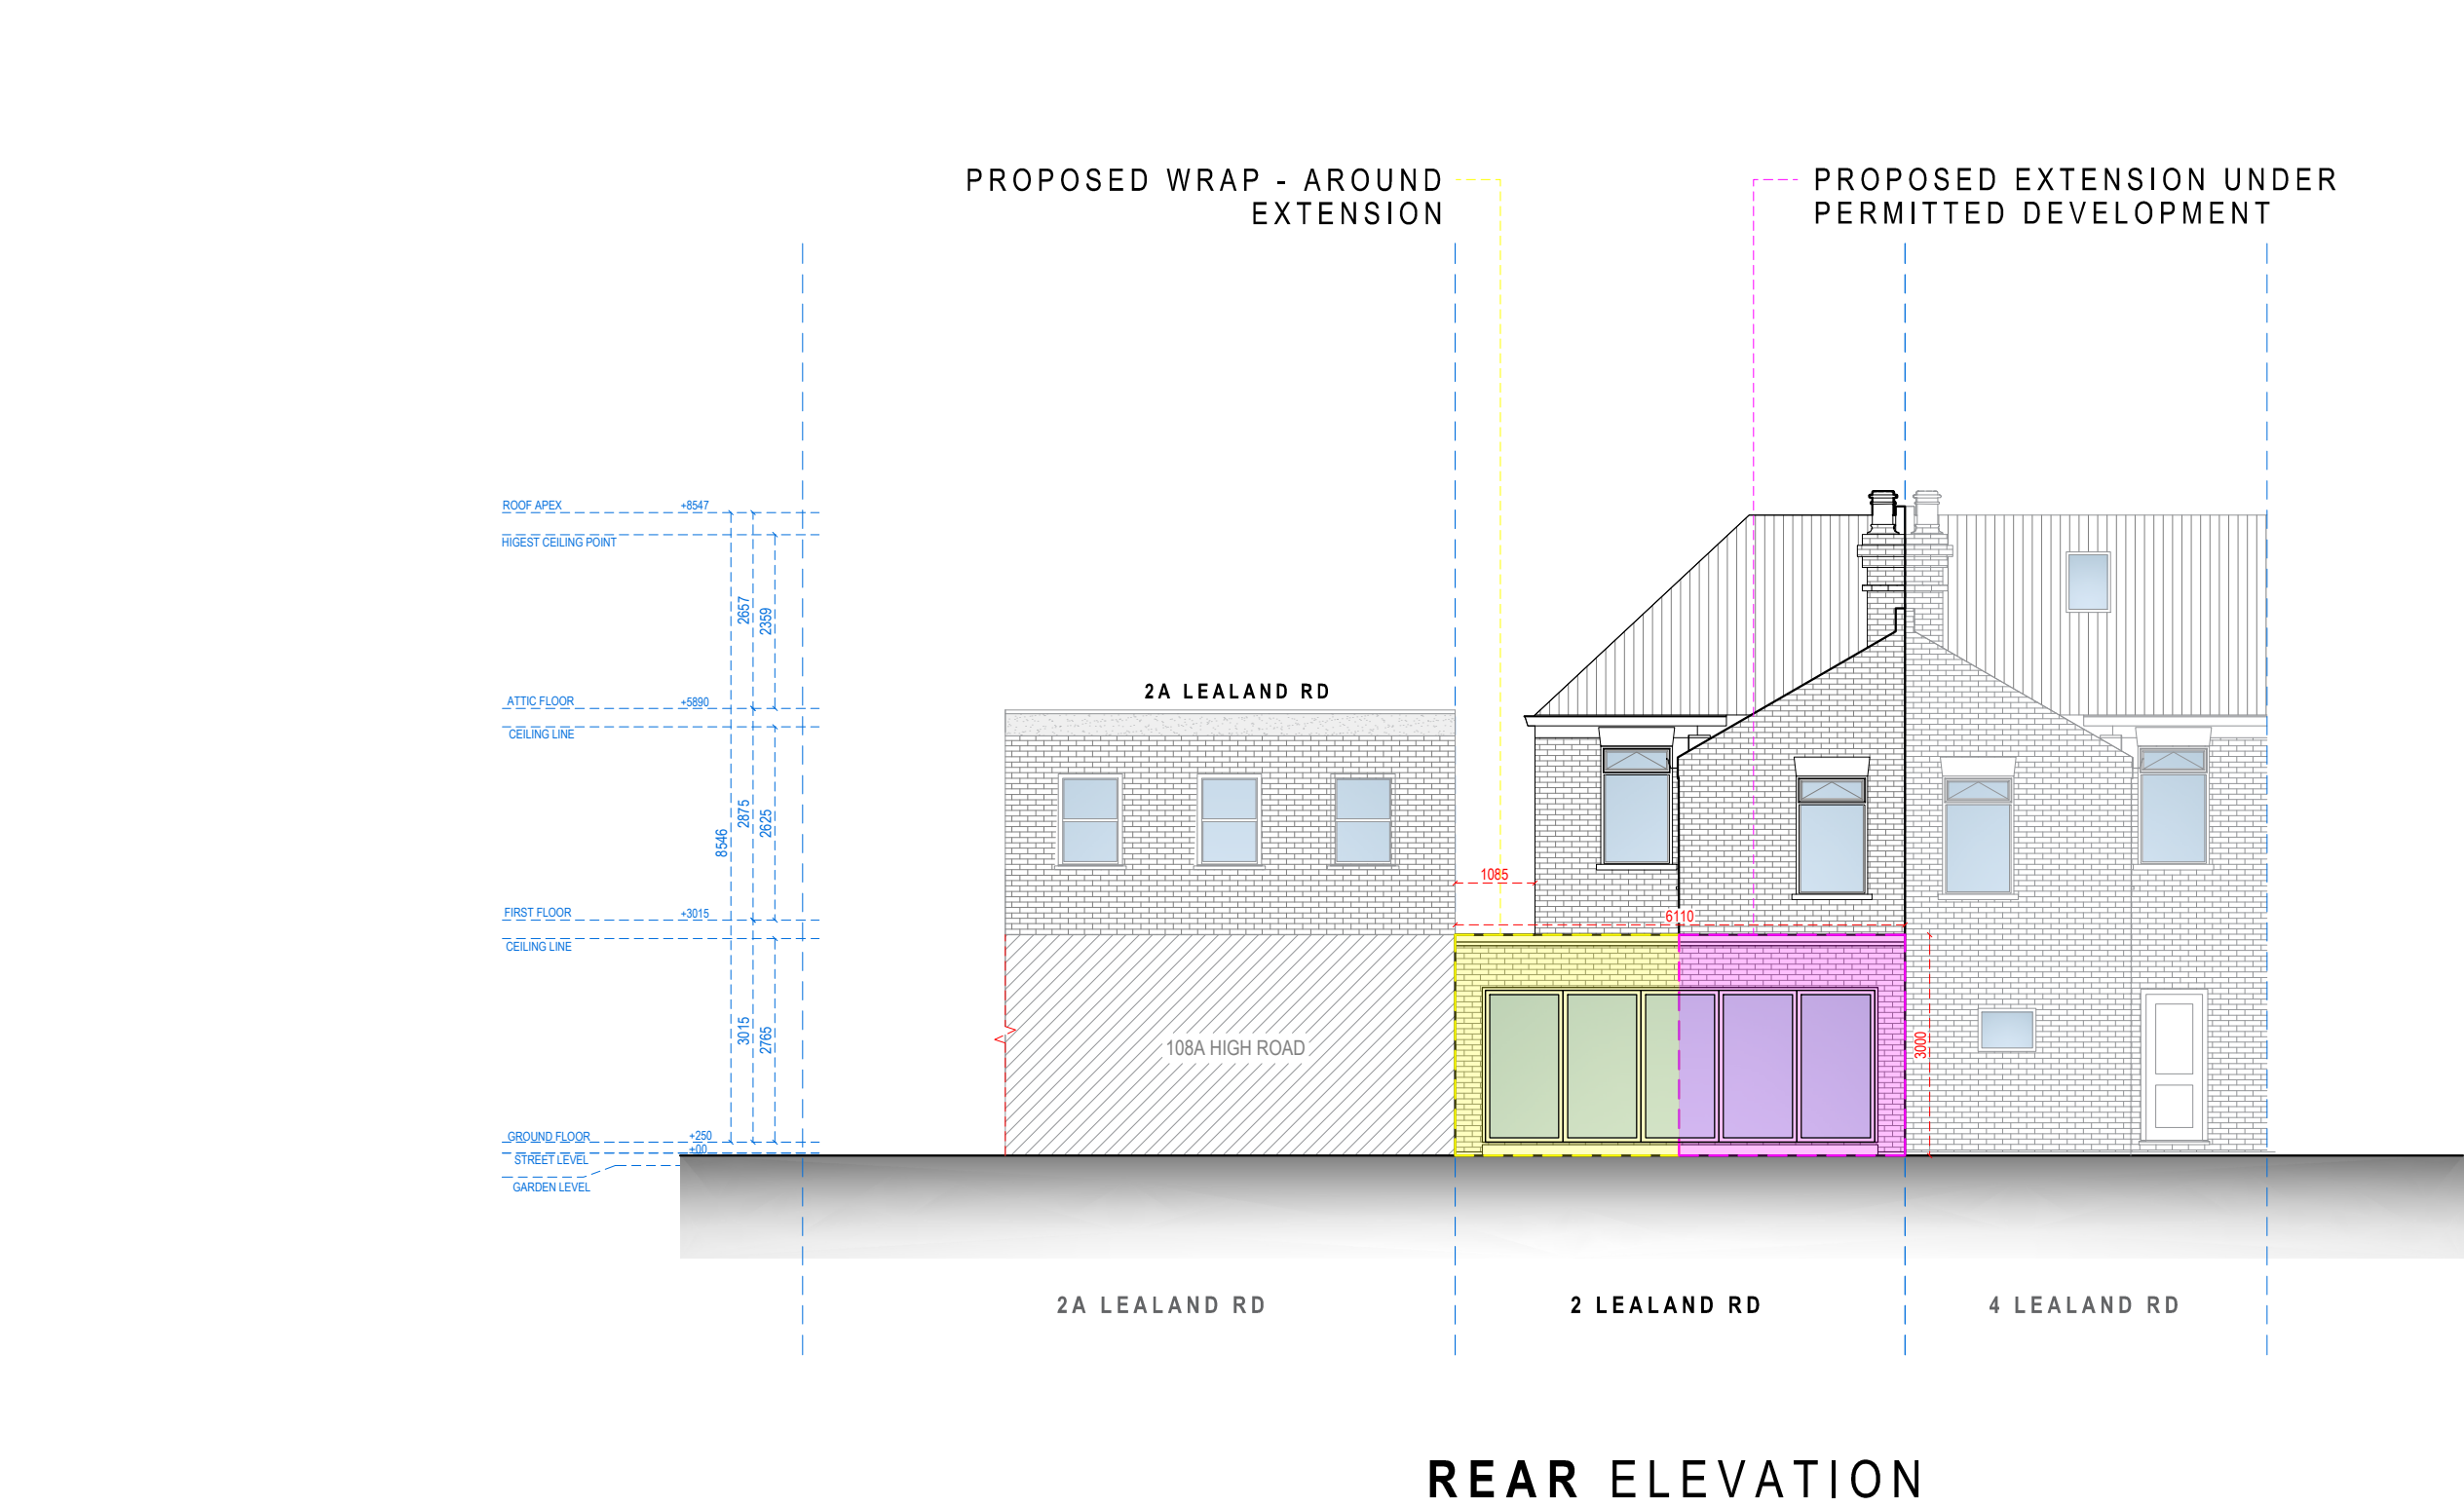

Address - Unit 4, Grosvenor Way, London E5 9ND
Phone - 020 3781 8008
E-mail - office@redwoodsprojects.co.uk
Web - www.redwoodsprojects.co.uk

Any errors on Dimensions to be reported to the Architect prior to commencement of Works.
Dimensions and areas are based on survey information.
This drawing is copyright © Redwoods Projects.
All dimensions to be checked on site Prior work.

REFERENCE: 2 LEALAND ROAD, LONDON N15 6JS, UK

TITLE: PROPOSED DRAWINGS
ELEVATION

PROJECT No 3535 DATE: 11-05-2026


SHEET No P 06

0 1 2 5m scale 1:100 @A3

NOTES:

DRAWN BY JRL

EDITED BY

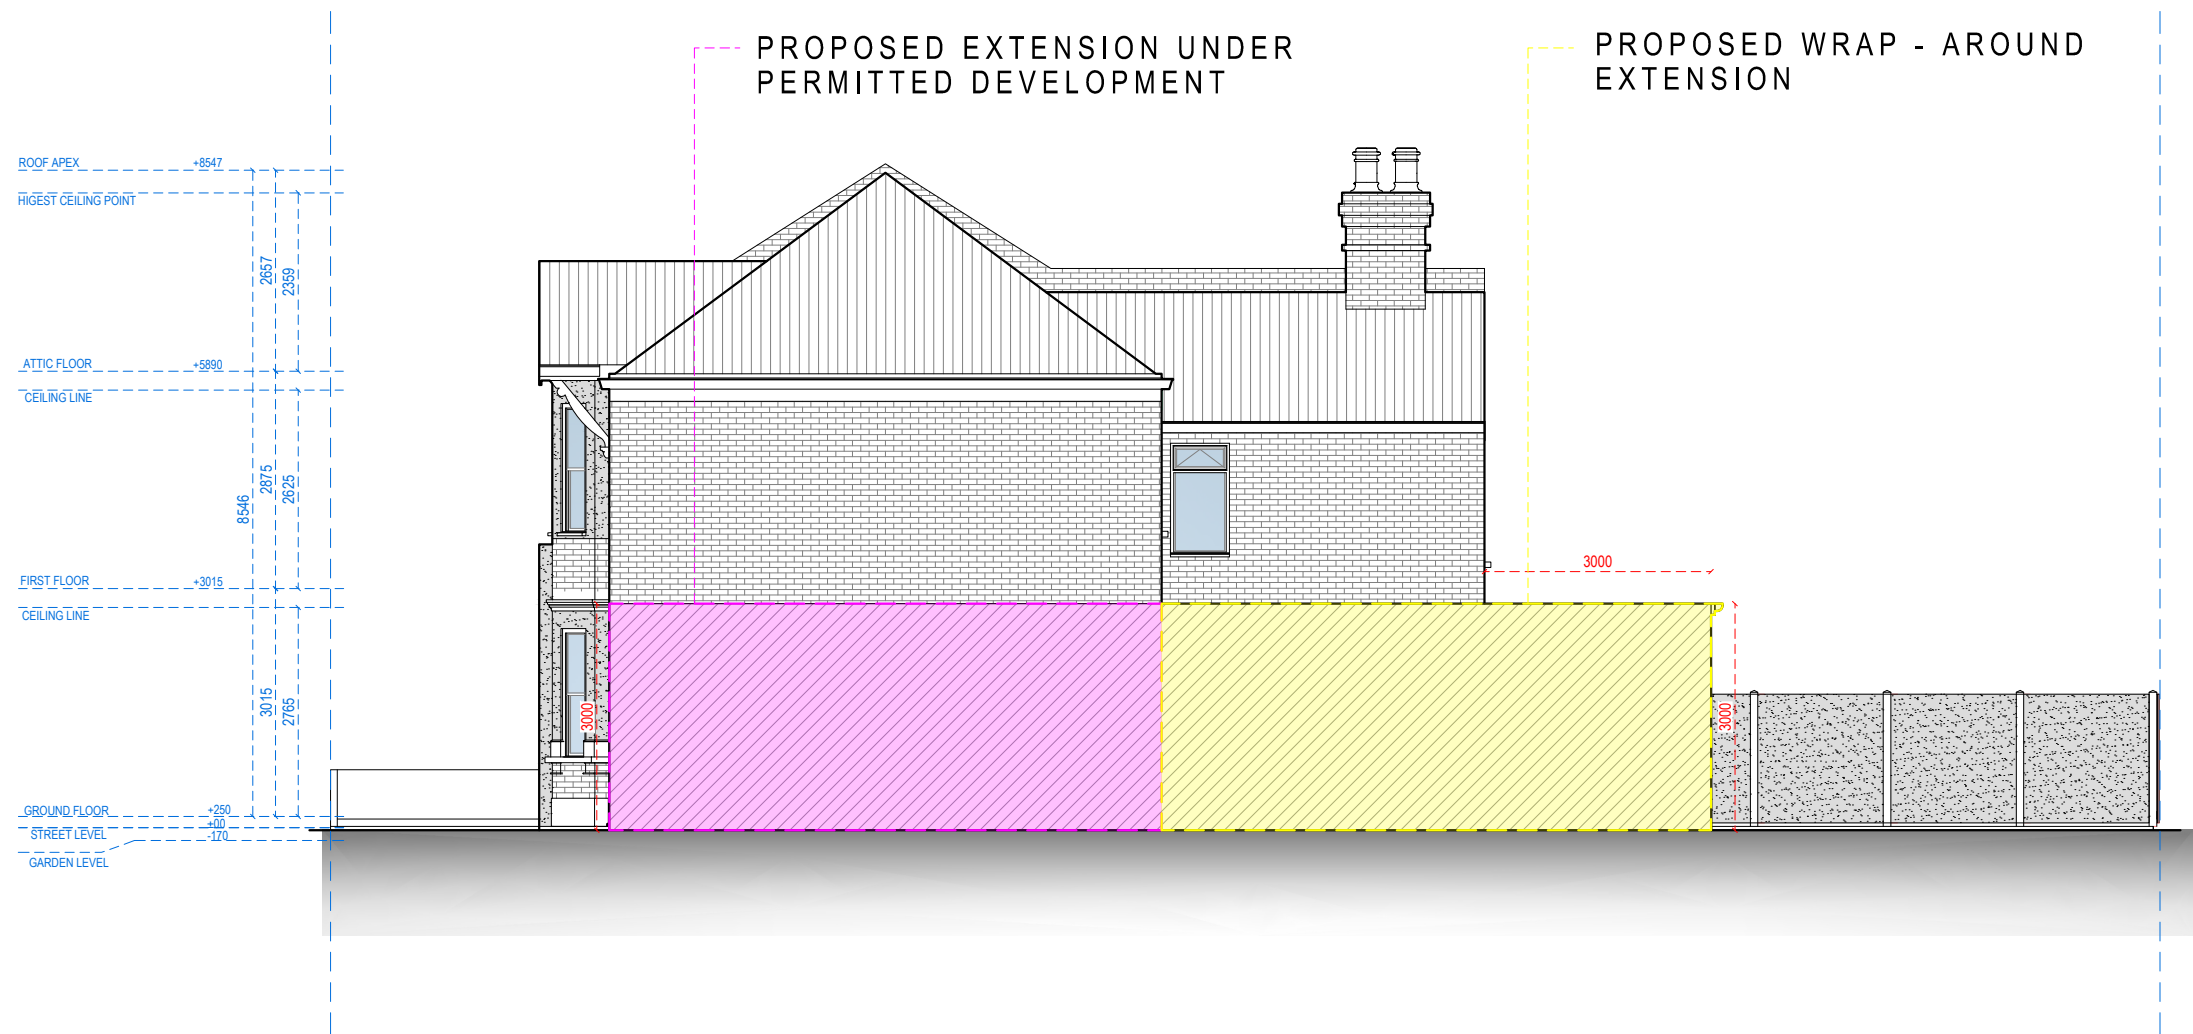

RIGHT SIDE ELEVATION



Address - Unit 4, Grosvenor Way, London E5 9ND
Phone - 020 3781 8008
E-mail - office@redwoodsprojects.co.uk
Web - www.redwoodsprojects.co.uk

Any errors on Dimensions to be reported to the Architect prior to commencement of Works.
Dimensions and areas are based on survey information.
This drawing is copyright © Redwoods Projects.
All dimensions to be checked on site Prior work.

REFERENCE: 2 LEALAND ROAD, LONDON N15 6JS, UK

TITLE: PROPOSED DRAWINGS
ELEVATION

PROJECT No 3535 DATE: 11-05-2026


SHEET No P 07

0 1 2 5m scale 1:100 @A3

NOTES:

DRAWN BY JRL

EDITED BY

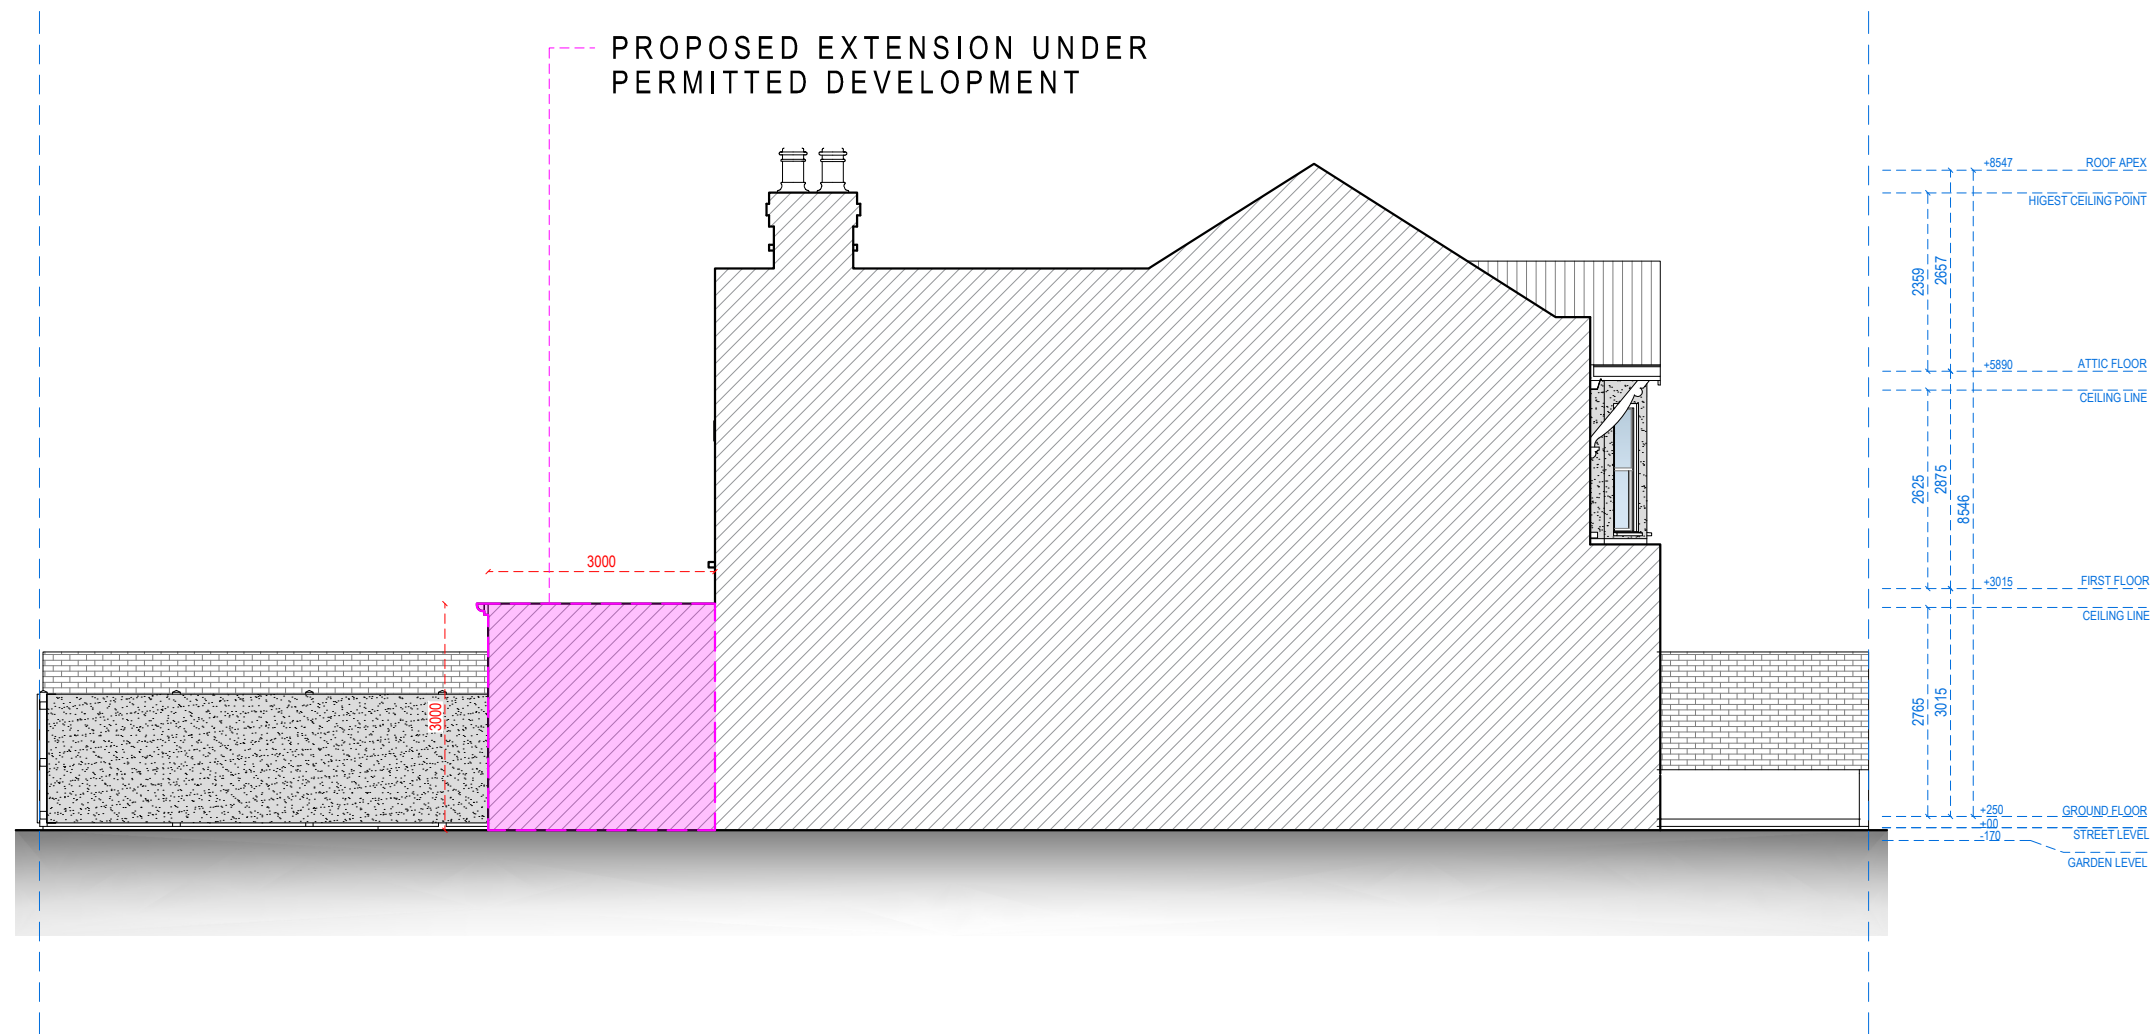

LEFT SIDE ELEVATION



Address - Unit 4, Grosvenor Way, London E5 9ND
Phone - 020 3781 8008
E-mail - office@redwoodsprojects.co.uk
Web - www.redwoodsprojects.co.uk

Any errors on Dimensions to be reported to the Architect prior to commencement of Works.
Dimensions and areas are based on survey information.
This drawing is copyright © Redwoods Projects.
All dimensions to be checked on site Prior work.

REFERENCE: 2 LEALAND ROAD, LONDON N15 6JS, UK

TITLE: PROPOSED DRAWINGS
ELEVATION

PROJECT No 3535 DATE: 11-05-2026

SHEET No P 08

0 1 2 5m scale 1:100 @A3

NOTES:

DRAWN BY JRL

EDITED BY

