




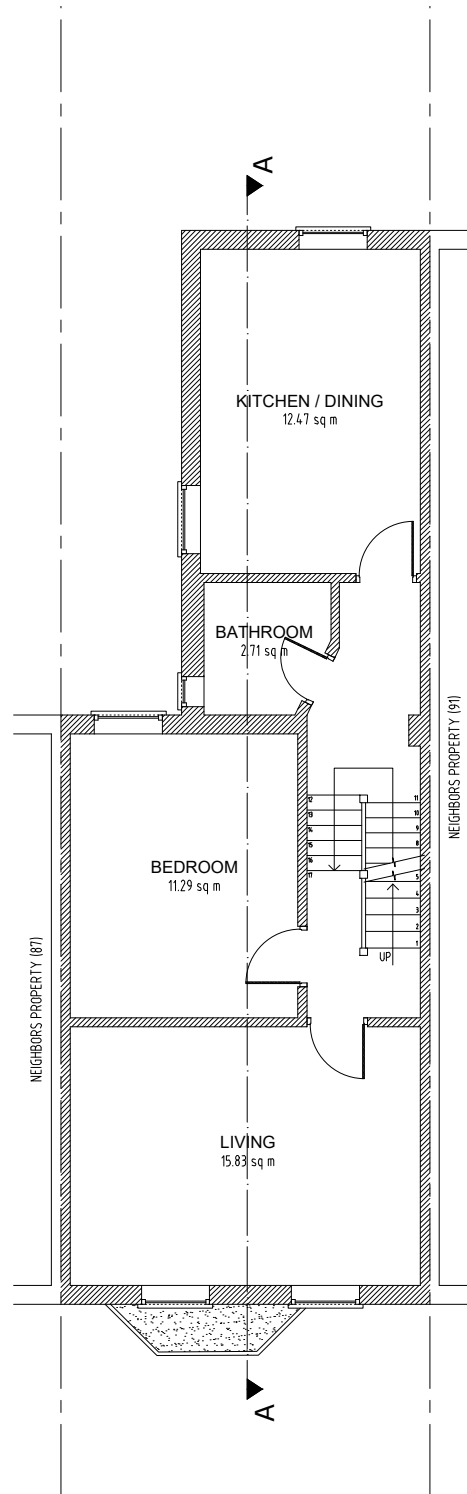


Proposed First Floor
Scale 1:100

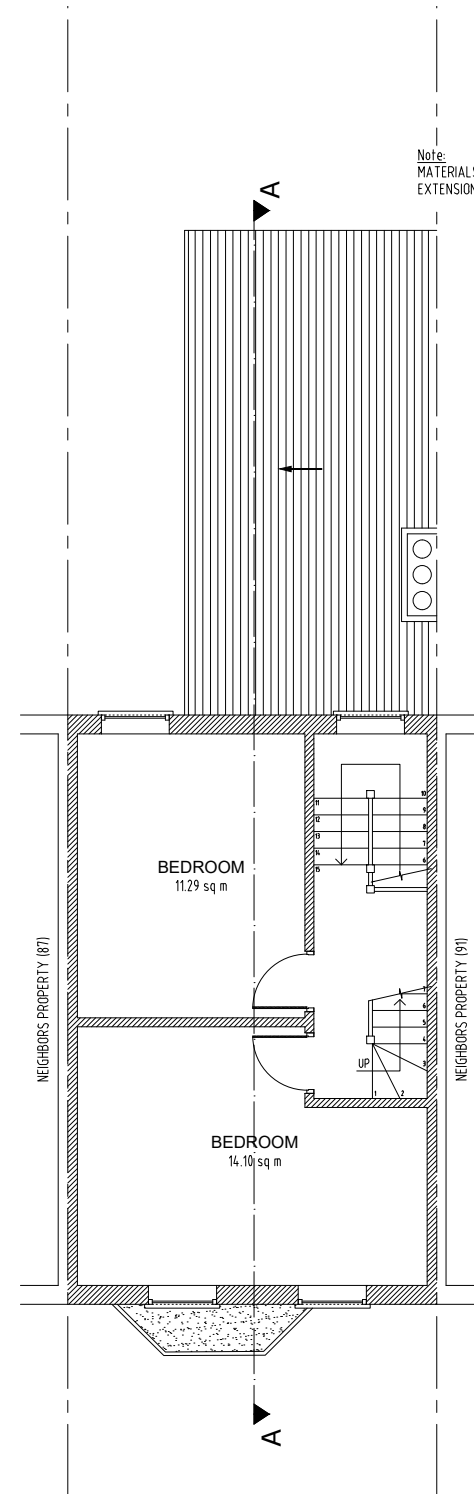

Proposed Second Floor
Scale 1:100

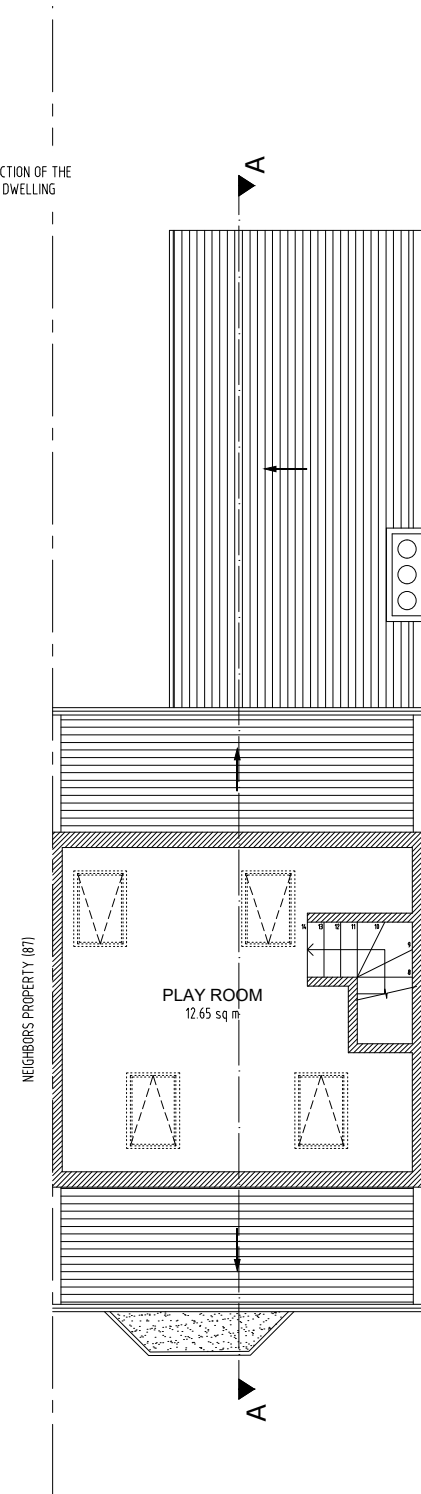


Proposed Loft Floor
Scale 1:100

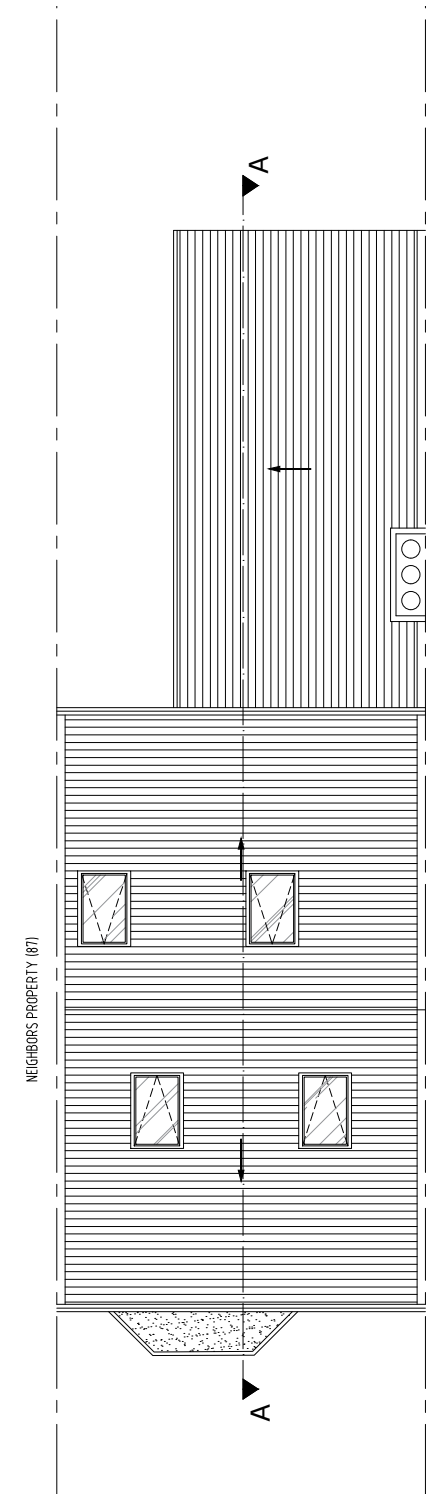

Proposed Roof Plan
Scale 1:100

Note:
MATERIALS USED IN THE CONSTRUCTION OF THE
EXTENSION WILL MATCH THE MAIN DWELLING

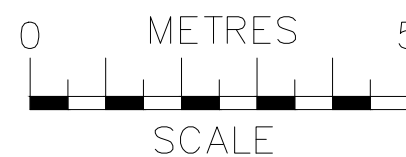


NOTES
The contractors are to check all the dimensions, levels, drain runs and general condition of the site before works commence.


All works are to be carried out in accordance with current Building Regulations, British Standards, Code of Practice and Local Authority Requirements.

Project: 89A Gladesmore Road, London N15 6TL		
Title: Proposed Floor Plans First; Second; Loft & Roof		
Date: 09.07.26	Scale: 1:100 @ A3	
Dwg. No. GR.89A.PR.101	Rev: 0	


Note:
MATERIALS USED IN THE CONSTRUCTION OF THE
EXTENSION WILL MATCH THE MAIN DWELLING

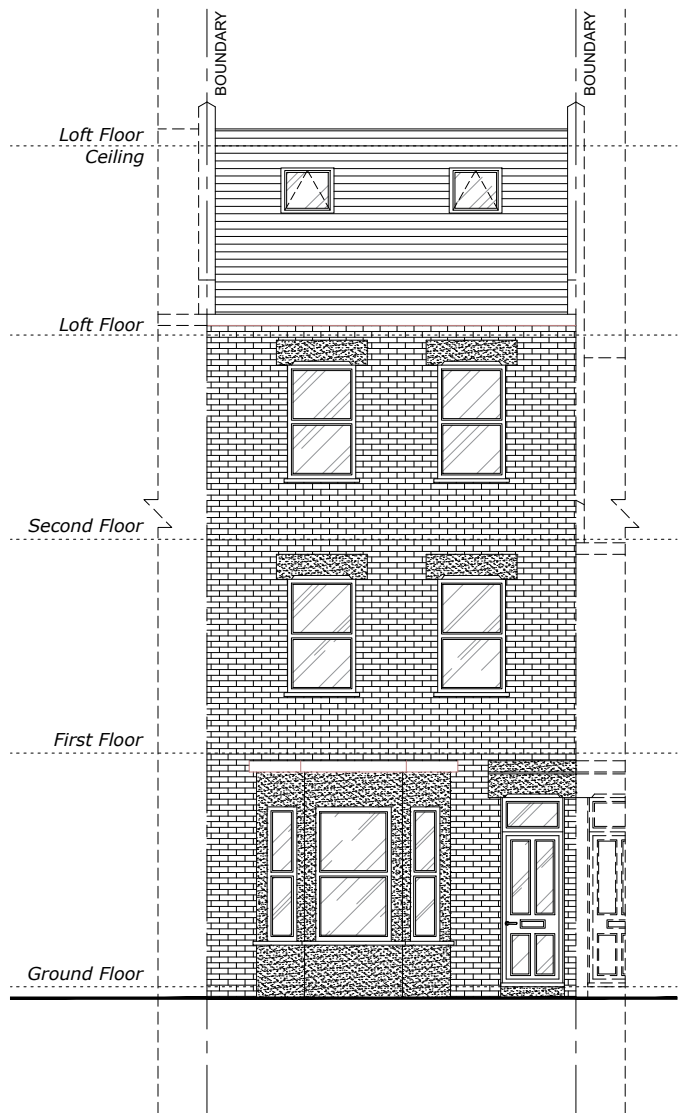

Proposed Front Elevation
Scale 1:100

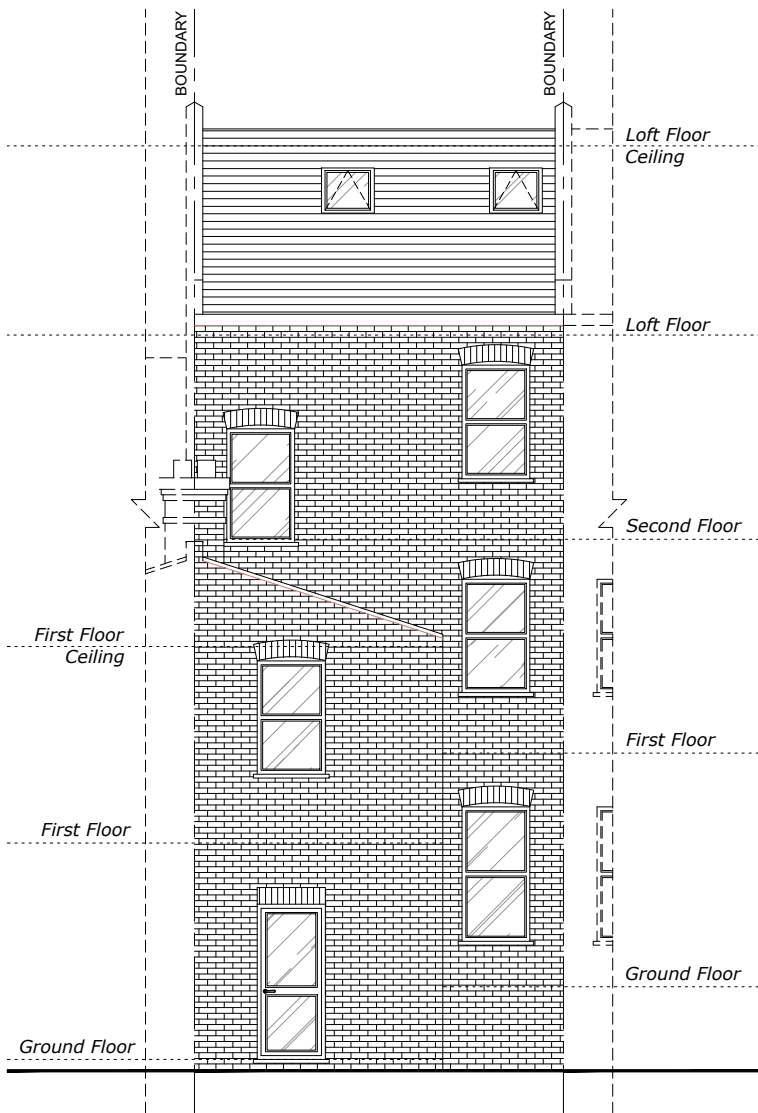

Proposed Rear Elevation
Scale 1:100

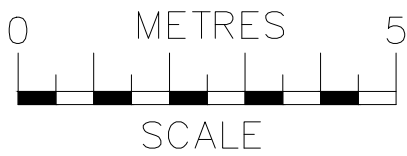

ajs
Planning
info@ajsplanning.co.uk
020 81501820

NOTES
The contractors are to check all the dimensions, levels, drain runs and general condition of the site before works commence.

All works are to be carried out in accordance with current Building Regulations, British Standards, Code of Practice and Local Authority Requirements.


Project: 89A Gladesmore Road, London N15 6TL		
Title: Proposed Front & Rear Elevations		
Date: 09.07.26	Scale: 1:100 @ A3	
Dwg. No. GR.89A.PR.102	Rev: 0	



Note:
MATERIALS USED IN THE CONSTRUCTION OF THE
EXTENSION WILL MATCH THE MAIN DWELLING

Proposed Side 1 Elevation
Scale 1:100

Proposed Side 2 Elevation
Scale 1:100

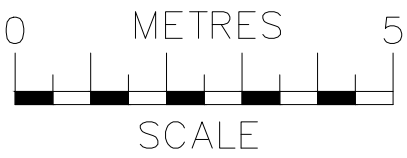




info@ajsplanning.co.uk
020 81501820

NOTES
The contractors are to check all the dimensions, levels, drain runs and general condition of the site before works commence.


All works are to be carried out in accordance with current Building Regulations, British Standards, Code of Practice and Local Authority Requirements.

Project:
**89A Gladesmore Road,
London N15 6TL**

Title: Proposed Side Elevations (1 & 2)	
Date: 09.07.26	Scale: 1:100 @ A3
Dwg. No. GR.89A.PR.103	Rev: 0

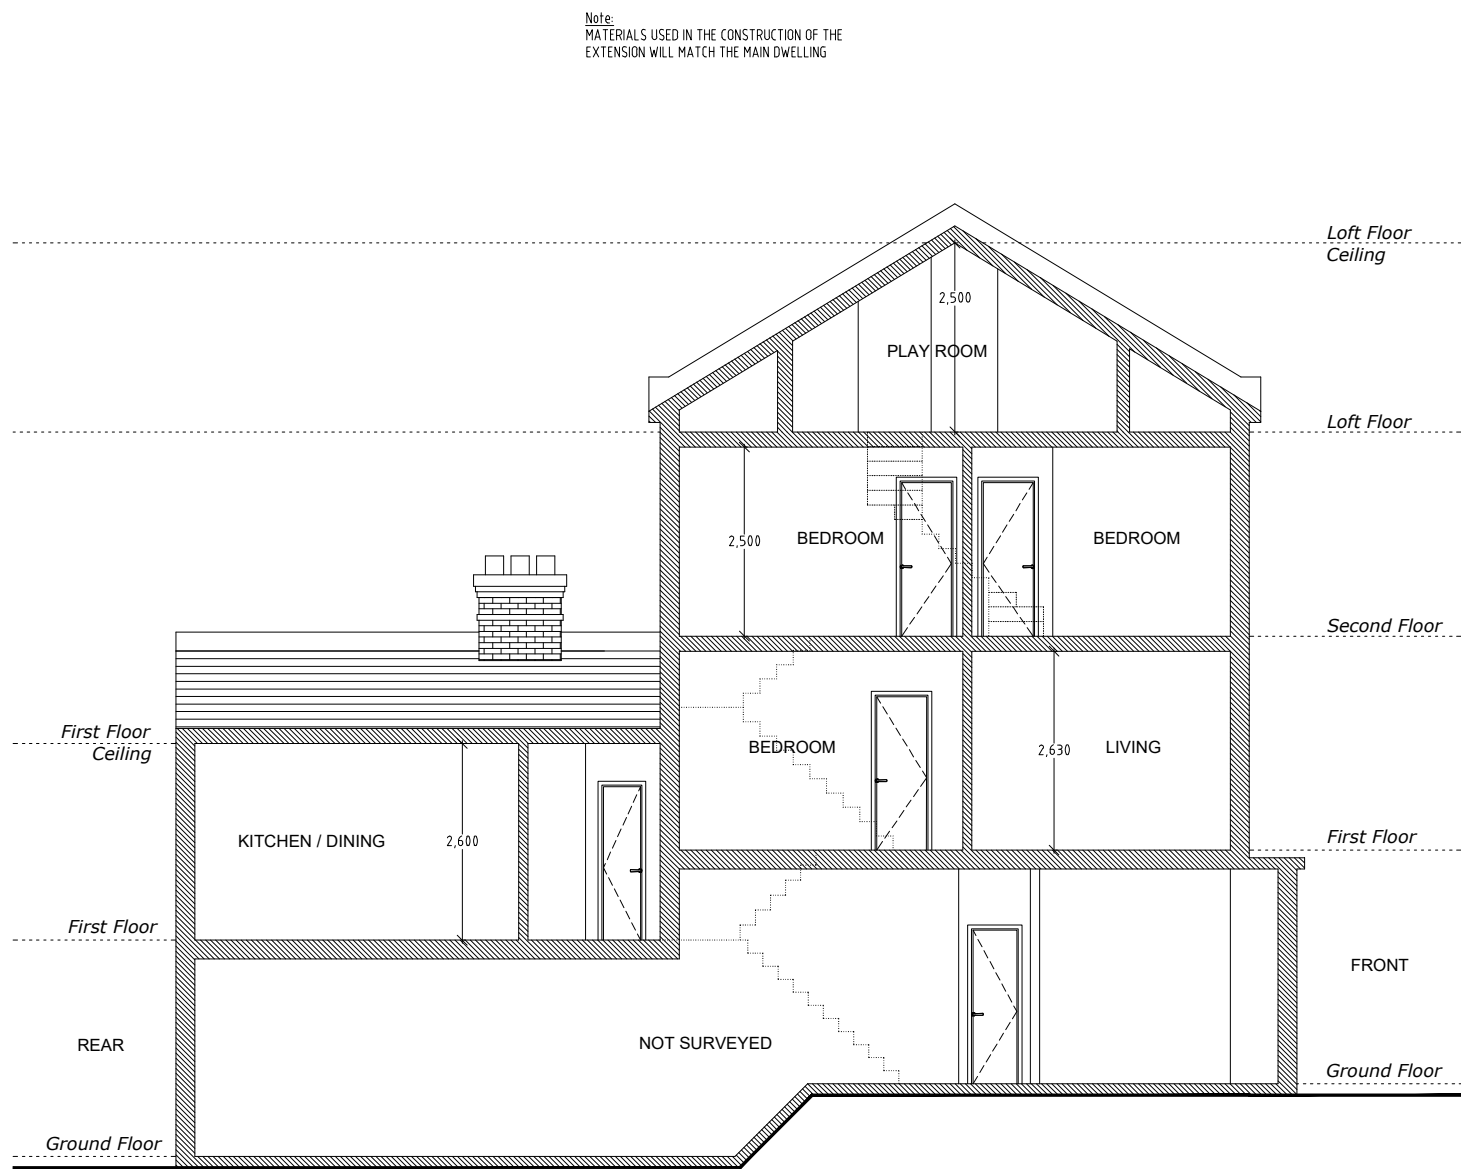

Proposed Section A-A
Scale 1:100

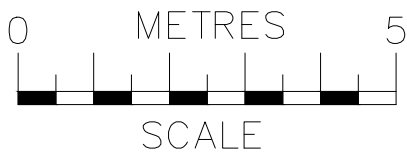

ajs
Planning
info@ajsplanning.co.uk
020 81501820

NOTES
The contractors are to check all the dimensions, levels, drain runs and general condition of the site before works commence.

All works are to be carried out in accordance with current Building Regulations, British Standards, Code of Practice and Local Authority Requirements.

Project: 89A Gladesmore Road, London N15 6TL		
Title: Proposed Section A-A		
Date: 09.07.26	Scale: 1:100 @ A3	
Dwg. No. GR.89A.PR.104	Rev: 0	