






1 Proposed Front Elevation (as existing)
1:100

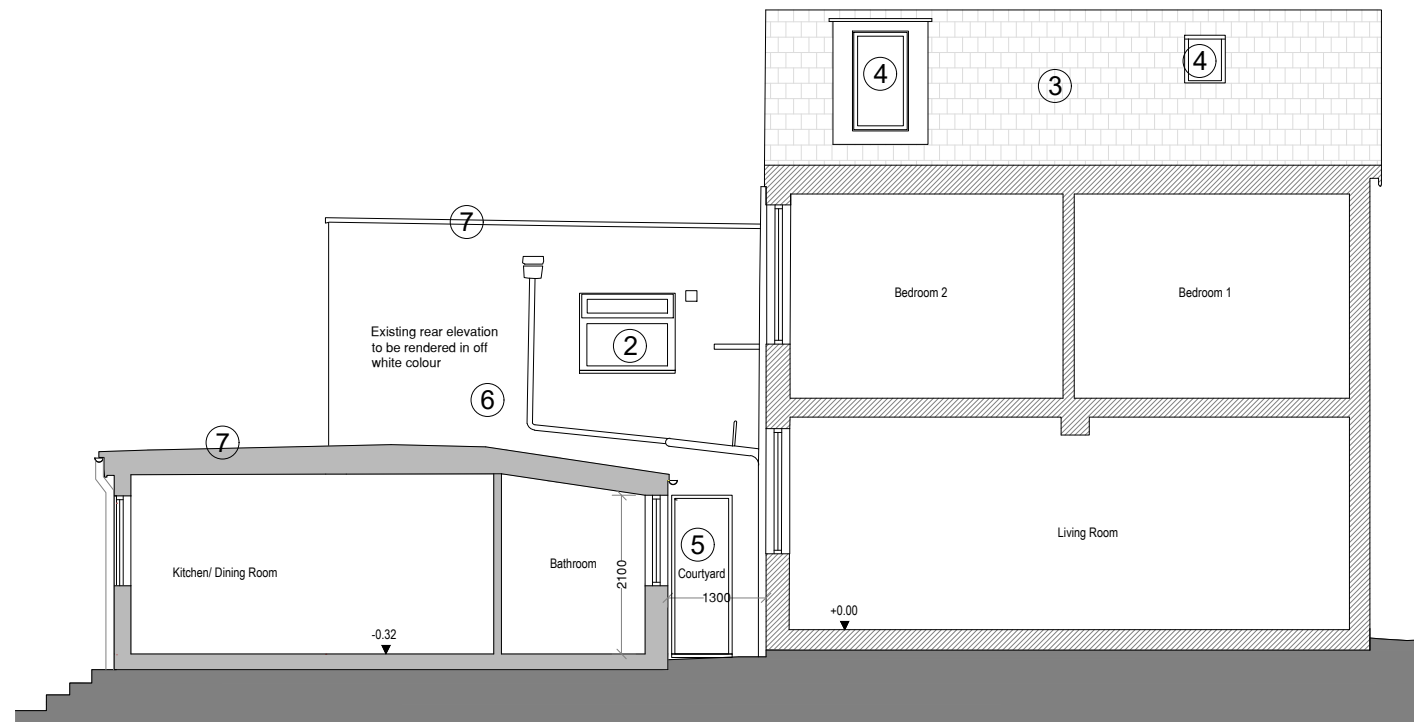

2 Proposed Side Sectional Elevation
1:100

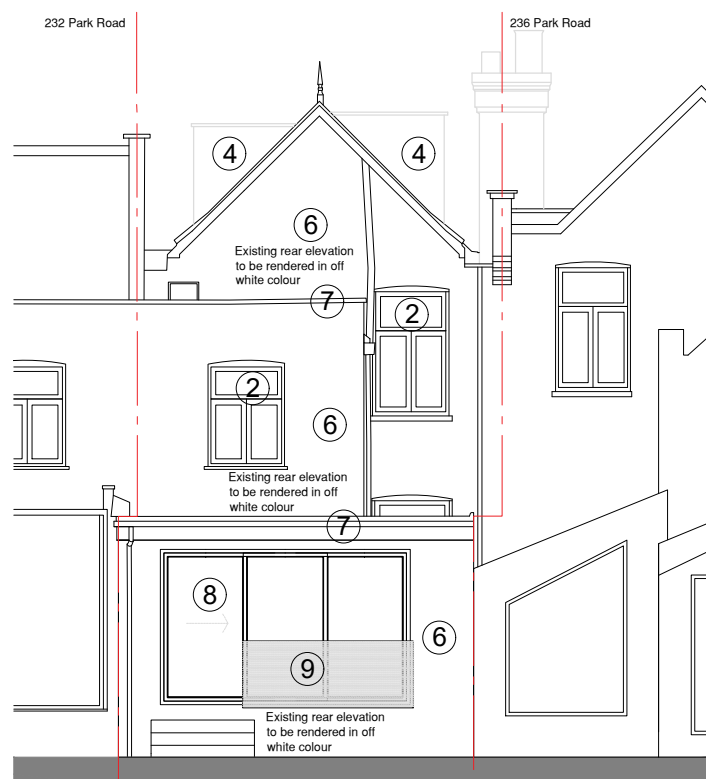

3 Proposed Rear Elevation
1:100

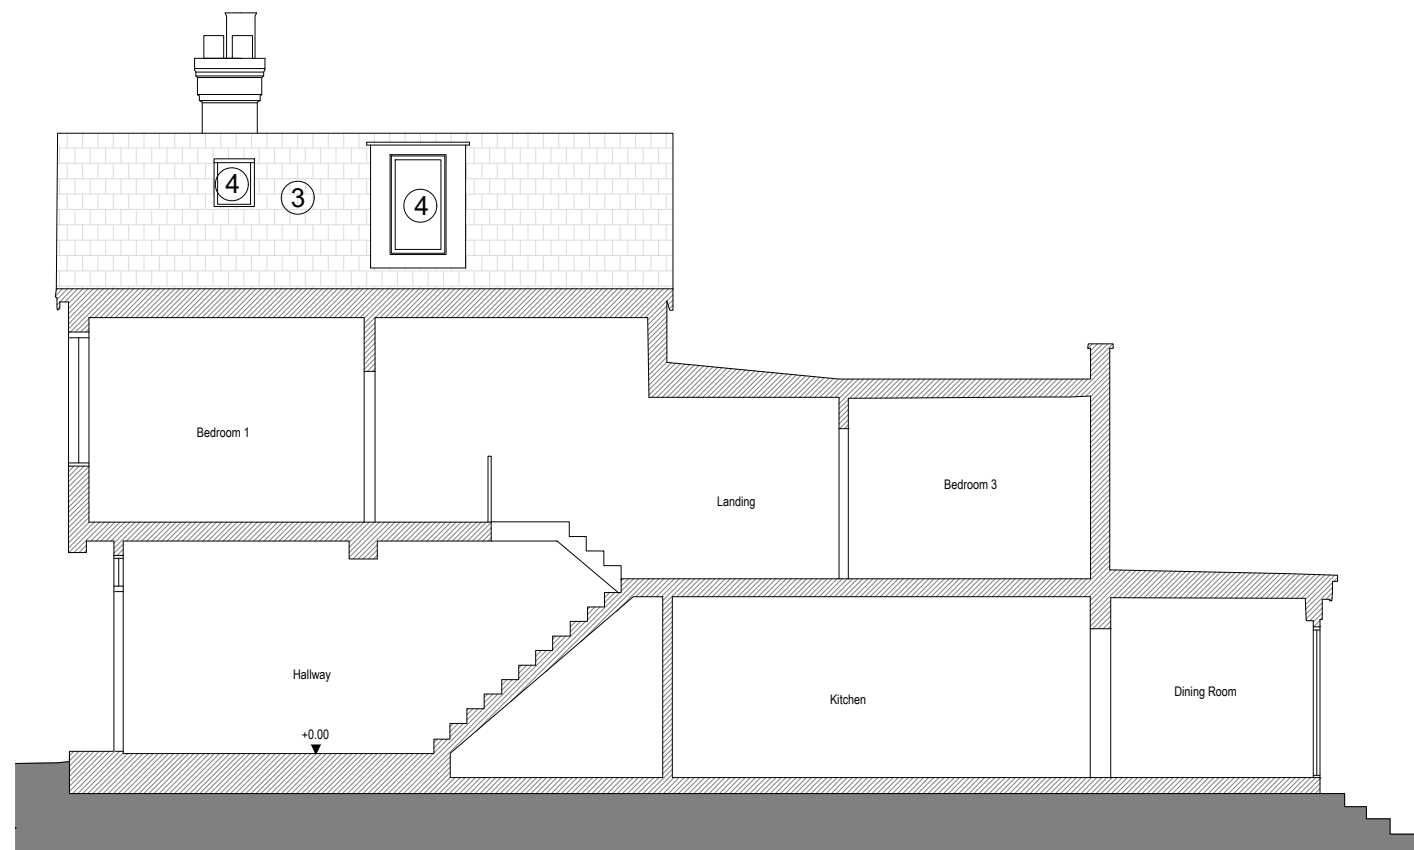

4 Proposed Section (as existing)
1:100

1. White painted brick
2. Timber windows
3. Tiled pitched roof
4. Dormer window/ rooflight
5. Timber door
6. Off white painted render wall
7. Dual-pitch roof
8. Aluminium sliding door
9. Glass Juliet balcony



Rev	Date	Description	NOTES: All items, notes, dimensions and general design contained on this drawing are shown for guidance proposes. Nominated Builder or person responsible for the project should make a thorough check prior to commencement of works against the site, drainage services drawings, current Building Regulations, British Standards, Codes of Practice and appropriate manufacturers recommendations that from time to time shall apply. The Originator (Brooks Architecture) will not accept any liability for mistakes that could occur. Verify all dimensions on site before commencing any work, preparing shop drawings or before materials are ordered. Copyright exists on the designs and information shown on this drawing	BA Brooks Architecture and Interior Design CLIENT Diana Anisimova PROJECT 234 Park Road, London N8 8JX TITLE Proposed Elevations and Sections DRAWING No PL06 PROJEC No 260111 DATE 22/07/26	30 St Katherine's Road, Erith Tel. 07903495352 E-mail: renata@brooksarch.co.uk Web: www.brooksarch.co.uk		
A	22.07.26	Drawings revised to incorporate Planning Officer's comments			STAGE PLANNING	REV B	STATUS
B	22.07.26	Window to rear facade removed			DRAWN RB	SCALE @ A3 1 : 100	