



scale 1:1250
0m 10m 20m 30m 40m 50m
Location Plan



scale 1:500
0m 5m 10m 15m 20m 25m 30m

Block Plan - Existing and Proposed

CLIENT:
Nick Endelman
98 High Street
LONDON
N8 7NT

PROJECT:
98 HIGH ST
LONDON
N8 7NT



CONSTRUCT ATELIER LTD
5 Rudloe Road, LONDON,
SW12 0DR
T: 07771537027
e: hello@construct-atelier.com


TITLE:
Location and Block Plan

DRAWING No:
2090-000


SCALE:
1:1250 and 1:500 @A3

DATE:
10/03/2026

CONSTRUCT ATELIER
IN COLLABORATION WITH
RJF ARCHITECTURE

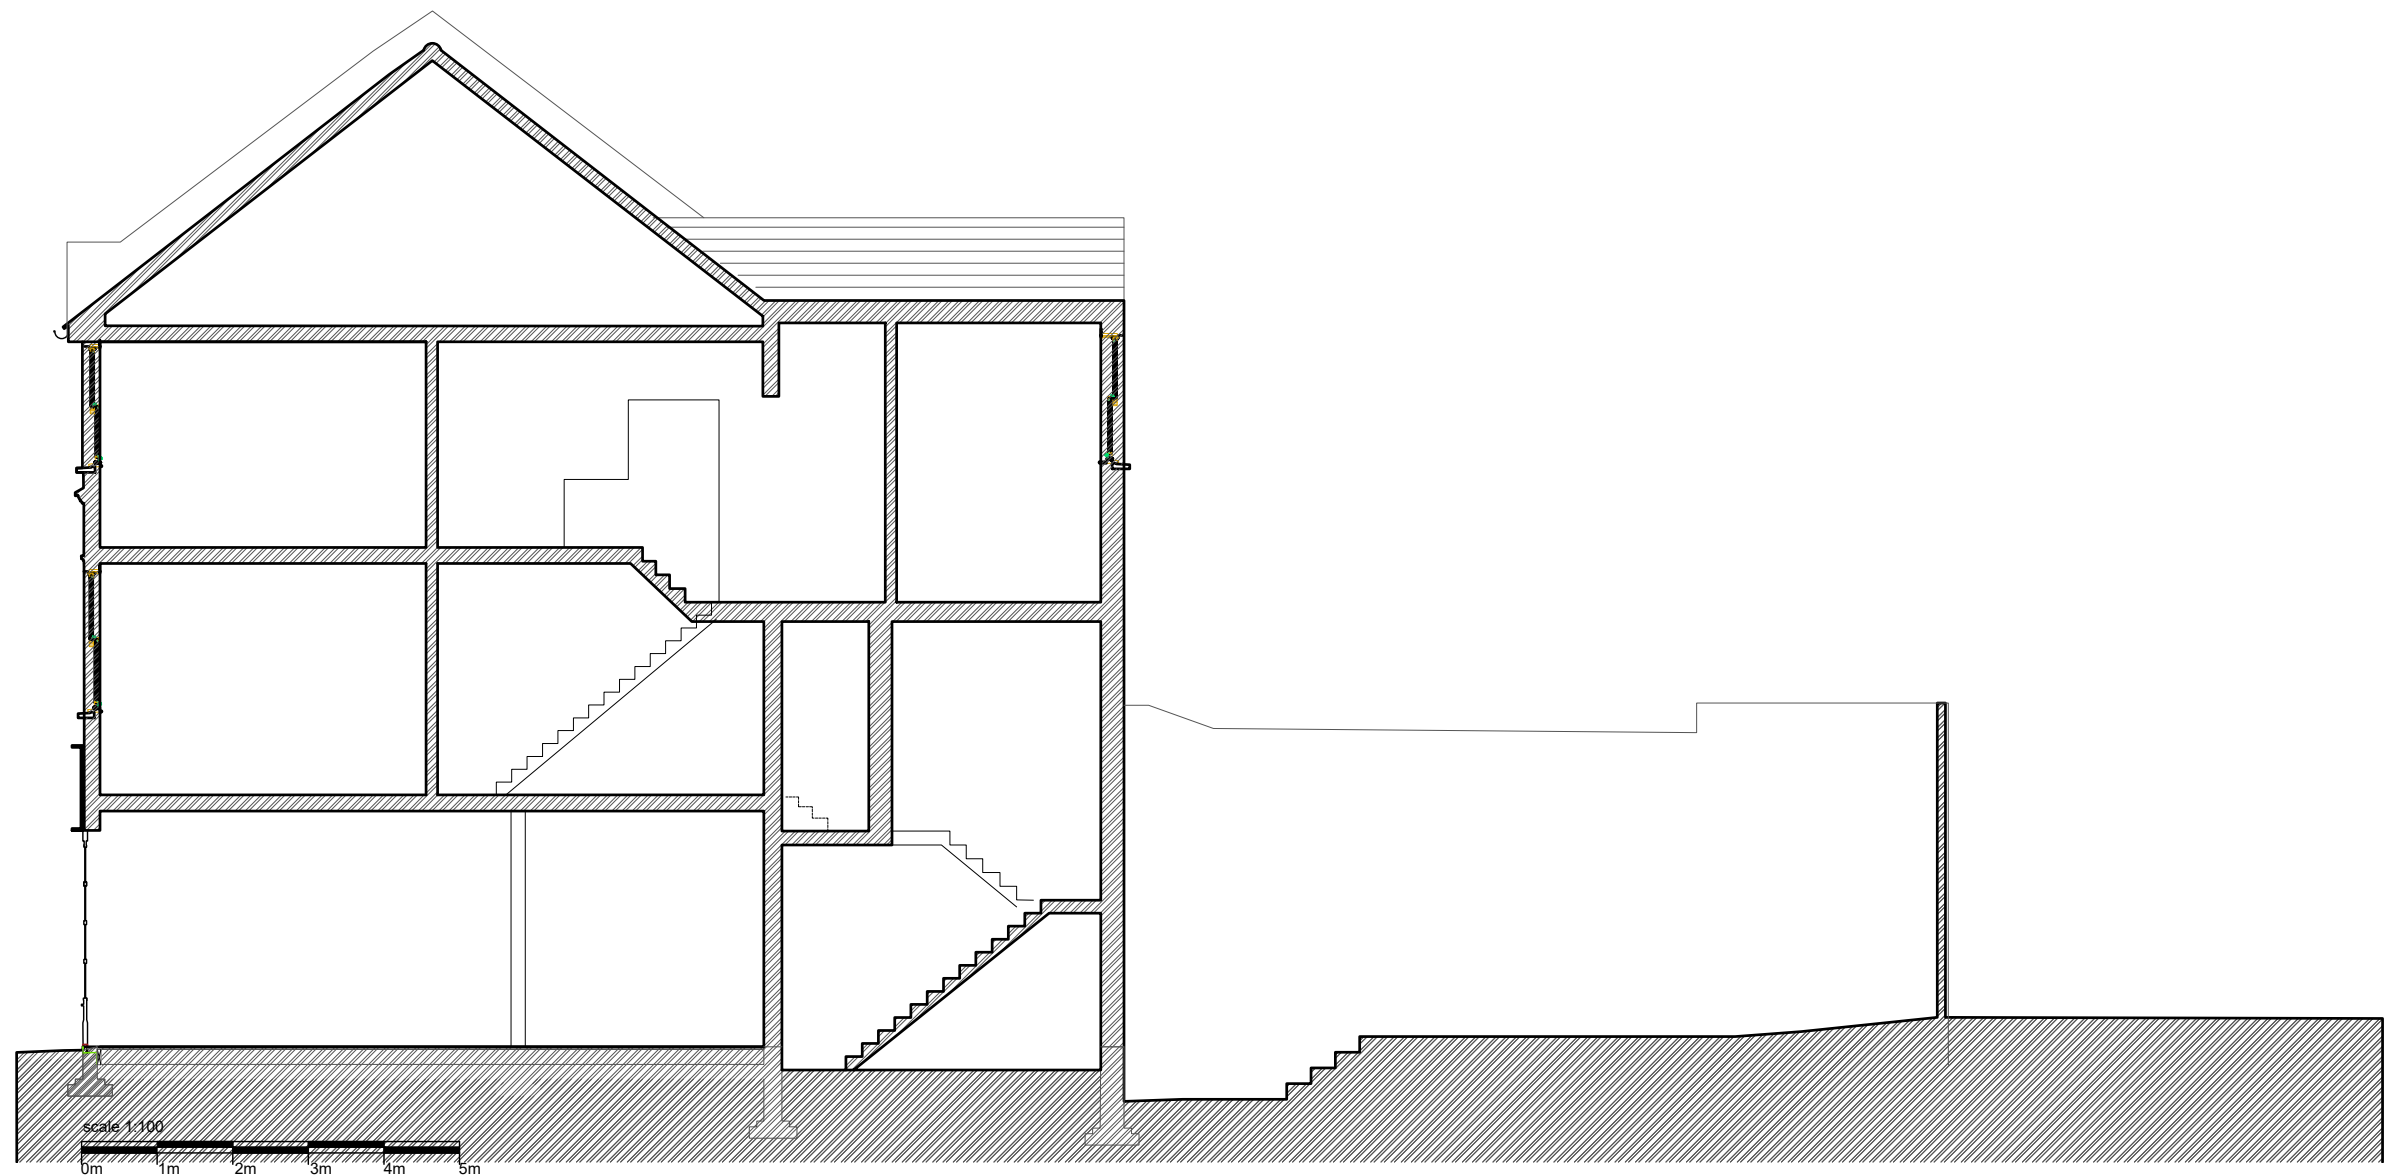

Section - Existing

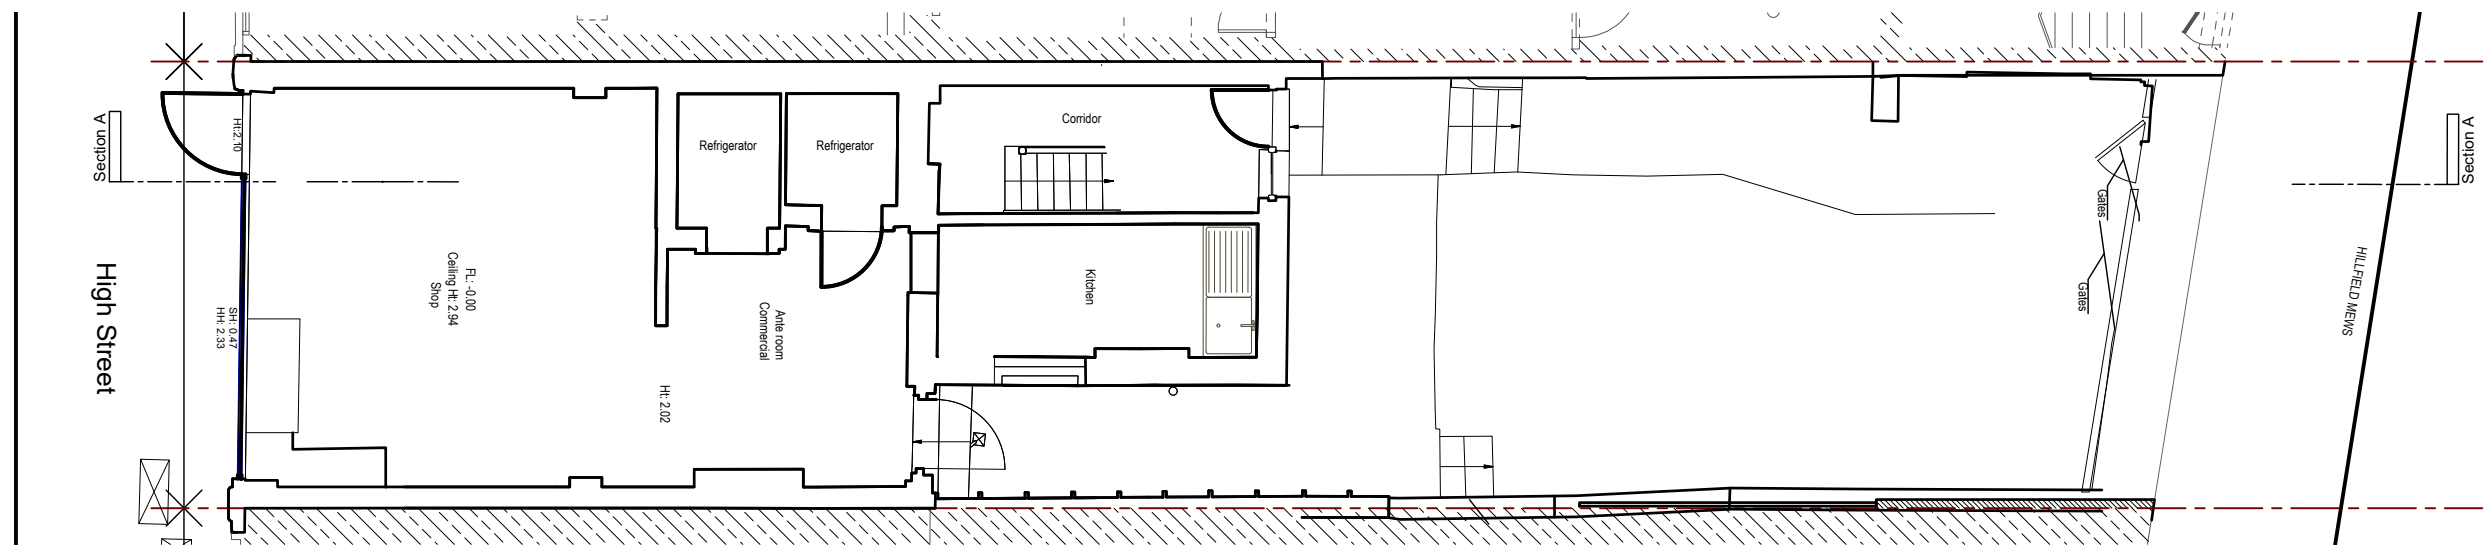

Ground Floor Plan - Existing

CLIENT:
Nick Endelman
98 High Street
LONDON
N8 7NT

PROJECT:
98 HIGH ST
LONDON
N8 7NT



CONSTRUCT ATELIER LTD
5 Rudloe Road, LONDON,
SW12 0DR
T: 07771537027
e: hello@construct-atelier.com

TITLE:
Ground floor Plan and longitudinal Section - Existing


DRAWING No:
2090-301

SCALE:
1:100 @A3


DATE:
27/02/2026

CONSTRUCT ATELIER
IN COLLABORATION WITH


RJF ARCHITECTURE

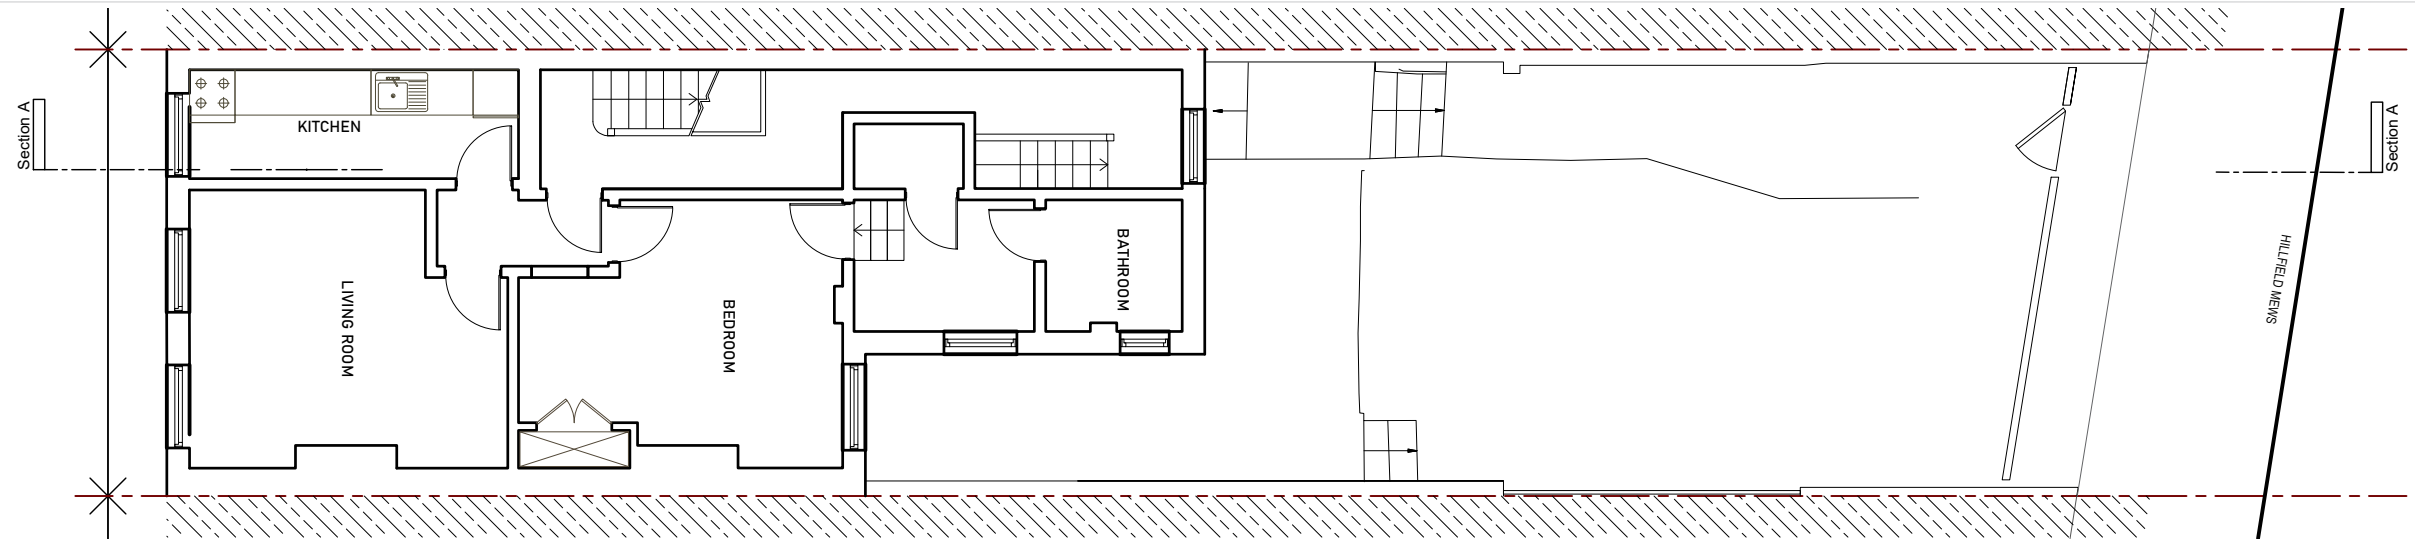

scale 1:100
0m 1m 2m 3m 4m 5m
First Floor Plan - Existing

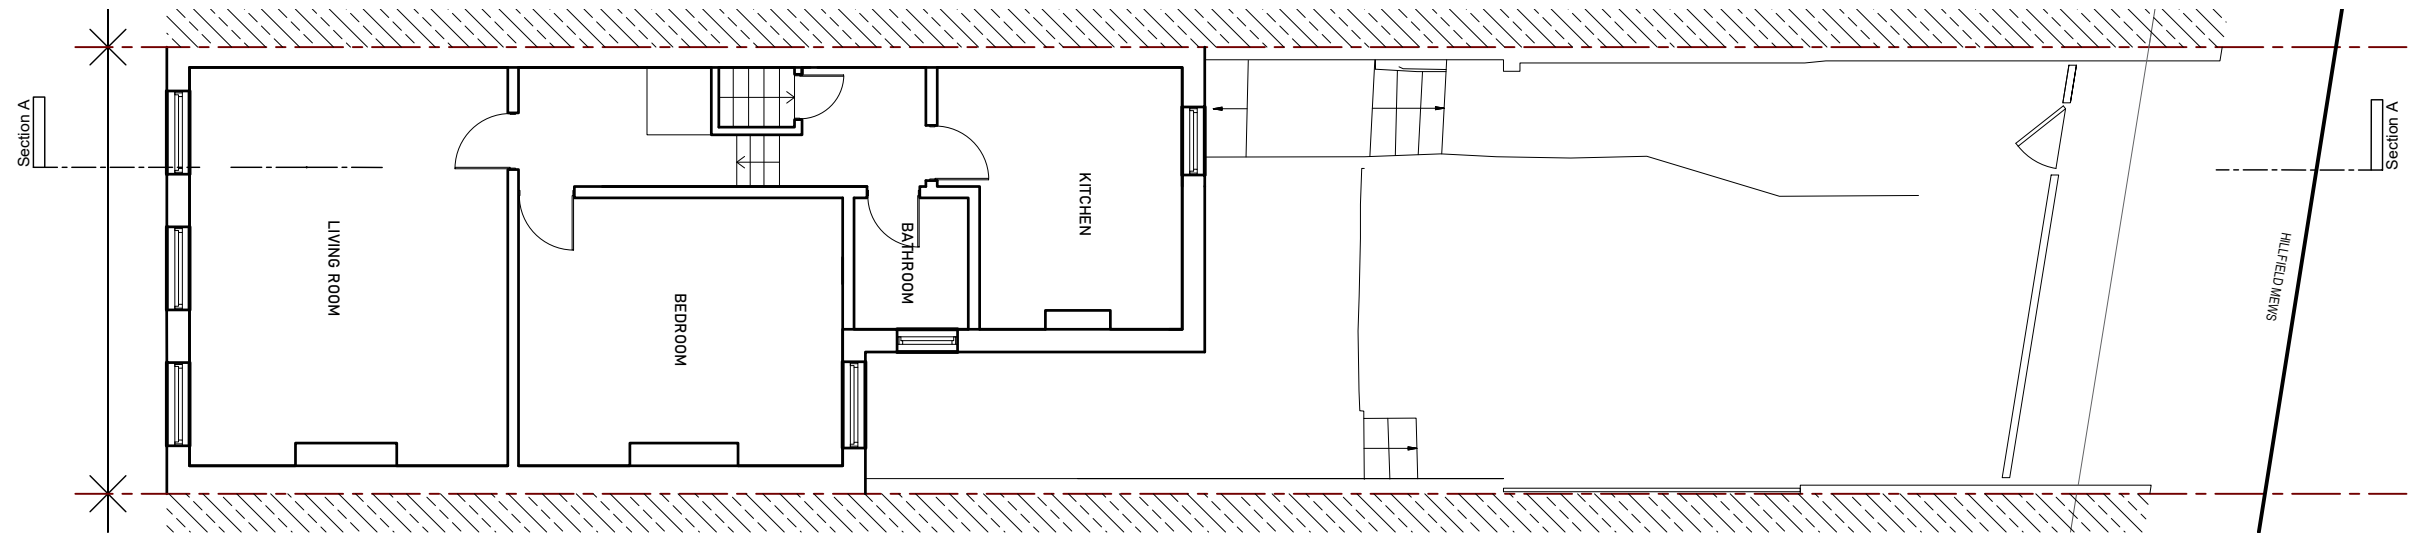

scale 1:100
0m 1m 2m 3m 4m 5m
Second Floor Plan - Existing

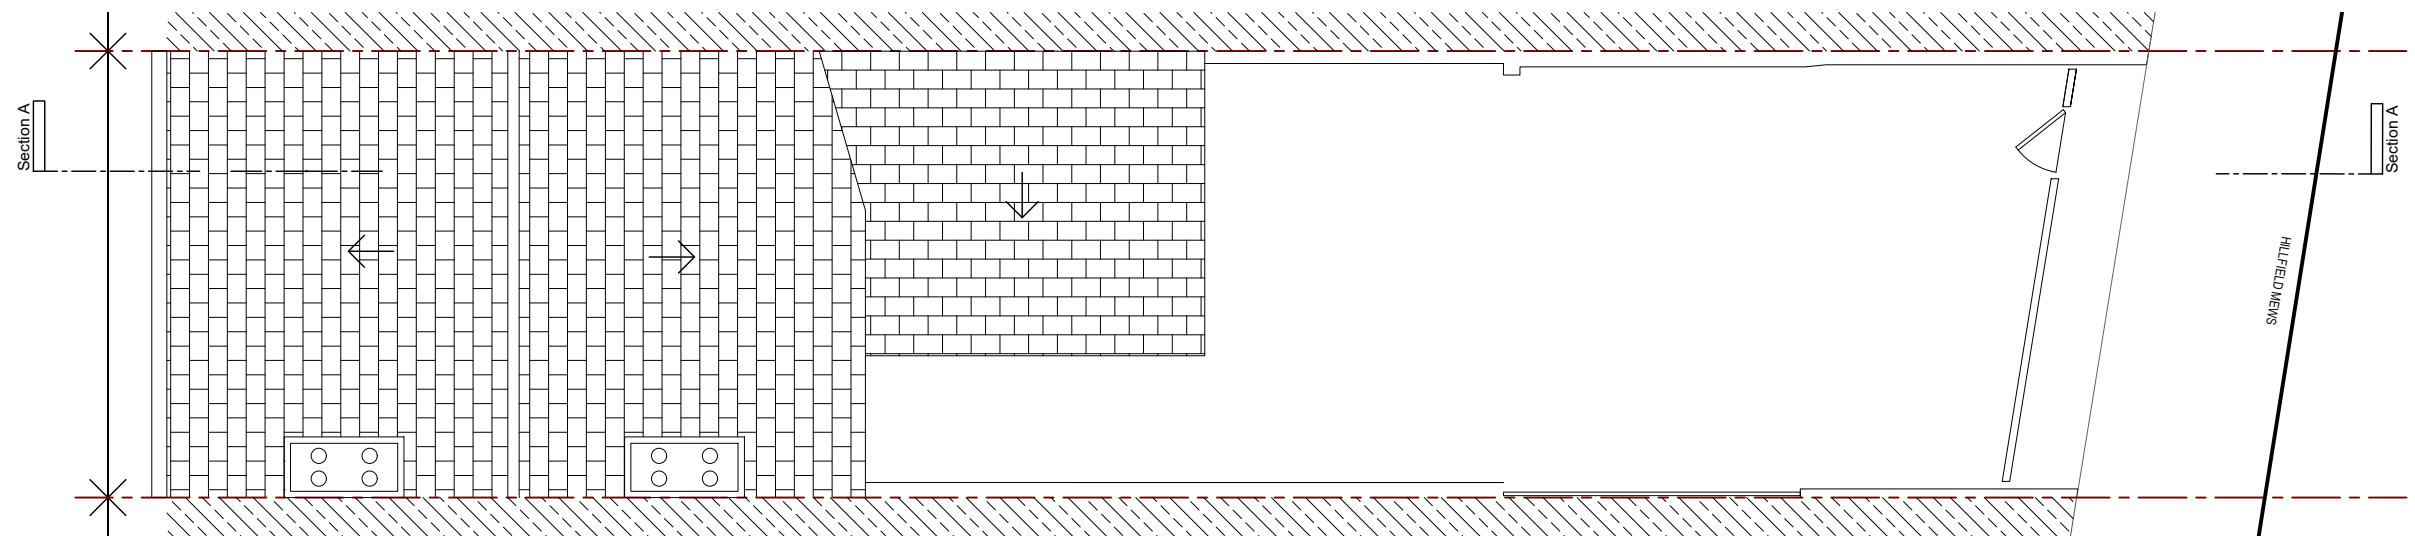

scale 1:100
0m 1m 2m 3m 4m 5m
Roof Plan - Existing

CLIENT:
Nick Endelman
98 High Street
LONDON
N8 7NT

PROJECT:
98 HIGH ST
LONDON
N8 7NT



CONSTRUCT ATELIER LTD
5 Rudloe Road, LONDON,
SW12 0DR
T: 07771537027
e: hello@construct-atelier.com

TITLE:
Floor Plans - Existing


DRAWING No:
2090-302

SCALE:
1:100 @A3

DATE:
27/02/2026

CONSTRUCT ATELIER
IN COLLABORATION WITH

RJF ARCHITECTURE

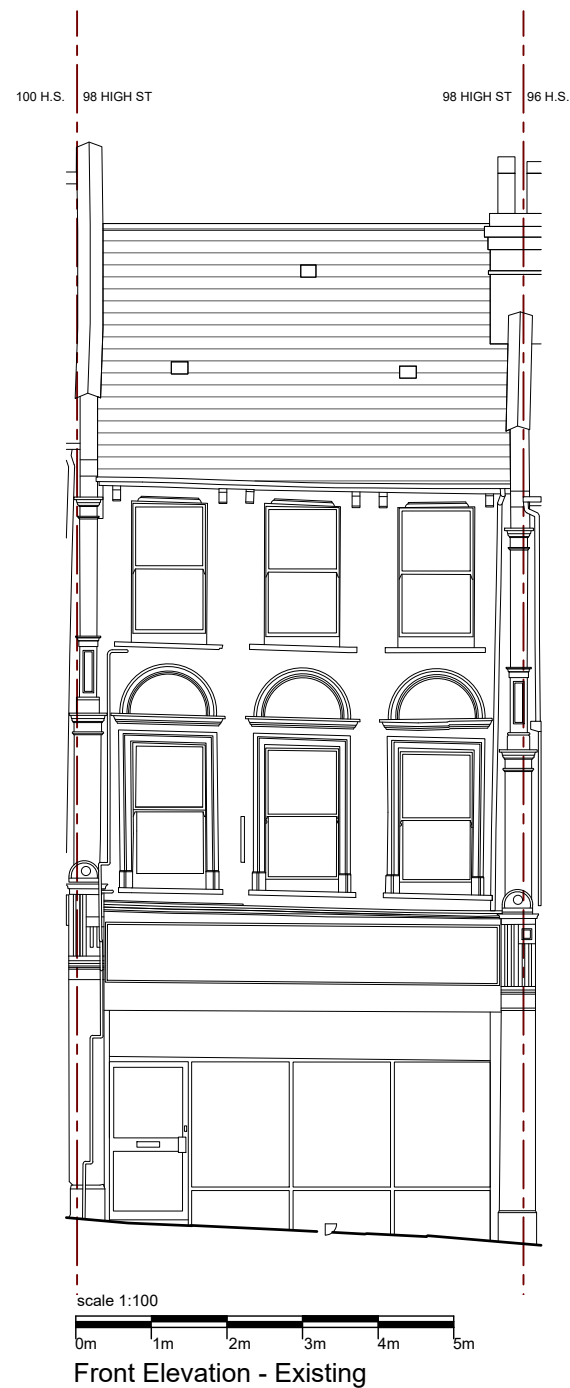

Front Elevation - Existing



Rear Elevation - Existing

CLIENT:
Nick Endelman
98 High Street
LONDON
N8 7NT

PROJECT:
98 HIGH ST
LONDON
N8 7NT



CONSTRUCT ATELIER LTD
5 Rudloe Road, LONDON,
SW12 0DR
T: 07771537027
e: hello@construct-atelier.com

TITLE:
Front and rear Elevations - Existing

DRAWING No:
2090-303

SCALE:
1:100 @A3

DATE:
27/02/2026

CONSTRUCT ATELIER
IN COLLABORATION WITH
RJV ARCHITECTURE



scale 1:100
0m 1m 2m 3m 4m 5m
Front Elevation



scale 1:100
0m 1m 2m 3m 4m 5m
Rear Elevation



scale 1:100
0m 1m 2m 3m 4m 5m
Rear Elevation - main house

CLIENT:
Nick Endelman
98 High Street
LONDON
N8 7NT

PROJECT:
98 HIGH ST
LONDON
N8 7NT



CONSTRUCT ATELIER LTD
5 Rudloe Road, LONDON,
SW12 0DR
T: 07771537027
e: hello@construct-atelier.com

TITLE:
Front and Rear Elevations - Proposed


DRAWING No:
2090-310

SCALE:
1:100 @A3

DATE:
27/02/2026

CONSTRUCT ATELIER
IN COLLABORATION WITH

RJA ARCHITECTURE

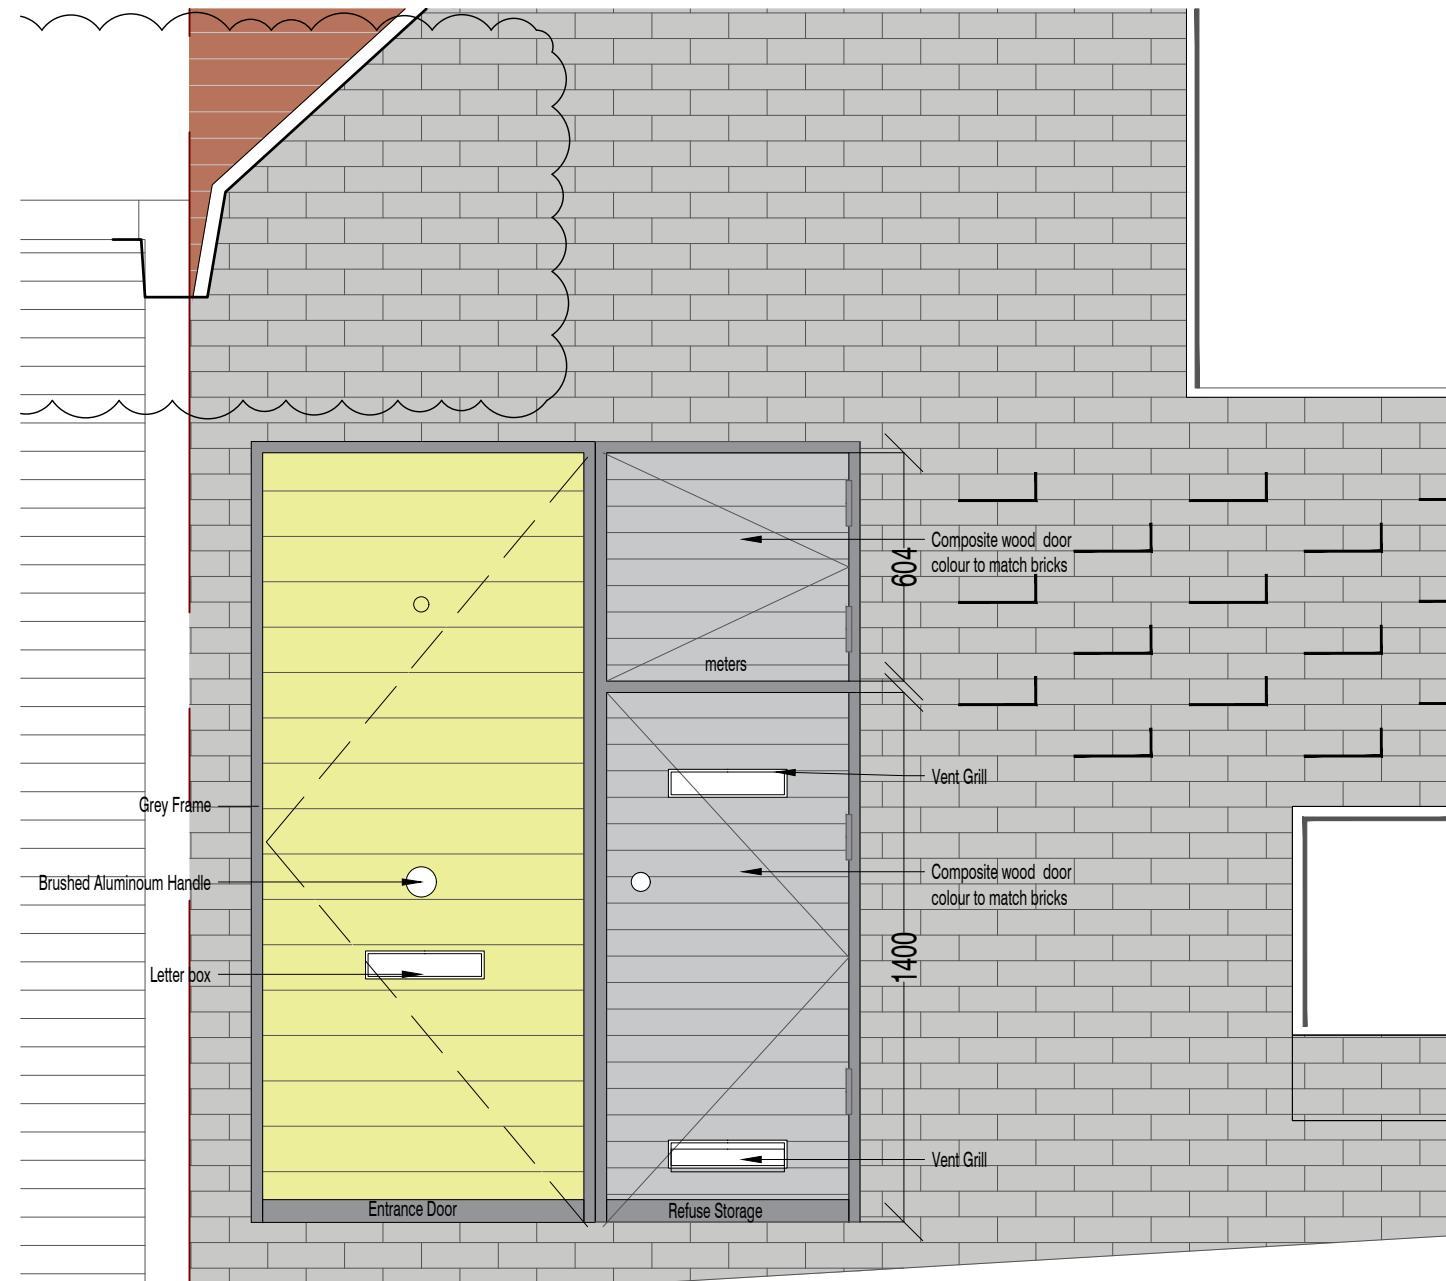

scale 1:20
0m 0.2m 0.4m 0.6m 0.8m 1m
Rear Elevation

CLIENT:
Nick Endelman
98 High Street
LONDON
N8 7NT

PROJECT:
98 HIGH ST
LONDON
N8 7NT



CONSTRUCT ATELIER LTD
5 Rudloe Road, LONDON,
SW12 0DR
T: 07771537027
e: hello@construct-atelier.com

TITLE:
Mews House Entrance

DRAWING No:
2090-311

SCALE:
1:100 and 1/20 @A3

DATE:
27/02/2026

CONSTRUCT ATELIER
IN COLLABORATION WITH
RJF ARCHITECTURE



CLIENT:
Nick Endelman
98 High Street
LONDON
N8 7NT

PROJECT:
98 HIGH ST
LONDON
N8 7NT



CONSTRUCT ATELIER LTD
5 Rudloe Road, LONDON,
SW12 0DR
T: 07771537027
e: hello@construct-atelier.com

TITLE:
Shop Front




DRAWING No:
2090-312

SCALE:
1:100 and 1/20 @A3

DATE:
27/02/2026

CONSTRUCT ATELIER
IN COLLABORATION WITH

RJF ARCHITECTURE

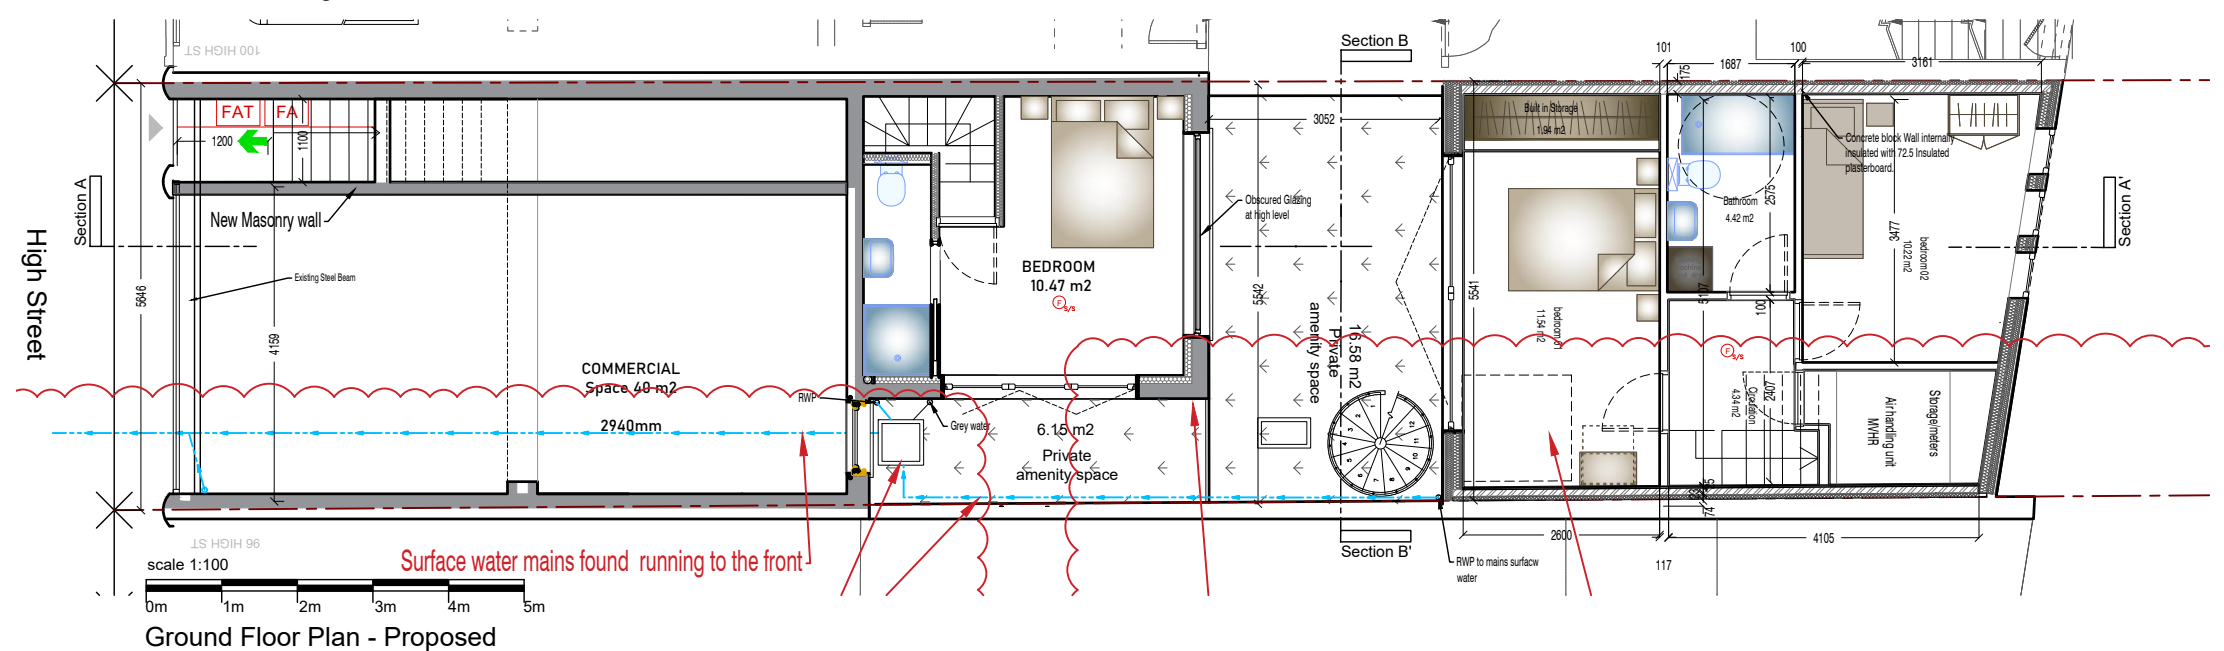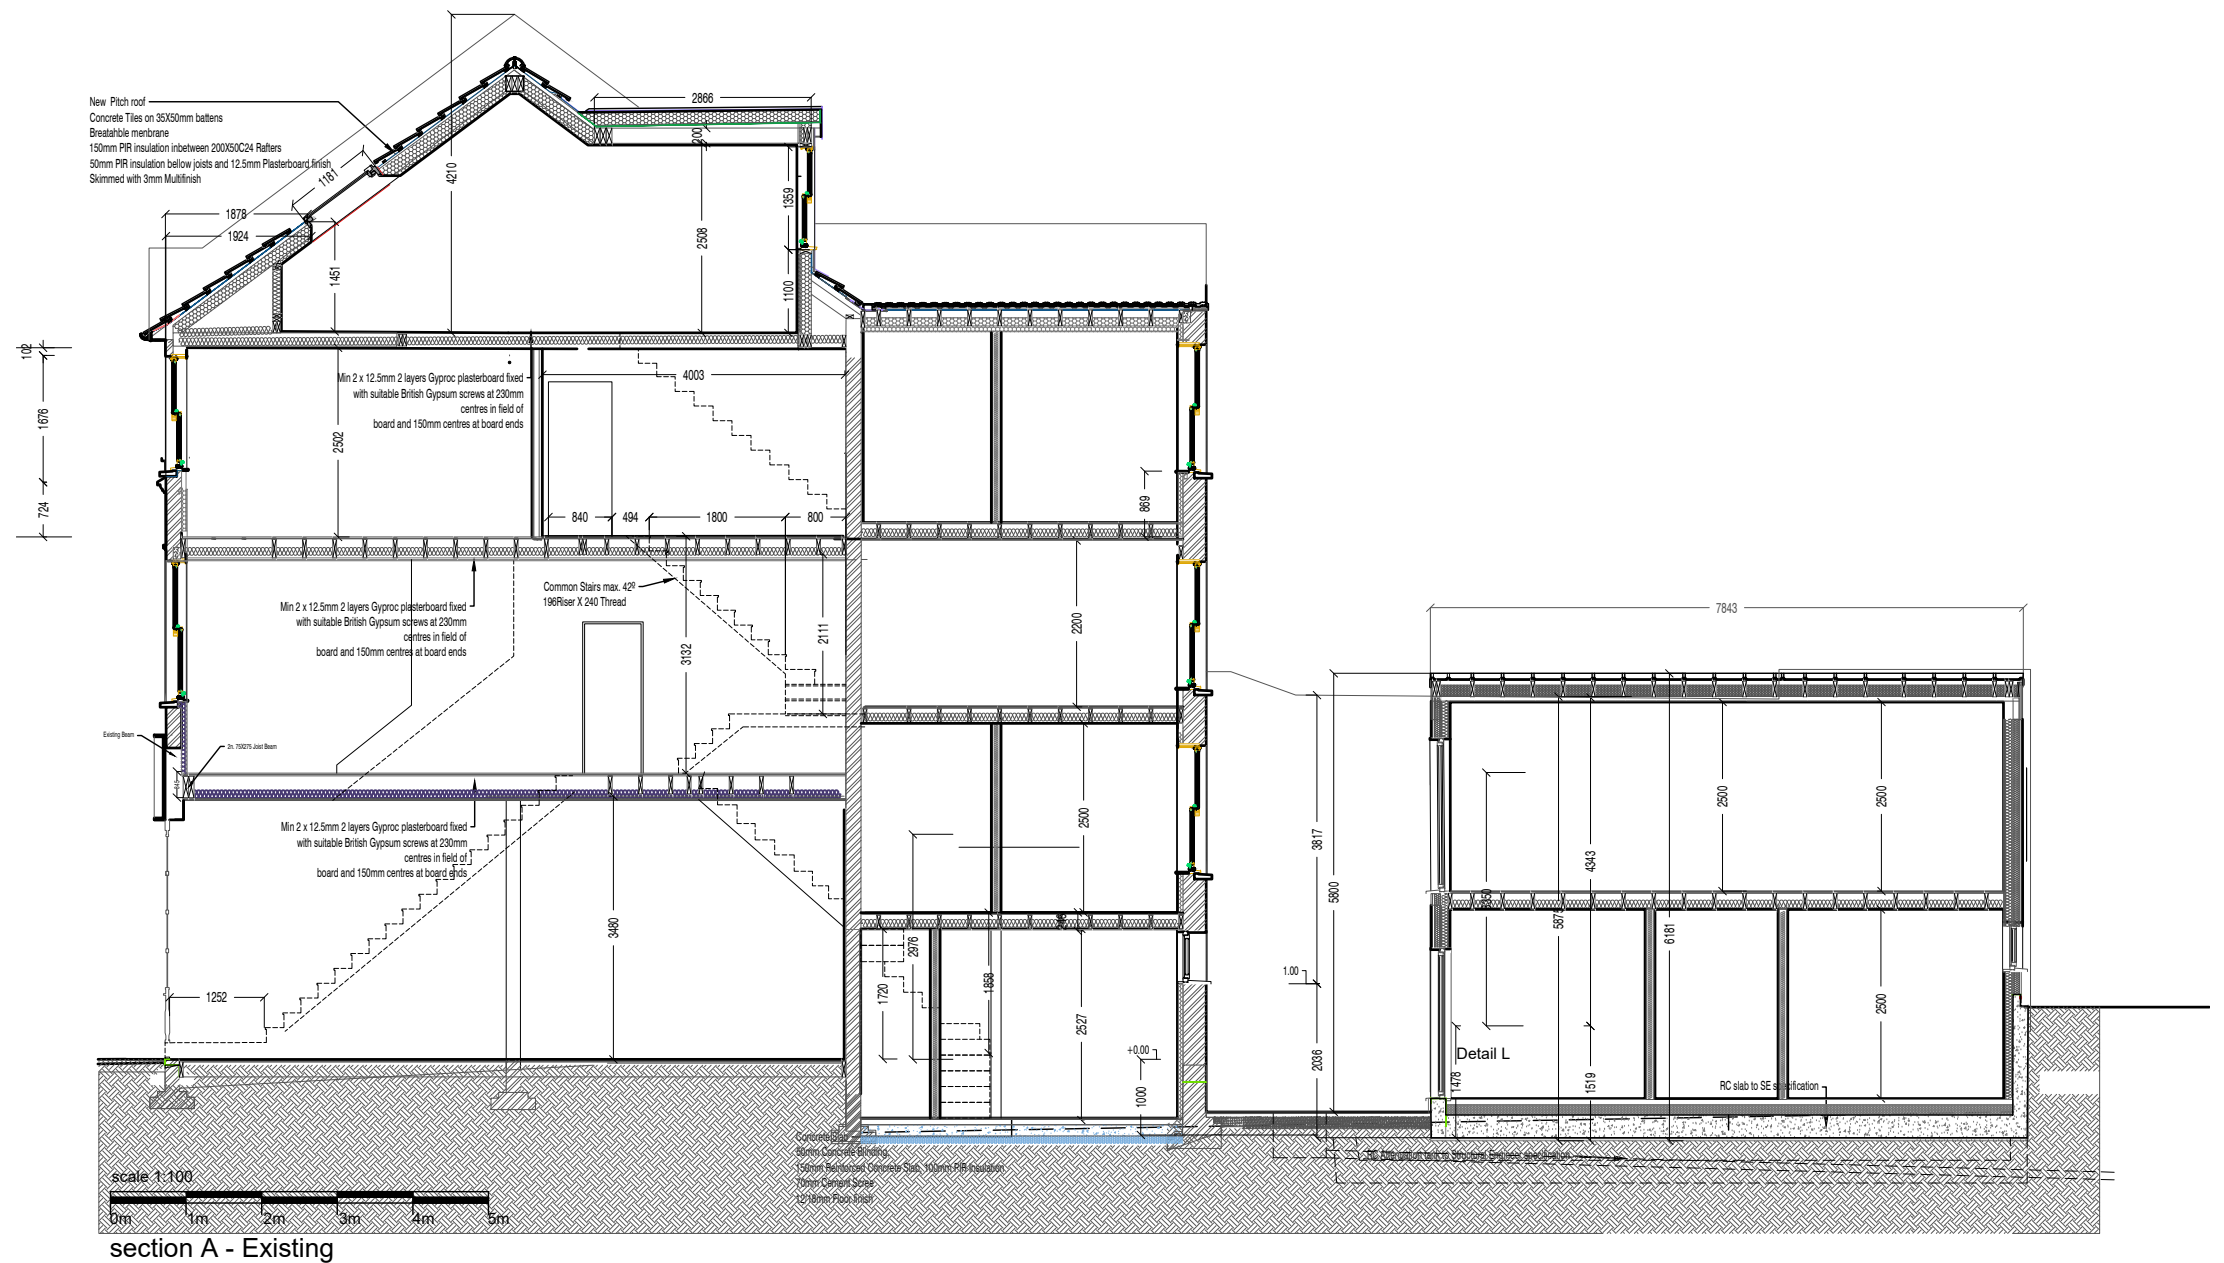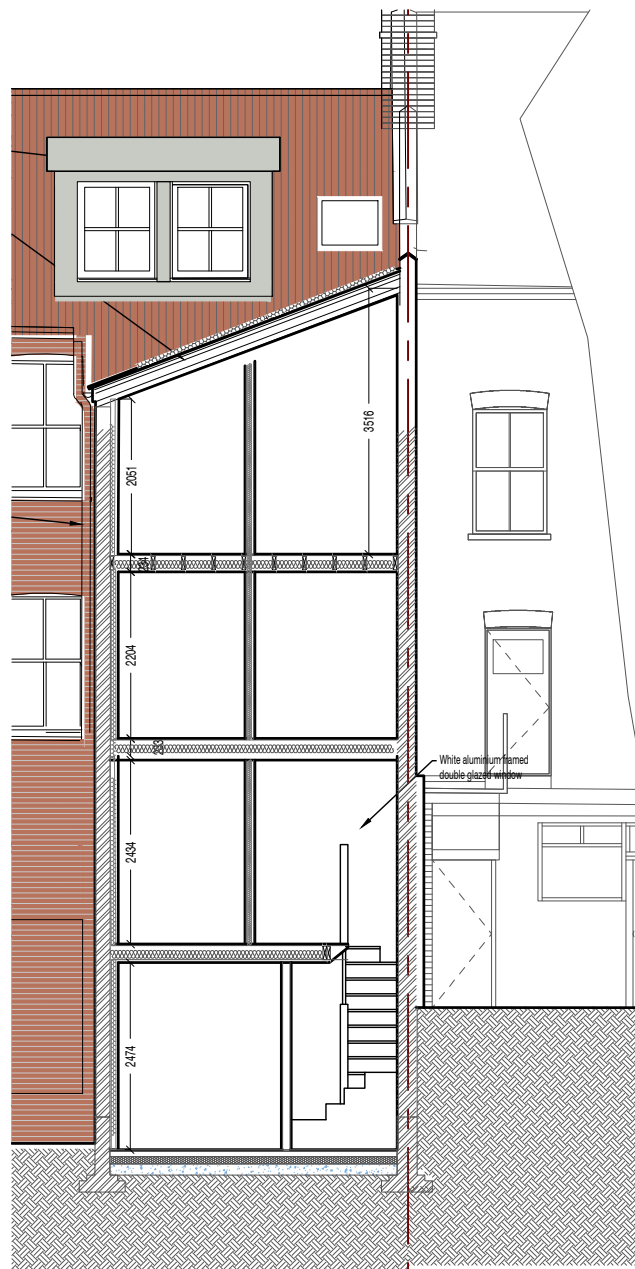

CLIENT:
Nick Endelman
98 High Street
LONDON
N8 7NT

PROJECT:
98 HIGH ST
LONDON
N8 7NT



CONSTRUCT ATELIER LTD
5 Rudloe Road, LONDON,
SW12 0DR
T: 07771537027
e: hello@construct-atelier.com



TITLE:
Sections and ground floor plan

DRAWING No:
2090-313

SCALE:
1:100 @A3

DATE:
27/02/2026

CONSTRUCT ATELIER
IN COLLABORATION WITH
RJF ARCHITECTURE

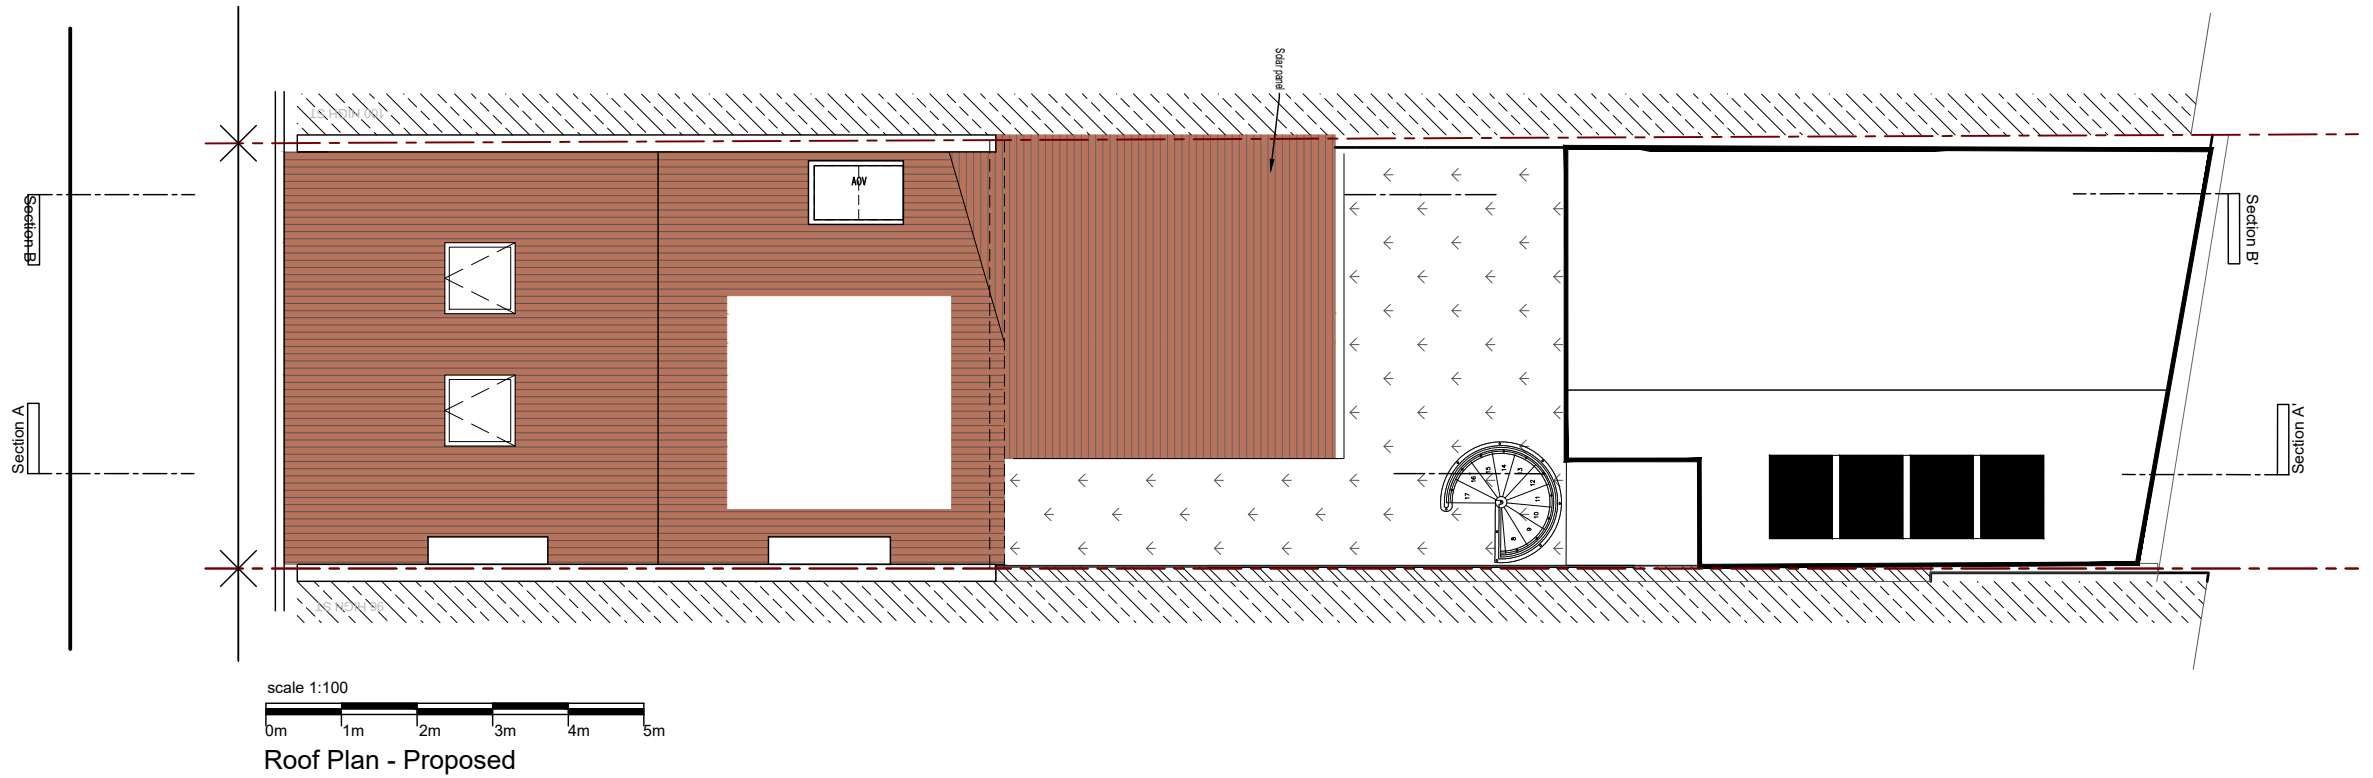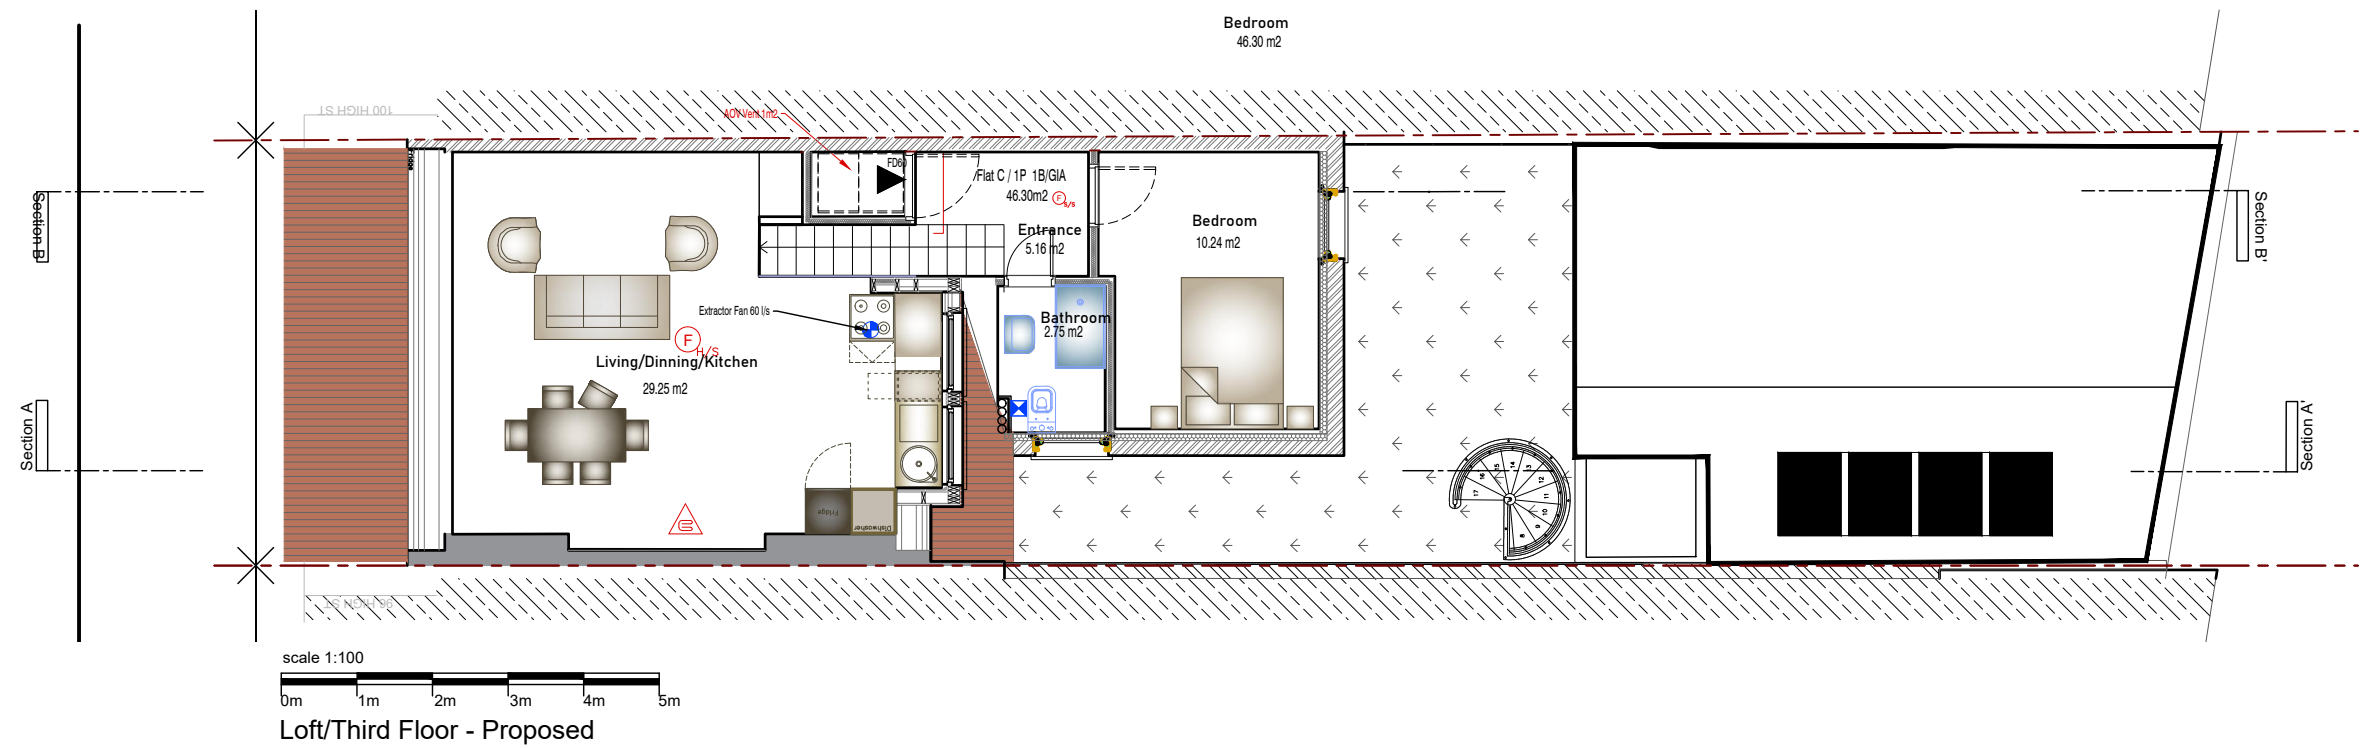

CLIENT:
Nick Endelman
98 High Street
LONDON
N8 7NT

PROJECT:
98 HIGH ST
LONDON
N8 7NT



CONSTRUCT ATELIER LTD
5 Rudloe Road, LONDON,
SW12 0DR
T: 07771537027
e: hello@construct-atelier.com

TITLE:
Plans - Loft and Roof

DRAWING No:
2090-316

SCALE:
1:100 @A3

DATE:
27/02/2026

CONSTRUCT ATELIER
IN COLLABORATION WITH
RJF ARCHITECTURE