


3C

This drawing is the property of LIFE-U DESIGN and must not be reproduced or disclosed to any unauthorised person either wholly or in part without written consent.

DRAWING NO.	PROJECT NO.	REV.
BC01	26011	B

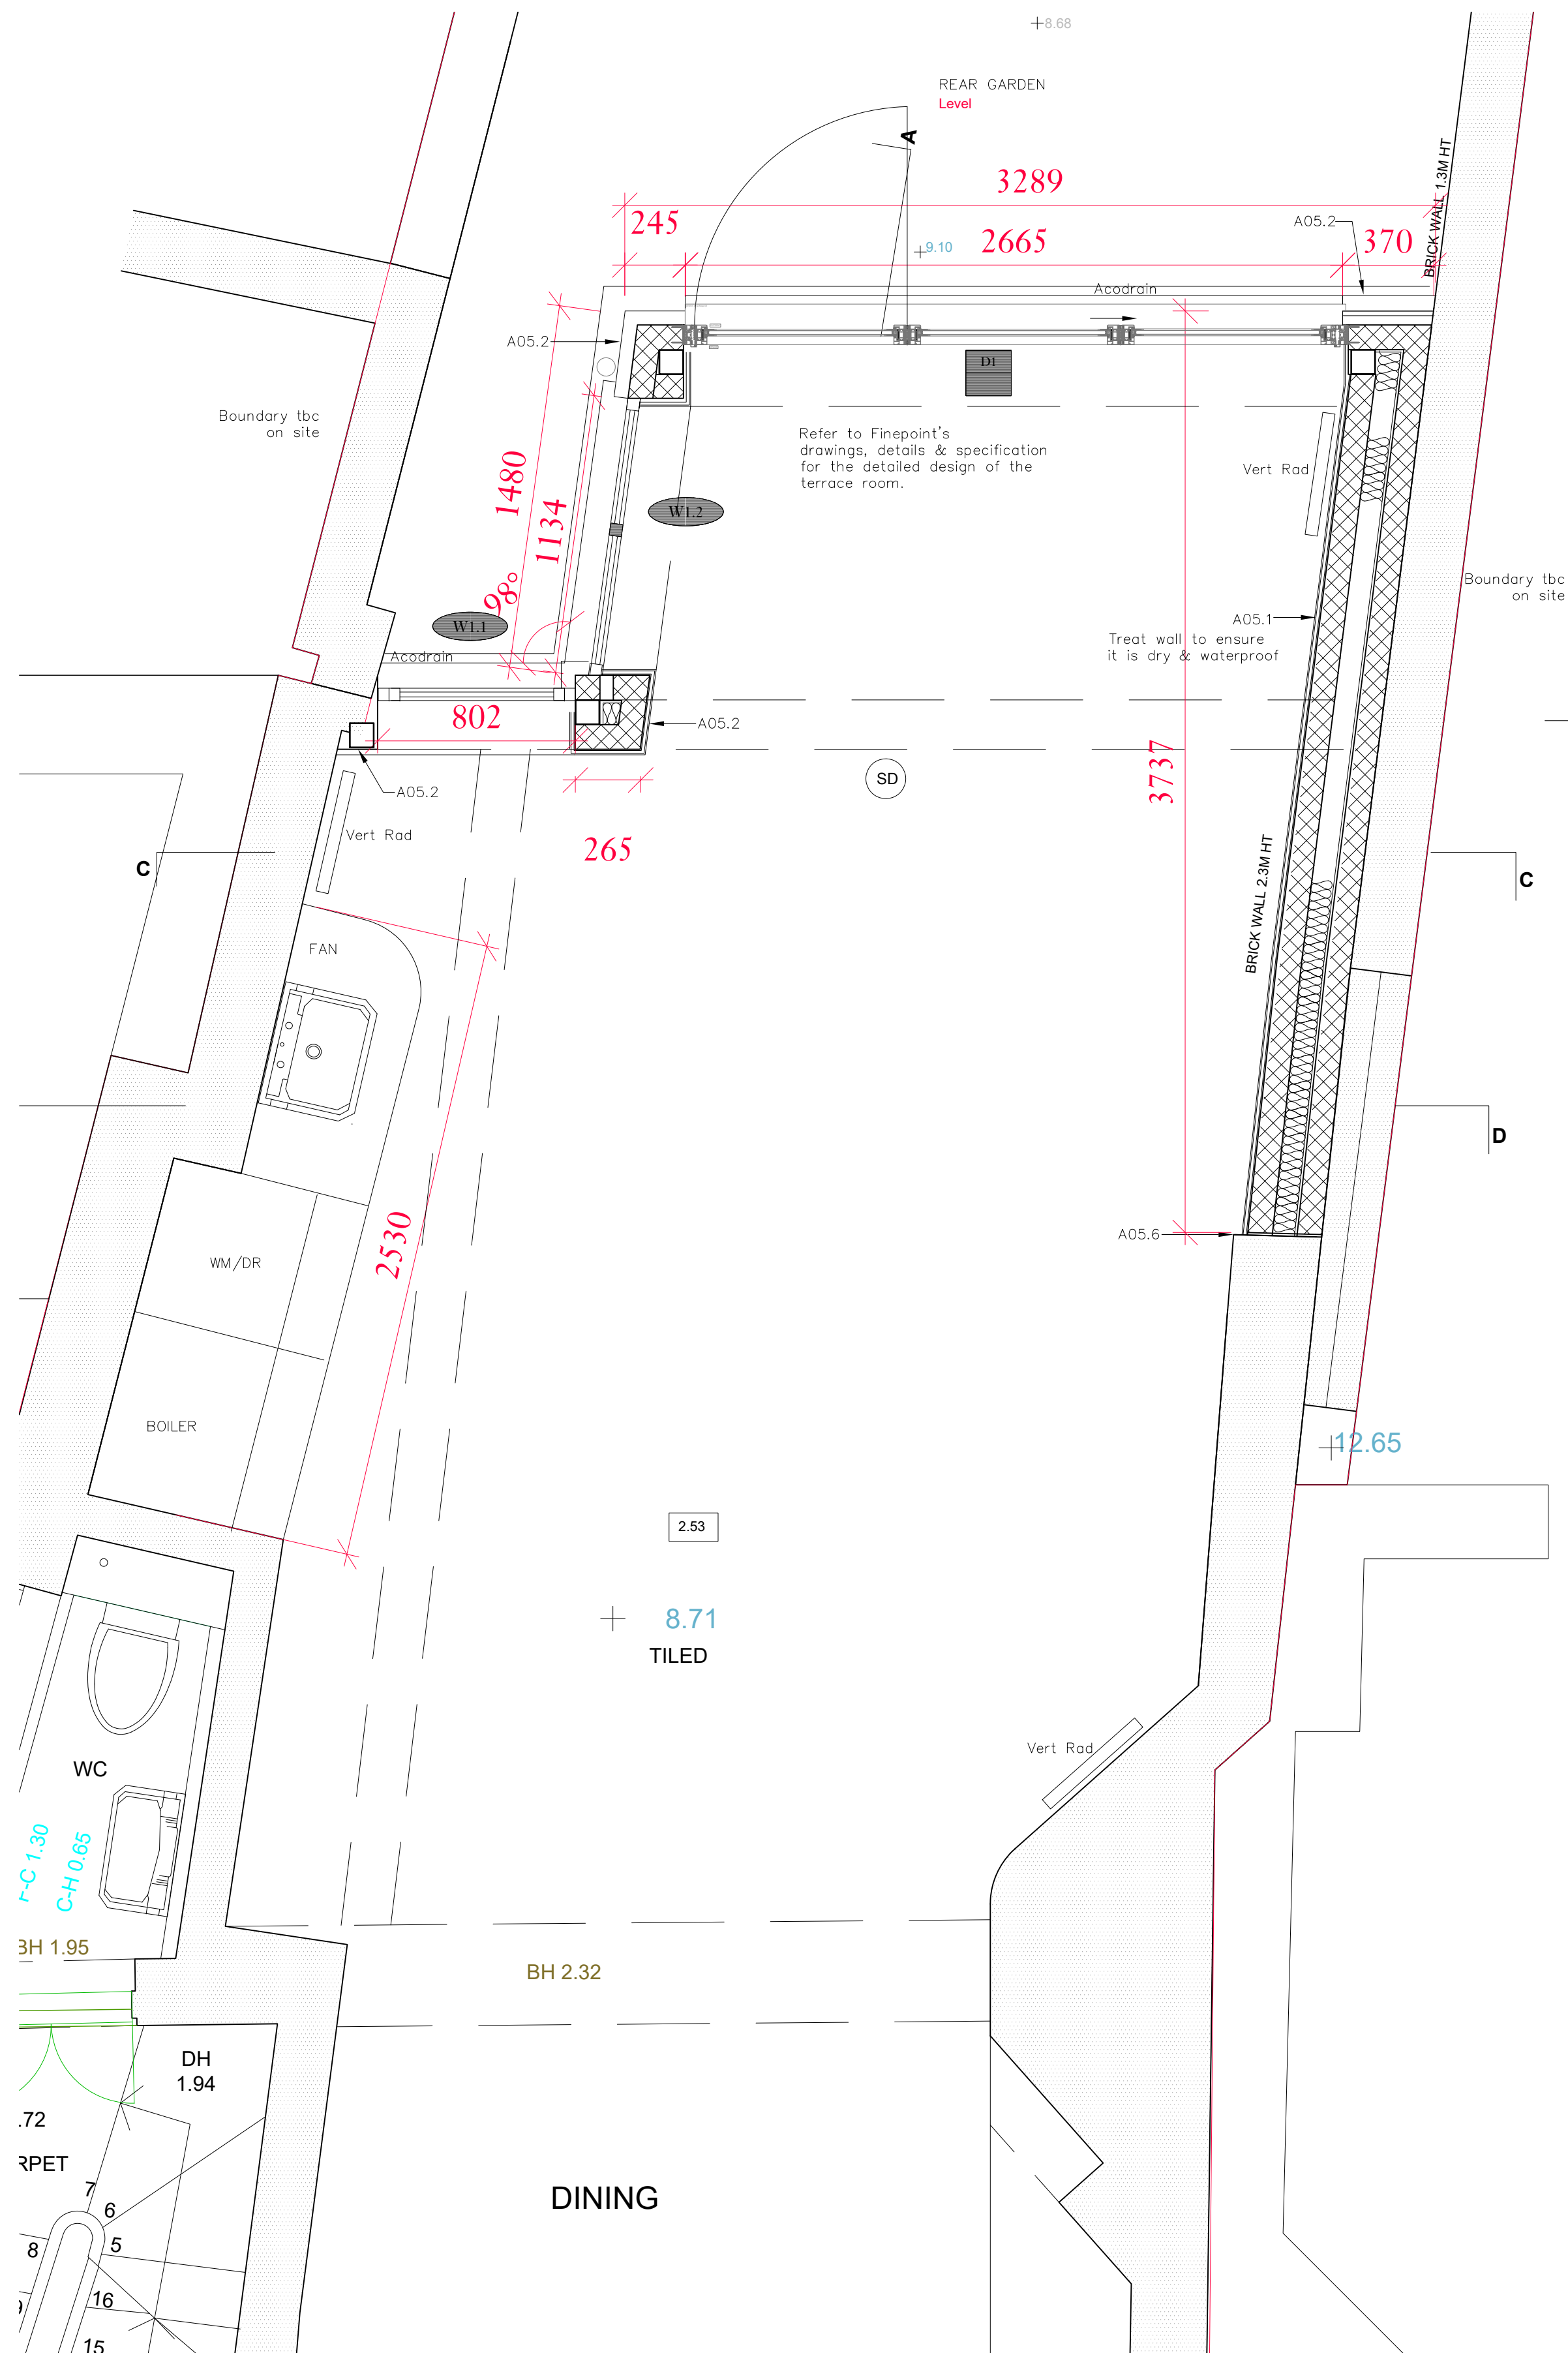

Architectural floor plan of the Upper Terrace Room and Flat Roof. The plan shows a rectangular terrace room (11.52m x 11.20m) with a flat roof above it. The terrace room features aged cream limestone tiles, underfloor heating, and a hopper & down pipe. The flat roof is 4470mm wide and 3500mm deep. The plan includes various annotations such as 'Boundary tbc on site', 'Gutter', 'Acadrain', 'Fixed OG', 'W2.1', 'W2.2', 'A05.3', 'A05.4', 'A05.5', 'A06.1', 'A06.2', 'A06.3', 'A06.4', 'A06.5', 'A06.6', 'A06.7', 'A06.8', 'A06.9', 'A06.10', 'A06.11', 'A06.12','A06.99', 'A06.100'. The plan also includes a note: 'Refer to Finepoint's drawings, details & specification for the detailed design of the terrace room. Setting out by Finepoint'.

PROPOSED FIRST FLOOR PLAN