
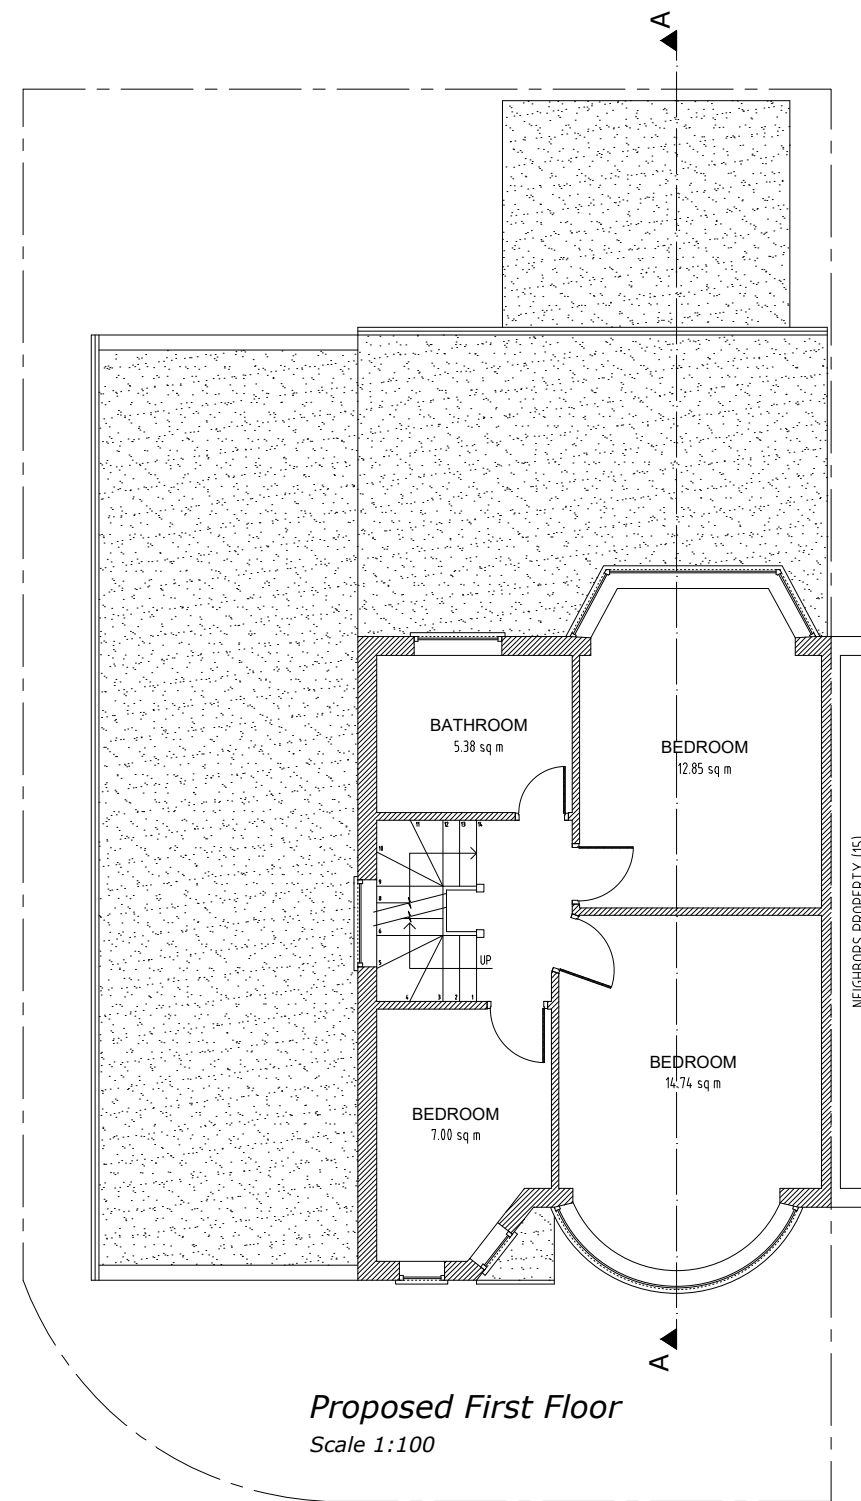
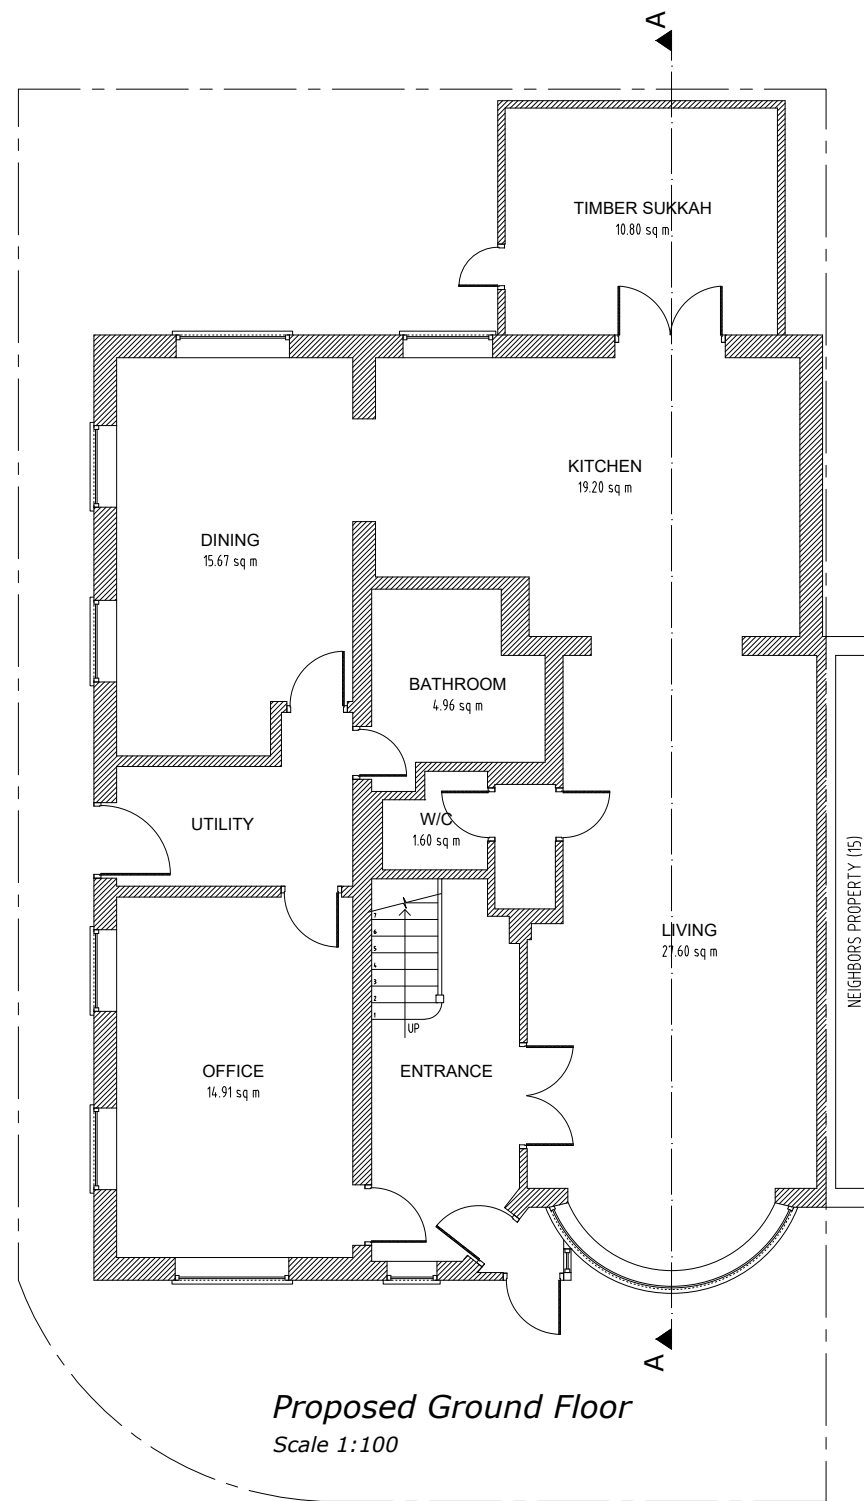
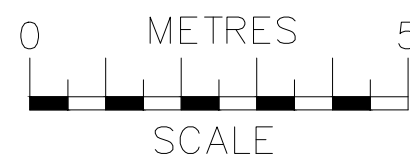
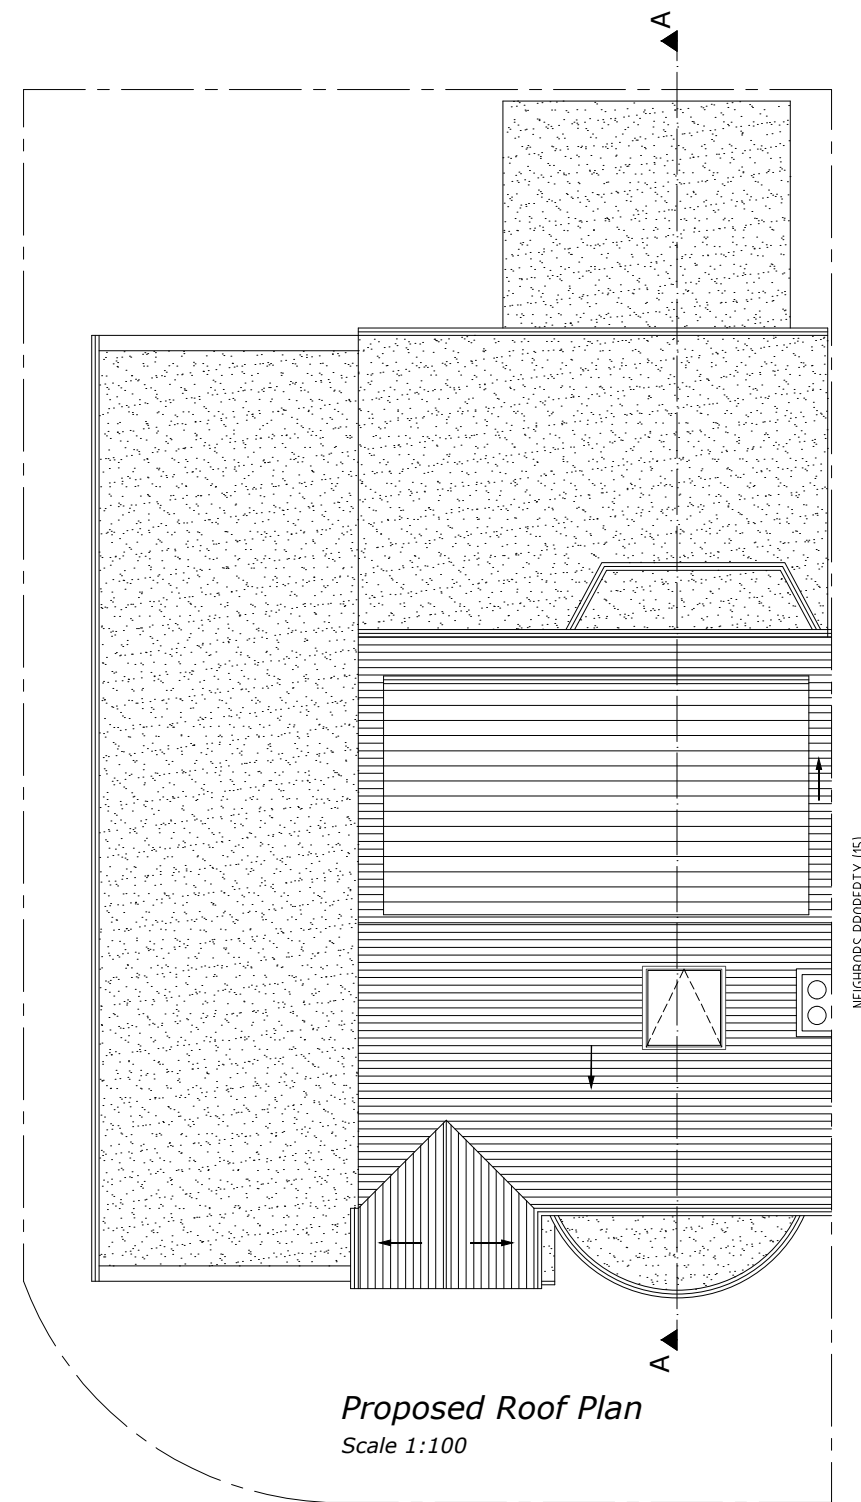


NOTES
The contractors are to check all the dimensions, levels, drain runs and general condition of the site before works commence.

All works are to be carried out in accordance with current Building Regulations, British Standards, Code of Practice and Local Authority Requirements.

Project: 17 Grovelands Road, London N15 6BT		
Title: Proposed Floor Plans Ground & First		
Date: 27.07.26	Scale: 1:100 @ A3	
Dwg. No. GR.17.PR.101	Rev: A	

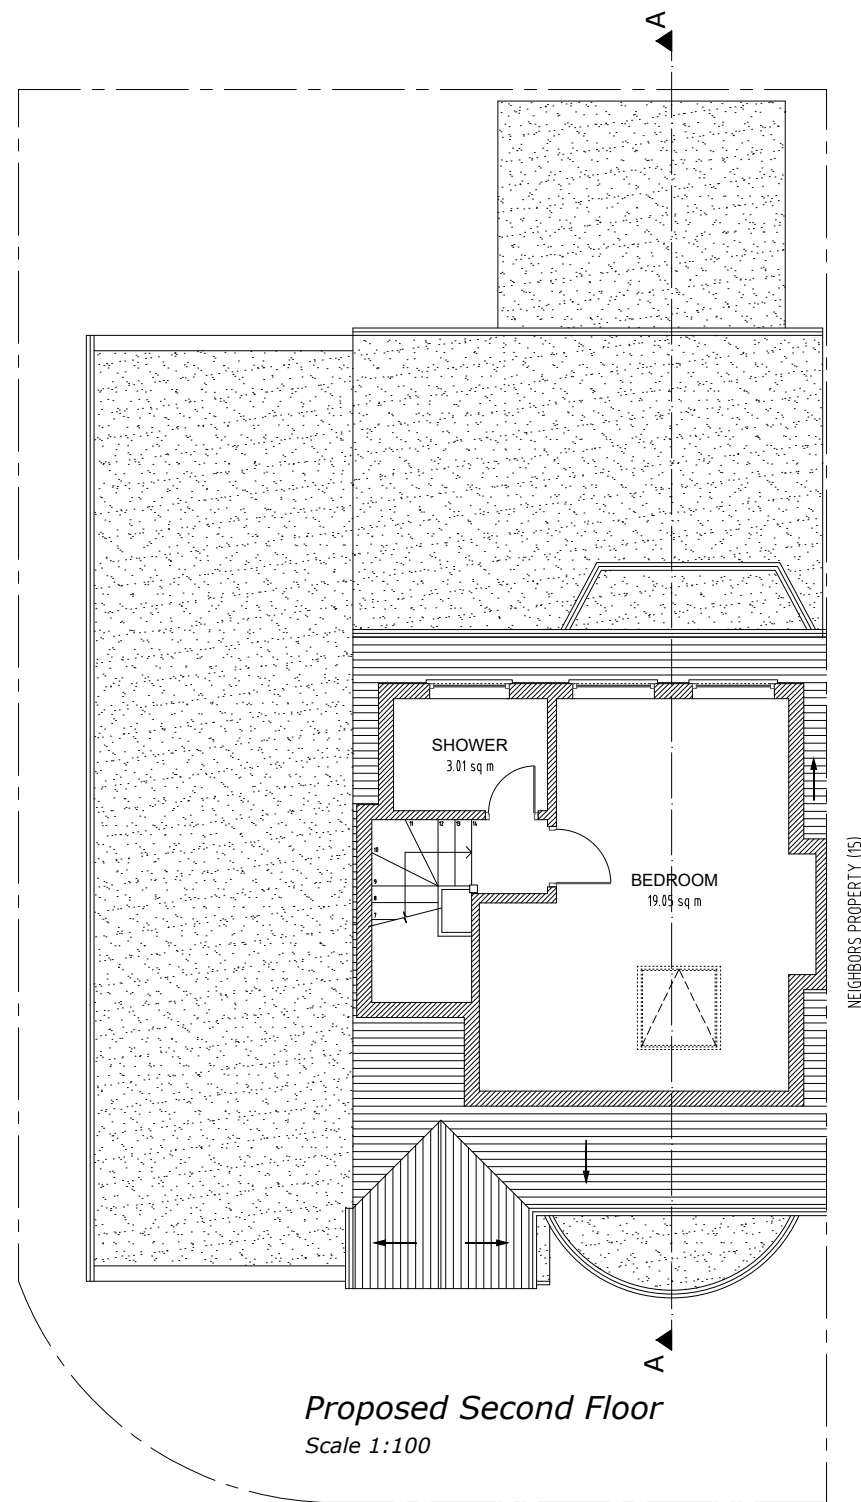

NOTES
The contractors are to check all the dimensions, levels, drain runs and general condition of the site before works commence.

All works are to be carried out in accordance with current Building Regulations, British Standards, Code of Practice and Local Authority Requirements.


Project: 17 Grovelands Road, London N15 6BT		
Title: Proposed Floor Plans Second And Roof		
Date: 26.02.26	Scale: 1:100 @ A3	
Dwg. No. GR.17.PR.102	Rev: 0	

6
5
2
1


A | B | C | D | E | F



Proposed Front Elevation
Scale 1:100

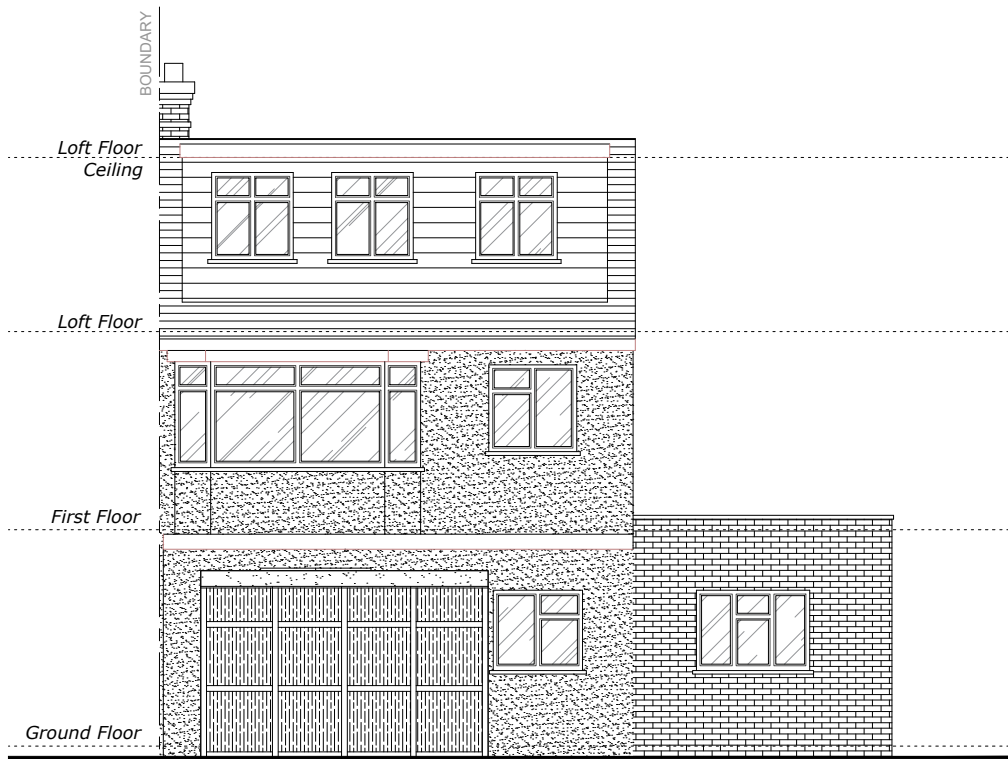

Proposed Rear Elevation
Scale 1:100

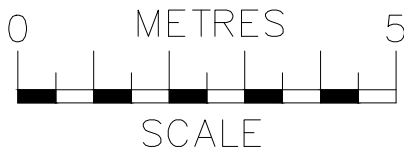



info@ajsplanning.co.uk
020 81501820


NOTES
The contractors are to check all the dimensions, levels, drain runs and general condition of the site before works commence.

All works are to be carried out in accordance with current Building Regulations, British Standards, Code of Practice and Local Authority Requirements.


Project: 17 Grovelands Road, London N15 6BT		
Title: Proposed Front & Rear Elevations		
Date: 26.02.26	Scale: 1:100 @ A3	
Dwg. No. GR.17.PR.103	Rev: 0	




Proposed Side 1 Elevation
Scale 1:100

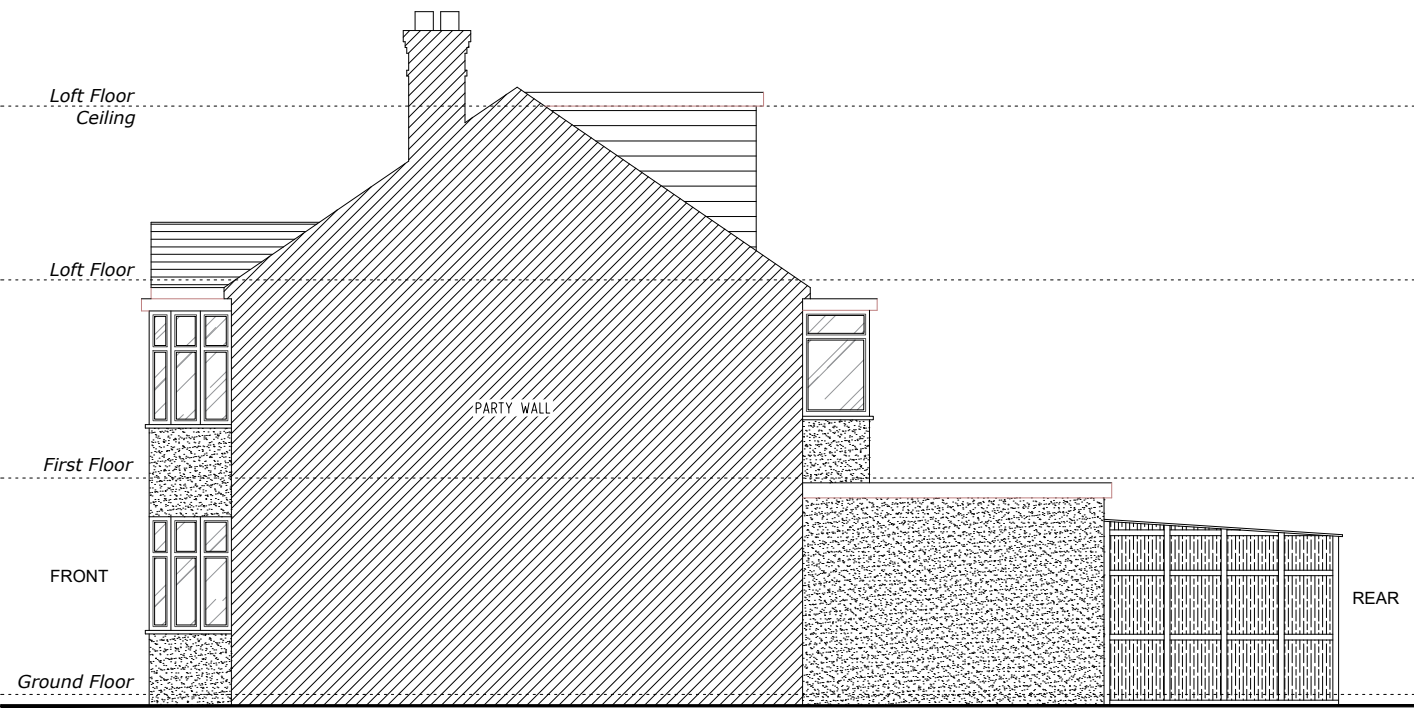


Proposed Side 2 Elevation
Scale 1:100

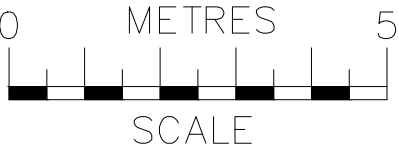

 ajs Planning info@ajsplanning.co.uk 020 81501820	NOTES The contractors are to check all the dimensions, levels, drain runs and general condition of the site before works commence. All works are to be carried out in accordance with current Building Regulations, British Standards, Code of Practice and Local Authority Requirements.	Project: 17 Grovelands Road, London N15 6BT	
		Title: Proposed Side Elevations (1 & 2)	
		Date: 26.02.26	Scale: 1:100 @ A3
		Dwg. No. GR.17.PR.104	Rev: 0

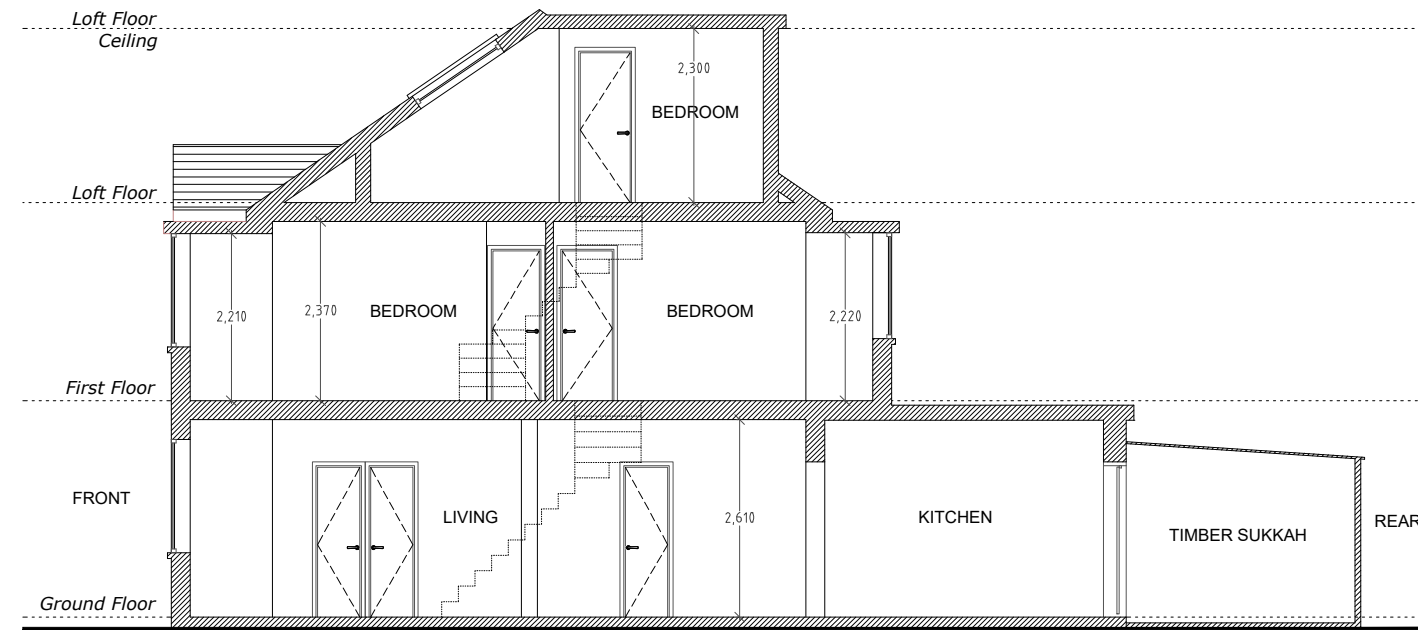

Proposed Section A-A
Scale 1:100

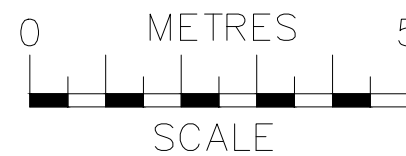

 ajs Planning info@ajsplanning.co.uk 020 81501820	NOTES The contractors are to check all the dimensions, levels, drain runs and general condition of the site before works commence. All works are to be carried out in accordance with current Building Regulations, British Standards, Code of Practice and Local Authority Requirements.	Project: 17 Grovelands Road, London N15 6BT	
		Title: Proposed Section A-A	
		Date: 26.02.26	Scale: 1:100 @ A3
Dwg. No. GR.17.PR.105		Rev: 0	