


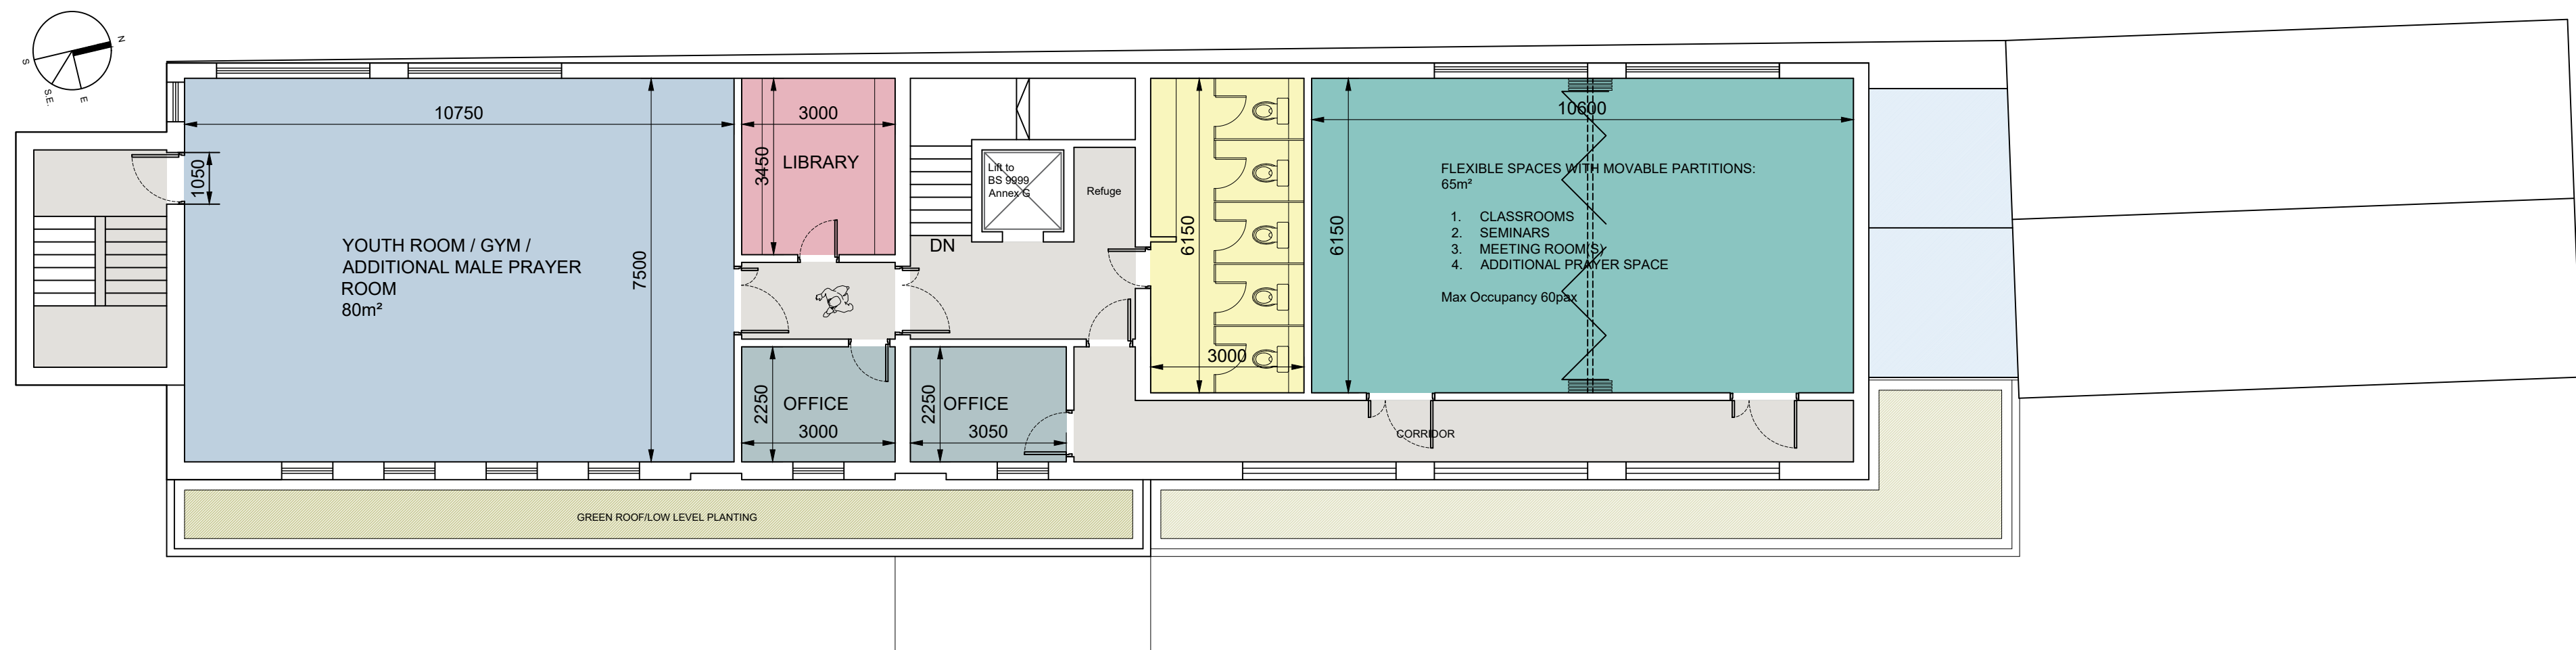


PROPOSED SECOND FLOOR PLAN
GIFA: 278m²

KEY:

- MALE PRAYER ROOM
- FEMALE PRAYER ROOM
- JANAZAH
- TOILETS/WUDUS
- STORE/PLANT
- MULTI-USE SPACE
- EDUCATION SPACE
- LIBRARY
- MANAGEMENT OFFICE

Fire Strategy Note

External wall construction and openings shall be designed in accordance with the Fire Strategy prepared by OFR. Fire resisting construction and protected façade requirements shall be incorporated at technical design stage in accordance with the recommendations of the Fire Strategy and external fire spread assessment.

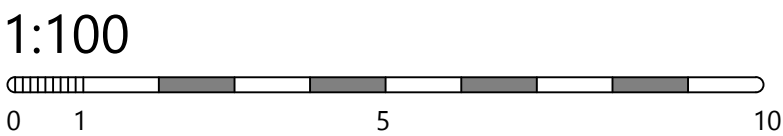

BRL DESIGN GROUP LTD		Office 17, Creykes Court, The Millfields, Plymouth, PL1 3JB		info@brldesign.co.uk		www.brldesign.co.uk		01752 963147	
Project number:	9030	Project name:	Assunnah Islamic Centre Rebuild	Client:	Assunnah Islamic Centre	Drawn by:	TY	Dwg No:9030-DR-A-02-1113	D
Date:	Jan 26	Detail:	Proposed Second Floor Plan	Status:	PLANNING	Checked by:	MB	Scale:	1:100 A1