


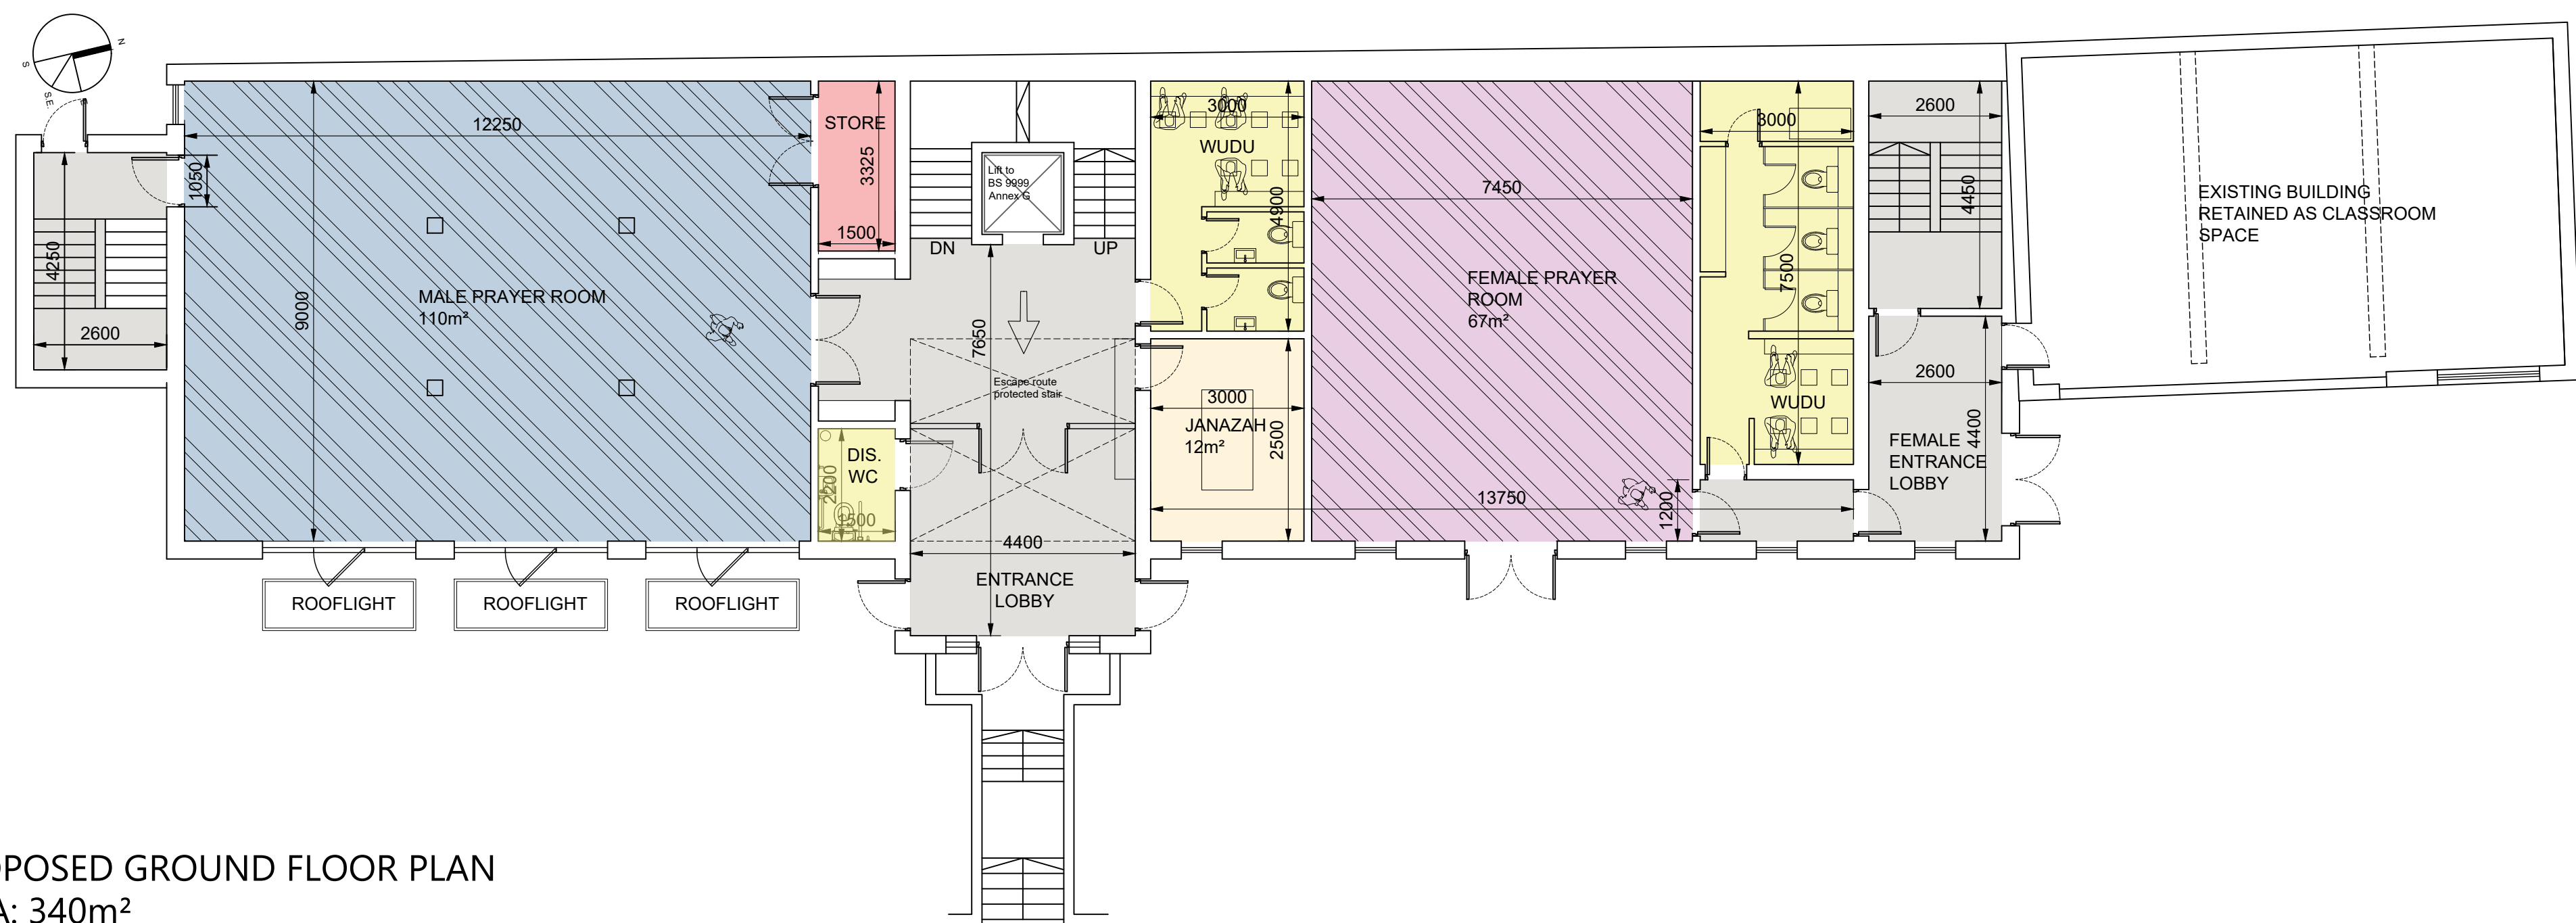


PROPOSED GROUND FLOOR PLAN
GIFA: 340m²

- KEY:
- MALE PRAYER ROOM
 - FEMALE PRAYER ROOM
 - JANAZAH
 - TOILETS/WUDUS
 - STORE/PLANT
 - MULTI-USE SPACE
 - EDUCATION SPACE
 - LIBRARY
 - MANAGEMENT OFFICE

Fire Strategy Note
External wall construction and openings shall be designed in accordance with the Fire Strategy prepared by OFR. Fire resisting construction and protected façade requirements shall be incorporated at technical design stage in accordance with the recommendations of the Fire Strategy and external fire spread assessment.

Protected Entrance Lobby / Escape Route
Entrance lobby to form part of the protected means of escape from upper floors and provide direct access to final exit. Walls, doors and construction to achieve fire resistance in accordance with the Fire Strategy.

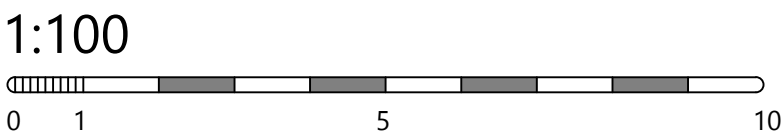

BRL DESIGN GROUP LTD		Office 17, Creykes Court, The Millfields, Plymouth, PL1 3JB		info@brldesign.co.uk		www.brldesign.co.uk		01752 963147											
Project number:		9030		Project name:		Assunnah Islamic Centre Rebuild		Client:		Assunnah Islamic Centre		Drawn by:		TY		Dwg No:9030-DR-A-00-1111		E	
Date:		Jan 26		Detail:		Proposed Ground Floor Plan		Status:		PLANNING		Checked by:		MB		Scale:		1:100 A1	