




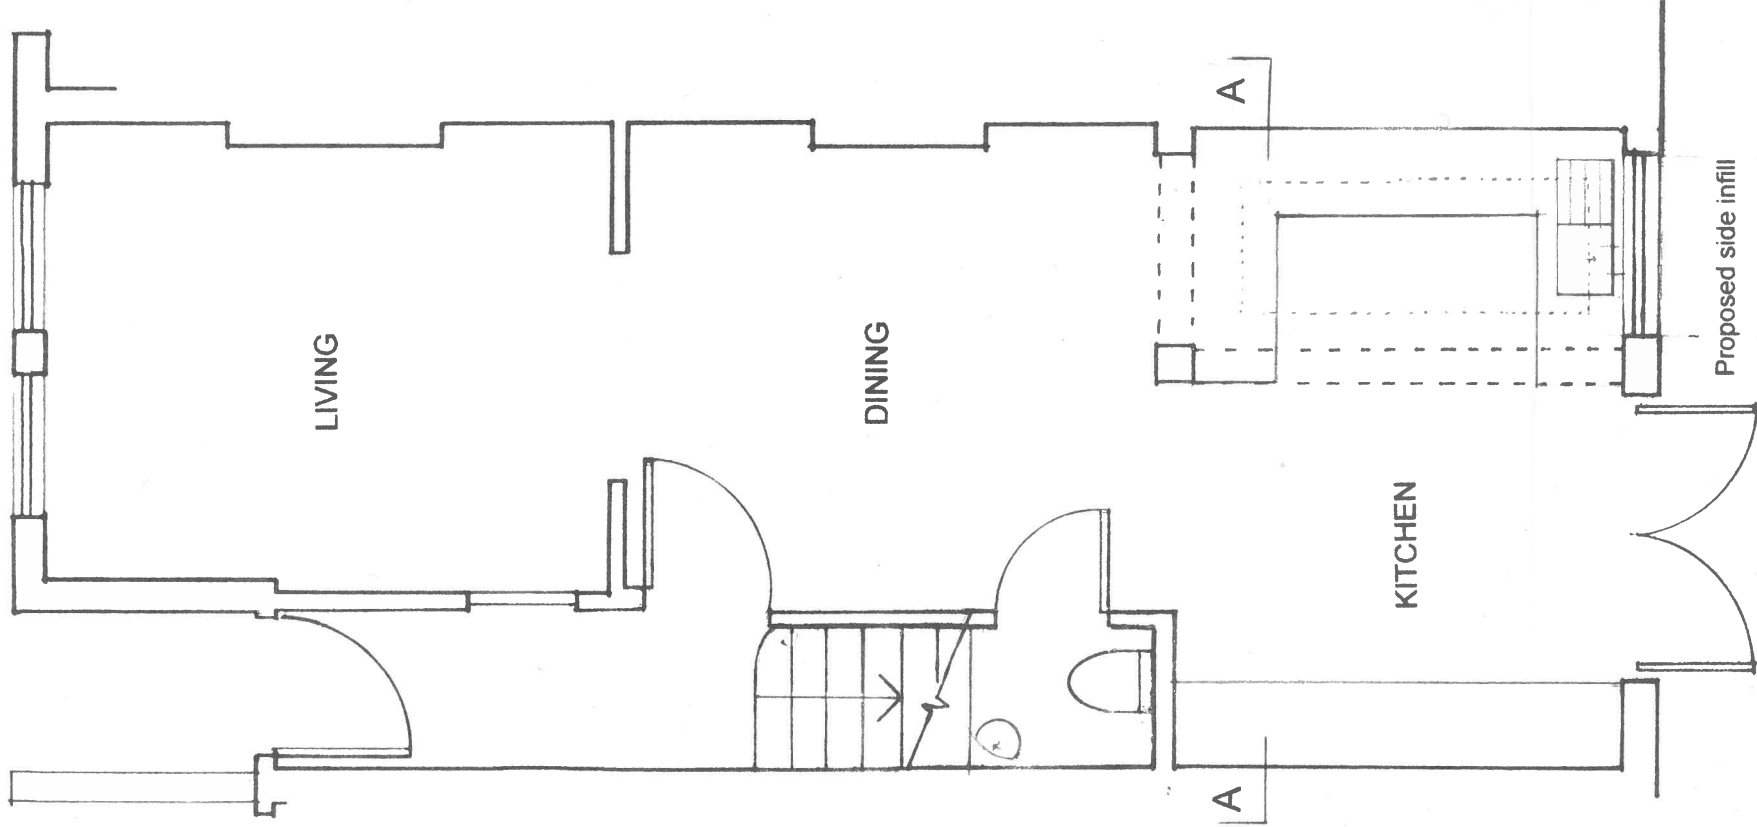

GROUND FLOOR PLAN

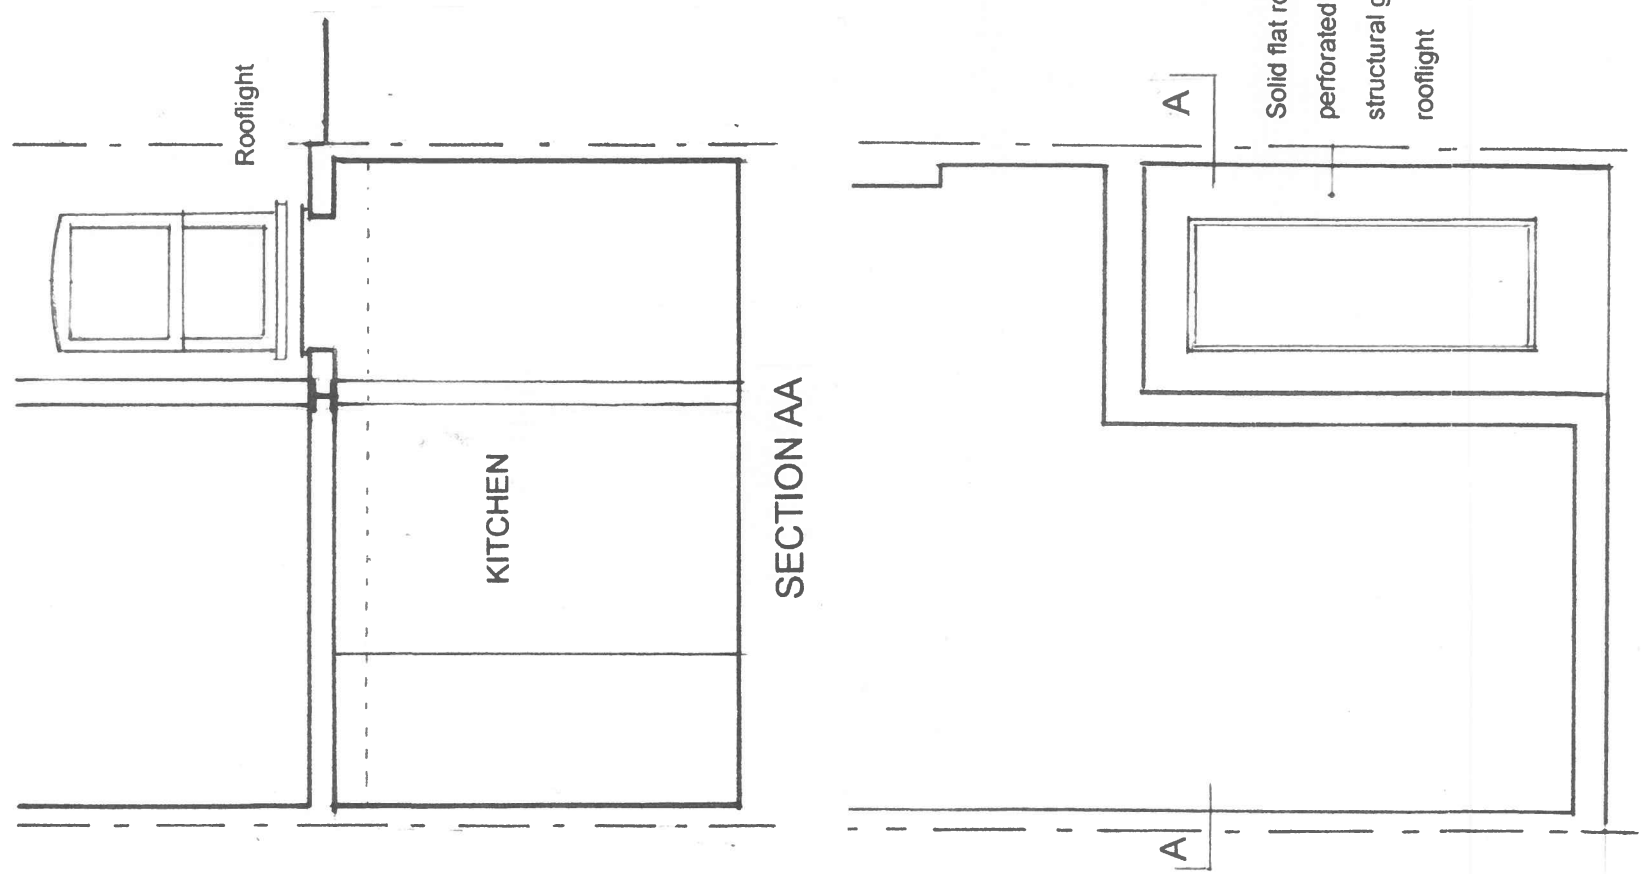

REAR FIRST FLOOR PLAN

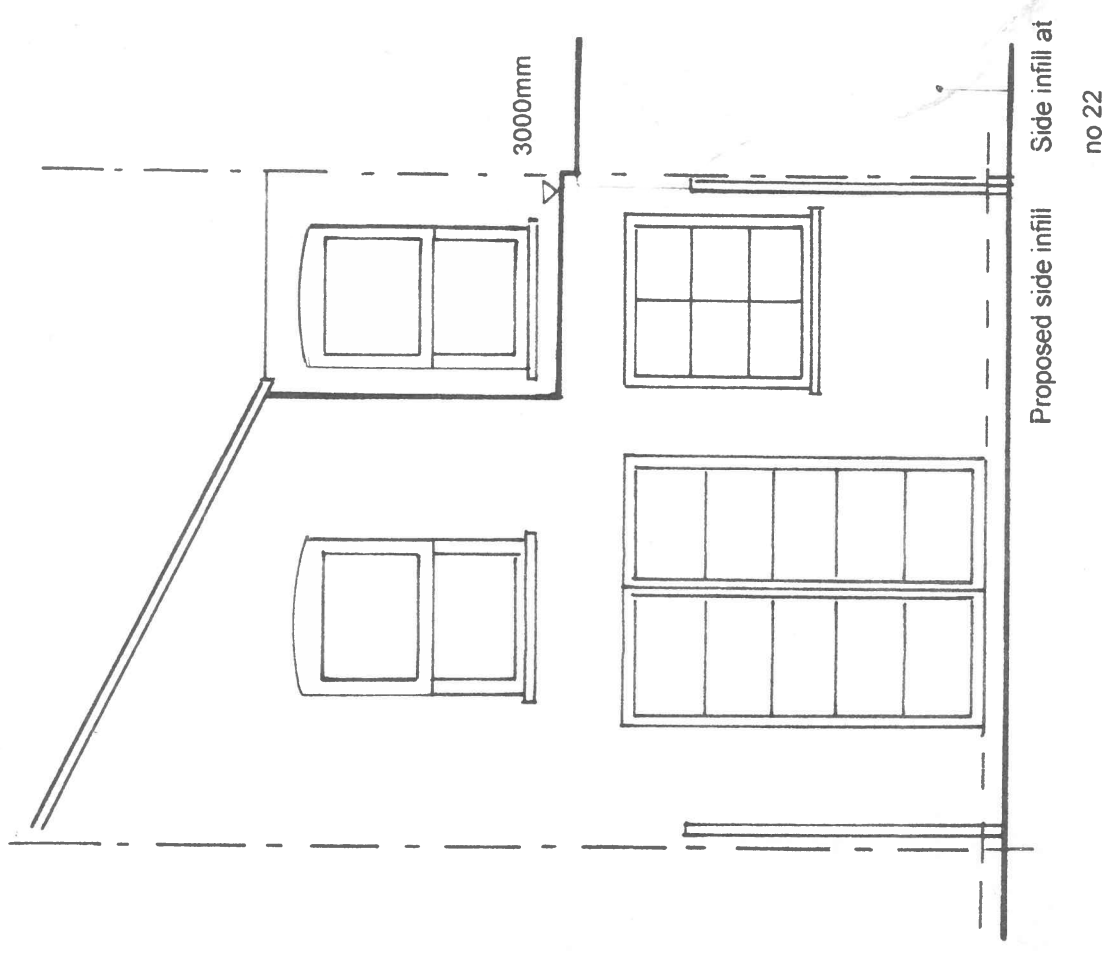

REAR ELEVATION

NOTES: 1. This drawing was produced for the sole purpose of an application for a Lawful Development Certificate (LDC) 2. All dimensions are in millimetres 3. Any discrepancies should be reported to the agent	AGENT	PROJECT TITLE	
	Arezo Corrigall 28 Queens Avenue London N10 3NR	DRAWING NO	Proposed Side Infill at 20 Oulton Road London N15 5PY
		PD-01	
REV	DATE	SCALE	DRAWING TITLE
	JULY 2026	1: 50	Proposed Details