



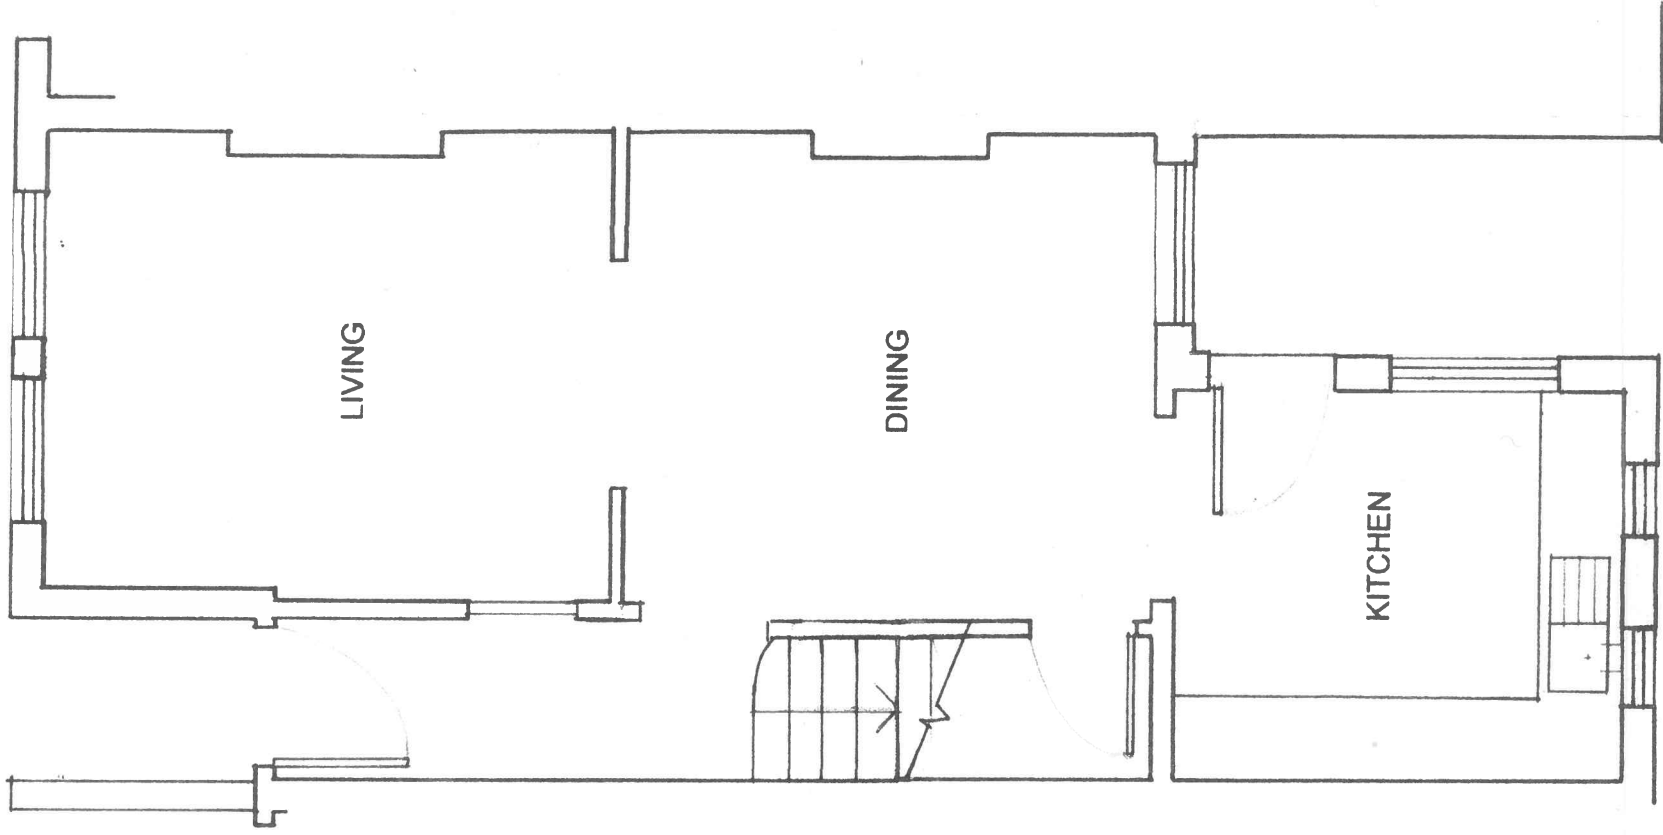

GROUND FLOOR PLAN

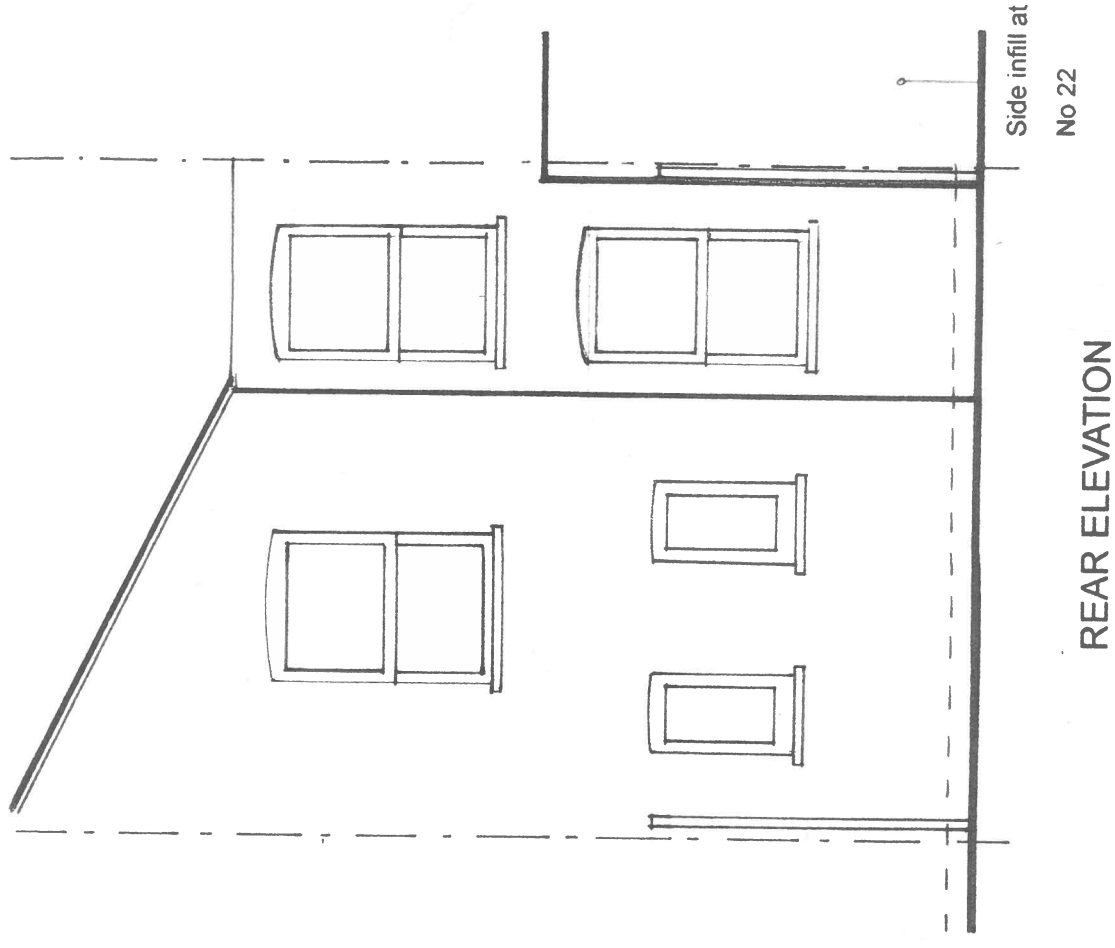

NOTES: 1. This drawing was produced for the sole purpose of an application for a Lawful Development Certificate (LDC) 2. All dimensions are in millimetres 3. Any discrepancies should be reported to the agent	AGENT Arezo Corrigall 28 Queens Avenue London N10 3NR	DRAWING NO ED-02	PROJECT TITLE Proposed Side Infill at 20 Oulton Road London N15 5PY
REV	DATE JULY 2026	SCALE 1: 50	DRAWING TITLE Existing Details